


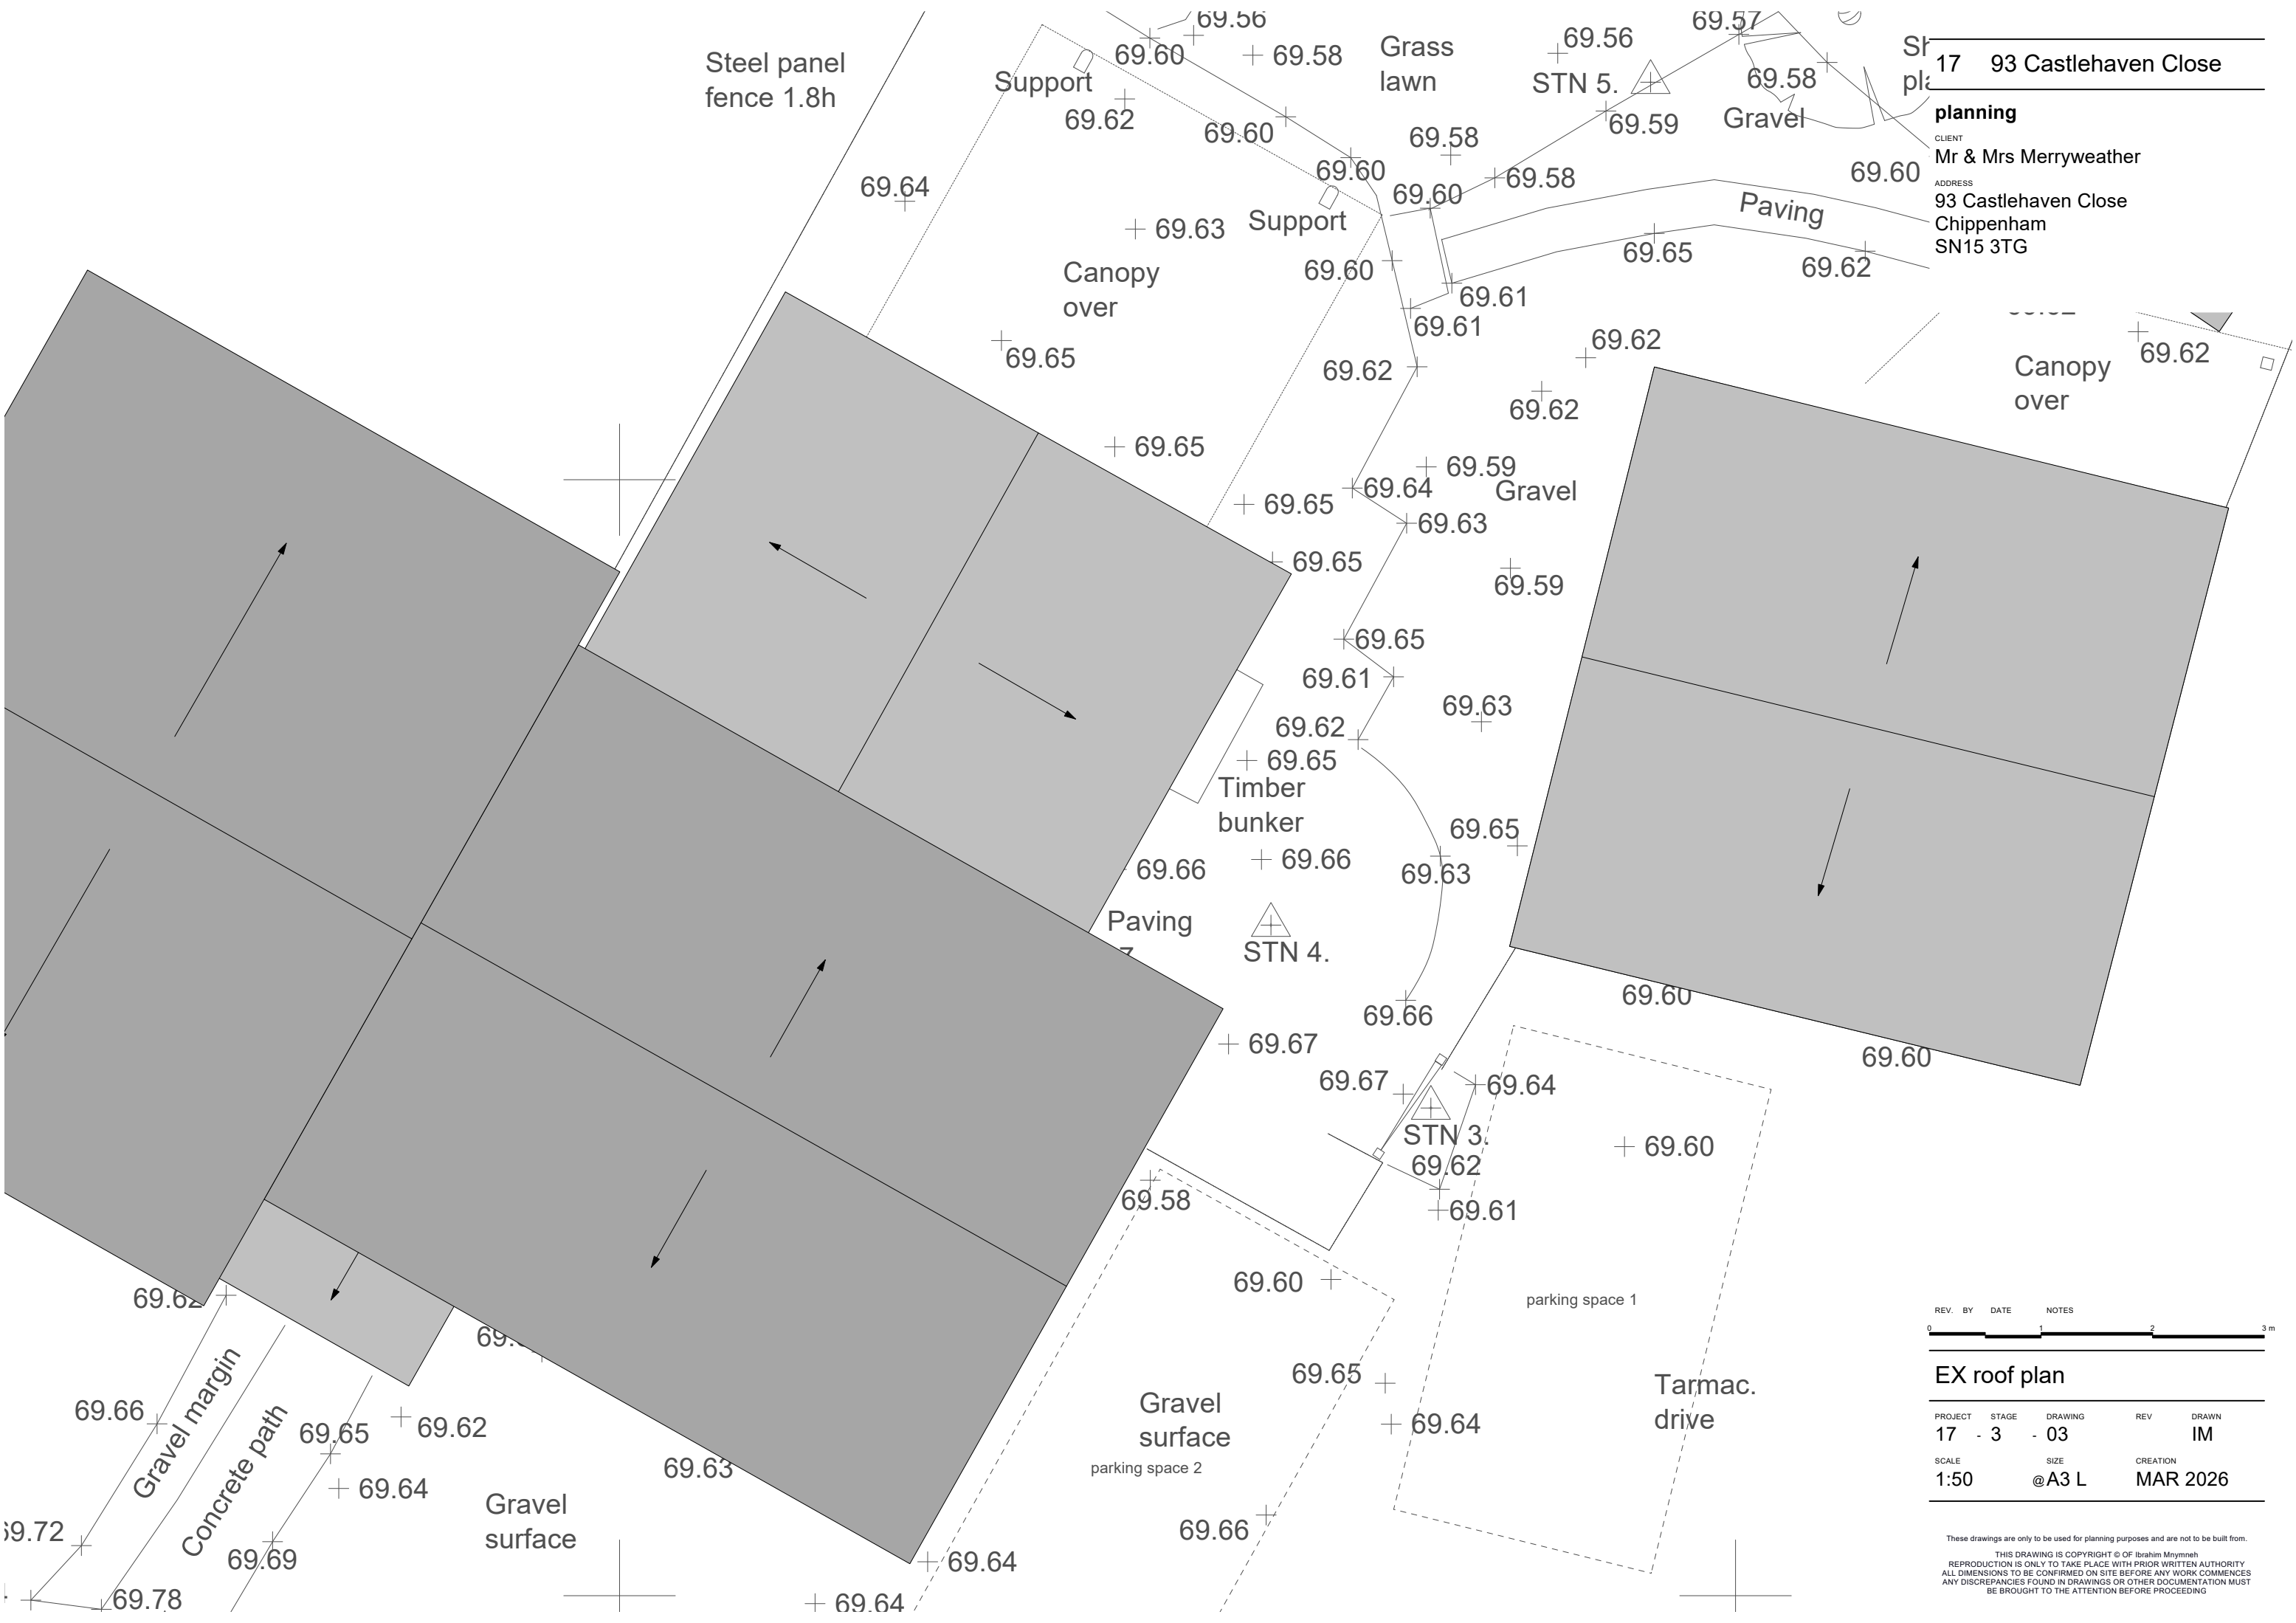

17 93 Castlehaven Close

planning

CLIENT
Mr & Mrs Merryweather

ADDRESS
93 Castlehaven Close
Chippenham
SN15 3TG

REV.	BY	DATE	NOTES
0			
1			
2			
3			

EX roof plan				
PROJECT	STAGE	DRAWING	REV	DRAWN
17	- 3	- 03		IM
SCALE	SIZE		CREATION	
1:50	@A3 L		MAR 2026	

These drawings are only to be used for planning purposes and are not to be built from.

THIS DRAWING IS COPYRIGHT © OF Ibrahim Mnymesh

REPRODUCTION IS ONLY TO TAKE PLACE WITH PRIOR WRITTEN AUTHORITY

ALL DIMENSIONS TO BE CONFIRMED ON SITE BEFORE ANY WORK COMMENCES

ANY DISCREPANCIES FOUND IN DRAWINGS OR OTHER DOCUMENTATION MUST BE BROUGHT TO THE ATTENTION BEFORE PROCEEDING