


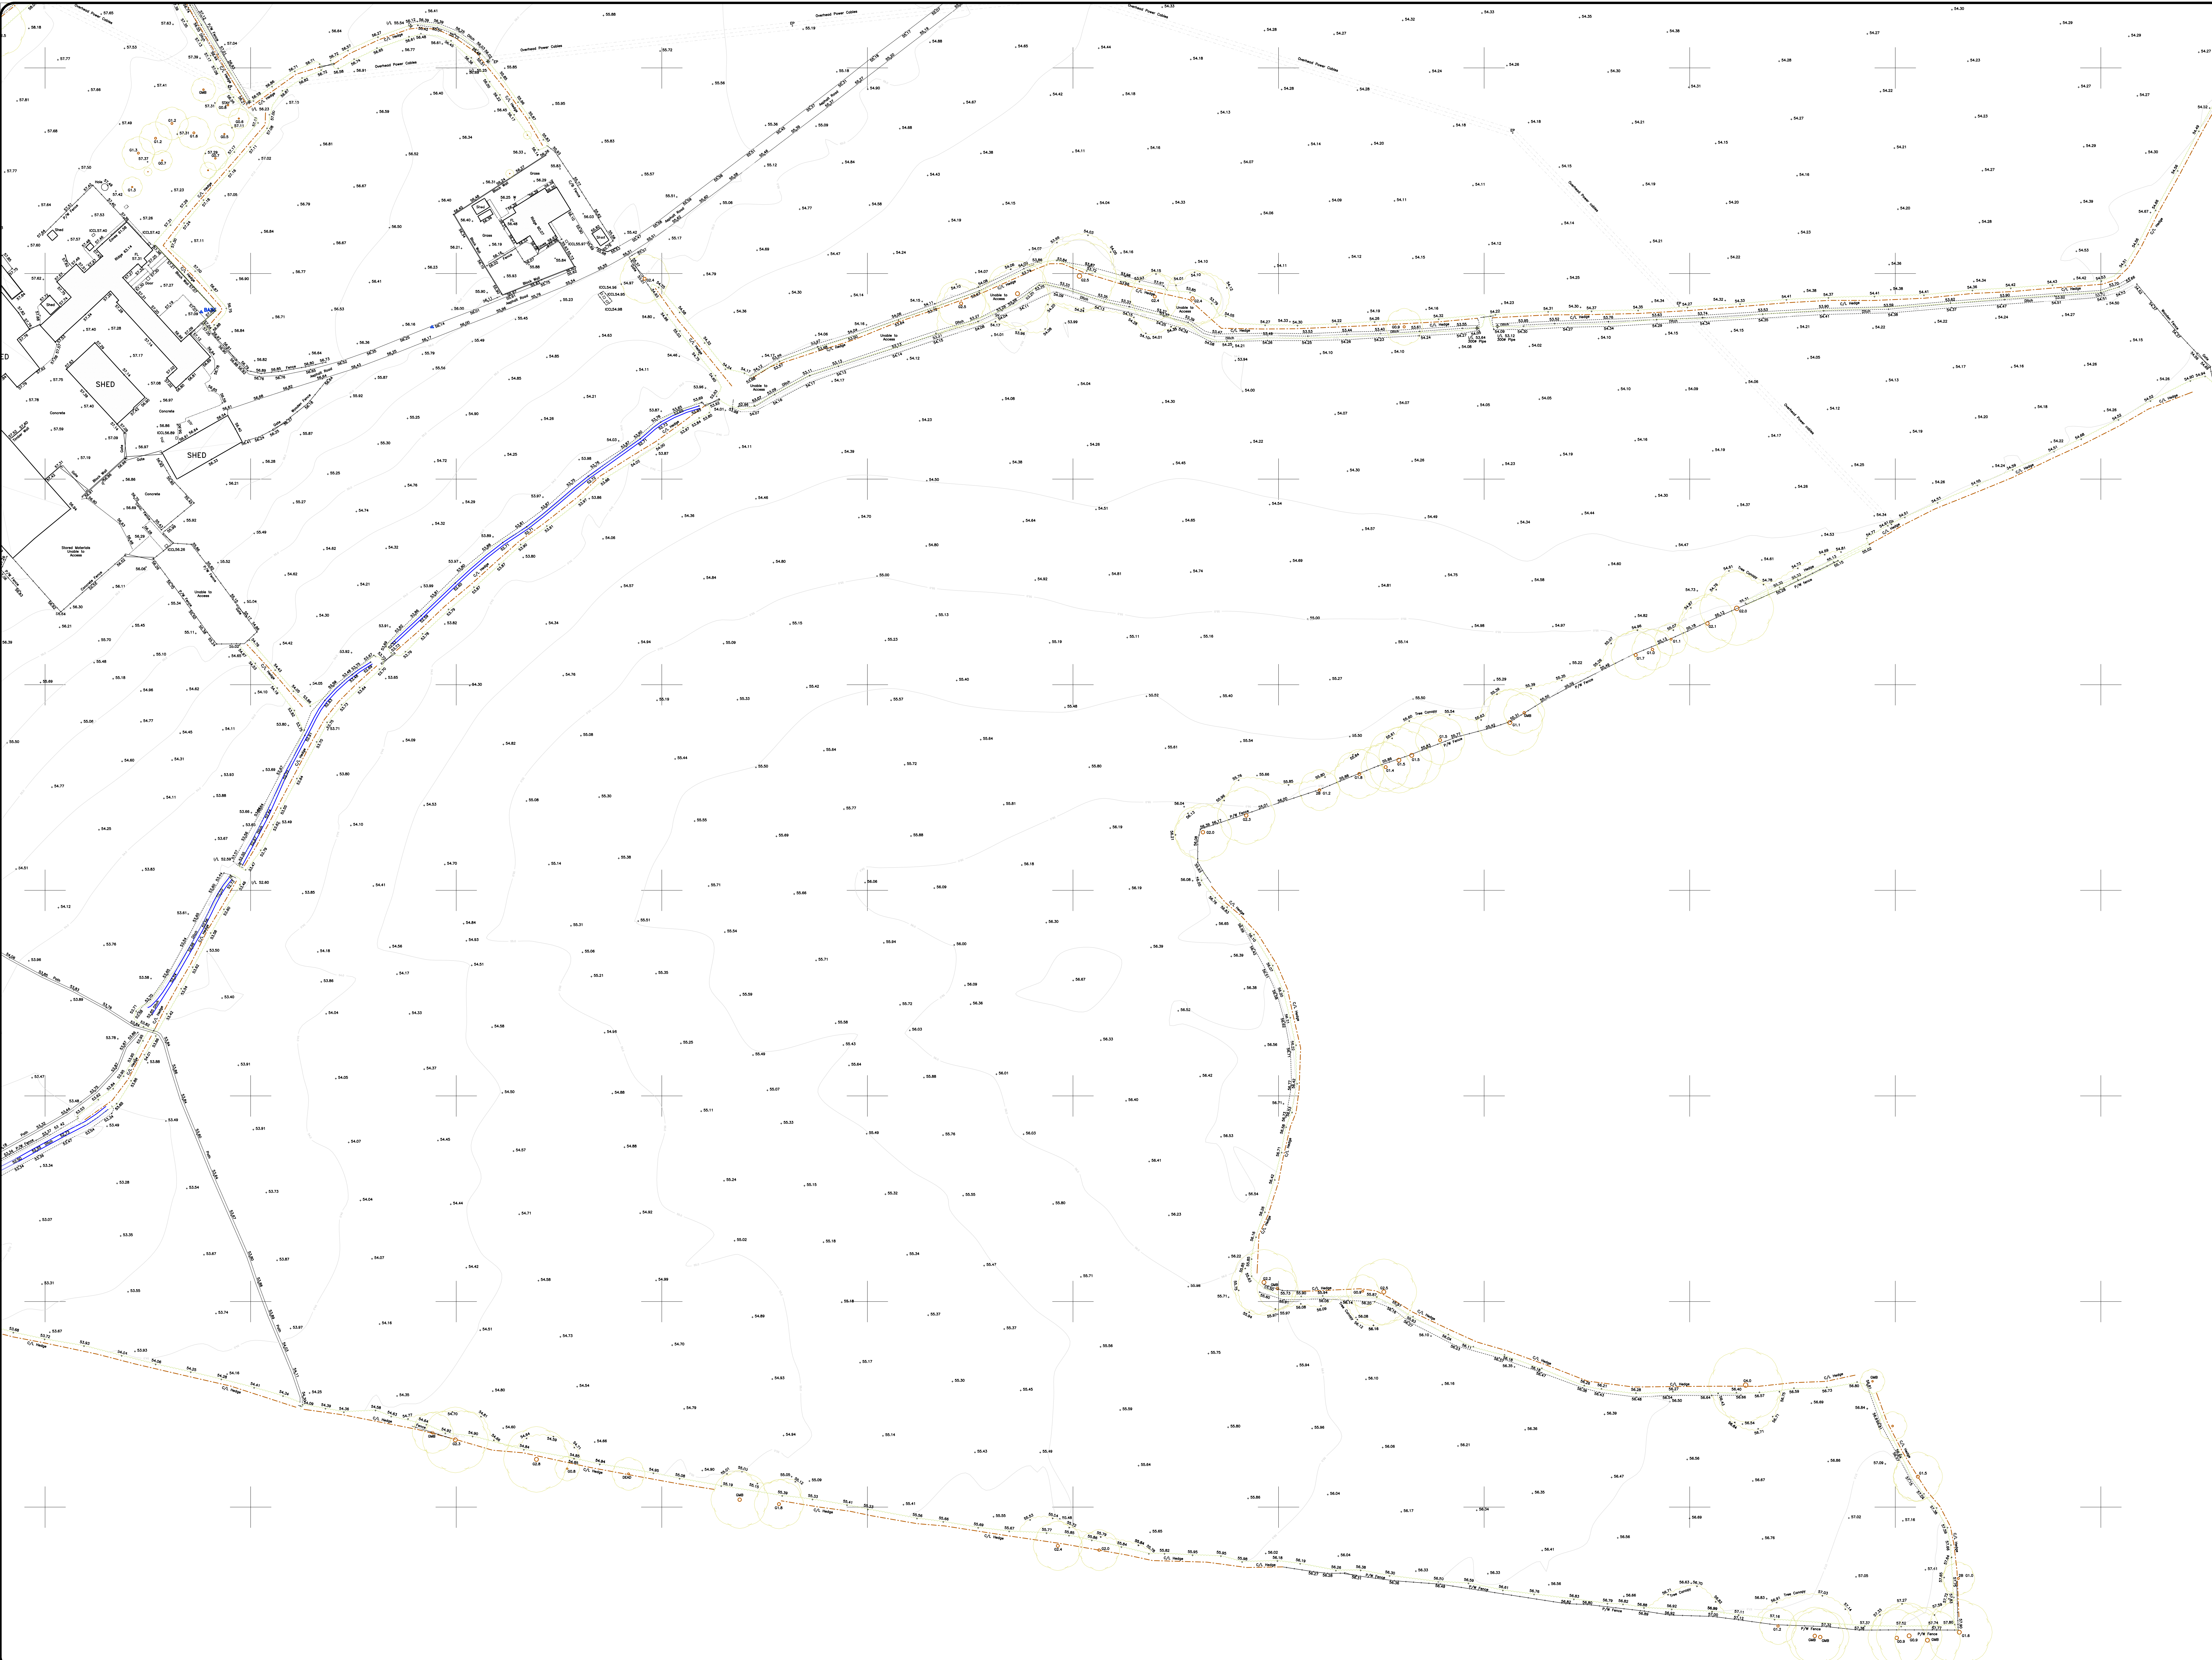

Station Schedule:

A	394195.738	171808.953	56.468
P4	393426.675	171810.472	58.358

Notes:

GPS (OSGB36) Co-Ordinates & Levels Used.
GNSS Scale Factor Used 1.000

LEGEND:


Revisions:

A	Farm Buildings & Paddocks added. 19/08/2015 J.A.E
B	Highway Road Extents added along London Road. 28/08/2015 J.A.E
D	Public footpath added 6th Jan 2025 - JHP
E	

healersurveys
Web: www.healersurveys.co.uk

Client: Gleason Homes
Project: Forest Farm, Chippenham


Site Survey

Date: 28th August 2015

Scale: 1:500

S of 9

Ref No: P2378D

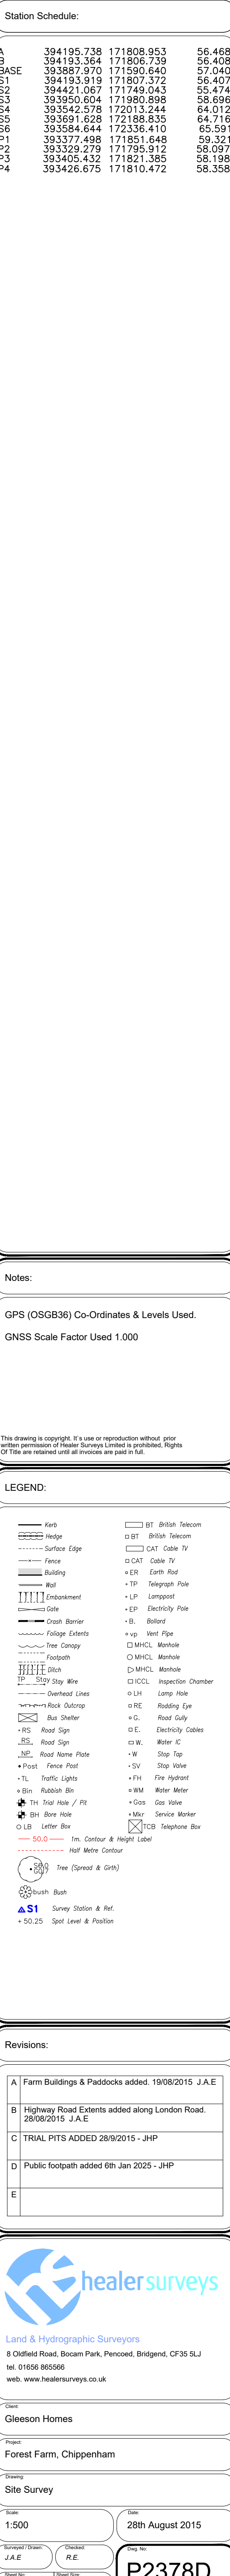



Station Schedule

A	394195.738	171808.953	56.468
B	394193.584	171806.739	56.405
BASE	393887.970	171590.640	57.040
S1	394193.919	171807.372	56.407

Notes:

GPS (OSGB36) Co-Ordinates & Levels Used.
GNSS Scale Factor Used 1.000


LEGEND:


Revisions:

D	Public Footpath added 6th Jan 2025 - JHP
E	

healersurveys
Web: www.healersurveys.co.uk

Client: Gleason Homes
Site Survey

Date: 28th August 2015
Scale: 1:500
Drawn: J.A.E. Checked: P.E.
7 of 9
P2378D