


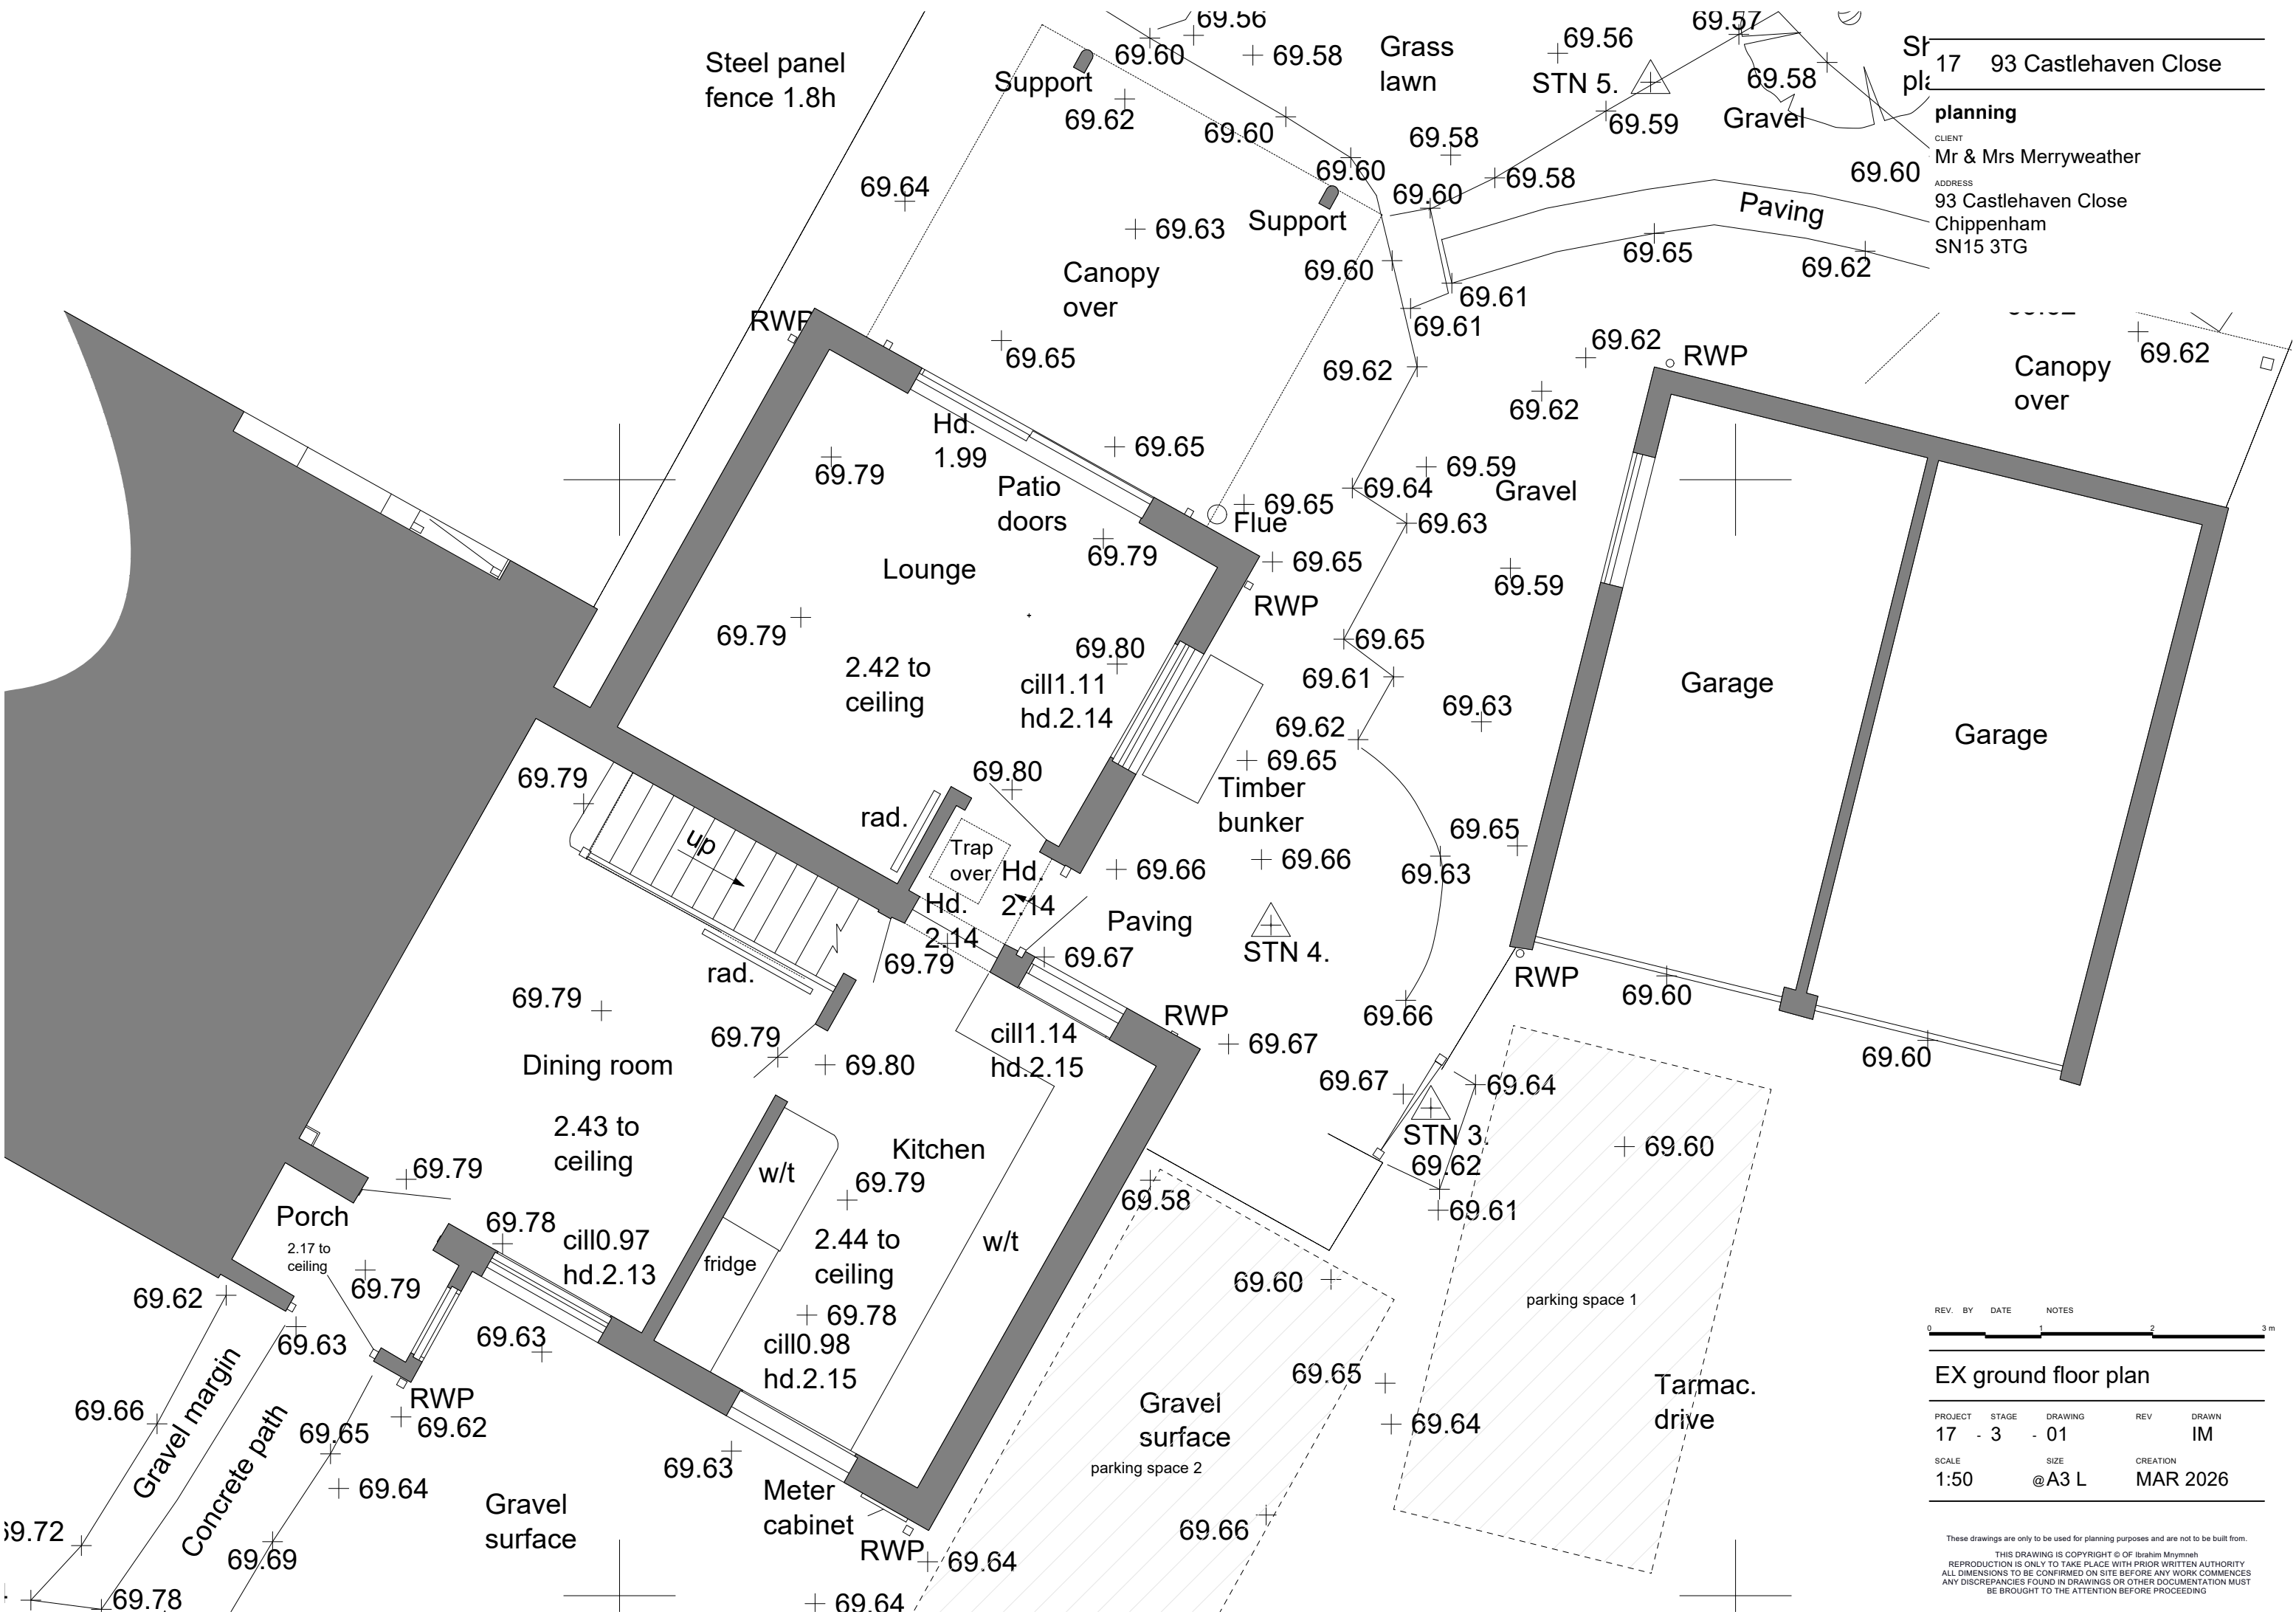

17 93 Castlehaven Close
planning
CLIENT
Mr & Mrs Merryweather
ADDRESS
93 Castlehaven Close
Chippenham
SN15 3TG

REV.	BY	DATE	NOTES
17	-	3	- 01
SCALE	SIZE	CREATION	
1:50	@A3 L	MAR 2026	

These drawings are only to be used for planning purposes and are not to be built from.
THIS DRAWING IS COPYRIGHT © OF Ibrahim Mnymesh
REPRODUCTION IS ONLY TO TAKE PLACE WITH PRIOR WRITTEN AUTHORITY
ALL DIMENSIONS TO BE CONFIRMED ON SITE BEFORE ANY WORK COMMENCES
ANY DISCREPANCIES FOUND IN DRAWINGS OR OTHER DOCUMENTATION MUST
BE BROUGHT TO THE ATTENTION BEFORE PROCEEDING