


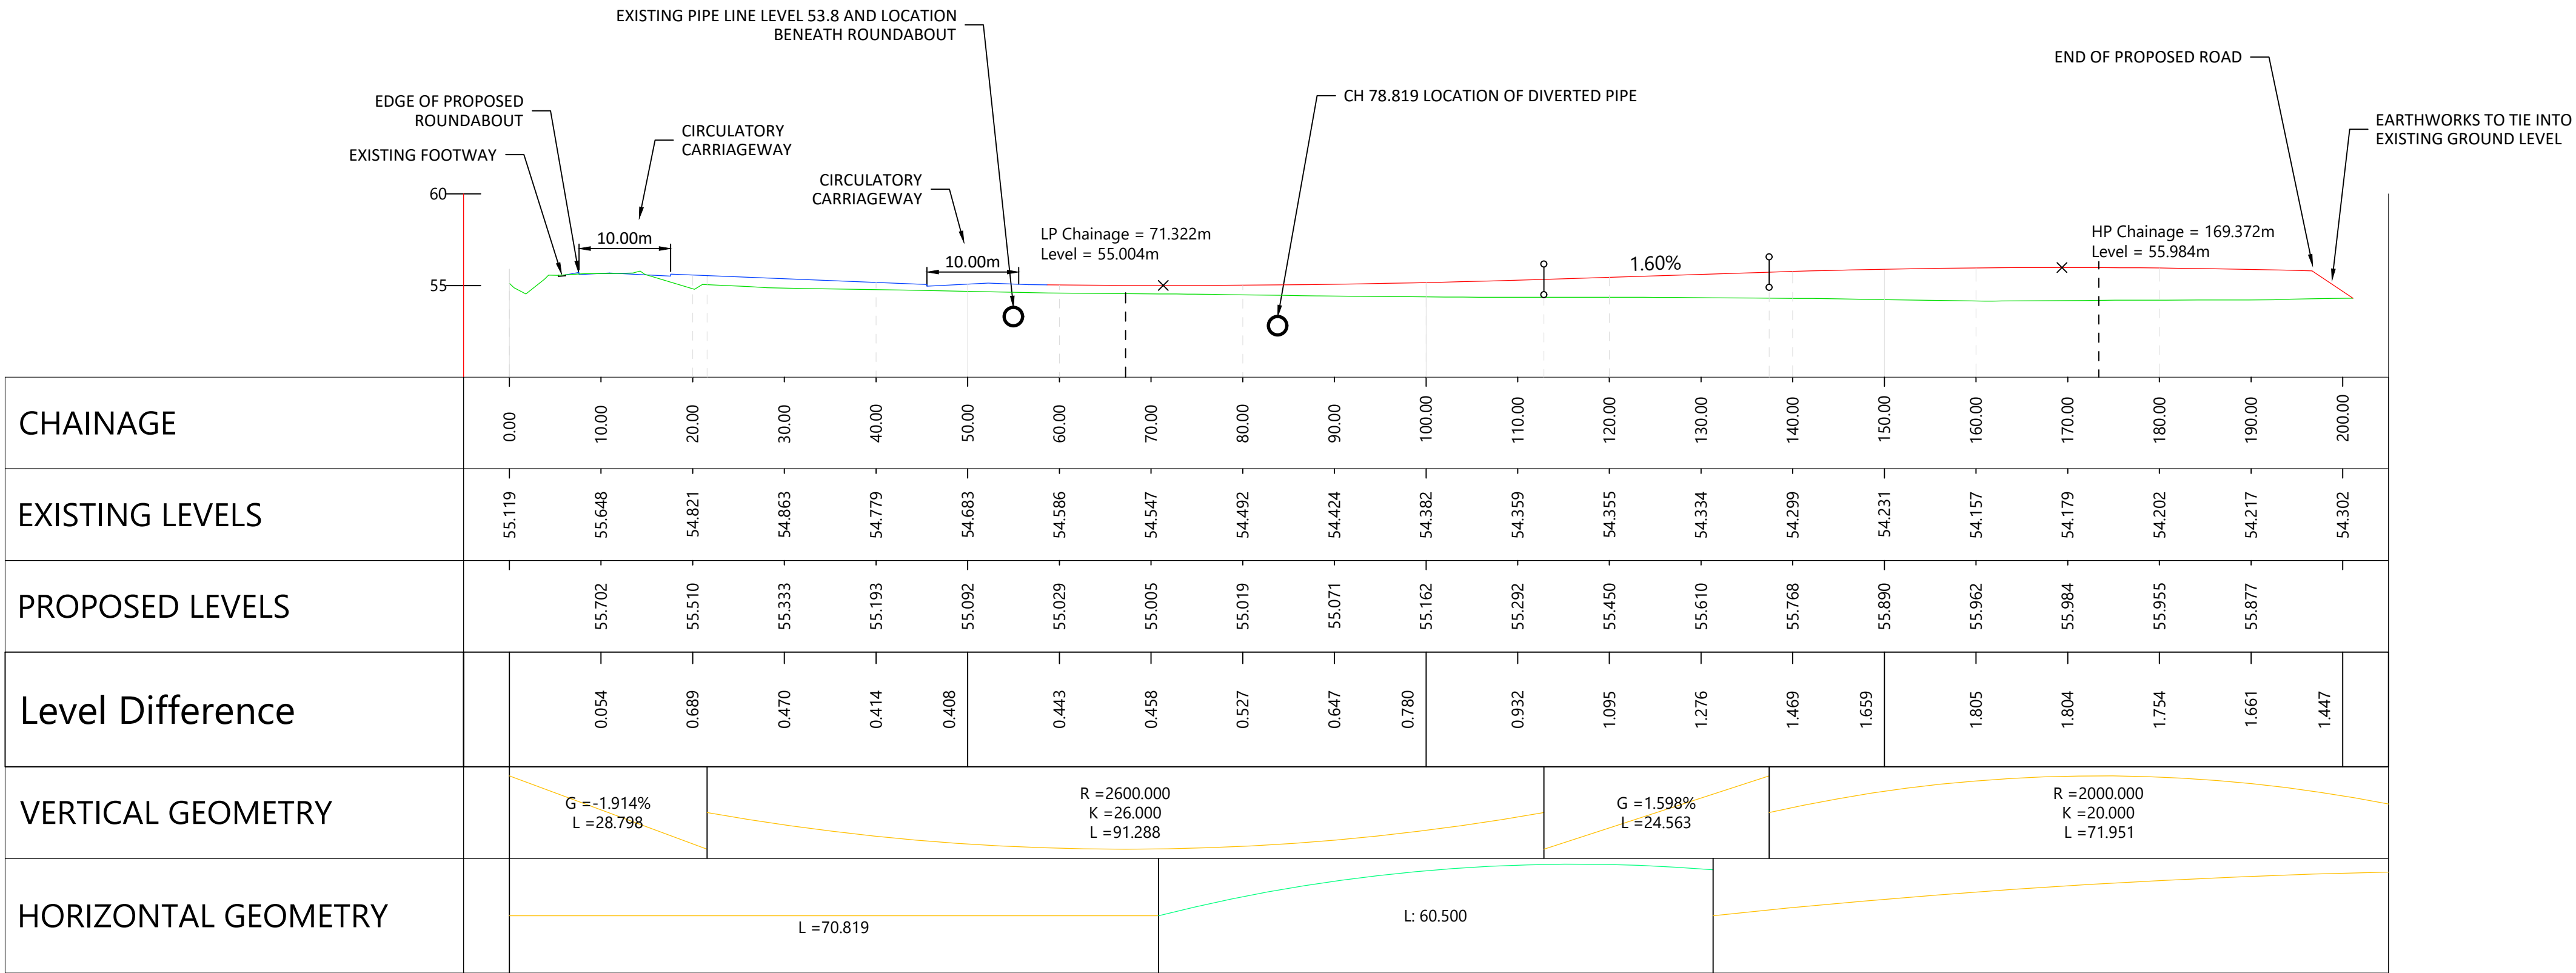


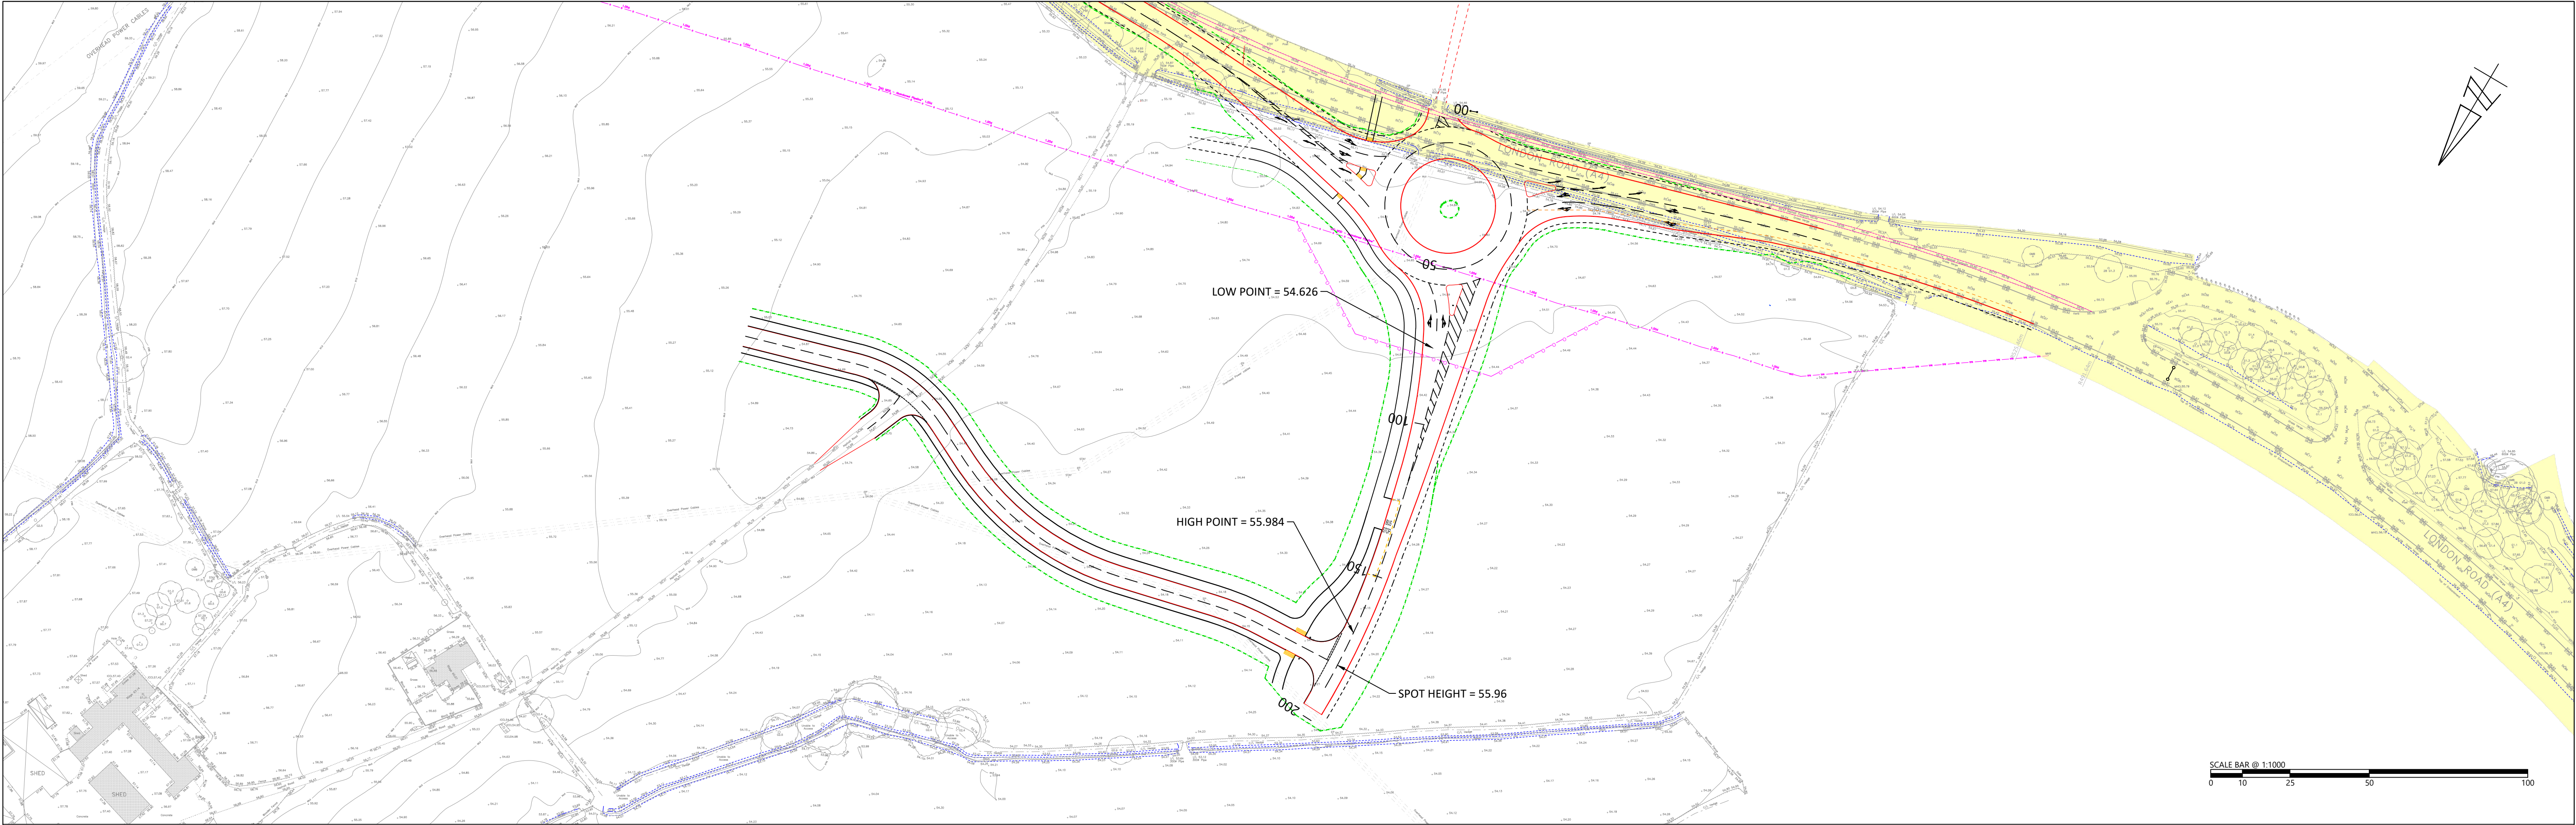


SPINE-ROAD-40MPH - LONGSECTION
SCALE: H 1:500,V 1:250. DATUM: 50.000

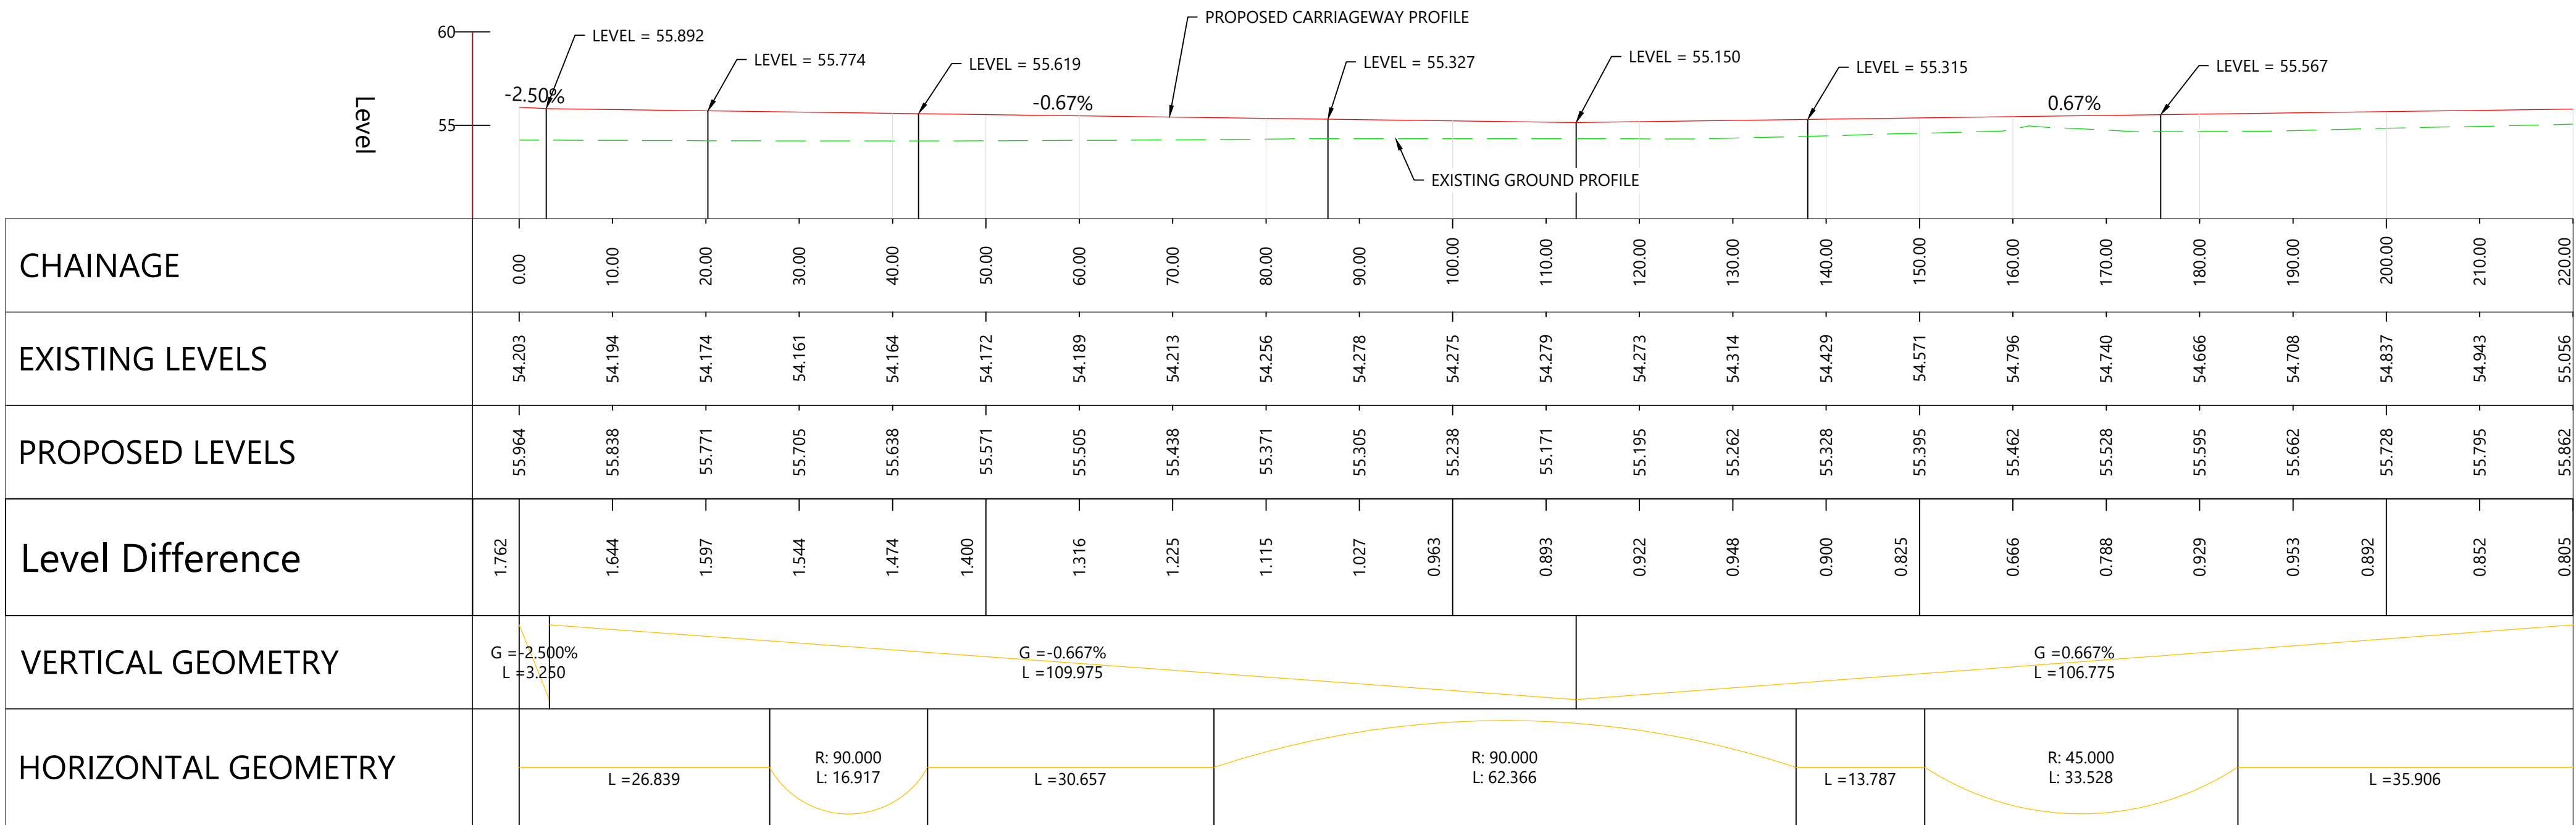

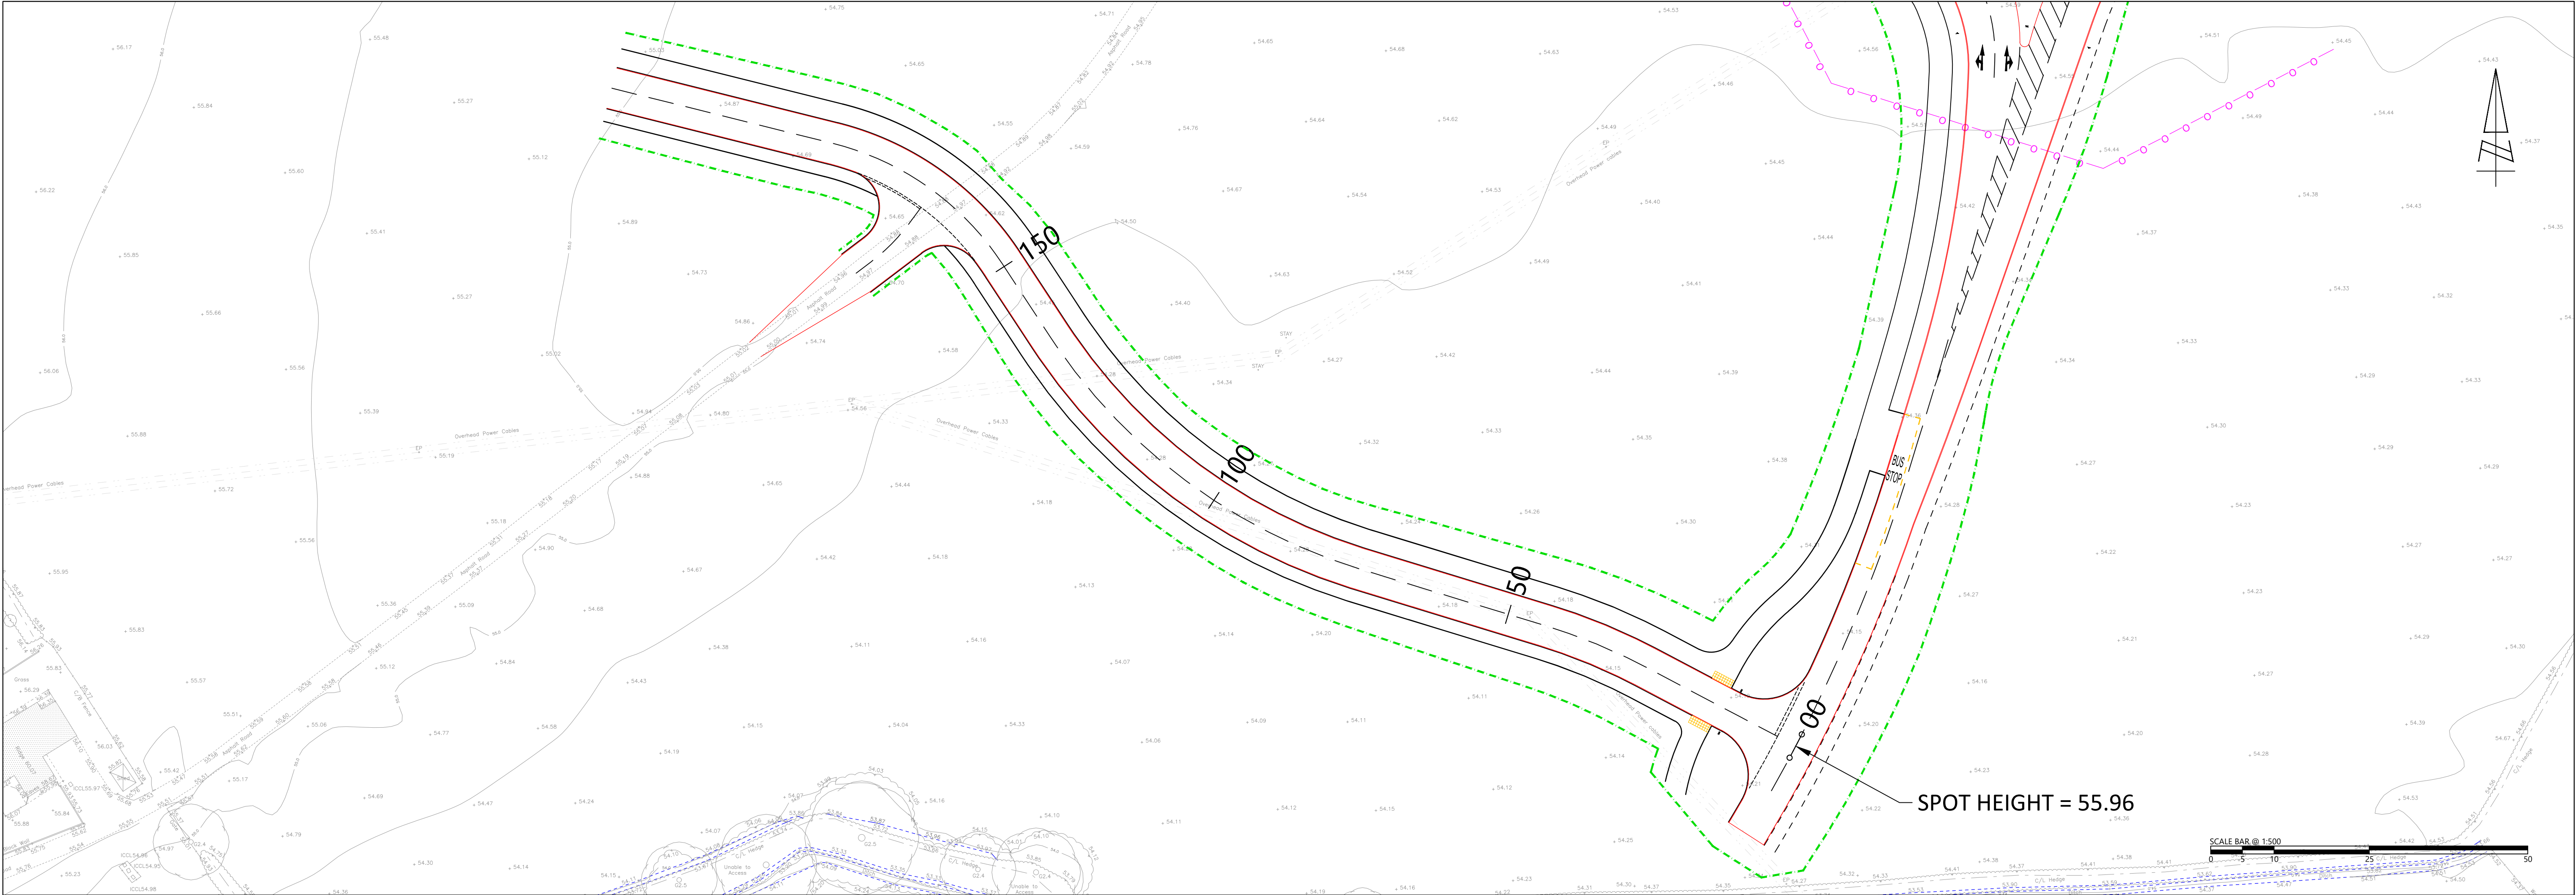

MINOR ARM VERTICAL ALIGNMENT - LONGSECTION
SCALE: H 1:1000,V 1:500. DATUM: 50.000

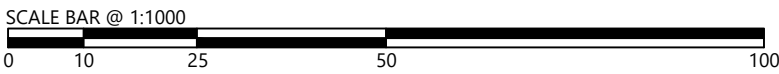

Wedmore Farm

Wedmore Farm

Wedmore Farm

LONDON ROAD (A4)

LONDON ROAD (A4)

LONDON ROAD (A4)

SCALE BAR @ 1:500




The Square, Basing View,
Basingstoke, Hampshire, RG21 4EB
www.i-transport.co.uk

REV	DATE	BY	DESCRIPTION	CHK	APP
STATUS: FOR INFORMATION					

TITLE:	SWEPT PATH ANALYSIS - 12.0m RIGID BUS
PROJECT:	FOREST FARM, CHIPPENHAM

CLIENT:	GLEESON LAND
---------	--------------

NOTE: TRACKING UNDERTAKING AT A
MINIMUM OF 10mph

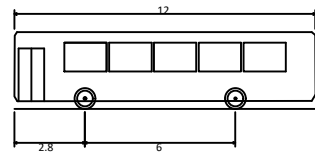

'Standard' Rigid Bus
Overall Length 12.000m
Overall Width 3.063m
Overall Body Height 2.550m
Min Body Ground Clearance 0.309m
Track Width 2.350m
Lock to lock time 4.00s
Wall to Wall Turning Radius 10.771m

DRAWN: MS	CHECKED: JB	APPROVED: BH
PROJECT No: ITB19912	SCALE @ A2: 1:500	DATE: 19.06.26
DRAWING No: ITB19912 - GA - 109	REV:	

Wedmore Farm

Wedmore Farm

Wedmore Farm


LONDON ROAD (A4)

LONDON ROAD (A4)

LONDON ROAD (A4)



NOTE: TRACKING UNDERTAKING AT A MINIMUM OF 10mph

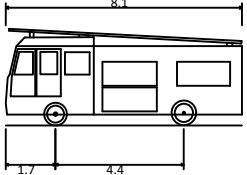

Volvo FL260 (Hampshire CC)
Overall Length 8.100m
Overall Width 2.550m
Overall Body Height 3.318m
Min Body Ground Clearance 0.368m
Max Track Width 2.400m
Lock to lock time 6.00s
Kerb to Kerb Turning Radius 7.750m

DRAWN: MS	CHECKED: JB	APPROVED: BH
PROJECT No: ITB19912	SCALE @ A2: 1:500	DATE: 19.06.26
DRAWING No: ITB19912 - GA - 110	REV:	




The Square, Basing View,
Basingstoke, Hampshire, RG21 4EB
Tel: 01256 898366
www.i-transport.co.uk

REV	DATE	BY	DESCRIPTION	CHK	APP
STATUS: FOR INFORMATION					

TITLE: SWEEP PATH ANALYSIS - FIRE APPLIANCE	PROJECT: FOREST FARM, CHIPPENHAM
--	-------------------------------------

CLIENT: GLEESON LAND

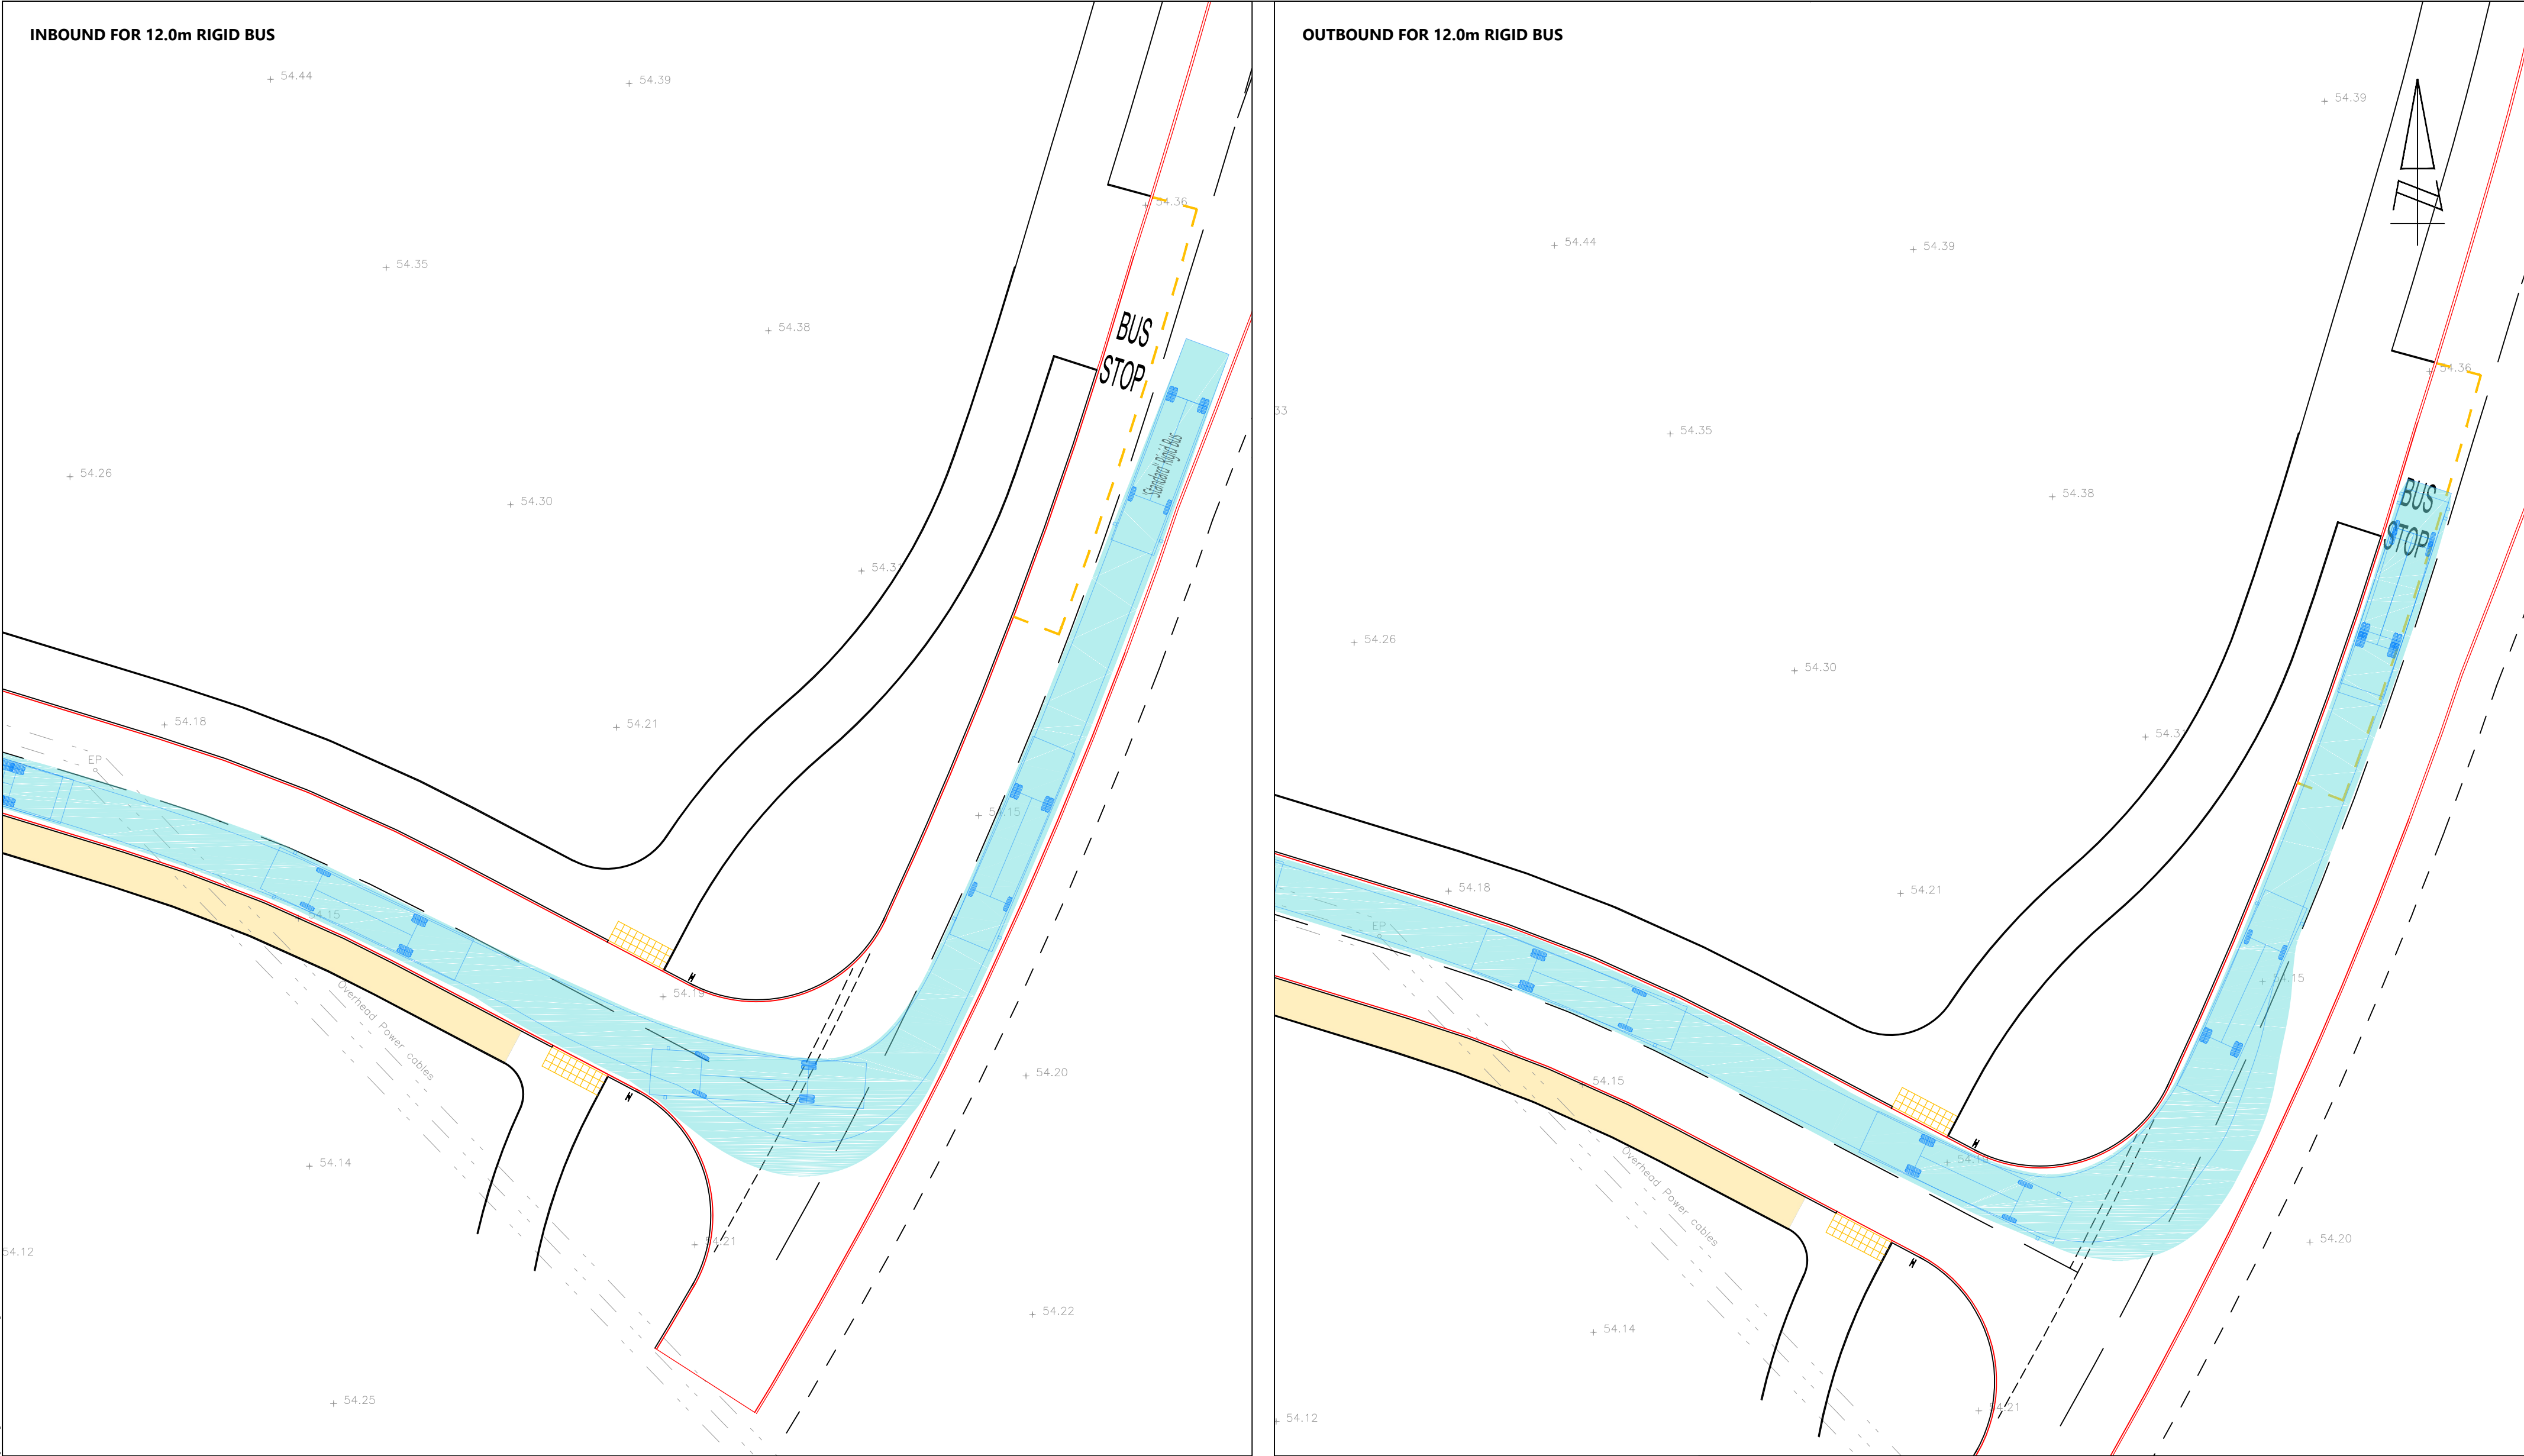

SCALE BAR @ 1:250

The Square, Basing View,
Basingstoke, Hampshire, RG21 4EB

Tel: 01256 898366

www.i-transport.co.uk

REV	DATE	BY	DESCRIPTION	CHK	APP
STATUS: FOR INFORMATION					

TITLE: SWEEP PATH ANALYSIS - 12.0m RIGID BUS

PROJECT: FOREST FARM, CHIPPENHAM

CLIENT: GLEESON LAND

NOTE: TRACKING UNDERTAKING AT A MINIMUM OF 10mph

DRAWN: MS

PROJECT No: ITB19912

DRAWING No: ITB19912 - GA - 112


CHECKED: JB

SCALE @ A2: 1:250



APPROVED: BH

DATE: 19.06.26

REV:

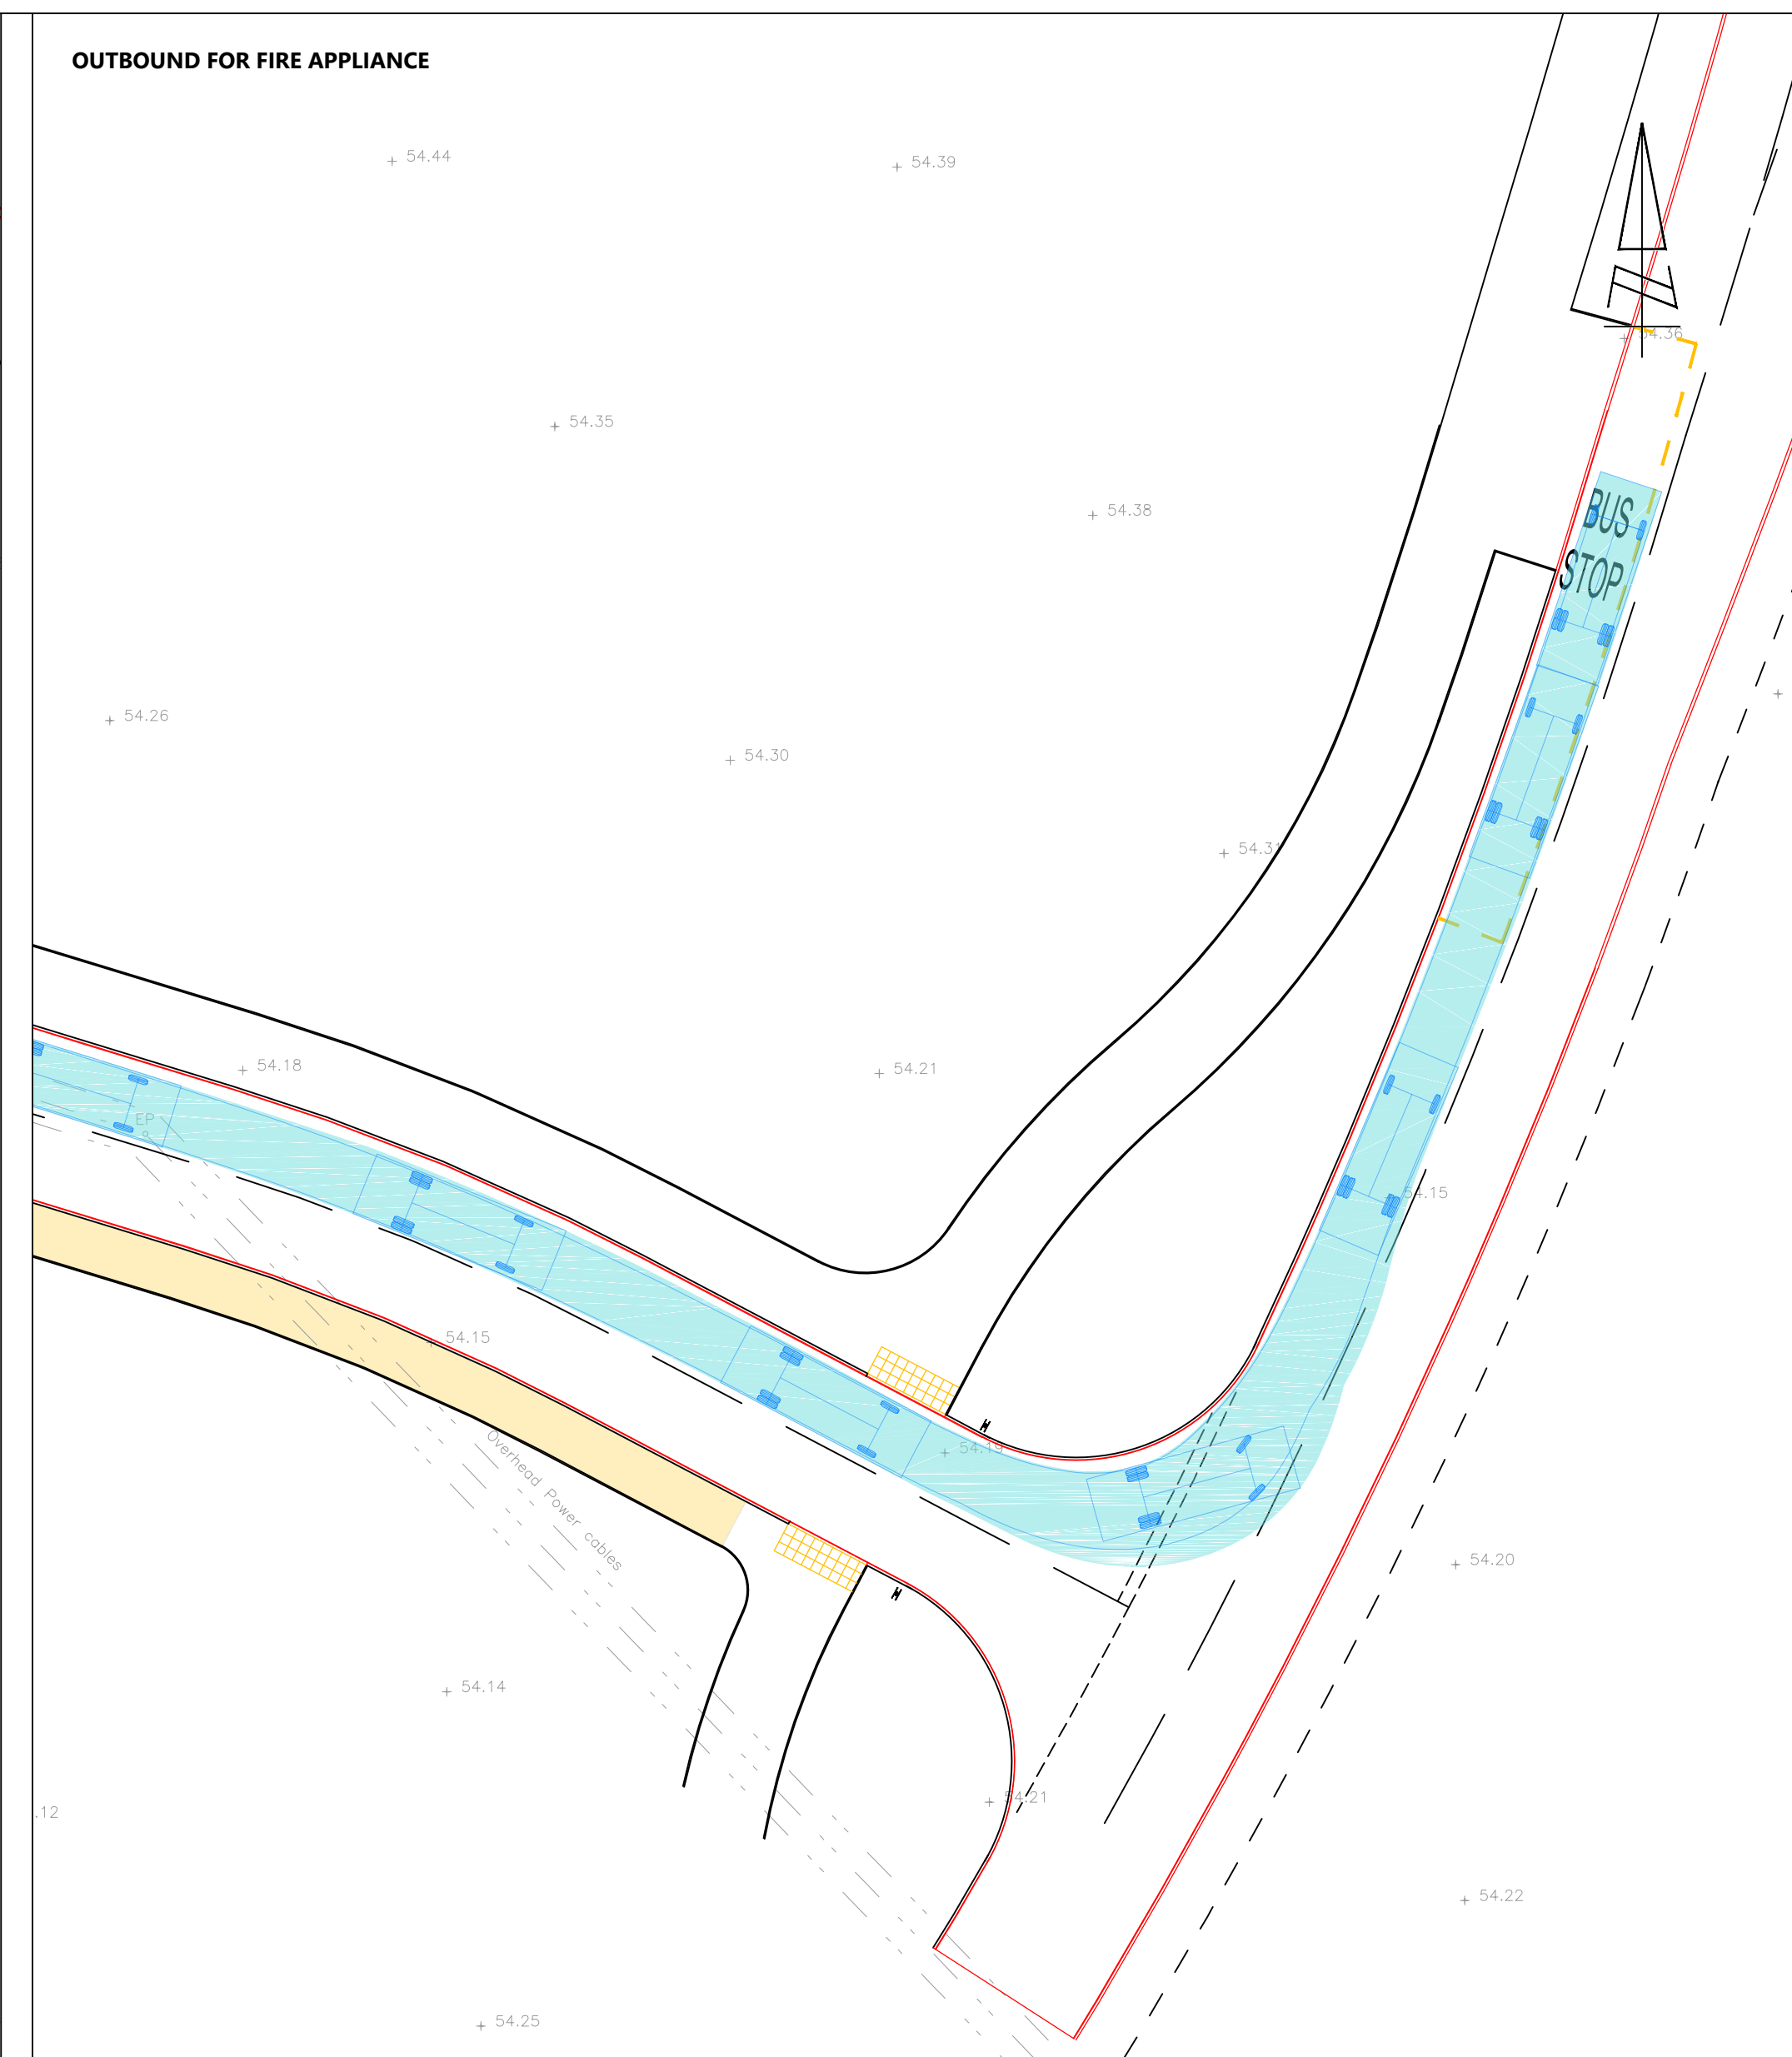

DRAWING: MS	CHECKED: JB	APPROVED: BH
PROJECT No: ITB19912	SCALE @ A2: 1:250	DATE: 19.06.26
DRAWING No: ITB19912 - GA - 113		REV:

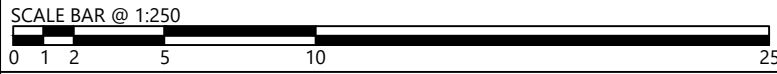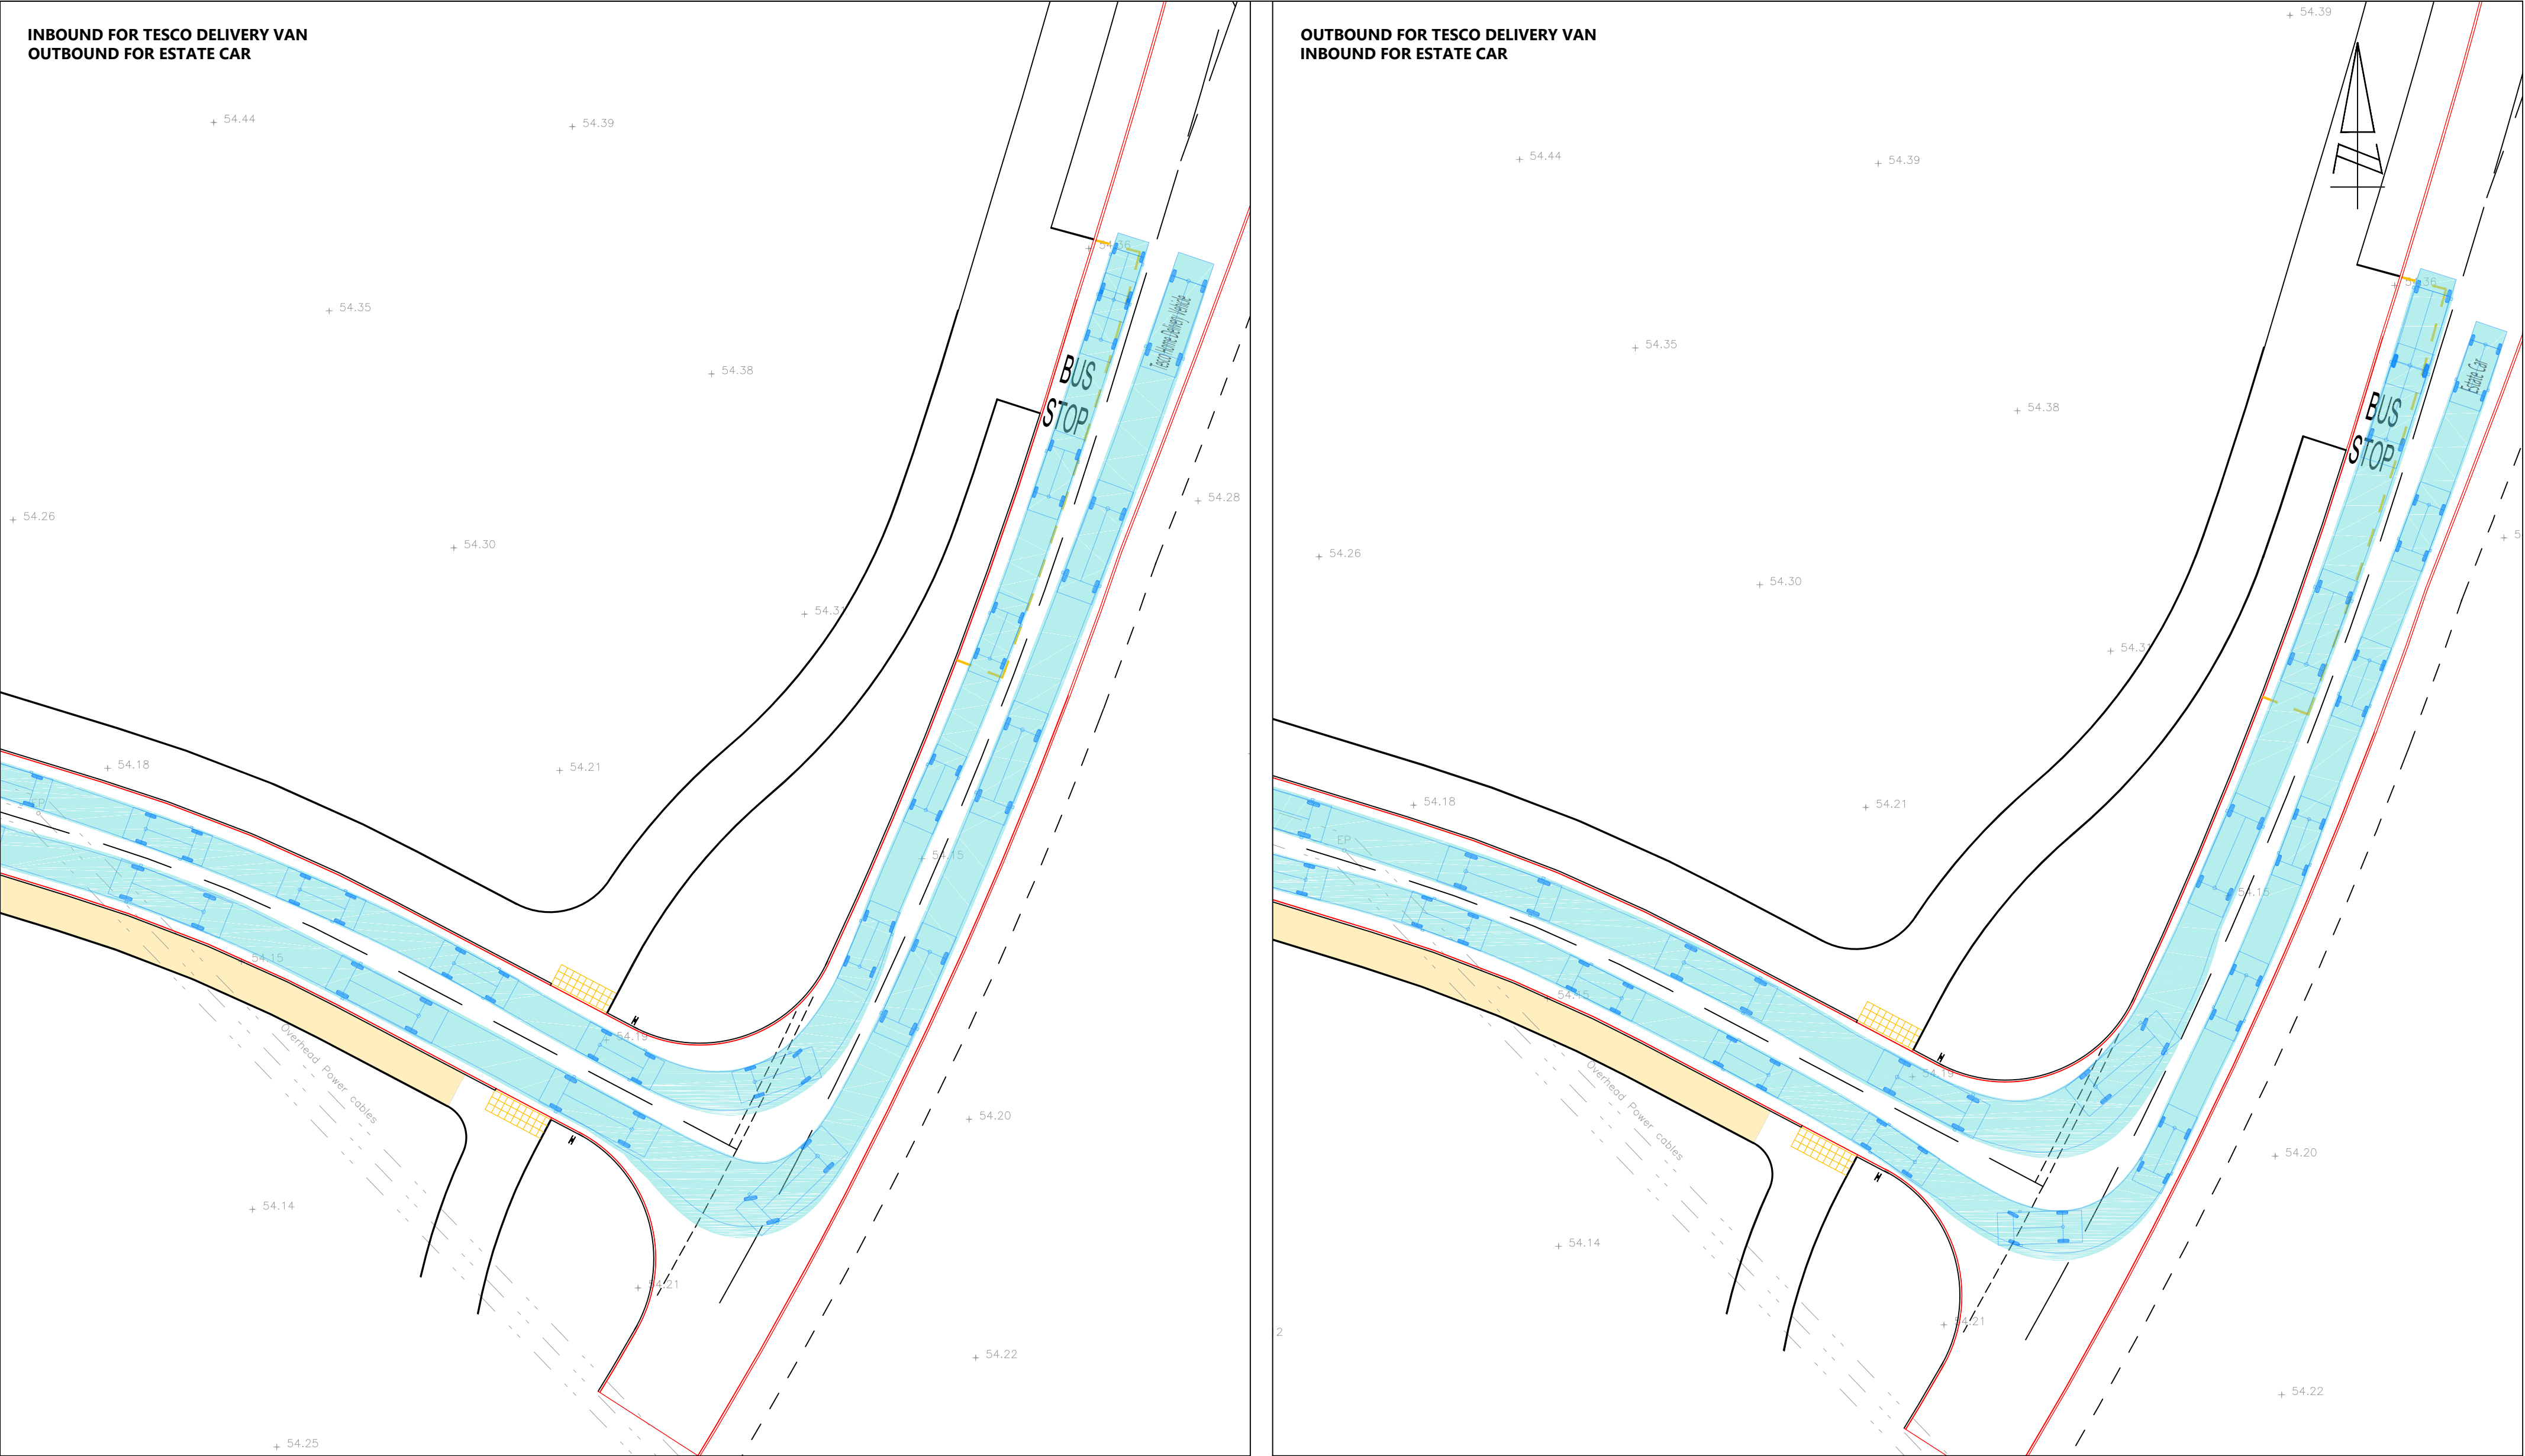


The Square, Basing View,
Basingstoke, Hampshire, RG21 4EB
www.i-transport.co.uk

Tel: 01256 898366


REV	DATE	BY	DESCRIPTION	CHK	APP
STATUS: FOR INFORMATION					

TITLE:	SWEPT PATH ANALYSIS TESCO HOME DELIVERY - ESTATE CAR
PROJECT:	FOREST FARM, CHIPPENHAM

CLIENT:	GLEESON LAND
---------	--------------

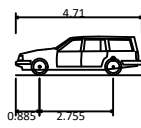



Estate Car
Overall Length 4.710m
Overall Width 1.804m
Overall Body Height 1.442m
Min Body Ground Clearance 0.207m
Max Track Width 1.756m
Lock to lock time 4.00s
Kerb to Kerb Turning Radius 5.950m

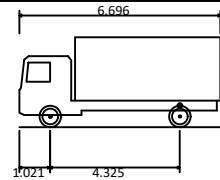

Tesco Home Delivery Vehicle
Overall Length 6.696m
Overall Width 2.090m
Overall Body Height 3.000m
Min Body Ground Clearance 0.400m
Track Width 2.000m
Lock to lock time 4.00s
Kerb to Kerb Turning Radius 6.000m

DRAWN: MS	CHECKED: JB	APPROVED: BH
PROJECT No: ITB19912	SCALE @ A2: 1:250	DATE: 19.06.26
DRAWING No: ITB19912 - GA - 114	REV:	


Project: 1905 Series 1991218 Forest Farm, Chippenham i-Transport Drawing/Working Drawing/2A/199 Series/ITB19912 GA - 114.dwg

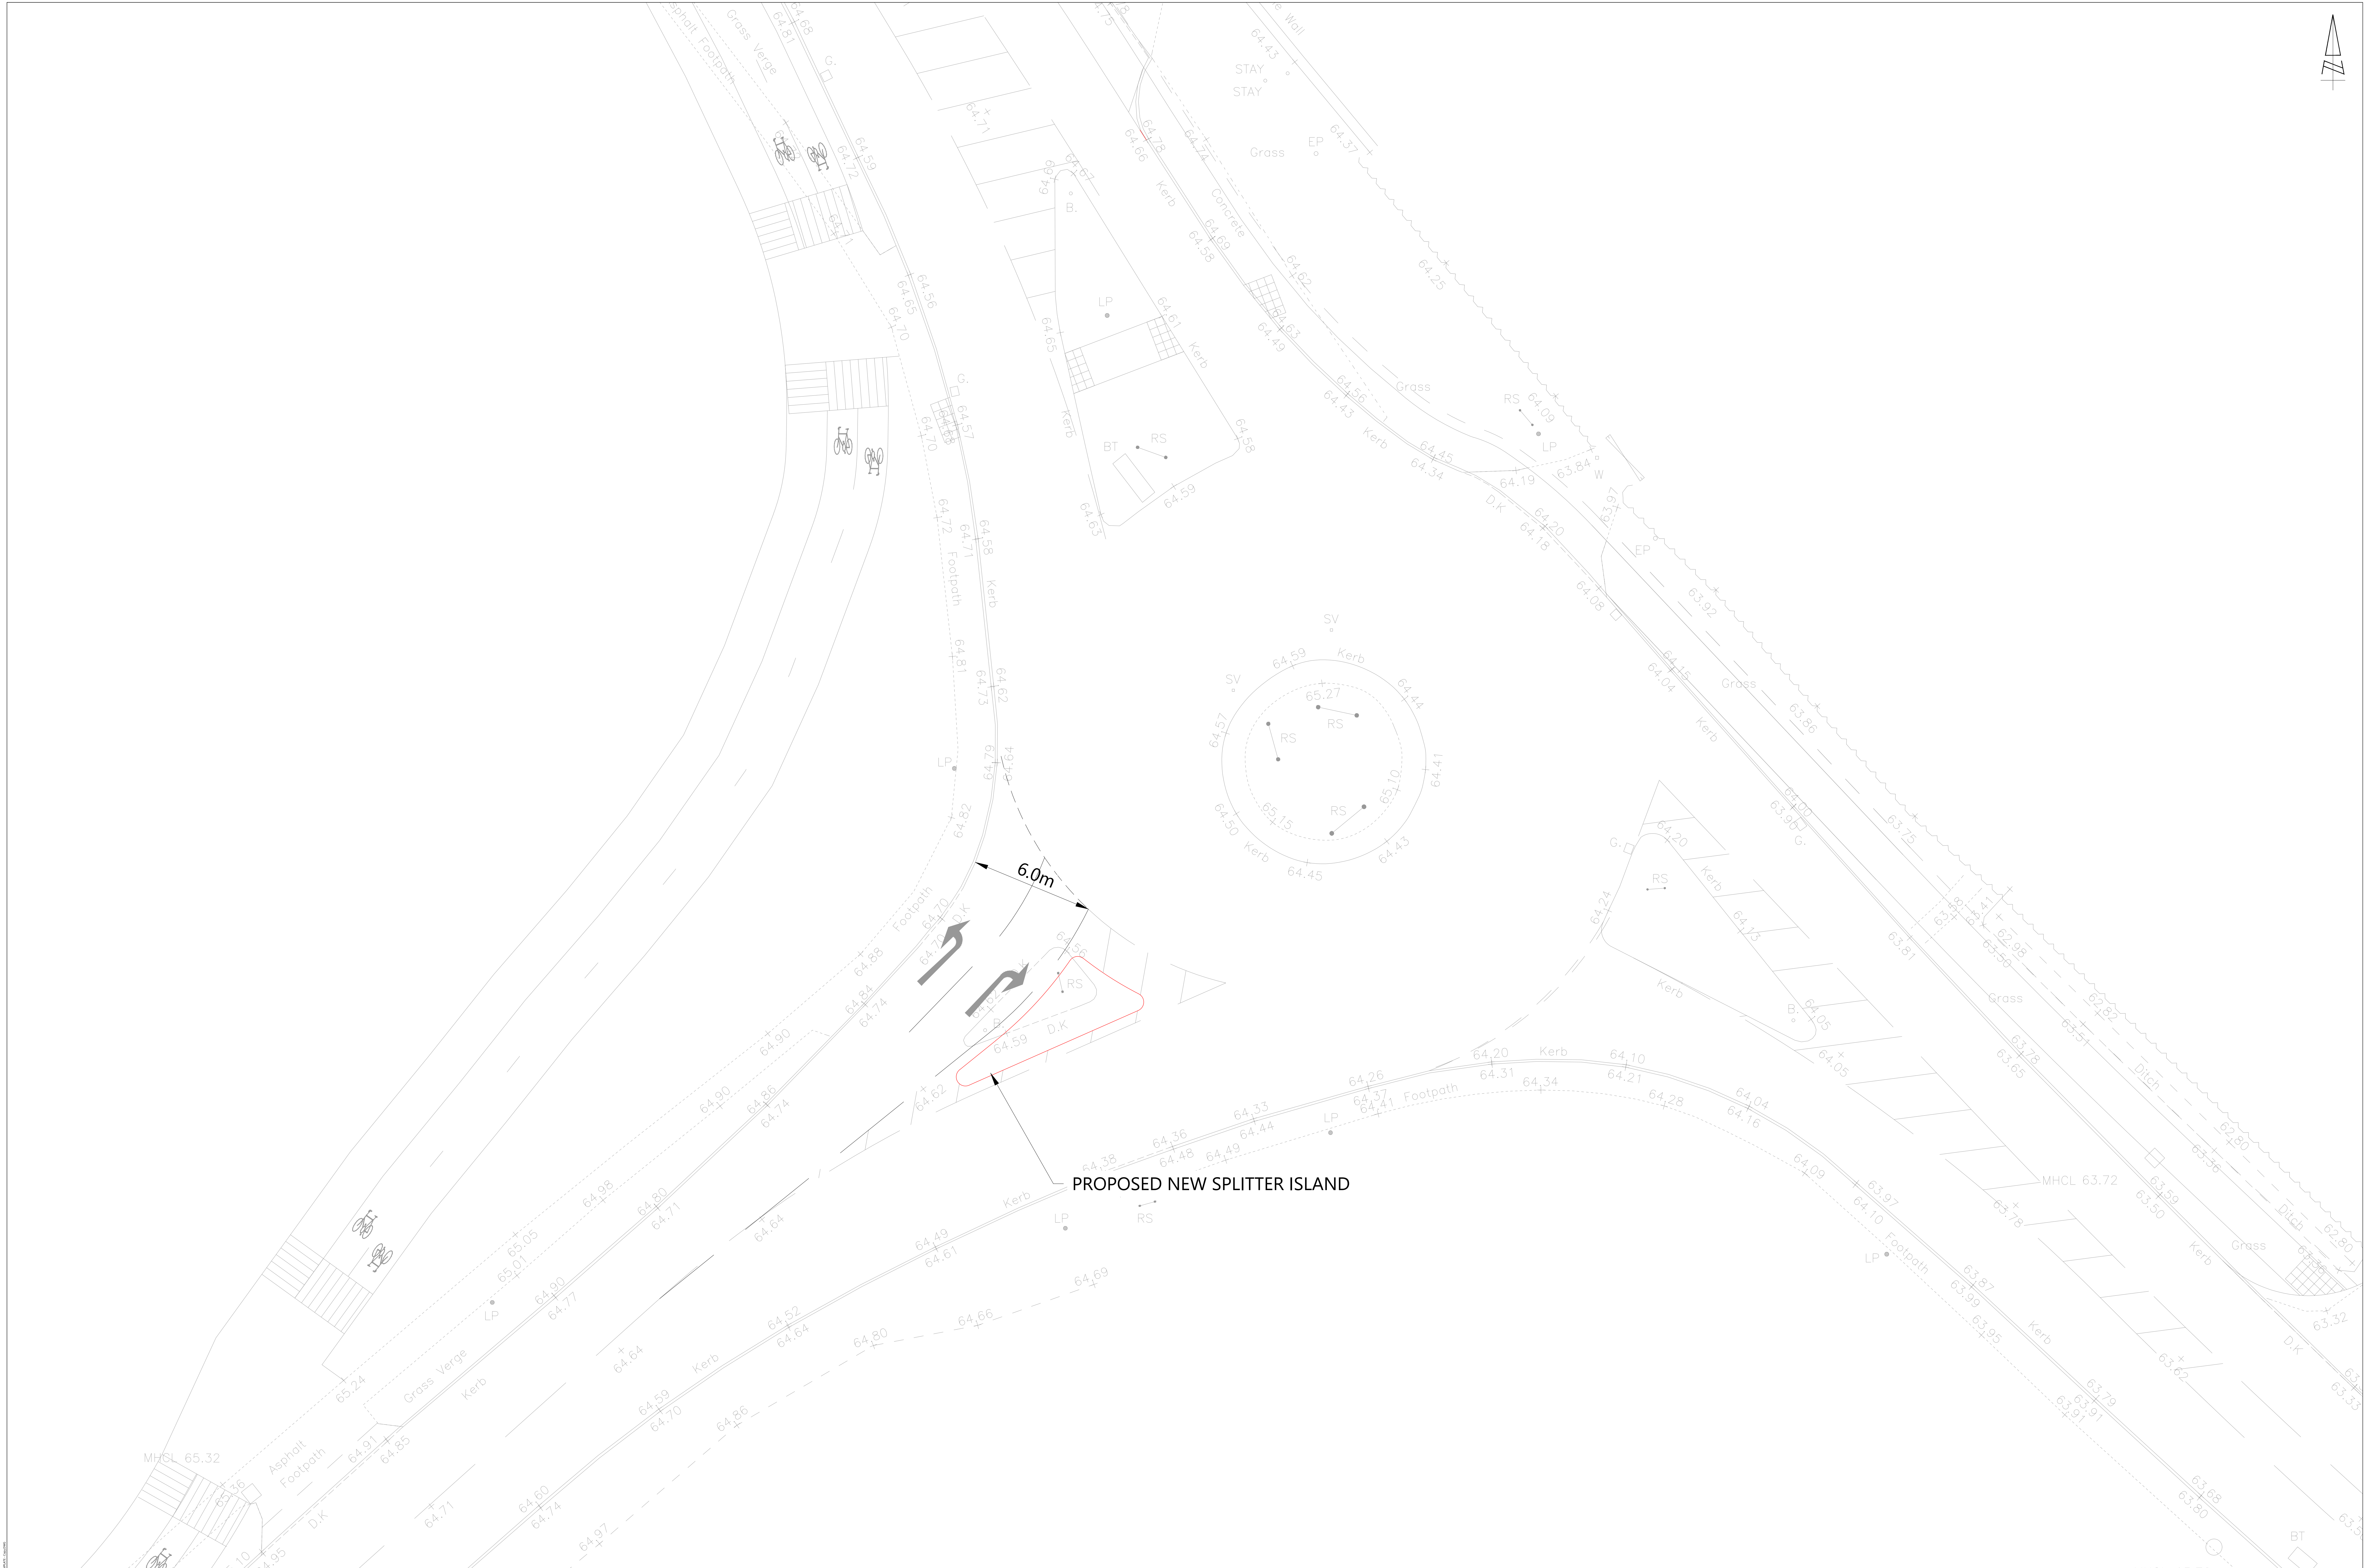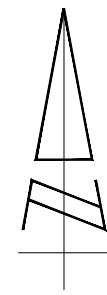

PROPOSED NEW SPLITTER ISLAND



The Square, Basing View,
Basingstoke, Hampshire, RG21 4EB
Tel 01256 898366
www.i-transport.co.uk

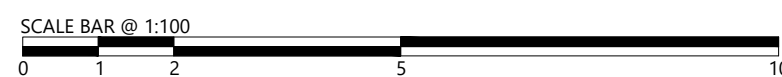

--	--	

FOR INFORMATION				FOREST FARM, CHIPPENHAM				GLEESON LAND			
-----------------	--	--	--	-------------------------	--	--	--	--------------	--	--	--