


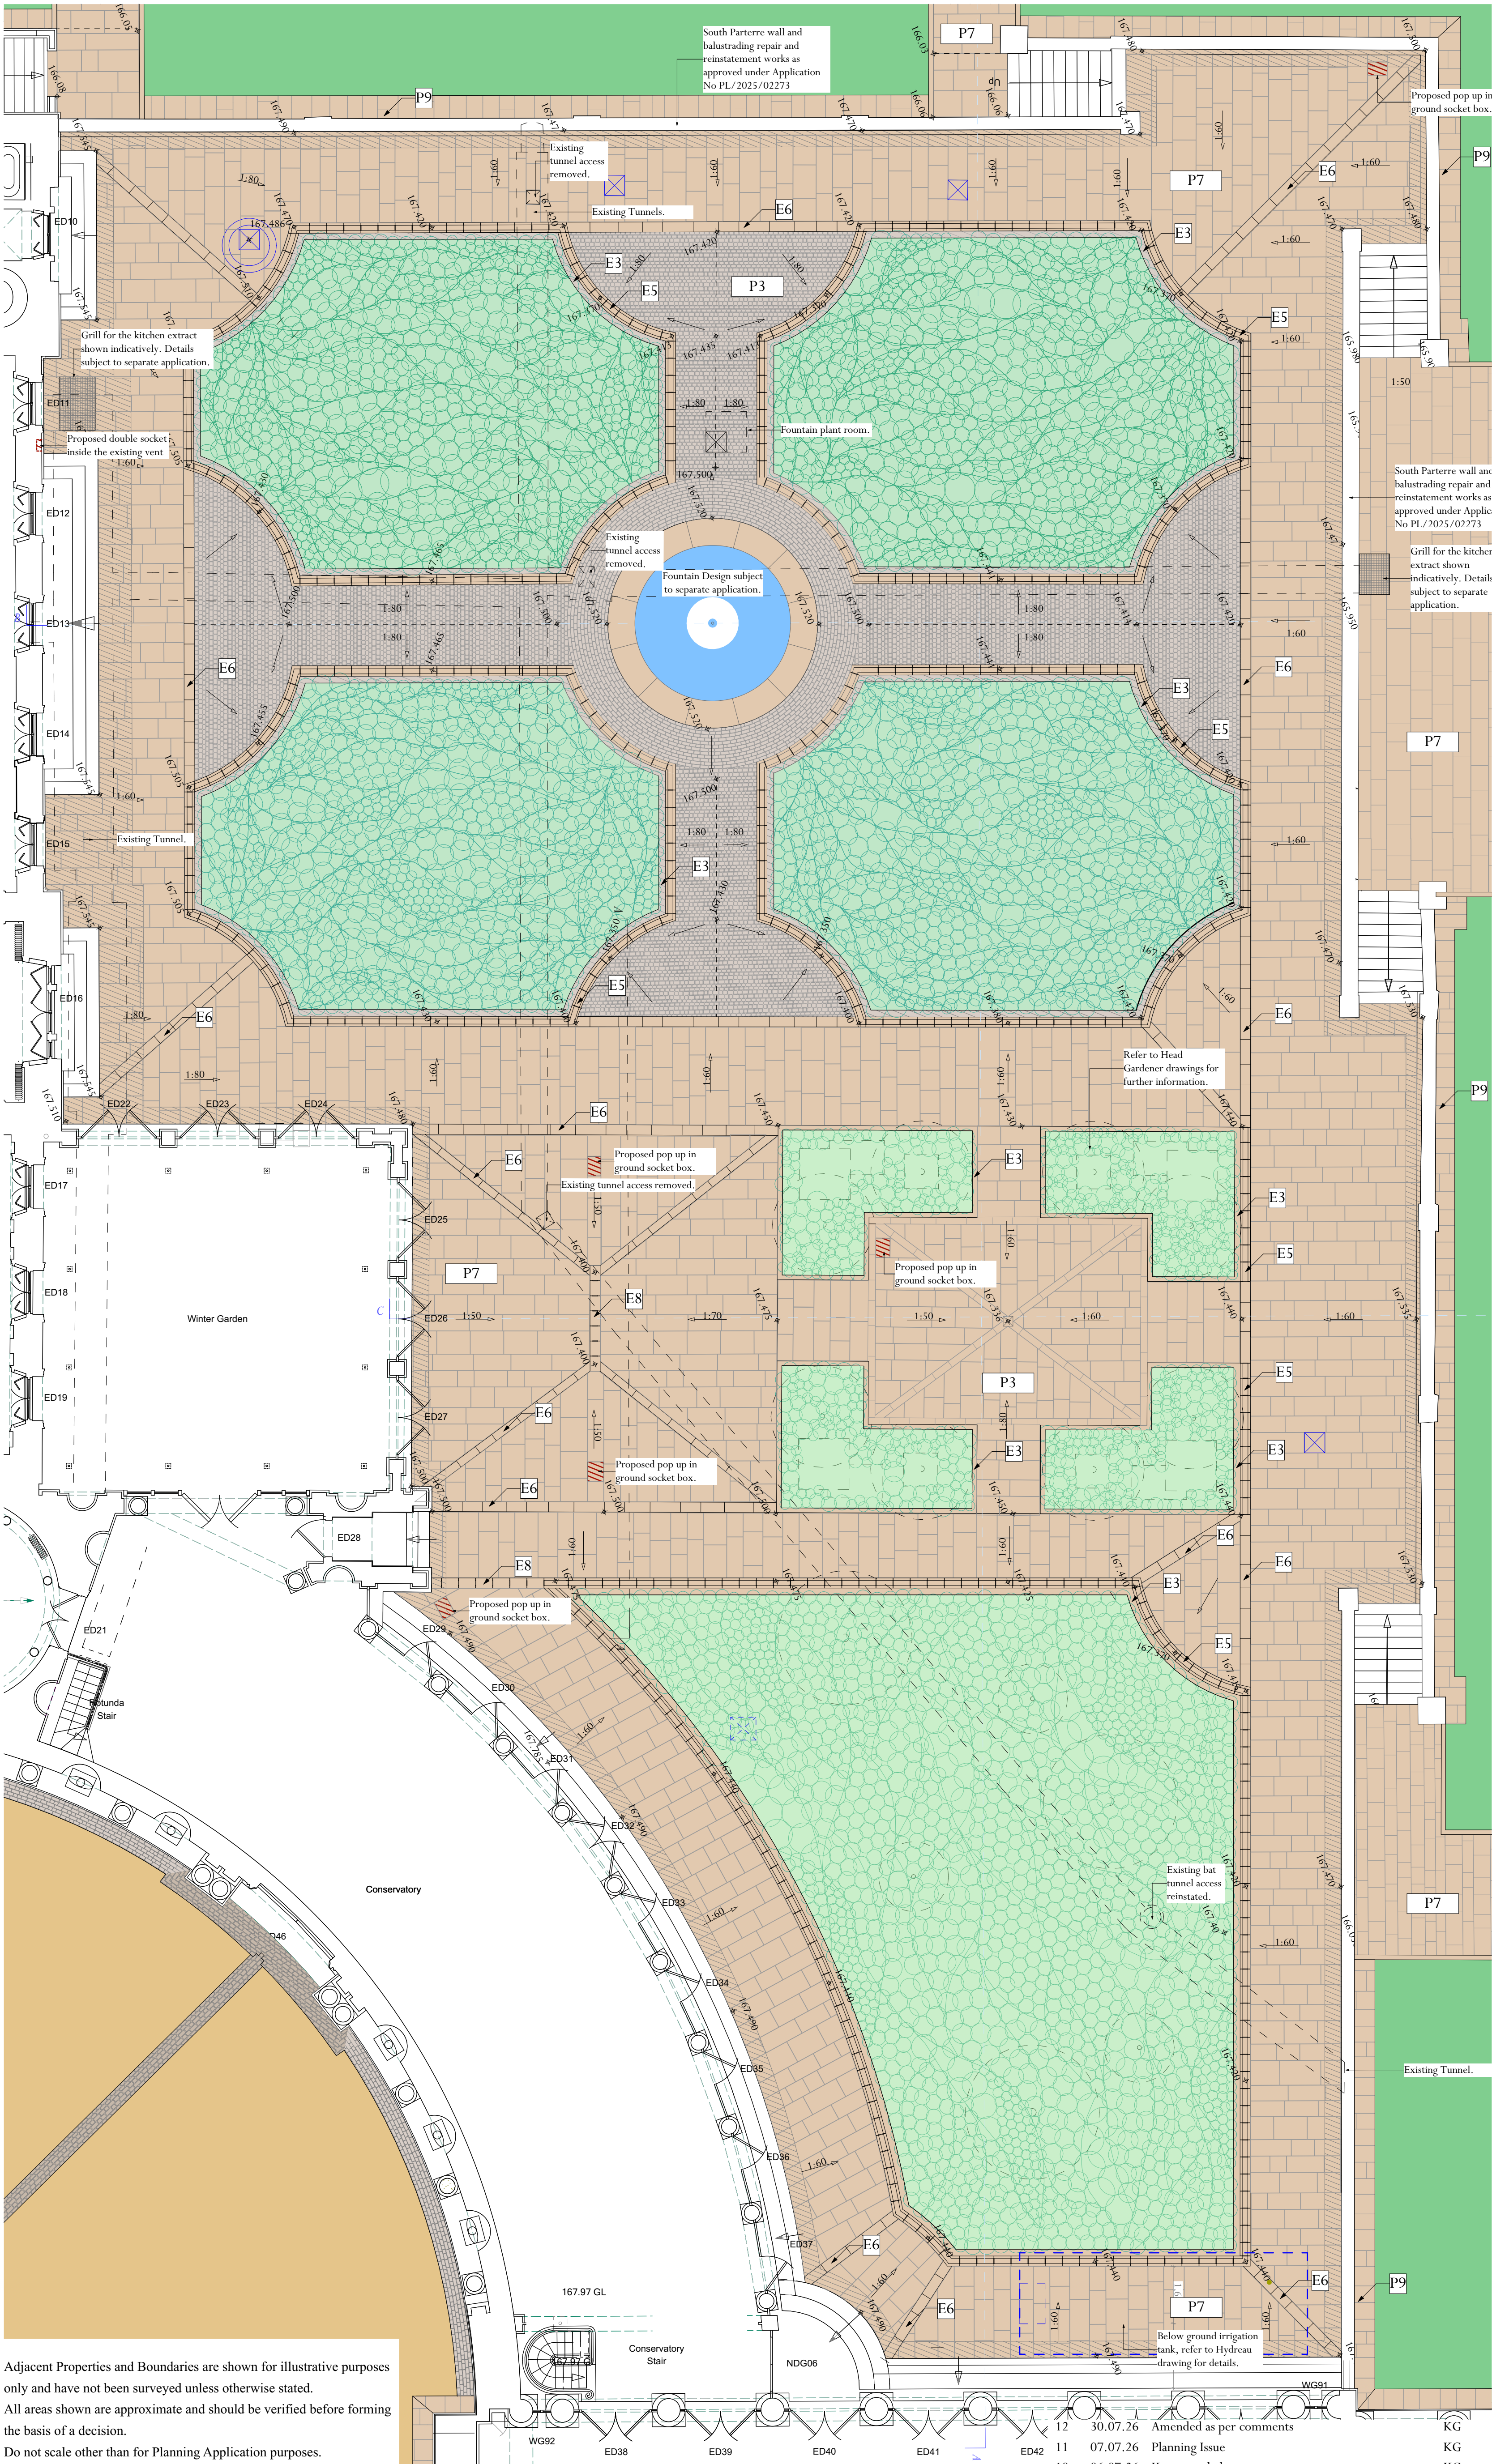

Adjacent Properties and Boundaries are shown for illustrative purposes only and have not been surveyed unless otherwise stated.

All areas shown are approximate and should be verified before forming the basis of a decision.

Do not scale other than for Planning Application purposes.



All dimensions must be checked by the contractor before commencing work on site.

No deviation from this drawing will be permitted without the prior written consent of the Architect.

The copyright of this drawing remains with the Architect and may not be reproduced in any form without prior written consent.

Ground Floor Slabs, Foundations, Sub-Structures, etc. All work below ground level is shown provisionally. Inspection of ground condition is essential prior to work commencing.

Reassessment is essential when the ground conditions are apparent, and redesign may be necessary in the light of soil conditions found. The responsibility for establishing the soil and sub-soil conditions rests with the contractor.

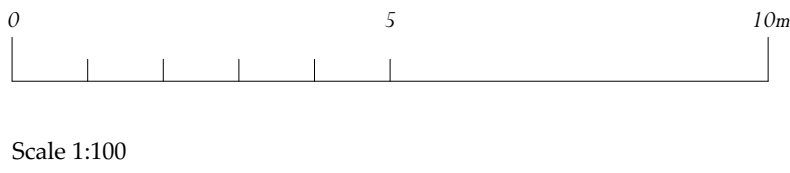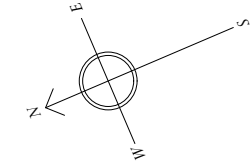

PLANNING			
PROJECT			
Tottenham House - Hard Landscape			
TITLE:			
South Parterre Hard Landscape Plan			
12	30.07.26	Amended as per comments	KG
11	07.07.26	Planning Issue	KG
10	06.07.26	Key amended	KG
09	19.06.26	Amended as per comments	KG
08	05.06.26	Finishes added	PD
Rev	Date	Description	Initials

KEY:	
P3 -	Whixdale Sandstone Setts 90-150 widths, 100-300mm random lengths, 80mm thick for category 5 and lower, 100mm for category 6. For category refer to drawing THL001-ADA-HL-XX-DR-A-0111.
P7 -	Reclaimed Yorkstone riven flags, 450 - 900mm width courses, random length up to 3x1 format, 60mm thick for category 3 and lower, 80mm for category 4 and 5. For category refer to drawing THL001-ADA-HL-XX-DR-A-0111.
P9 -	Min. 600mm Reclaimed York Stone Paving perimeter to all buildings with facing Stonework, 450-900mm width.
E3 -	Bullnosed Peak Moor kerb with 25-40mm upstand, 200 x 200mm section. 600-900mm length.
E5 -	Perforated Peak Moor Channel, Dished, over an ACO drain to Engineer's design. 300mm width.
E6 -	Peak Moor square stone channel.
E8 -	Perforated Peak Moor Channel channel unit. 500 x 300, 100mm depth, with 16mm slots for drainage.
	Formal Lawn.
	Planting beds as per Head Gardener's design.
	Natural hydraulic lime (NHL 3.5) bedding.
	Removable Paving slabs for concealed Drivers.
	Recessed Foul Water Manhole Cover.
	Recessed Surface Water manhole Cover.
	Proposed Pop-up in Ground Socket Box.



P7 Reclaimed Yorkstone flags in Riven finish




P3 Whixdale Sandstone Setts



E3 Peak Moor Sandstone bullnosed stone kerb in Sawn finish

E6 Peak Moor Sandstone edging in Sawn finish, laid flush

P9 - Reclaimed York Stone Paving, 600mm lengths

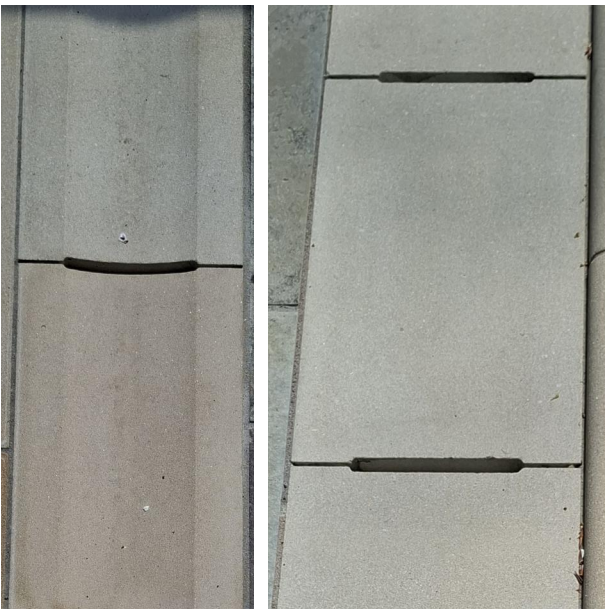

E5 Perforated Peak Moor Channel, Dished, over an ACO drain

E8 Perforated Peak Moor Channel, Flat, over an ACO drain

SCALE:	1:100 @A1
DATE:	November 2025
DRAWING No:	THL001-ADA-HL-XX-DR-A-1043(12)
DRAWN BY:	KG

ADAM ARCHITECTURE

OLD HYDE HOUSE, 75 HYDE STREET
WINCHESTER, HANTS, SO25 7DW, TEL. 01962 843843

WEST WING, SOMERSET HOUSE, STRAND
LONDON, WC2R 1LA, TEL. 020 7841 0140

www.adamarchitecture.com contact@adamarchitecture.com