


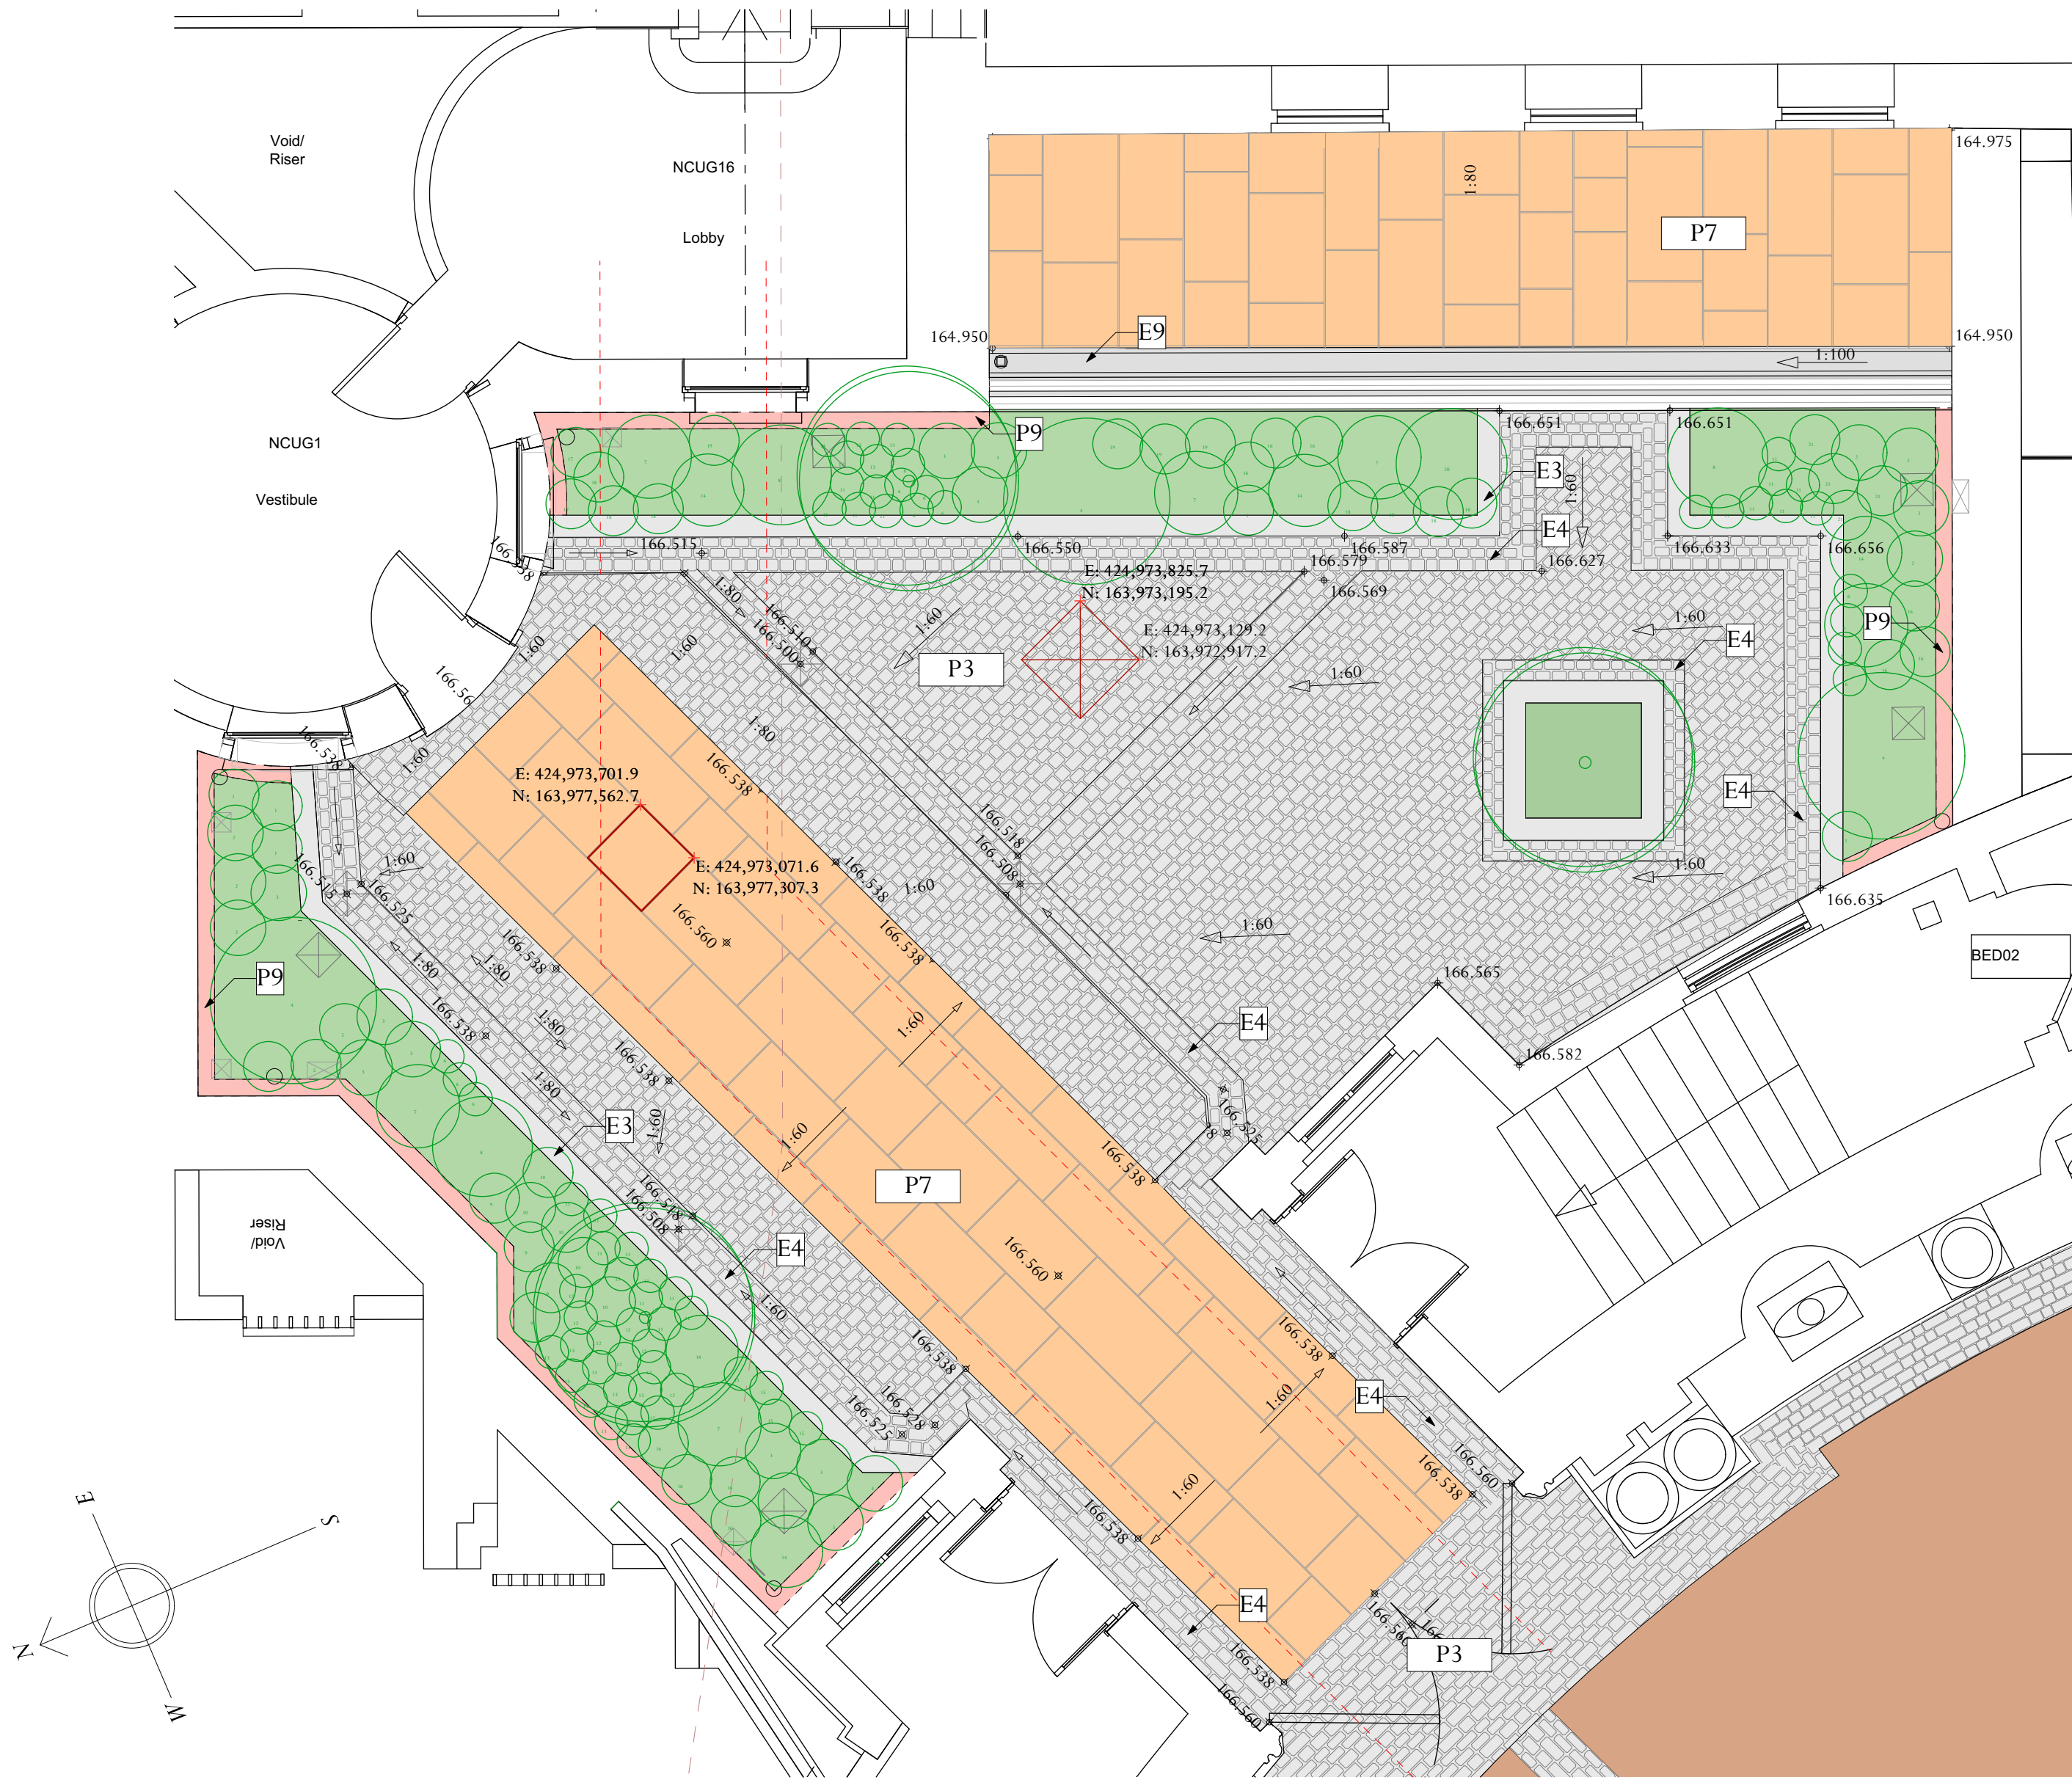

Bakehouse Courtyard

1:50

Indicative Images



P7/P9 Reclaimed Yorkstone flags in Riven finish



P3 Whixdale Sandstone Setts
E4 Whixdale Sandstone Setts edging



E3 Peak Moor Sandstone bullnosed stone kerb in Sawn finish



Scale 1:50

Adjacent Properties and Boundaries are shown for illustrative purposes only and have not been surveyed unless otherwise stated.

All areas shown are approximate and should be verified before forming the basis of a decision.

Do not scale other than for Planning Application purposes.

All dimensions must be checked by the contractor before commencing work on site.

No deviation from this drawing will be permitted without the prior written consent of the Architect.

The copyright of this drawing remains with the Architect and may not be reproduced in any form without prior written consent.

Ground Floor Slabs, Foundations, Sub-Structures, etc. All work below ground level is shown provisionally. Inspection of ground condition is essential prior to work commencing.

Reassessment is essential when the ground conditions are apparent, and redesign may be necessary in the light of soil conditions found. The responsibility for establishing the soil and sub-soil conditions rests with the contractor.

- KEY:**
- P3** - Whixdale Sandstone Setts 90-150 widths, 100-300mm random lengths, 80mm thick for category 5 and lower, 100mm for category 6. For category refer to drawing THL001-ADA-HL-XX-DR-A-0111.
 - P7** - Reclaimed Yorkstone riven flags, 450 - 900mm width courses, random length up to 3x1 format, 60mm thick for category 3 and lower, 80mm for category 4 and 5. For category refer to drawing THL001-ADA-HL-XX-DR-A-0111.
 - P9** - Min. 600mm Reclaimed York Stone Paving perimeter to all buildings with facing Stonework, 450-900mm width.
 - E3** - Bullnosed Peak Moor sandstone kerb with 25-40mm upstand, 200 x 200mm section, 600-900mm length.
 - E4** - Whixdale Sandstone Setts edging 90-150mm widths, 100-300mm random lengths, 80mm thick for category 5 and lower, 100mm for category 6. For category refer to drawing THL001-ADA-HL-XX-DR-A-0111.
 - E9** - Peak Moor Sandstone sawn finish dish channel, 280mm width, 100mm depth, 5000mm length units.
 - Lights approved under Planning Application PL/2025/01369.
 - New proposed lights.
 - All lights shown indicatively. Refer to DPA drawings for further details.

01	30.07.26	Planning Issue	KG
Rev	Date	Description	Initials

PLANNING

PROJECT Tottenham House - Hard Landscape

TITLE: Bakehouse Courtyard Hard Landscape Plan

SCALE: 1:50 @A1

DATE: June 2025

DRAWING No: THL001-ADA-HL-XX-DR-A-3505(01)

DRAWN BY: KG

ADAM ARCHITECTURE

OLD HYDE HOUSE, 75 HYDE STREET
WINCHESTER, HANTS, SO23 7DW, TEL. 01962 843843

WEST WING, SOMERSET HOUSE, STRAND
LONDON, WC2R 1LA, TEL. 020 7841 0140

www.adamarchitecture.com contact@adamarchitecture.com