

Note: Existing door upgrades
Where existing panelled timber doors are required to be fire doors, these are to be upgraded or made fire resistant by an approved competent historic door contractor to provide the correct level of fire resistance. Methods to upgrade fire doors include using fire resistant paint, splitting the door and providing a fire-resistant core. Where existing listed doors are deemed not suitable to be upgraded due to them not being solid timber doors or damaged then they should be replaced with a certified FD30s fire door and the original door stored for future preservation.

KEY - FIRE

60/60/60 FRR

30/30/30 FRR

FD30 Door

FD30S Door

Secondary glazing to be installed to inside face of window to provide EI60

Secondary glazing to be installed to inside face of window to provide EI30


Final Exit

Compartment Floor 60/60/60

Proposed Door

Existing Door - to be upgraded to required fire rating

This drawing is based on FCS Fire Strategy

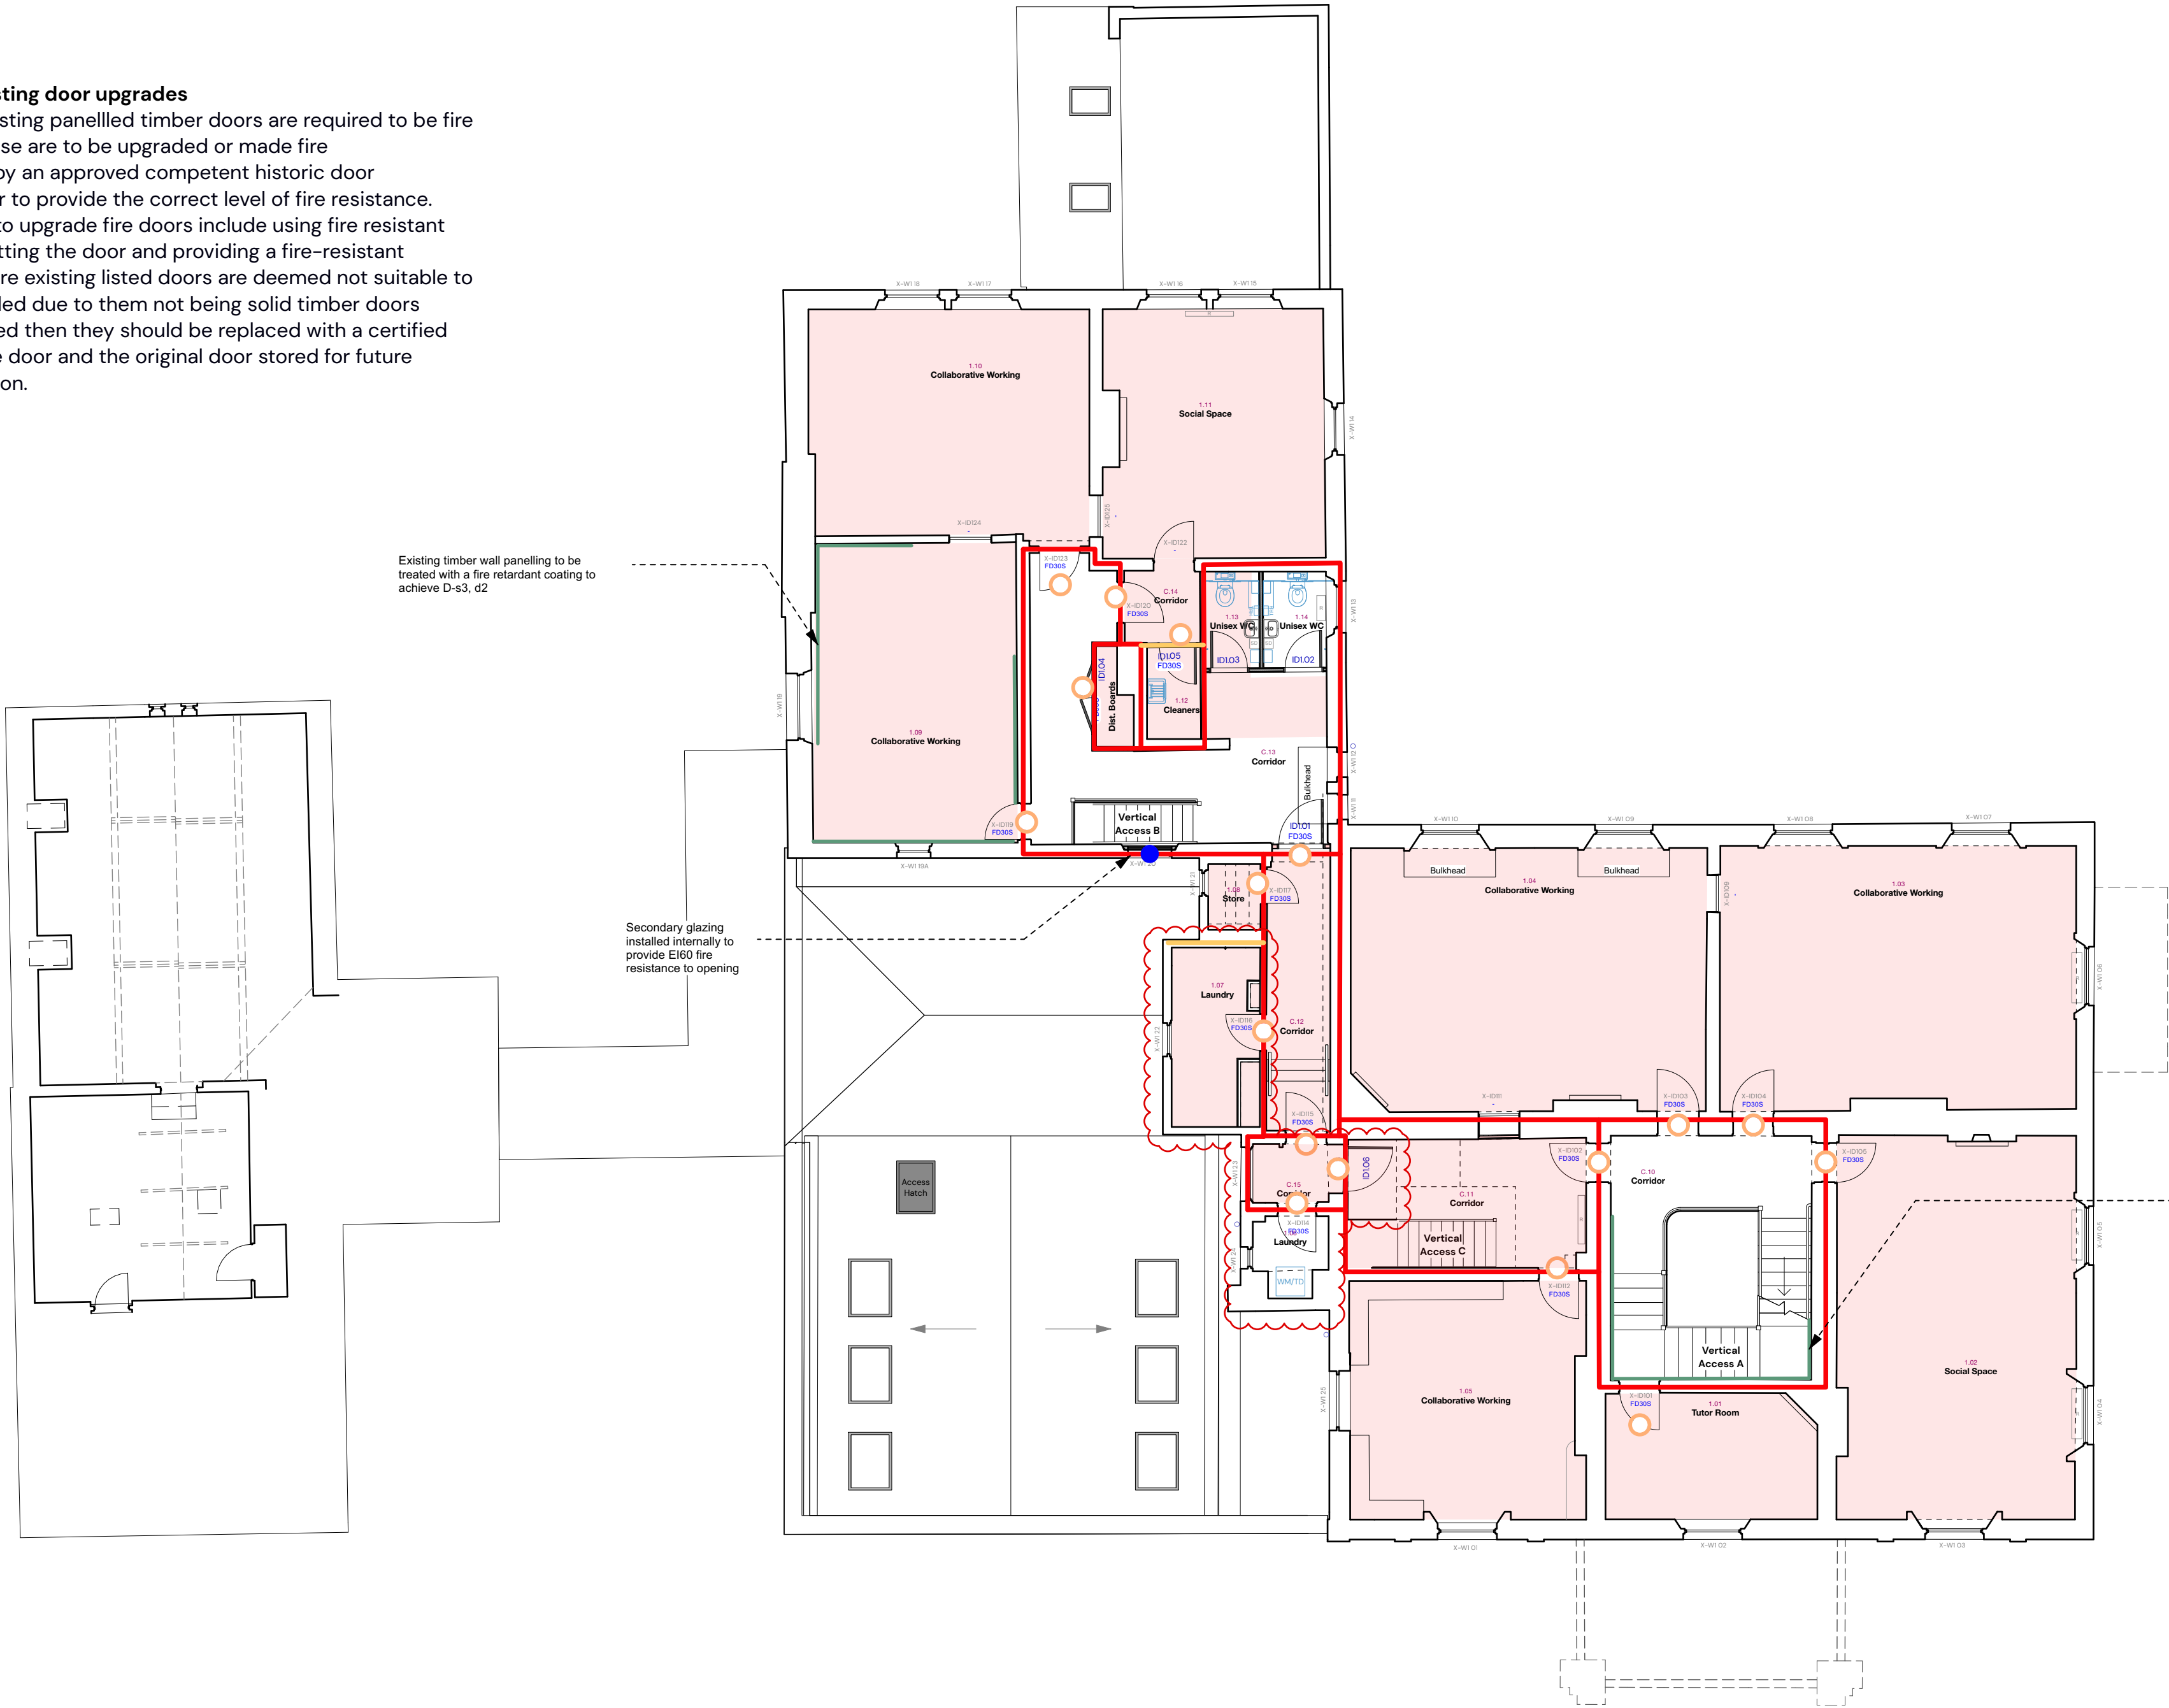

FIRST FLOOR FIRE STRATEGY



Glentworth Court, Lime Kiln Close,
Stoke Gifford, Bristol, BS34 8SR
+44 (0)117 931 2062
www.kendallkingscott.co.uk

Do not scale this drawing

Project
Masters Lodge Conversion

Client
Marlborough College

Date
May 2025
Scale
1:100
Filename
241108 Masters Lodge_GA Master Planning.vwx

Purpose/Status
PLANNING
Drawn
BM
Checked
LB
Paper Size
ISO A2

PO3 22/05/2026 JY LB Planning Update

Rev Date By Ap Note
Drawing Title
Fire Strategy - First Floor

Project Number/Drawing Number
241108-2202
Check all dimensions and levels on site

Revision
P03
© Copyright

Only to be used on the site for which designed. The electronic transmission of designs/information contained in this drawing is carried out entirely at the User's risk and Kendall Kingscott Ltd. will have no liability for any errors or inaccuracies arising therefrom. The production of amended or updated information from the said design/information by the User is entirely the responsibility of the User and Kendall Kingscott Ltd. shall have no responsibility in respect thereof whatsoever.