

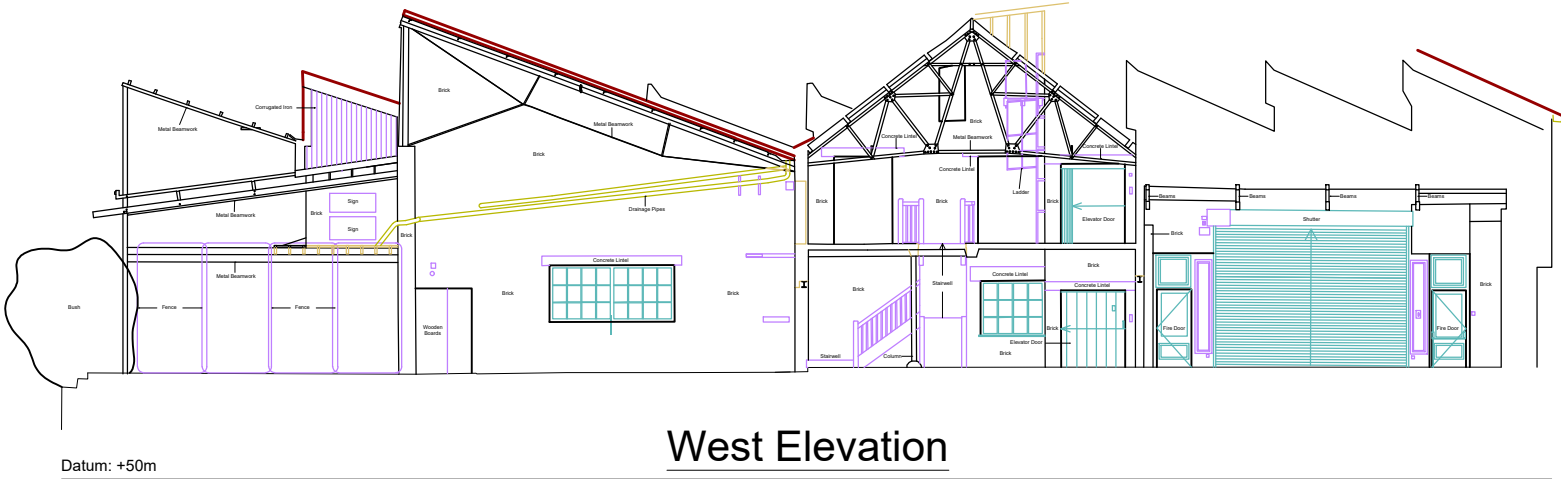


SECTION GUIDE PLAN

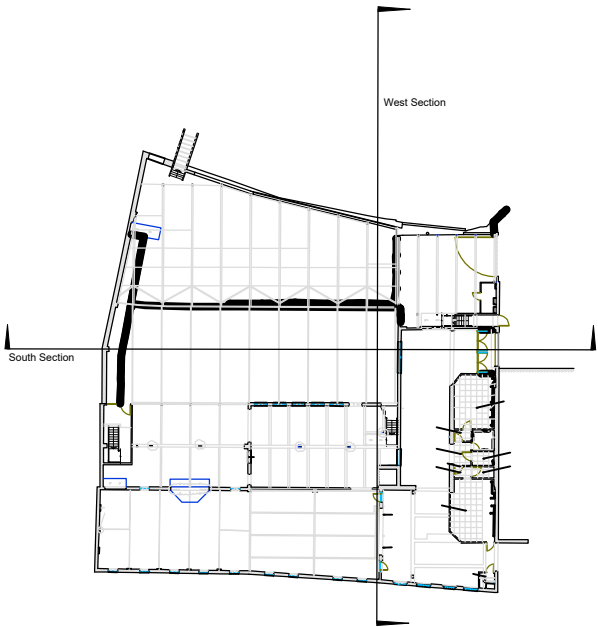

West Elevation

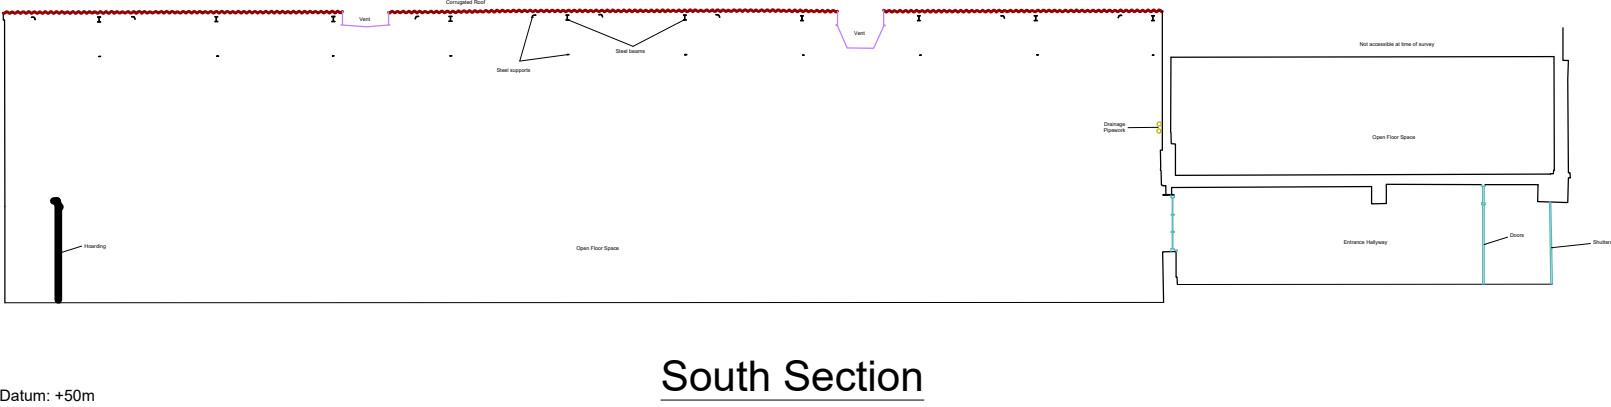

South Section

NOTES

- Levels are related to a OS Newlyn Datum via OSGB36(15).
- Grid is true OSGB36(15) with a scale factor of 1.00 applied.
- Existing buildings and topographic features have been surveyed with a total station operating in Local Grid co-ordinates and have a relative accuracy of +/- 10mm.
- It is important to note that the same accuracies implied by the plotting scale are equally applicable to digital data supplied for CAD.
- Every effort has been made to identify all visible above ground features, however it should be borne in mind that there may be items obscured at the time of survey.
- Visible features in the vicinity of the boundaries, as shown on this survey, may not represent the extent of legally conveyed ownership.
- Tree sizes are approximate only. Trees shown are symbols indicating an approximate canopy fit.
- Trees shown have not been identified by an arboriculturist. It must be noted that only those trees that fall within the site limits and that have a girth greater than 100mm have been identified.

LEGEND

| Gen Text | General Text      |
|----------|-------------------|
| —        | Wall Line         |
| —        | Detail            |
| —        | Ground            |
| —        | Roof Detail       |
| —        | Guttering & Pipes |
| —        | Hidden            |
| —        | Window Detail     |
| —        | Window Recess     |