
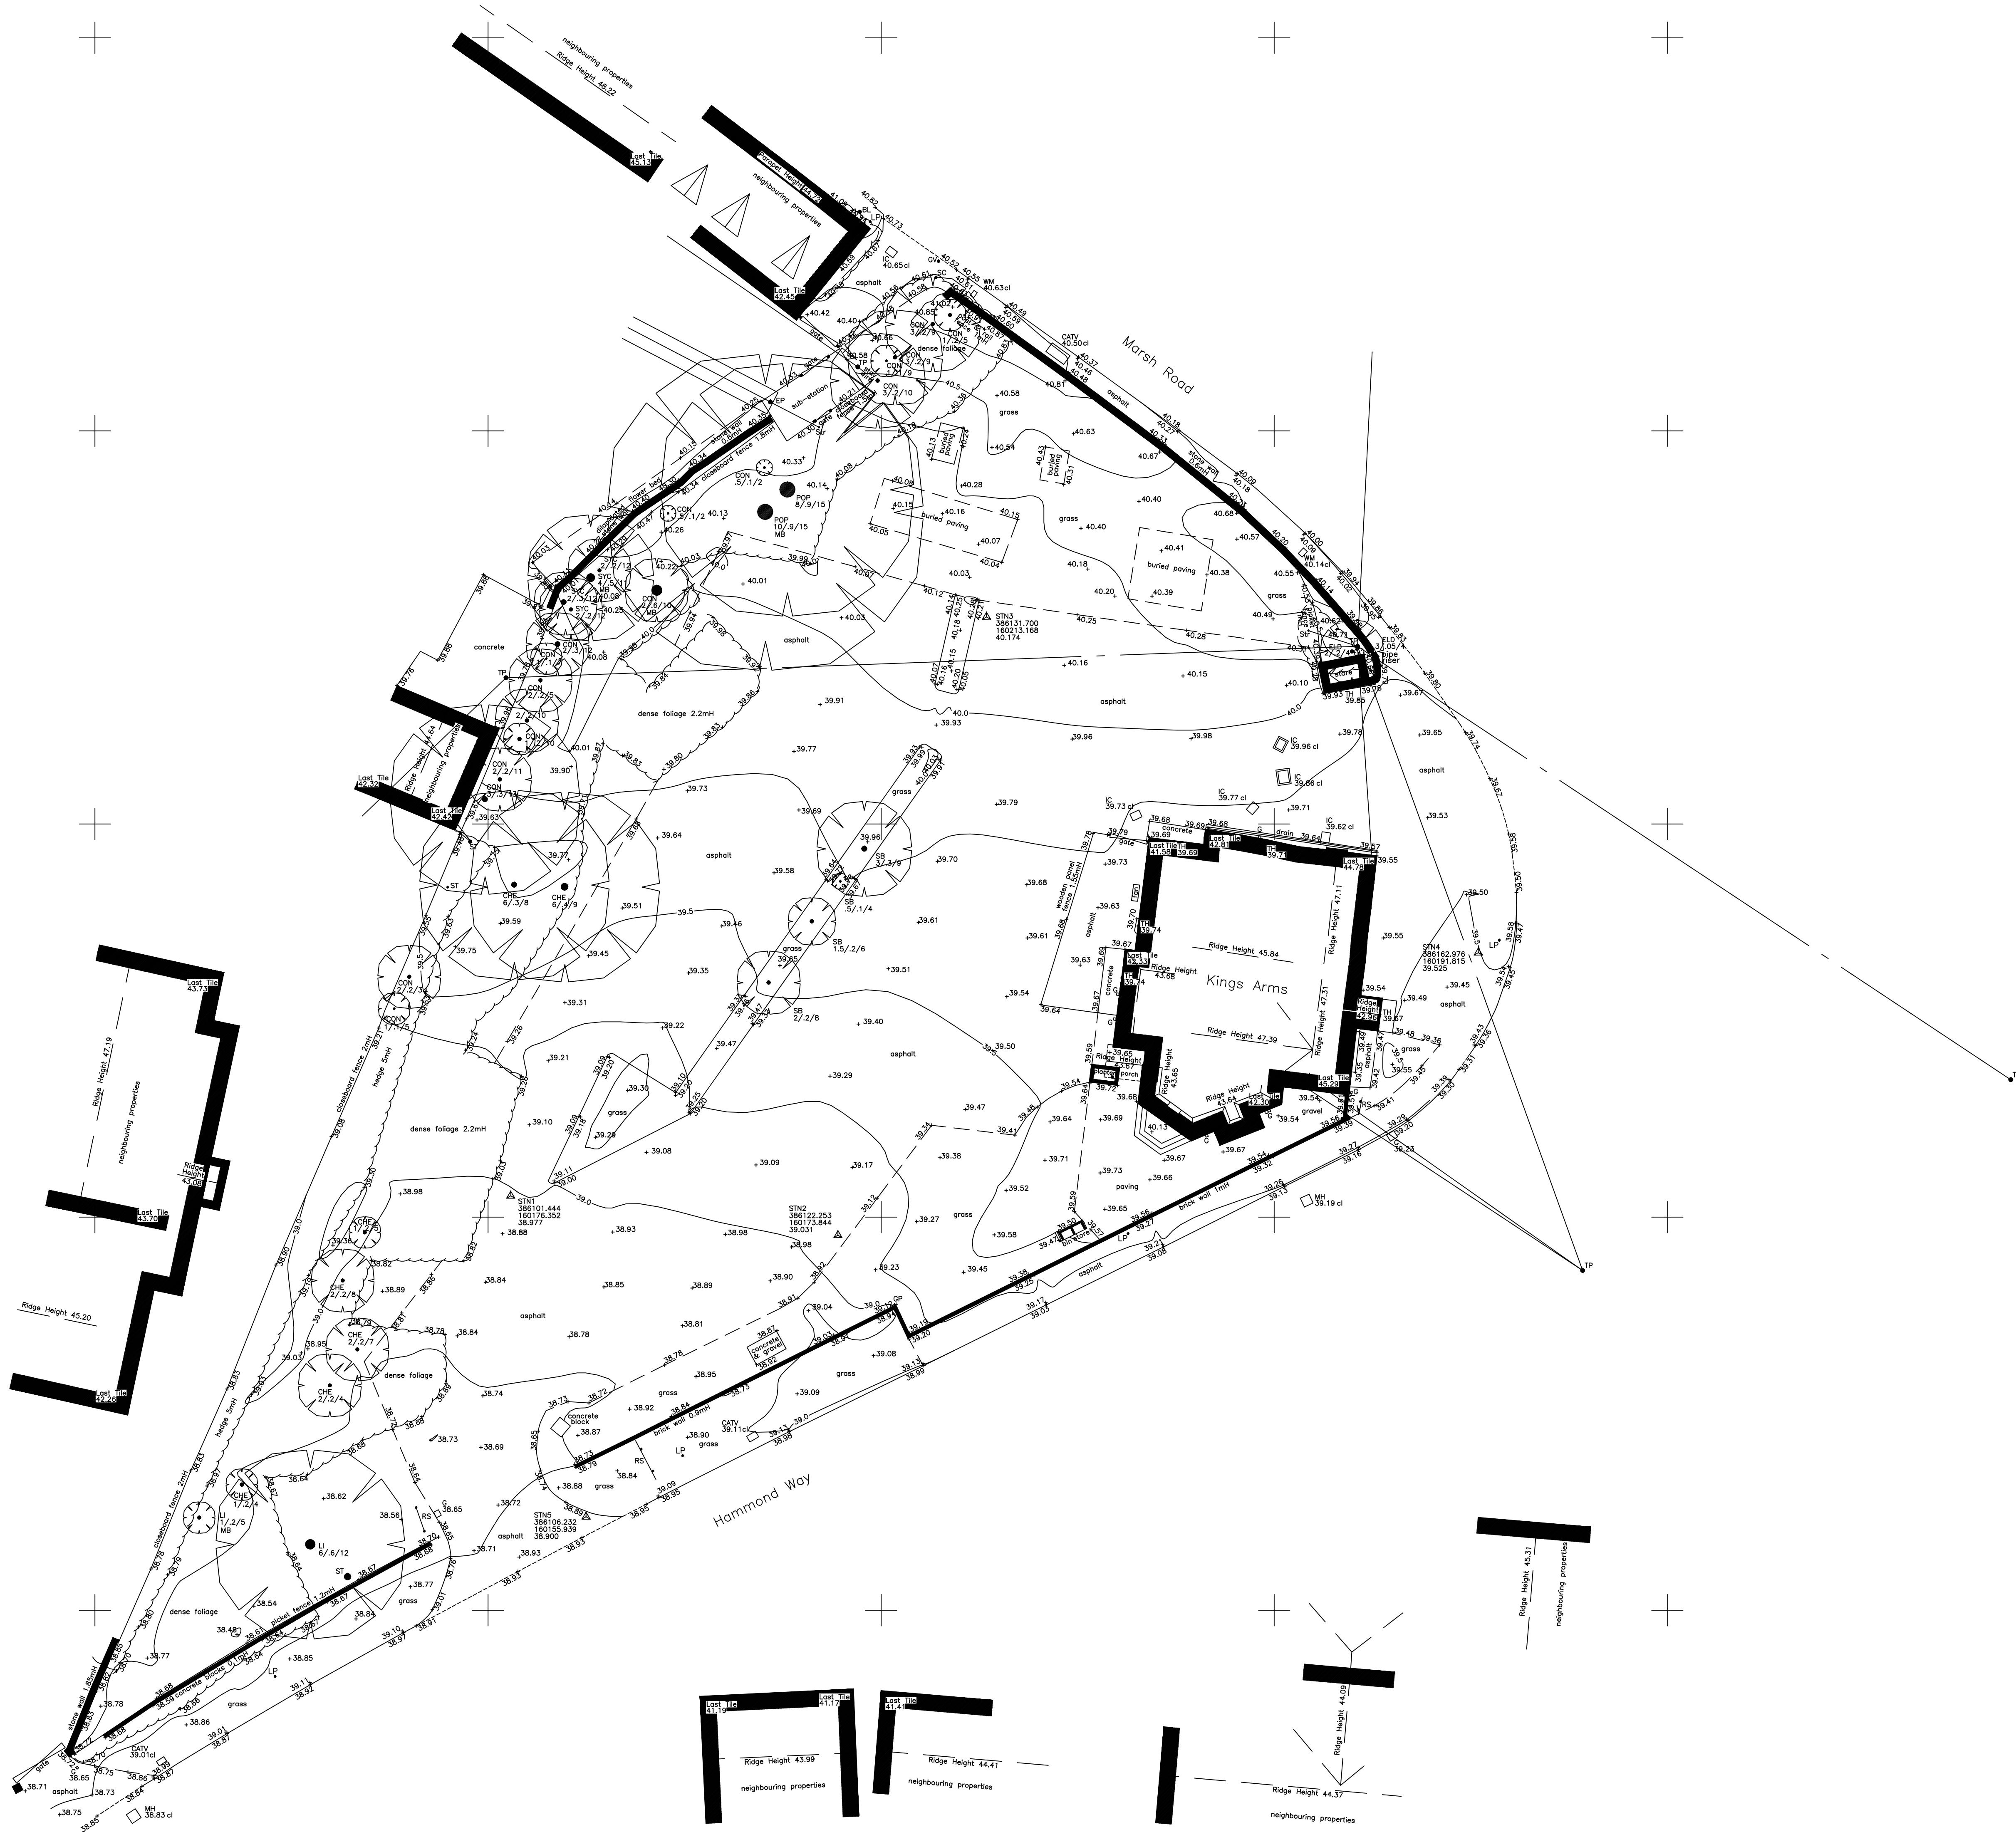
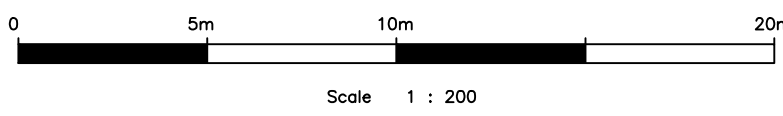


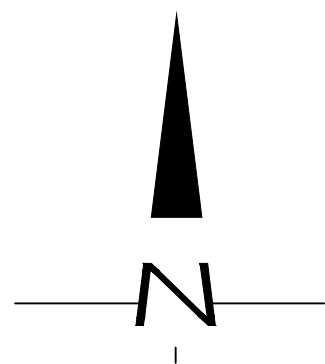

Trees/Tree Abbreviations			
ASH	Ash	LP	London Plane
BAY	Bay	MAP	Maple
BEE	Beech	CAK	Oak
CB	Copper Beech	POP	Poplar
CEC	Cedar	RM	Red Maple
CHD	Cherry	RW	Redwood
CON	Conifer	SB	Silver Birch
ELD	Eldestery	SER	Service Tree
FR	Fruit	ST	Stump
HAW	Hawthorn	SYC	Sycamore
HAZ	Hazel	WAL	Walnut
HC	Horse Chestnut	WEL	Willow
HOL	Holly	WP	Weeping Willow
LAE	Larabum	YEW	Yew
LAU	Laurel		
LI	Lime	*TMS	Multiple stemmum Overall dia. shown

Tree Dimensions (Average)		
Spread/Trunk Dia/Height		
Trees denoted with "approx" have been surveyed by remote methods and therefore their positions & dimensions cannot be guaranteed.		

Abbreviations			
AV	Air Valve	LP	Lamp Post
BL	Ballast	M	Meter
BM	Boundary Mark	M4	Manhole Cover
BT	Boundary Plant	MX	Marker
BT	BT Cover	MS	Milestone
CATV	Cable Television Cover	RG	Ridge Level
CAB	Cabinet	RS	Road Sign
CL	Cover Level	RP	Rain Water Pipe
EP	Electric Power Pole	SC	Stop Cock
EV	Eaves Level	SR	Strainer
FI	Fire Hydrant	SV	Stop Valve
FL	Floor Level	SP	Sub Vent Pipe
FP	Fence Post	TH	Threshold Level
G	Gully	TL	Trunk Line
GP	Gate Post	TP	Telephone Pole
GV	Gas Valve	UTL	Unable To Lift
IC	Inspection Chamber	VP	Vent Pipe
IL	Inlet Level	WM	Water Meter
KD	Kerb Outlet	WO	Wash Out

Linetypes		
Bank	-----	
Building	=====	
Drop kerb	-----	
Electric	-----	
Fence	-----	
Folage	-----	
FWS	-----	
Hedge	-----	
Kerb	-----	
Pipe	-----	
SWIS	-----	
Telephone	-----	
Track/Path	-----	
Tree Canopy	-----	
Water	-----	
Well	-----	
Stone Hole	-----	
Trunk Control	-----	
Station Control	-----	
Tree Dimensions (Average)	-----	
Spread/Trunk Dia/Height	-----	

SWS

SouthWestSurveys

Tel: 01454 501053

Mobile: 07955464495

www.southwestsurveys.co.uk

info@southwestsurveys.co.uk

28 Rudgeway Park

Rudgeway

Stroud

GL53 9JY

Drawing Title:

Topographical Survey

Project Name:

The Kings Arms

79 Wyke Road, Trowbridge, BA14 7NZ

Client:

n/a

Agent:

Domestic Group

Site Level Datum

Grid Orientation

Date:

Scale:

Surveyed By

Drawn By

Sheet ID

Rev