
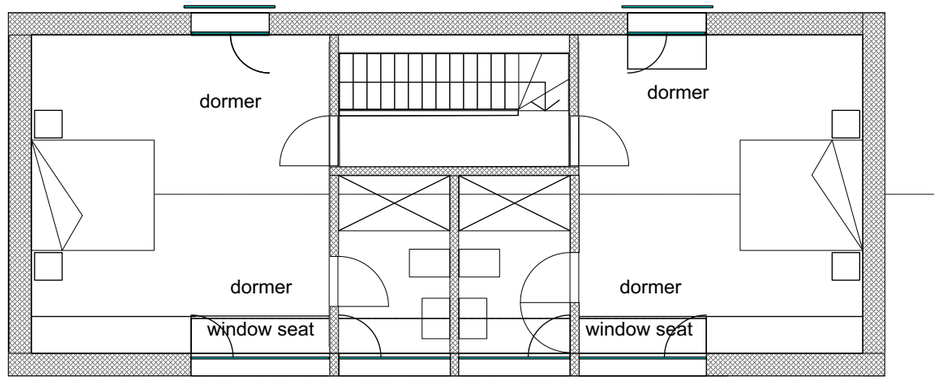


First Floor Plan

fabric removed

fabric added

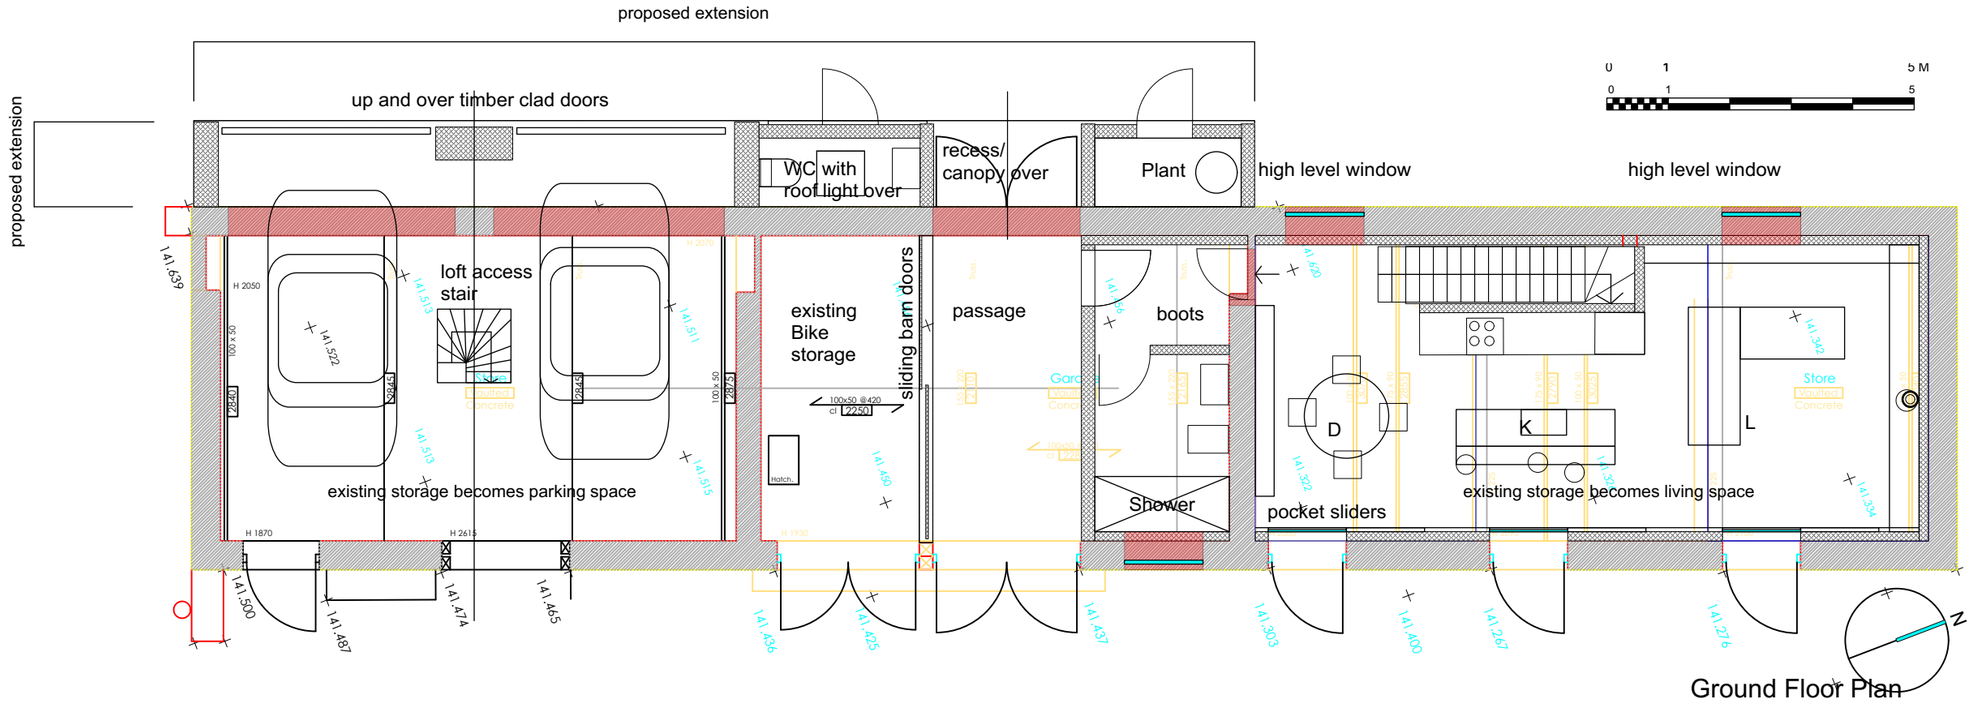

Ground Floor Plan

0 1 5 M

0 1 5

Proposed Plans

Weaveland Farm, Tisbury
1:100 scale @ A3
19.01.2026

COMPARELLI ARCHITECT comparelli@btinternet.com www.comparelli.com 07932 025 040