
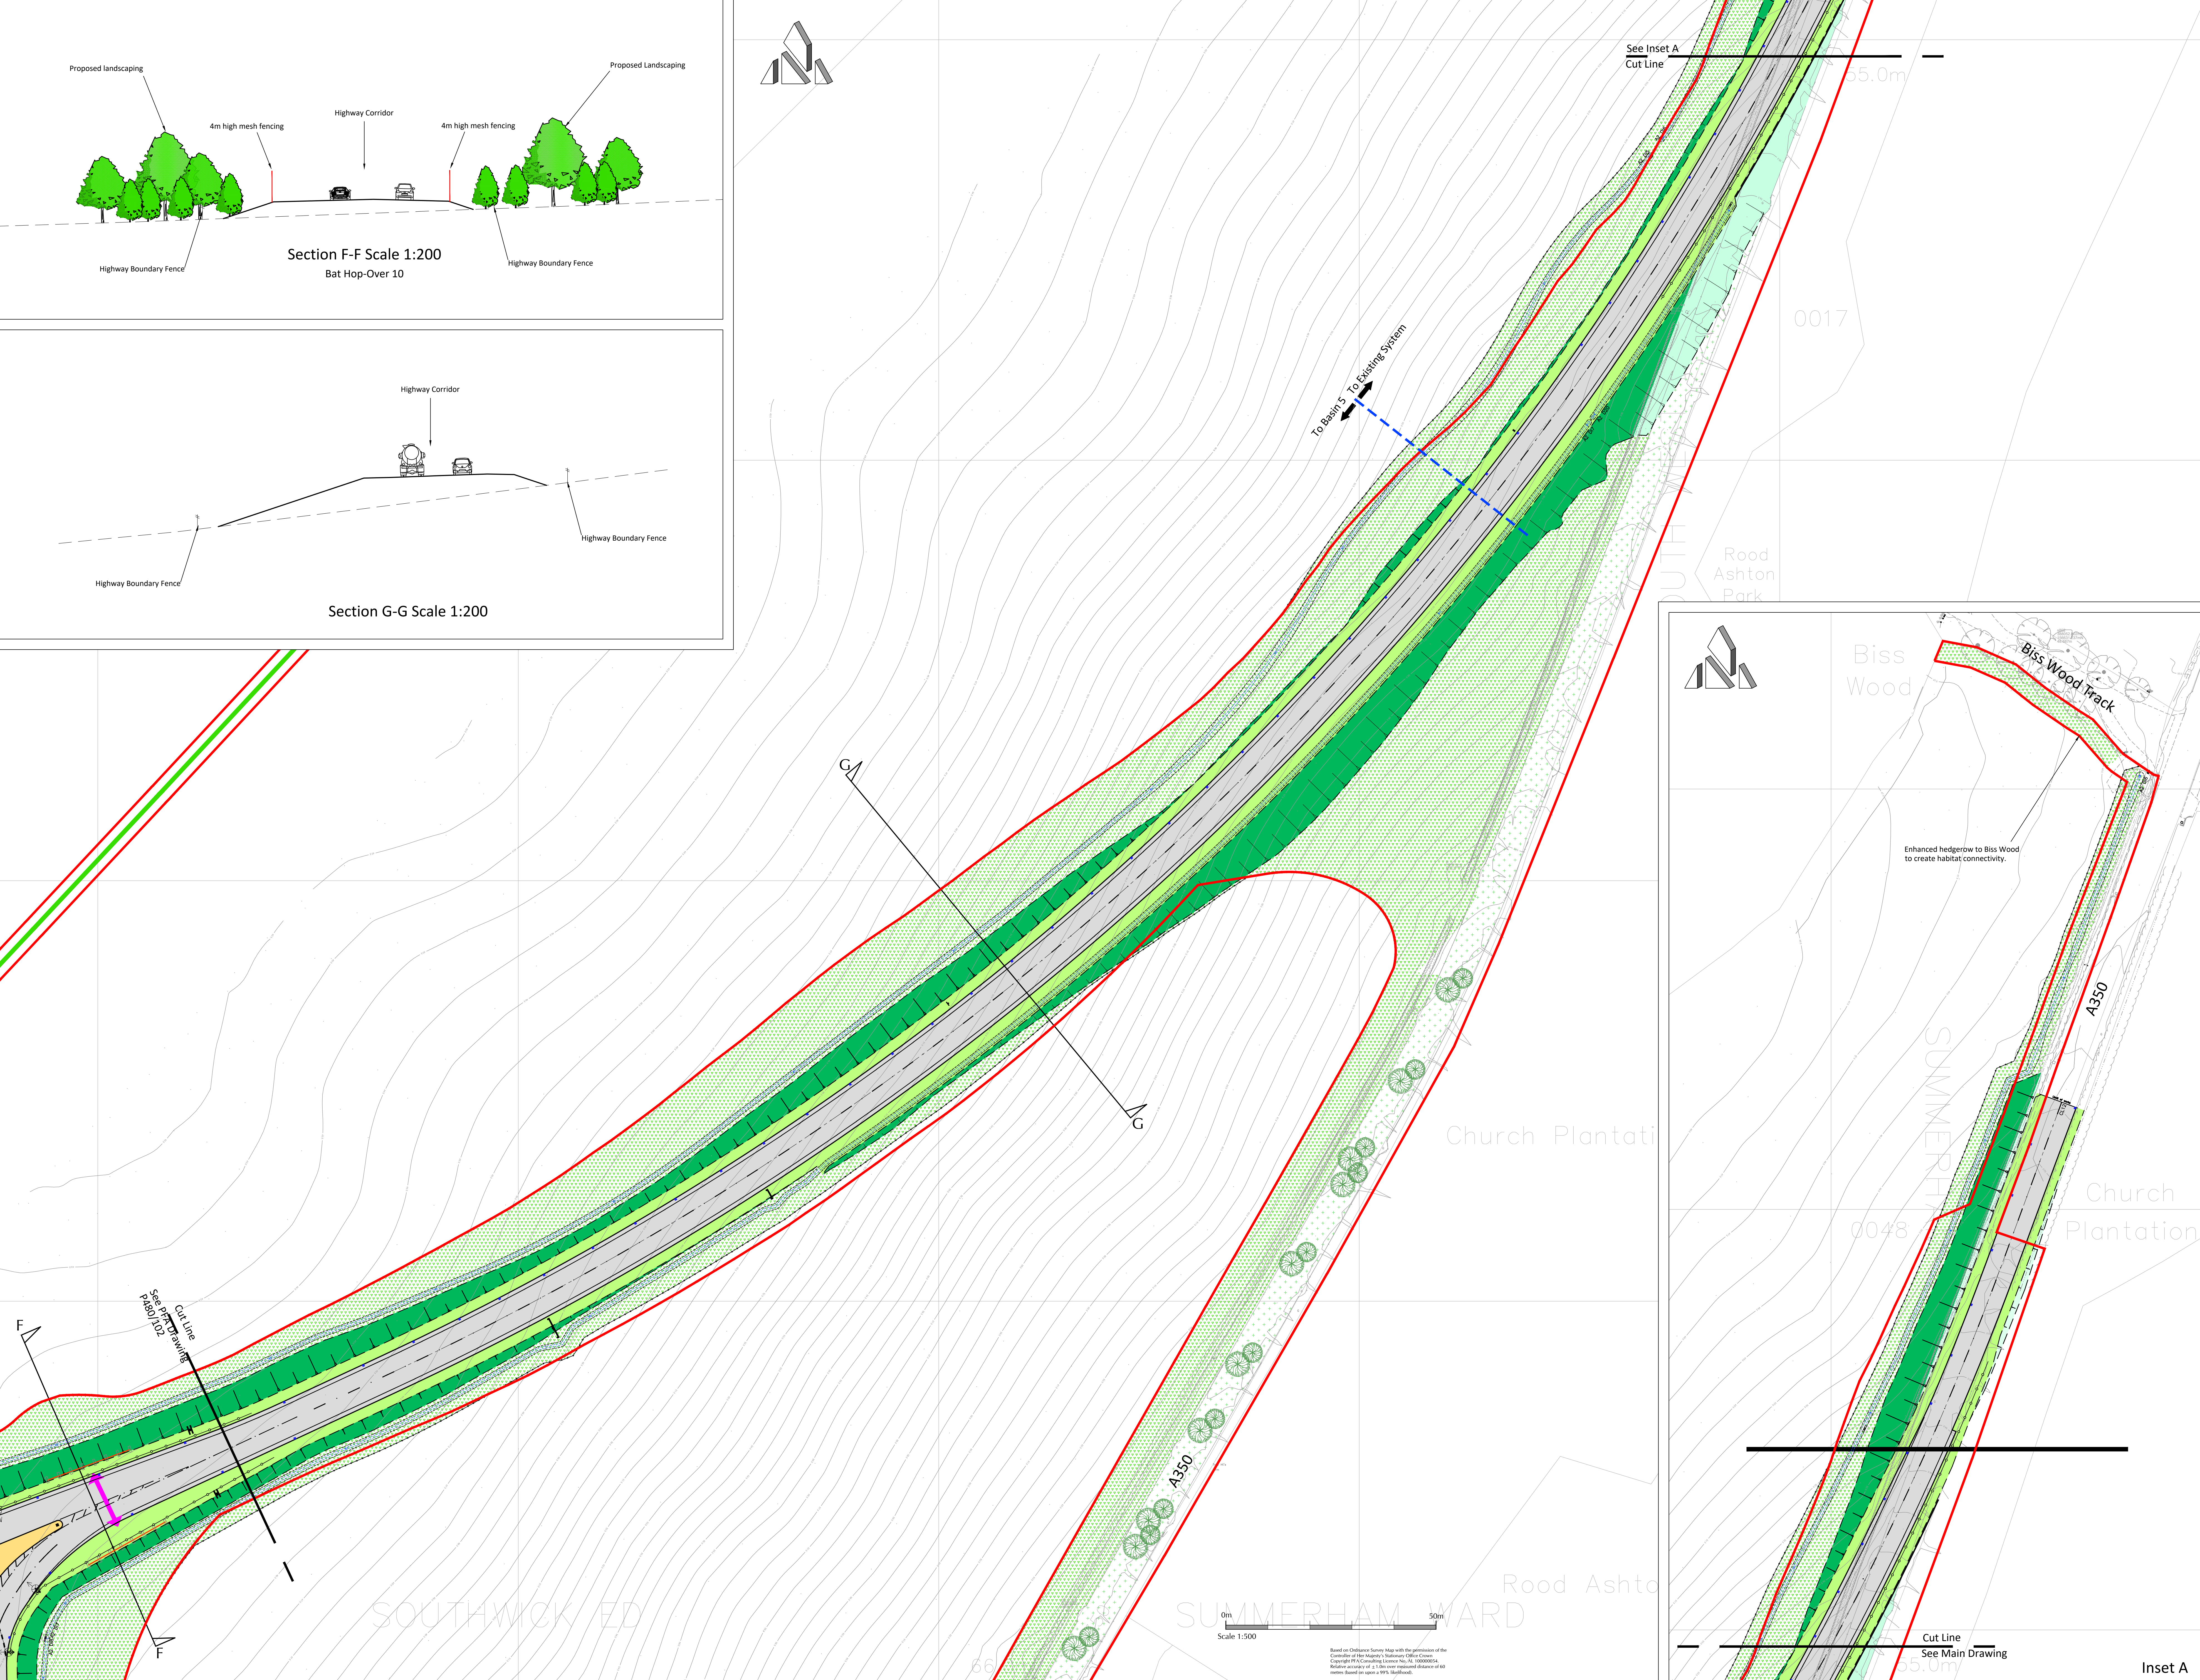


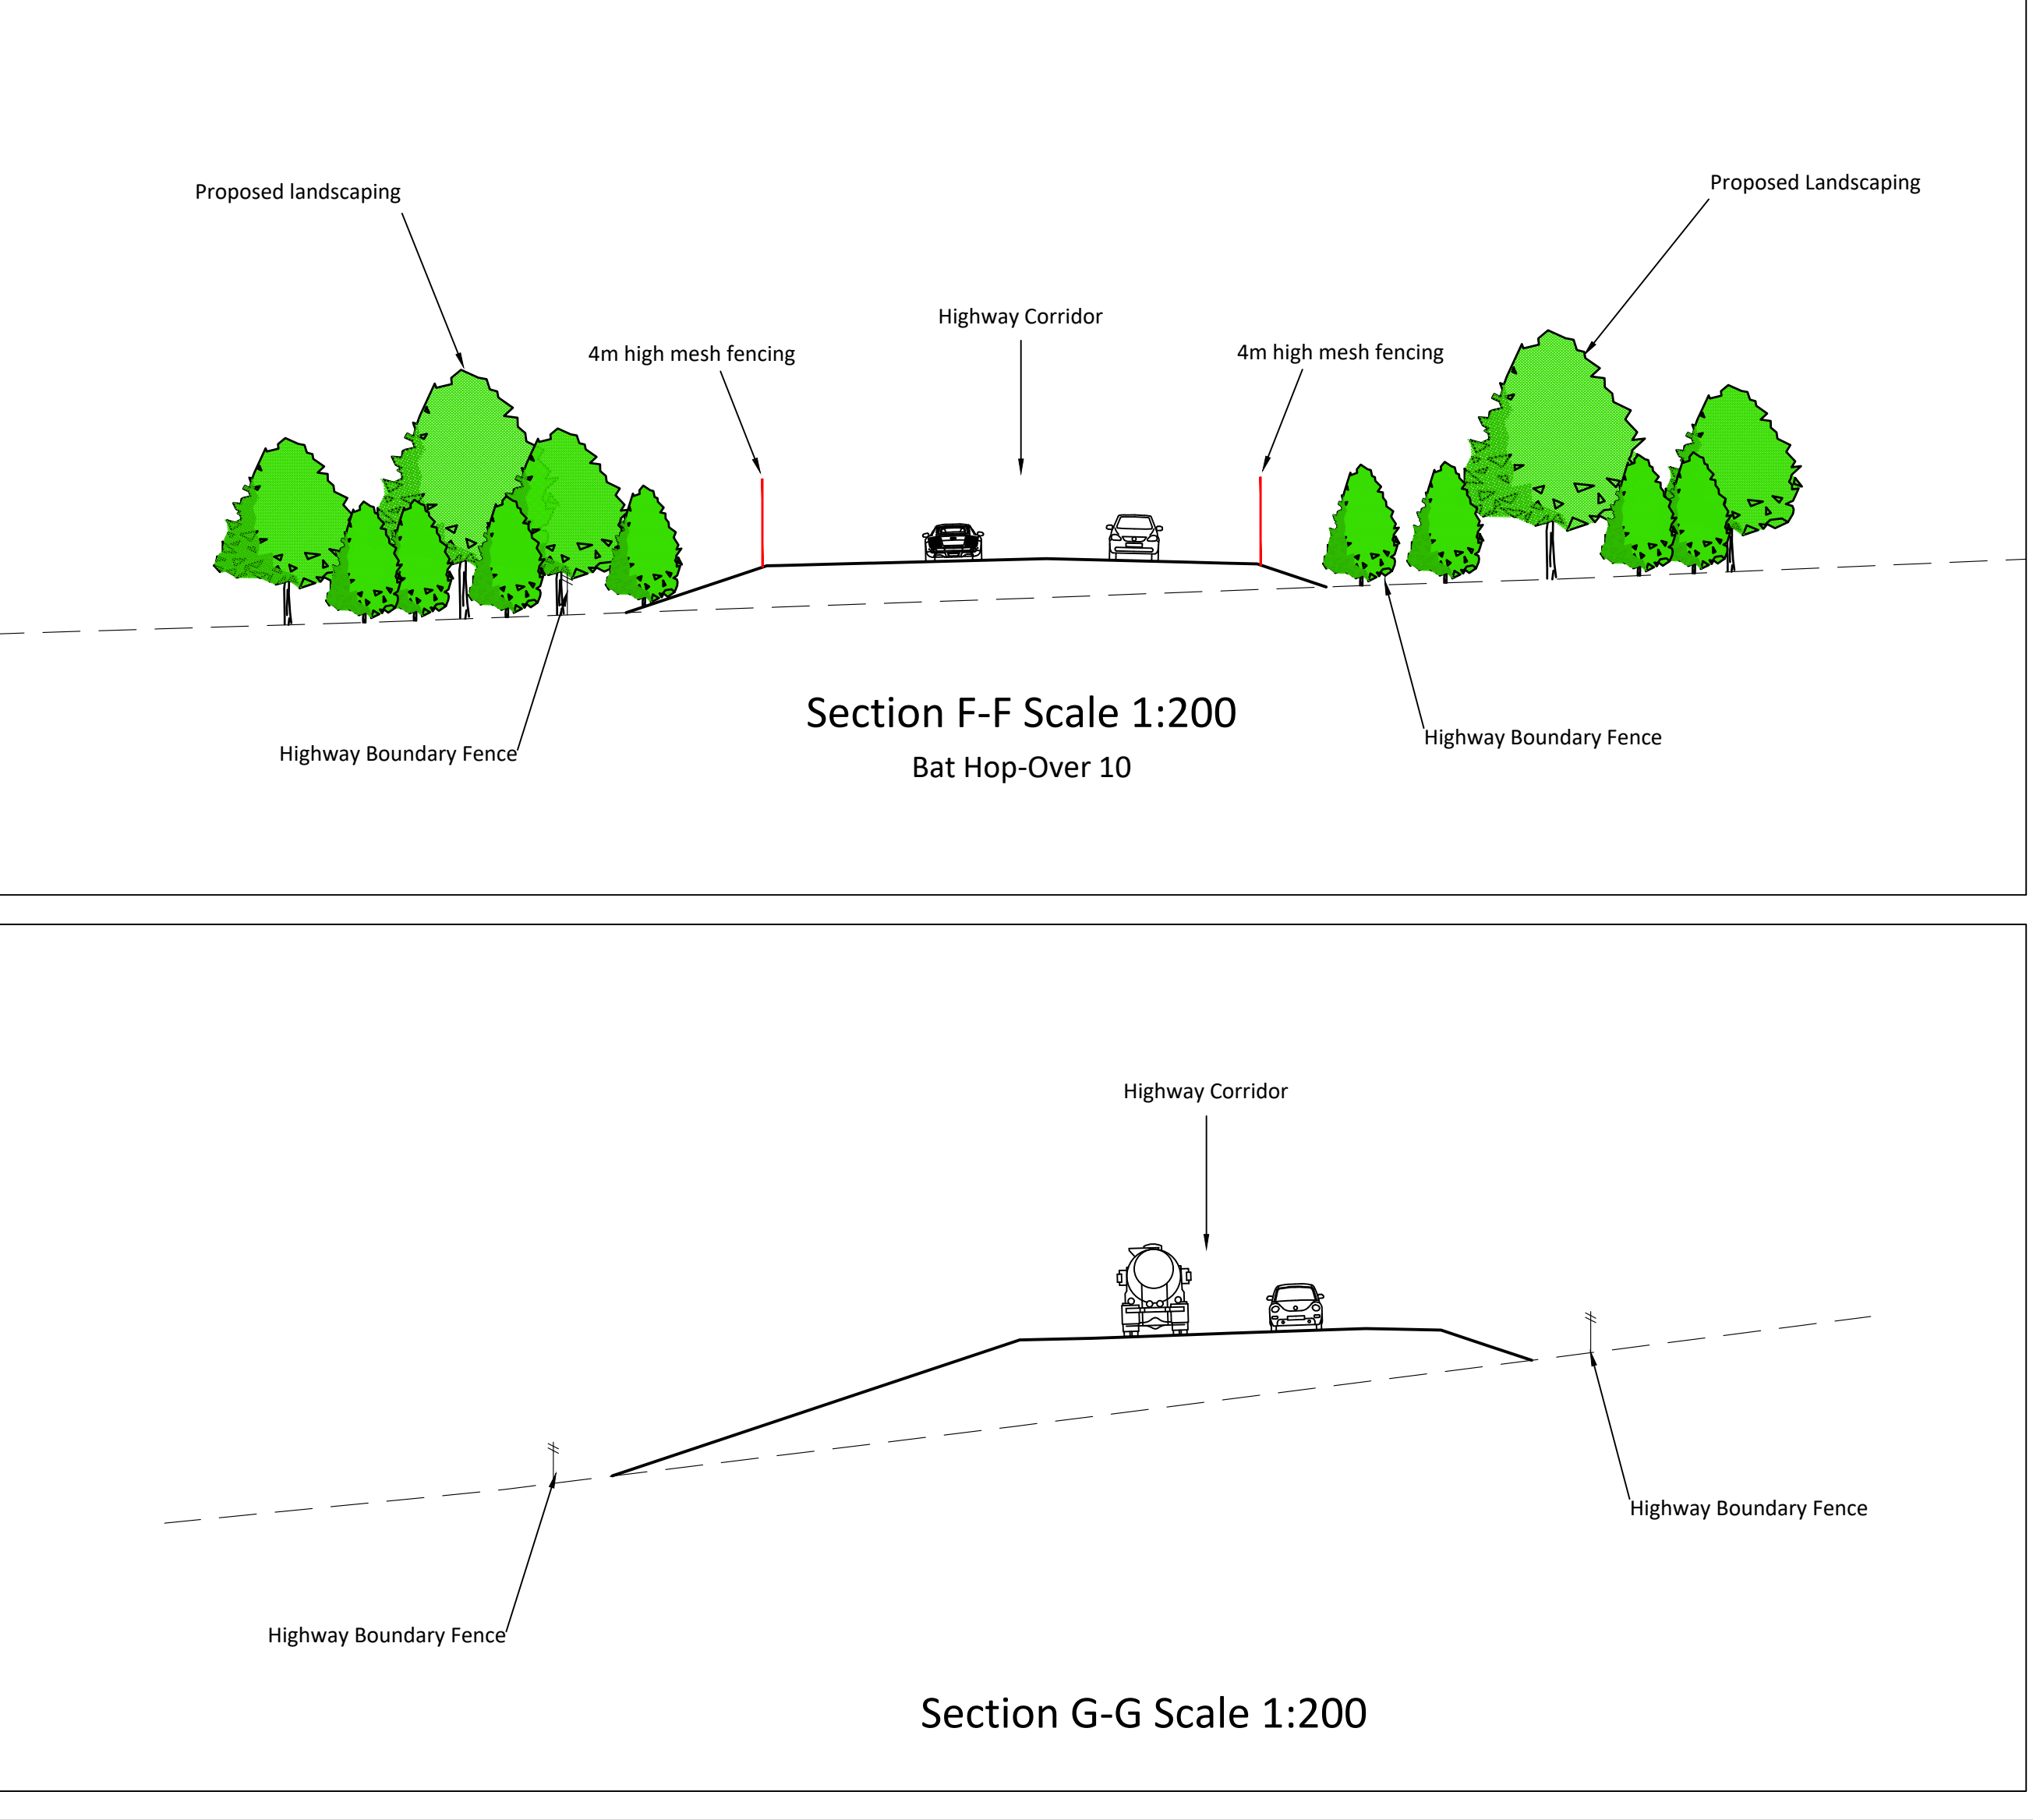

PFA
consulting

Stratton Park House, Wanborough Road
Swindon, SN3 4HG

Telephone
01793 828000
Facsimile
01793 835500
Email
admin@pfapl.co.uk
Website
www.pfapl.co.uk

- Notes:
1. Drawing based on topographical survey undertaken between July 2008 and January 2014 by D and H surveys.
- Key:
- Extent of Highway Works.
 - Limit of Land not included in option
 - Highway Boundary Fence
 - Maximum Water Level in Basins
 - Proposed Highway Drainage (Indicative)
 - Proposed landscaping with wild flower meadow grassland.
 - New Hedgerow.
 - Existing road to be broken out and replaced with verges/landscaping. Extent of landscaping to be agreed with local authority and utility providers.
 - Existing Trees to be Removed
 - Bat Crossing, Underpass.
 - Bat Crossing, Hop Over.
 - Indicative Proposed tree planting. Exact location and species to be agreed.
 - Proposed Carriageway
 - Proposed Footway/Cycleway
 - Proposed Grassed Verge
 - Proposed Earthworks Slope
 - Proposed Farm Access/Hard Landscaping
 - Proposed Detention Basin 1:4 Side Slopes
 - Proposed Detention Basin Base
 - Existing Public Rights of Way
 - Proposed Pedestrian/Cyclist Links
 - Proposed 2m high absorptive acoustic barrier
 - Proposed 4m high mesh fencing

F	14/05/25	Layout updated to be in line with technically approved design.	MTL
E	18/08/17	Proposed shrub planting removed.	CS
D	28/07/17	Proposed shrub planting added.	CS
C	07/07/17	Alternative bat crossing specified in key.	CS
B	12/05/15	Extent of Highway Works and Drawing Key amended.	CS
A	02/04/14	Planning Submission	KLW
Rev	Date	Description	Initials

Client

Ashton Park
Trowbridge Ltd and
Persimmon Homes Ltd

Project

Ashton Park
Urban Extension,
South East Trowbridge

Drawing Title	
Yarnbrook and West Ashton Relief Road Sheet 4 of 4	
Drawing No.	Figure 6.8
P480/103	Rev F
Date	Feb 2014
Scale	1:500@A0
Drawn By	KLW
Checked By	CI
E-Mail	kwills@pfapl.co.uk
File Ref.	P480-103