
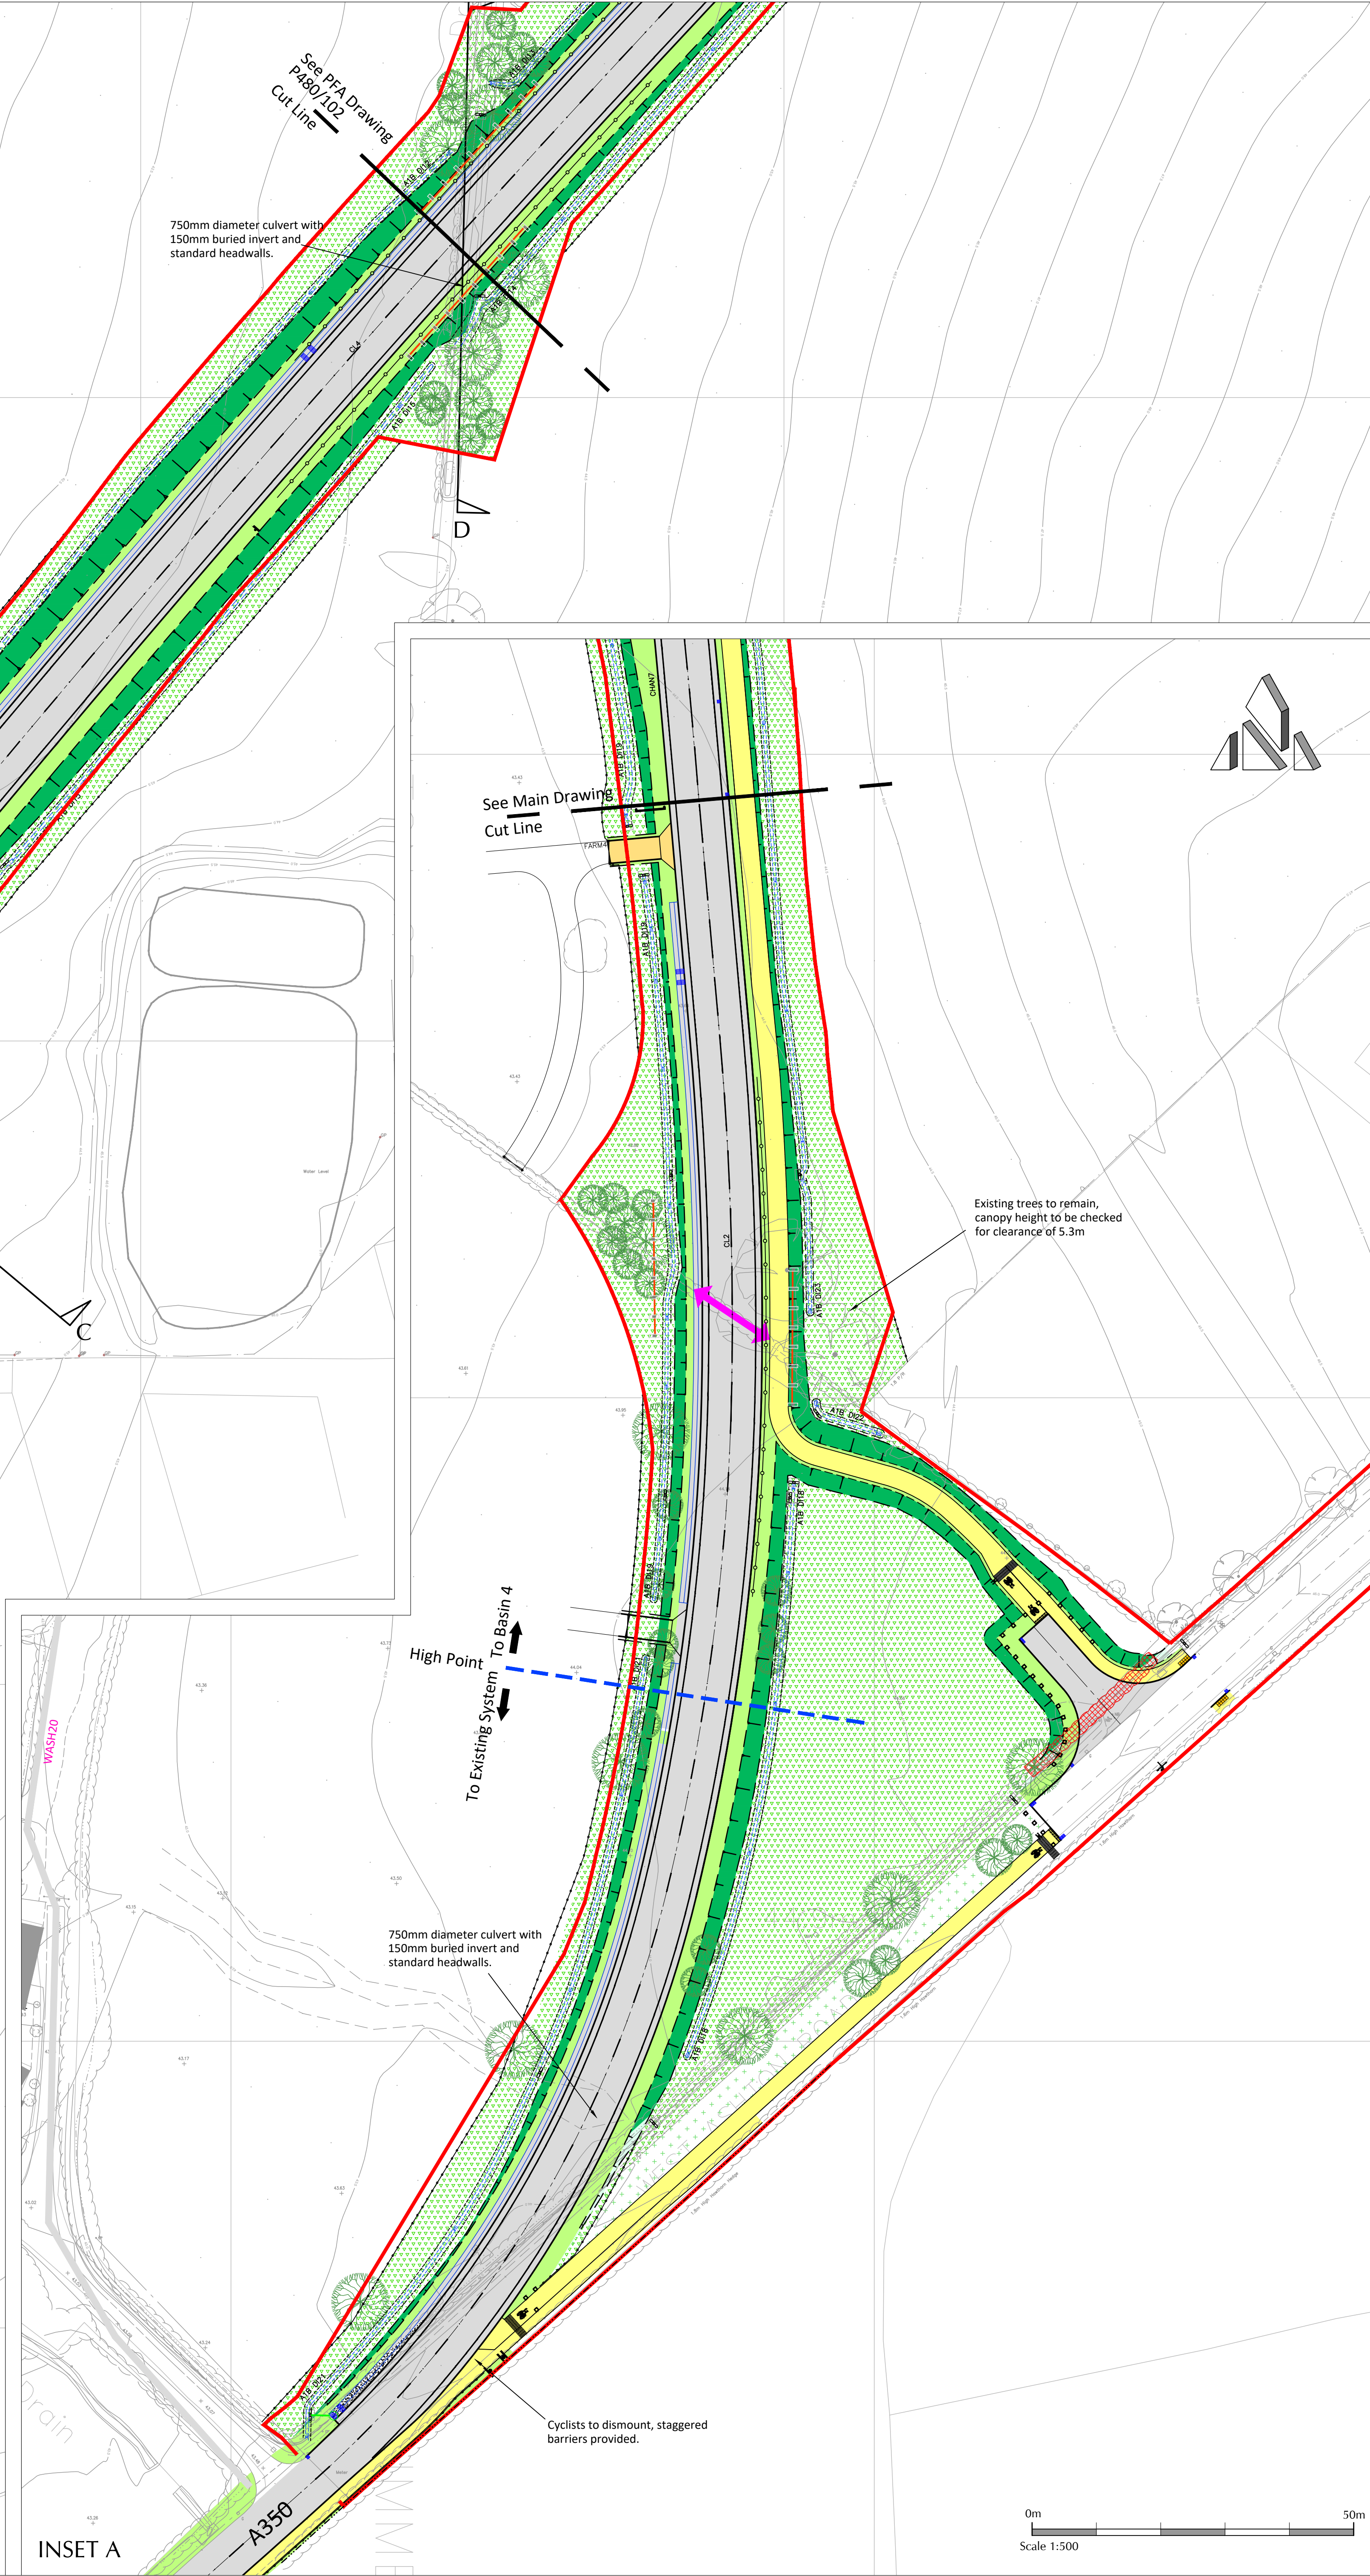
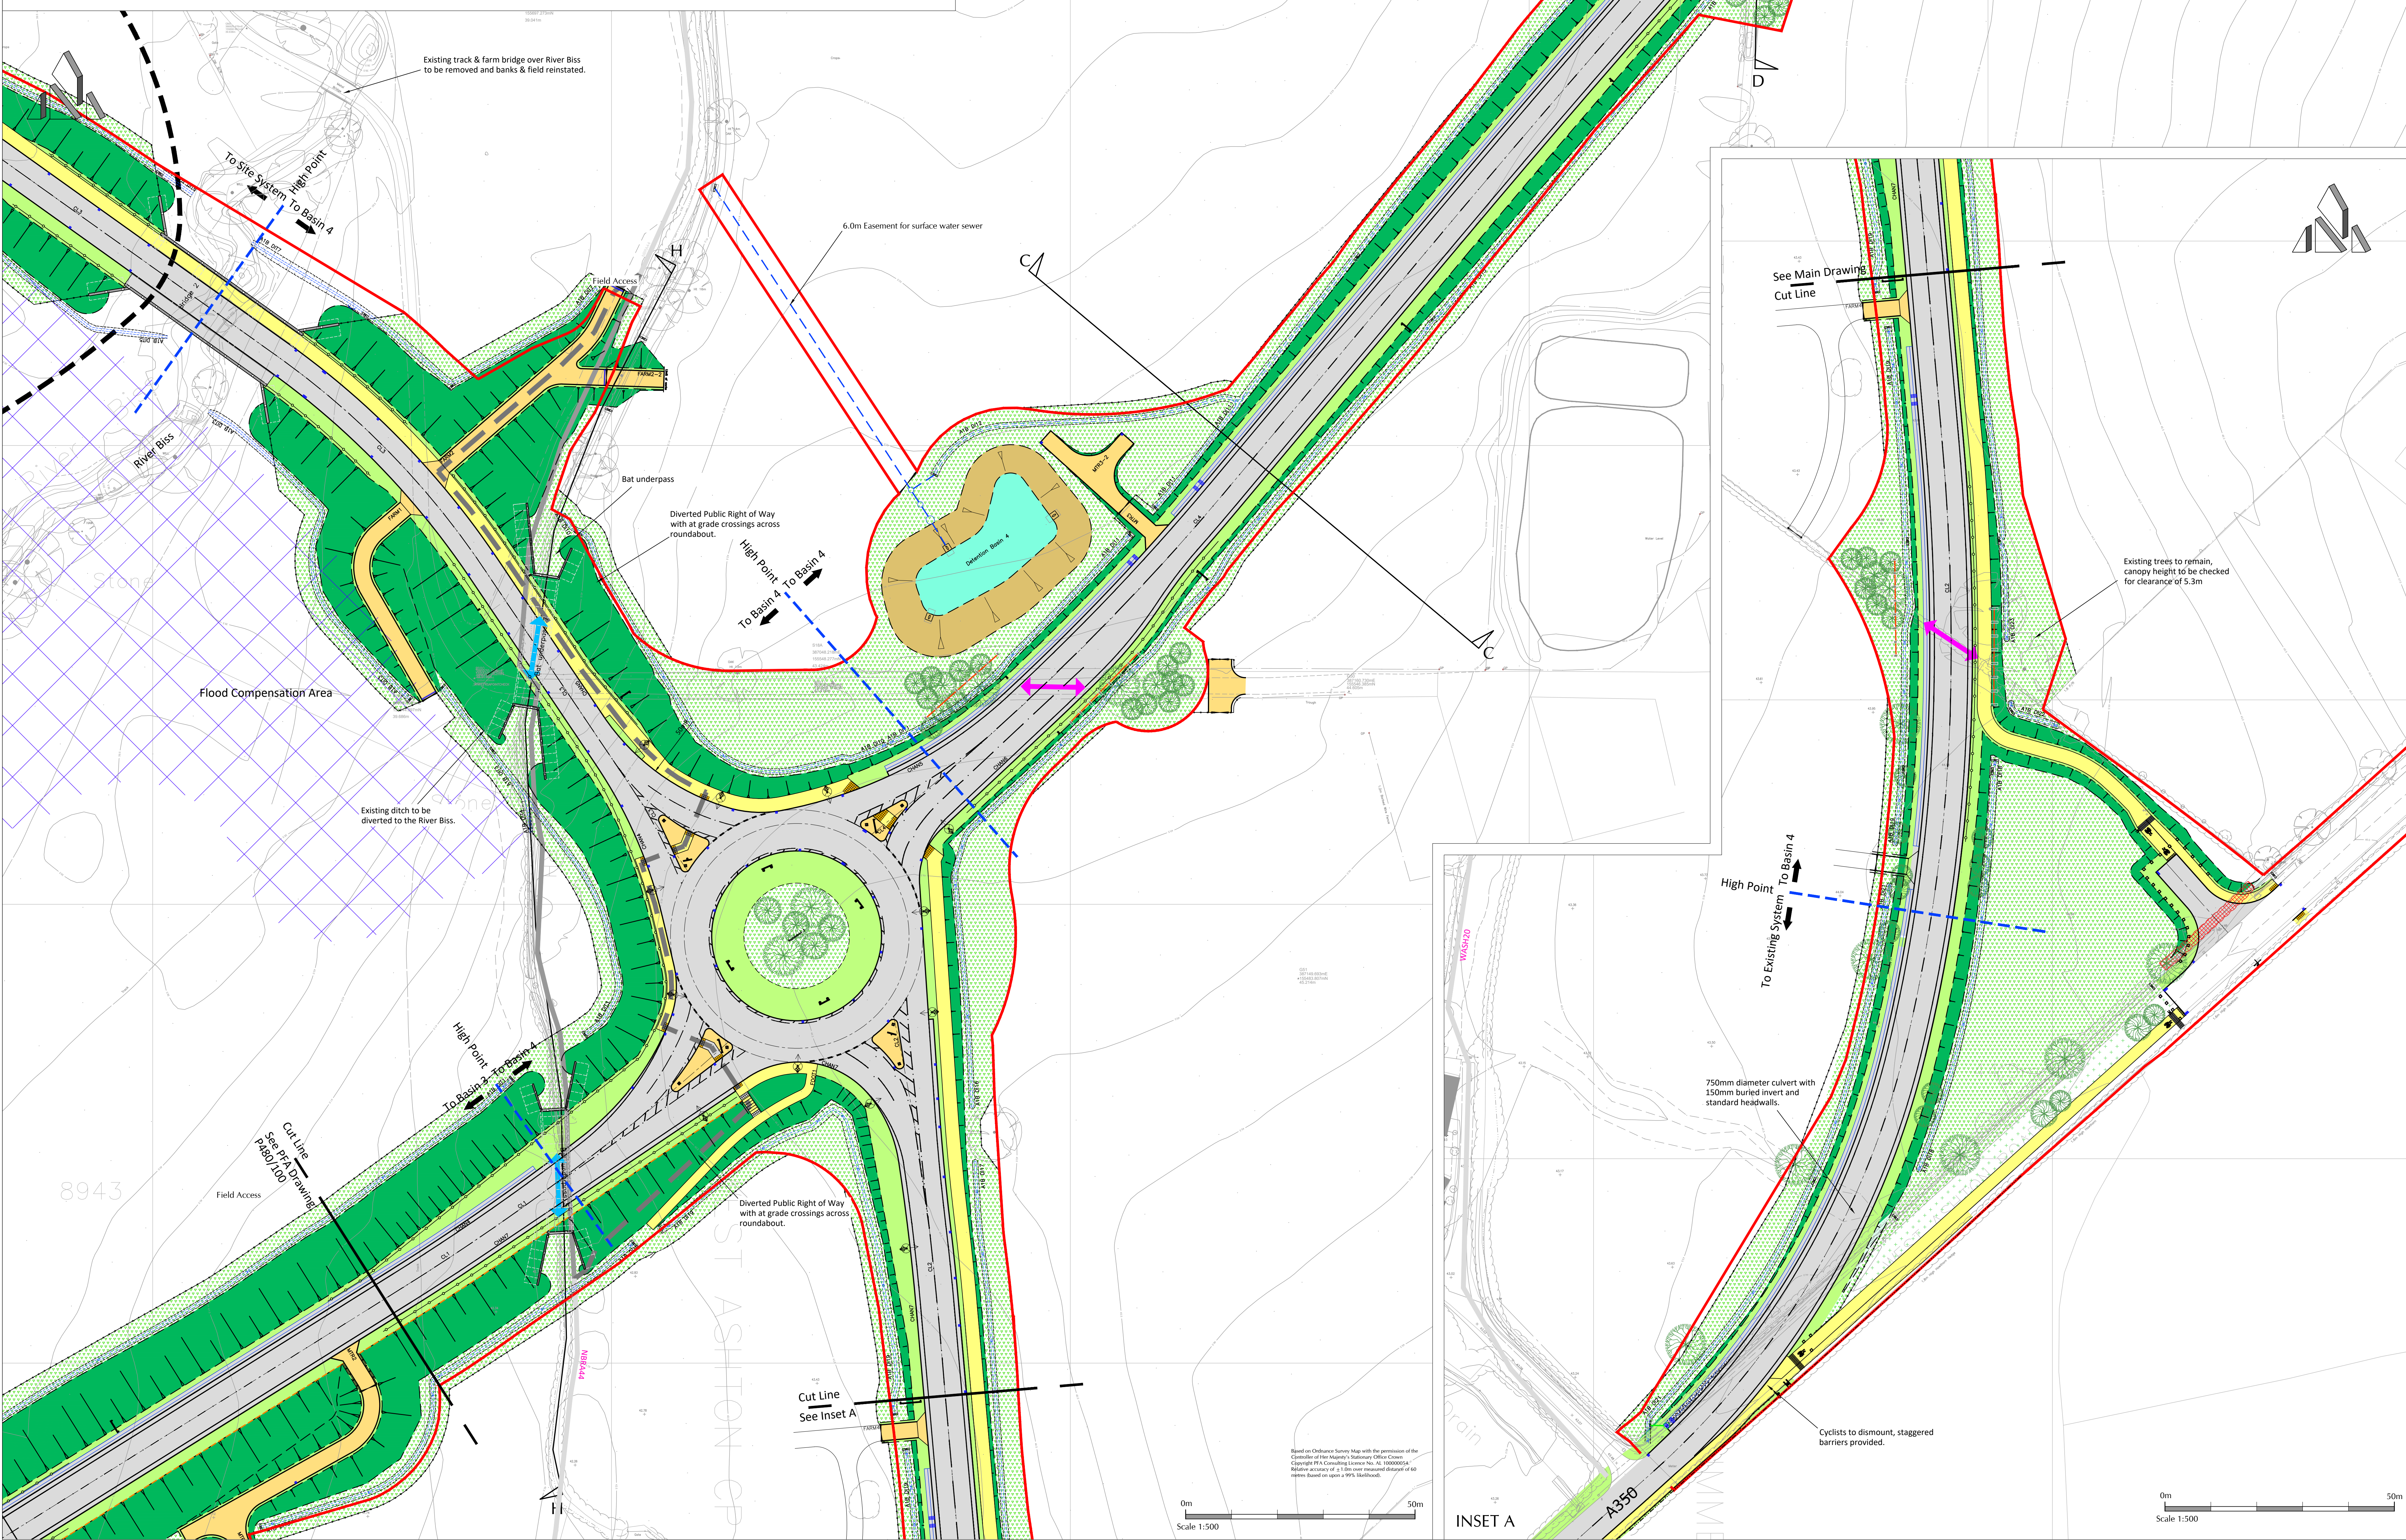


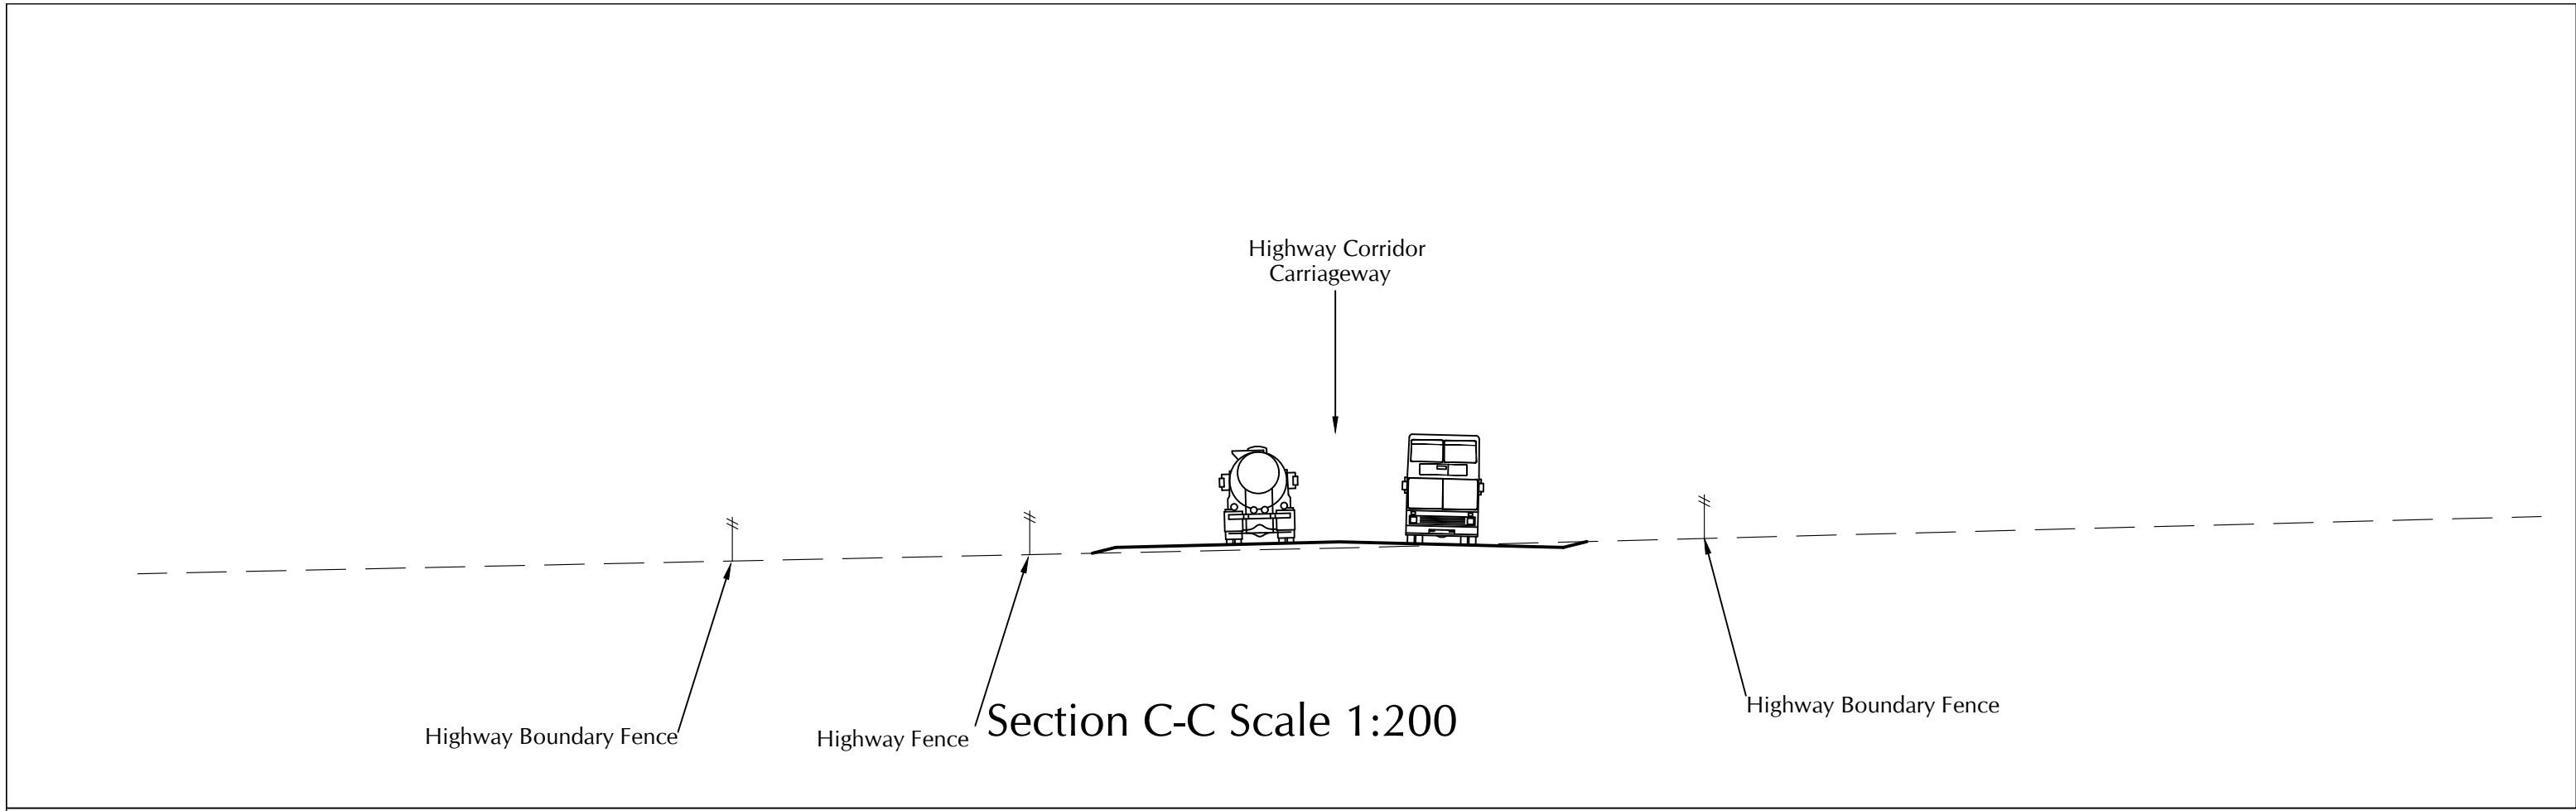

Notes:
1. Drawing based on topographical survey undertaken between July 2008 and January 2014 by D and H surveys.

- Key:
- Extent of Highway Works.
 - Limit of Land not included in option
 - Highway Boundary Fence
 - Maximum Water Level in Basins
 - Proposed Highway Drainage (Indicative)
 - Proposed landscaping with wild flower meadow grassland.
 - New Hedgerow.
 - Existing road to be broken out and replaced with verge/landscaping. Extent of landscaping to be agreed with local authority and utility providers.
 - Existing Trees to be Removed
 - Bat Crossing, Underpass.
 - Bat Crossing, Hop Over.
 - Bat Crossings of existing A350. Refer to drawing P480/34
 - Indicative Proposed tree planting. Exact location and species to be agreed.
 - Proposed Carriageway
 - Proposed Footway/Cycleway
 - Proposed Grassed Verge
 - Proposed Earthworks Slope
 - Proposed Farm Access/Hard Landscaping
 - Proposed Detention Basin 1:4 Side Slopes
 - Proposed Detention Basin Base
 - Existing Public Rights of Way
 - Proposed Pedestrian/Cyclist Links
 - Proposed 2m high absorptive acoustic barrier
 - Proposed 4m high mesh fencing

H	14/05/25	Layout updated to be in line with technically approved design.	ML
G	18/08/17	Proposed shrub planting removed.	CS
F	28/07/17	Proposed shrub planting added.	CS
E	07/07/17	R1-R2 vertical alignment amended to accommodate bat underpasses.	CS
D	12/05/15	Drawing key amended.	CS
C	06/02/15	Amended in line with compliance audit	KLW
B	11/06/14	Acoustic barrier added	KLW
A	02/04/14	Planning Submission	KLW
Rev	Date	Description	Initials

Client

Ashton Park
Trowbridge Ltd and
Persimmon Homes Ltd

Project

Ashton Park
Urban Extension,
South East Trowbridge

Drawing Title

Yarnbrook and West
Ashton Relief Road
Sheet 2 of 4

Drawing No.	P480/101	Figure 6.6
Date	Feb 2014	Rev H
Scale	1:500@A0	
Drawn By	KLW	
Checked By	CI	
E-Mail	kwills@pfapl.com	
File Ref.	P480-101	