


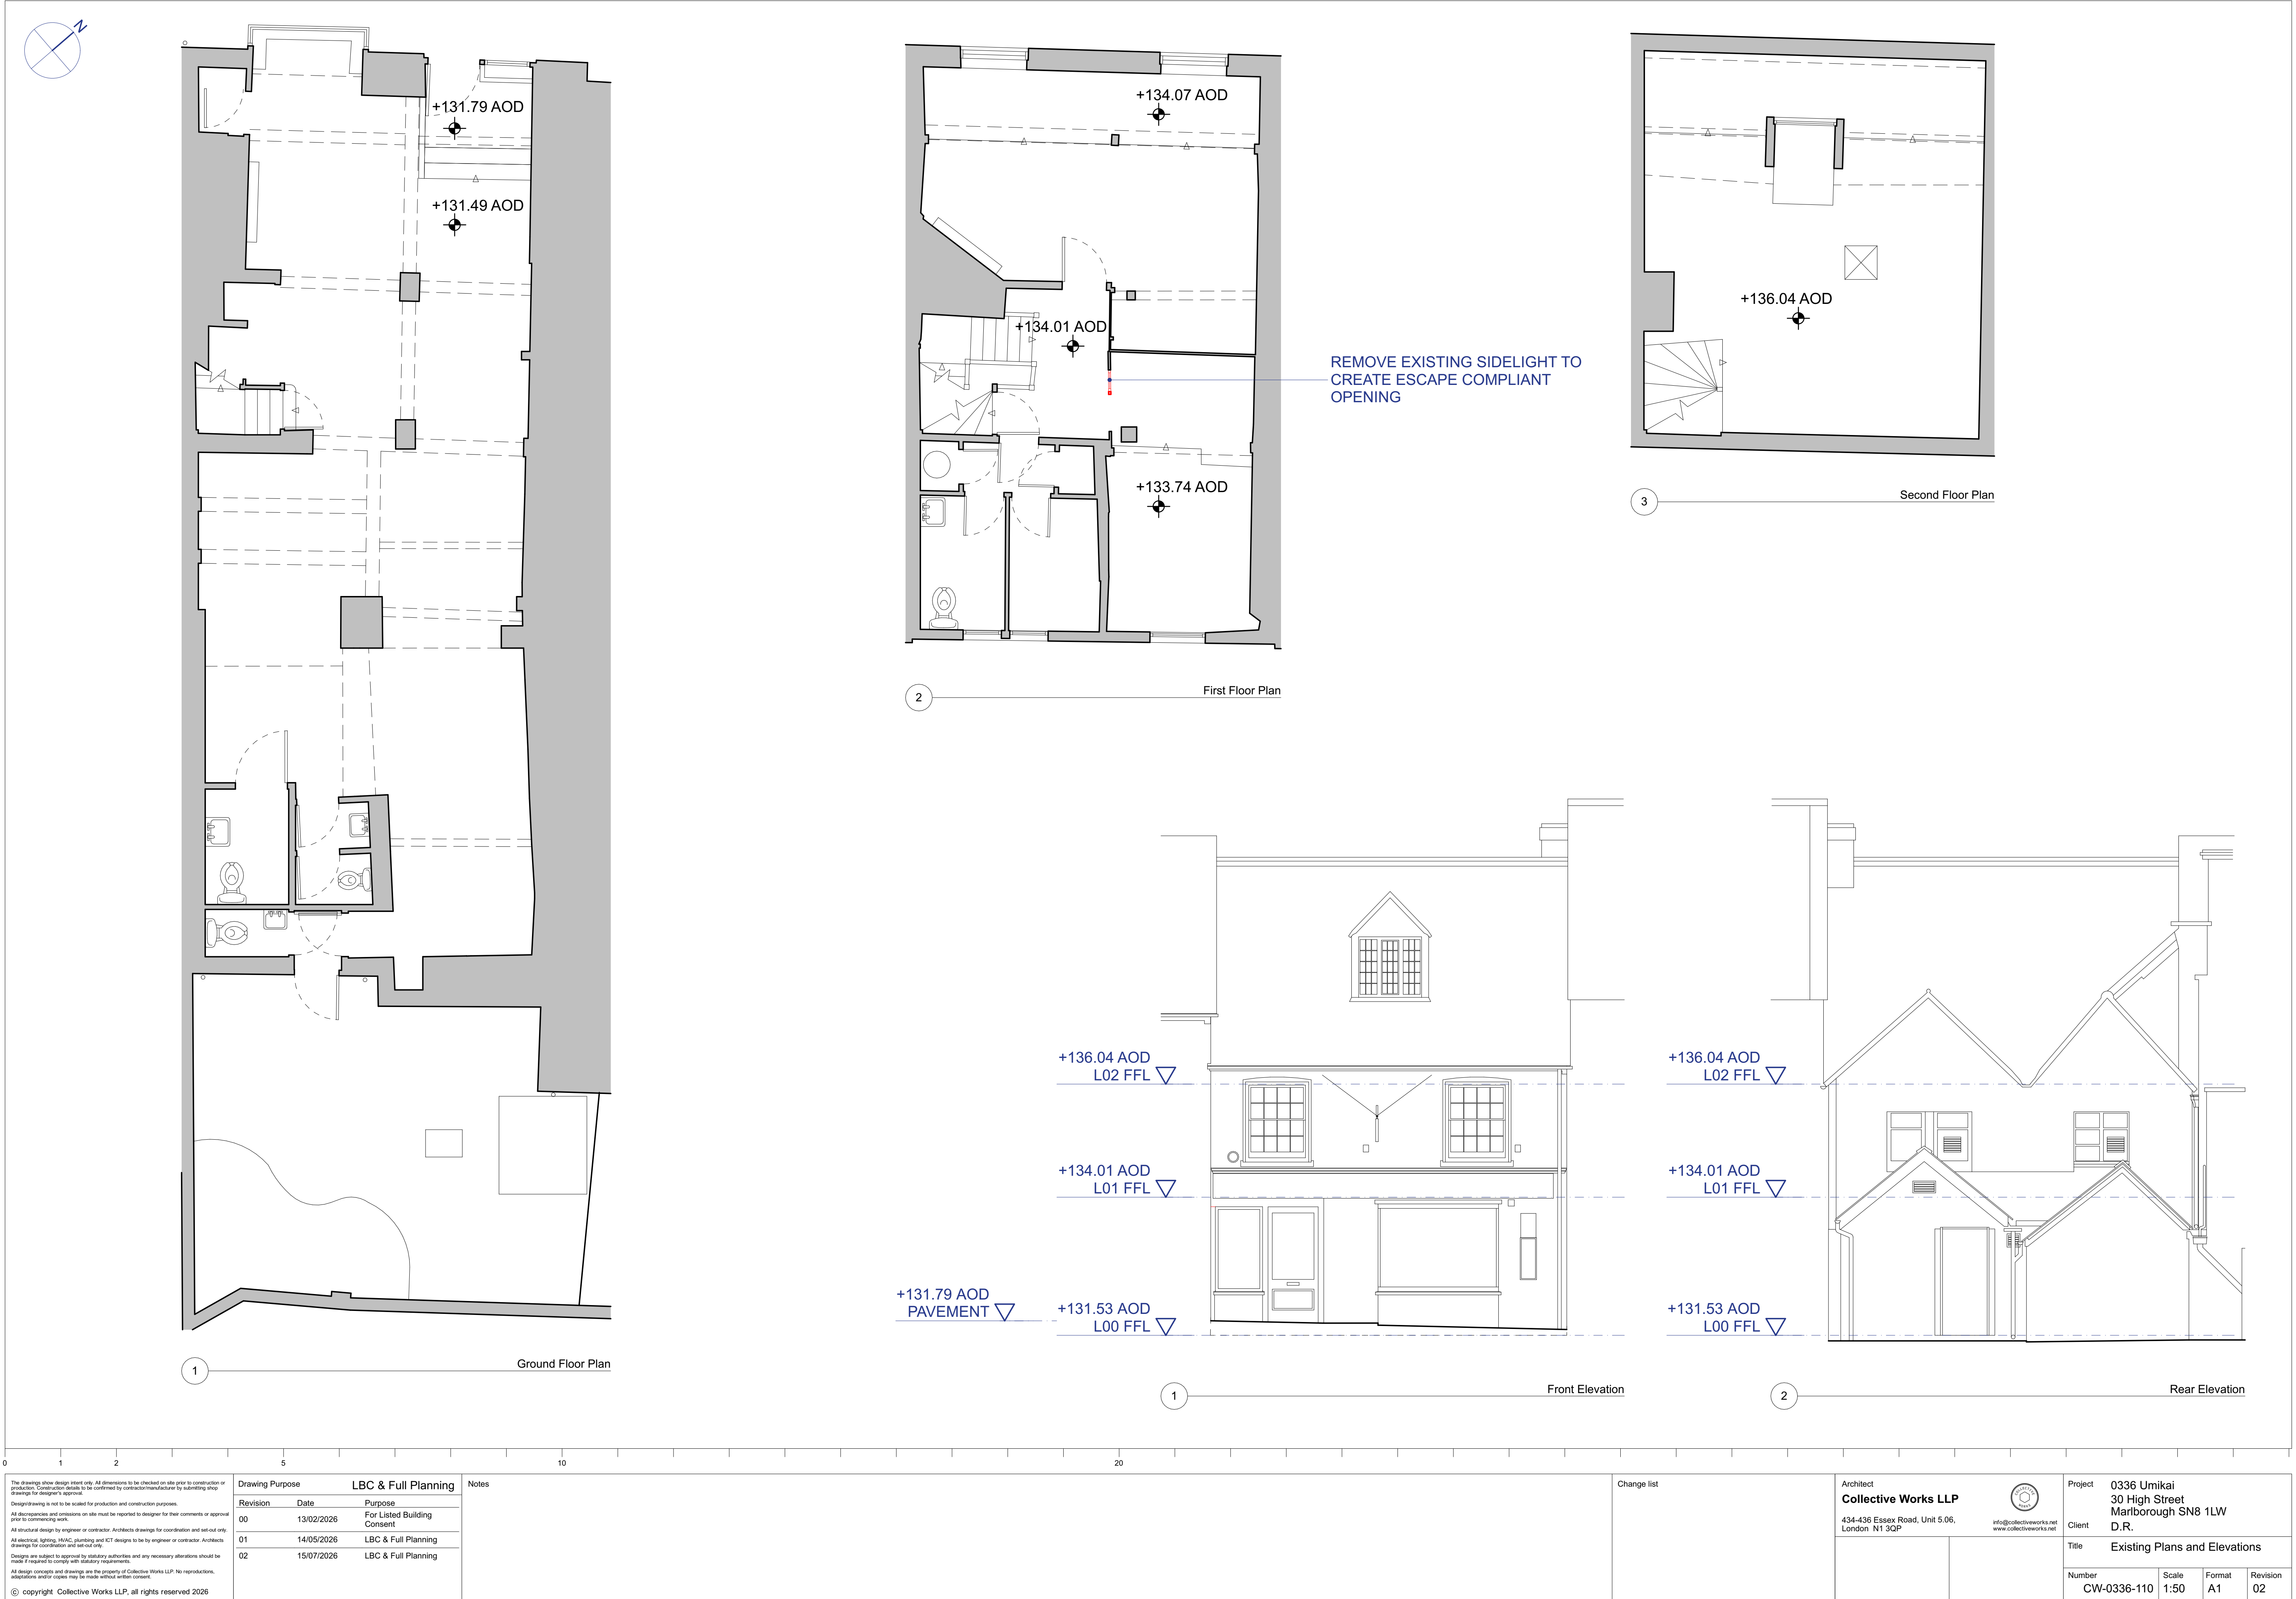

The drawings show design intent only. All dimensions to be checked on site prior to construction or production. Contractor details to be confirmed by contractor/manufacture by submitting shop drawings for designer's approval. Design/drawing is not to be scaled for production and construction purposes. All discrepancies and omissions on site must be reported to designer for their comments or approval prior to commencing work. All structural design by engineer or contractor. Architects drawings for coordination and set-out only. All electrical, lighting, HVAC, plumbing and ICT designs to be by engineer or contractor. Architects drawings for coordination and set-out only. Designs are subject to approval by statutory authorities and any necessary alterations should be made if required to comply with statutory requirements. All design concepts and drawings are the property of Collective Works LLP. No reproductions, adaptations and/or copies may be made without written consent. © copyright Collective Works LLP, all rights reserved 2026	Drawing Purpose LBC & Full Planning Notes			Change list	Architect Collective Works LLP 434-436 Essex Road, Unit 5.06, London N1 3QP  info@collectiveworks.net www.collectiveworks.net			Project 0336 Umikai 30 High Street Marlborough SN8 1LW Client D.R.		
	Revision Date Purpose				Title Existing Plans and Elevations					
	00	13/02/2026	For Listed Building Consent							
	01	14/05/2026	LBC & Full Planning							
	02	15/07/2026	LBC & Full Planning							
			Number CW-0336-110 Scale 1:50 Format A1 Revision 02							