


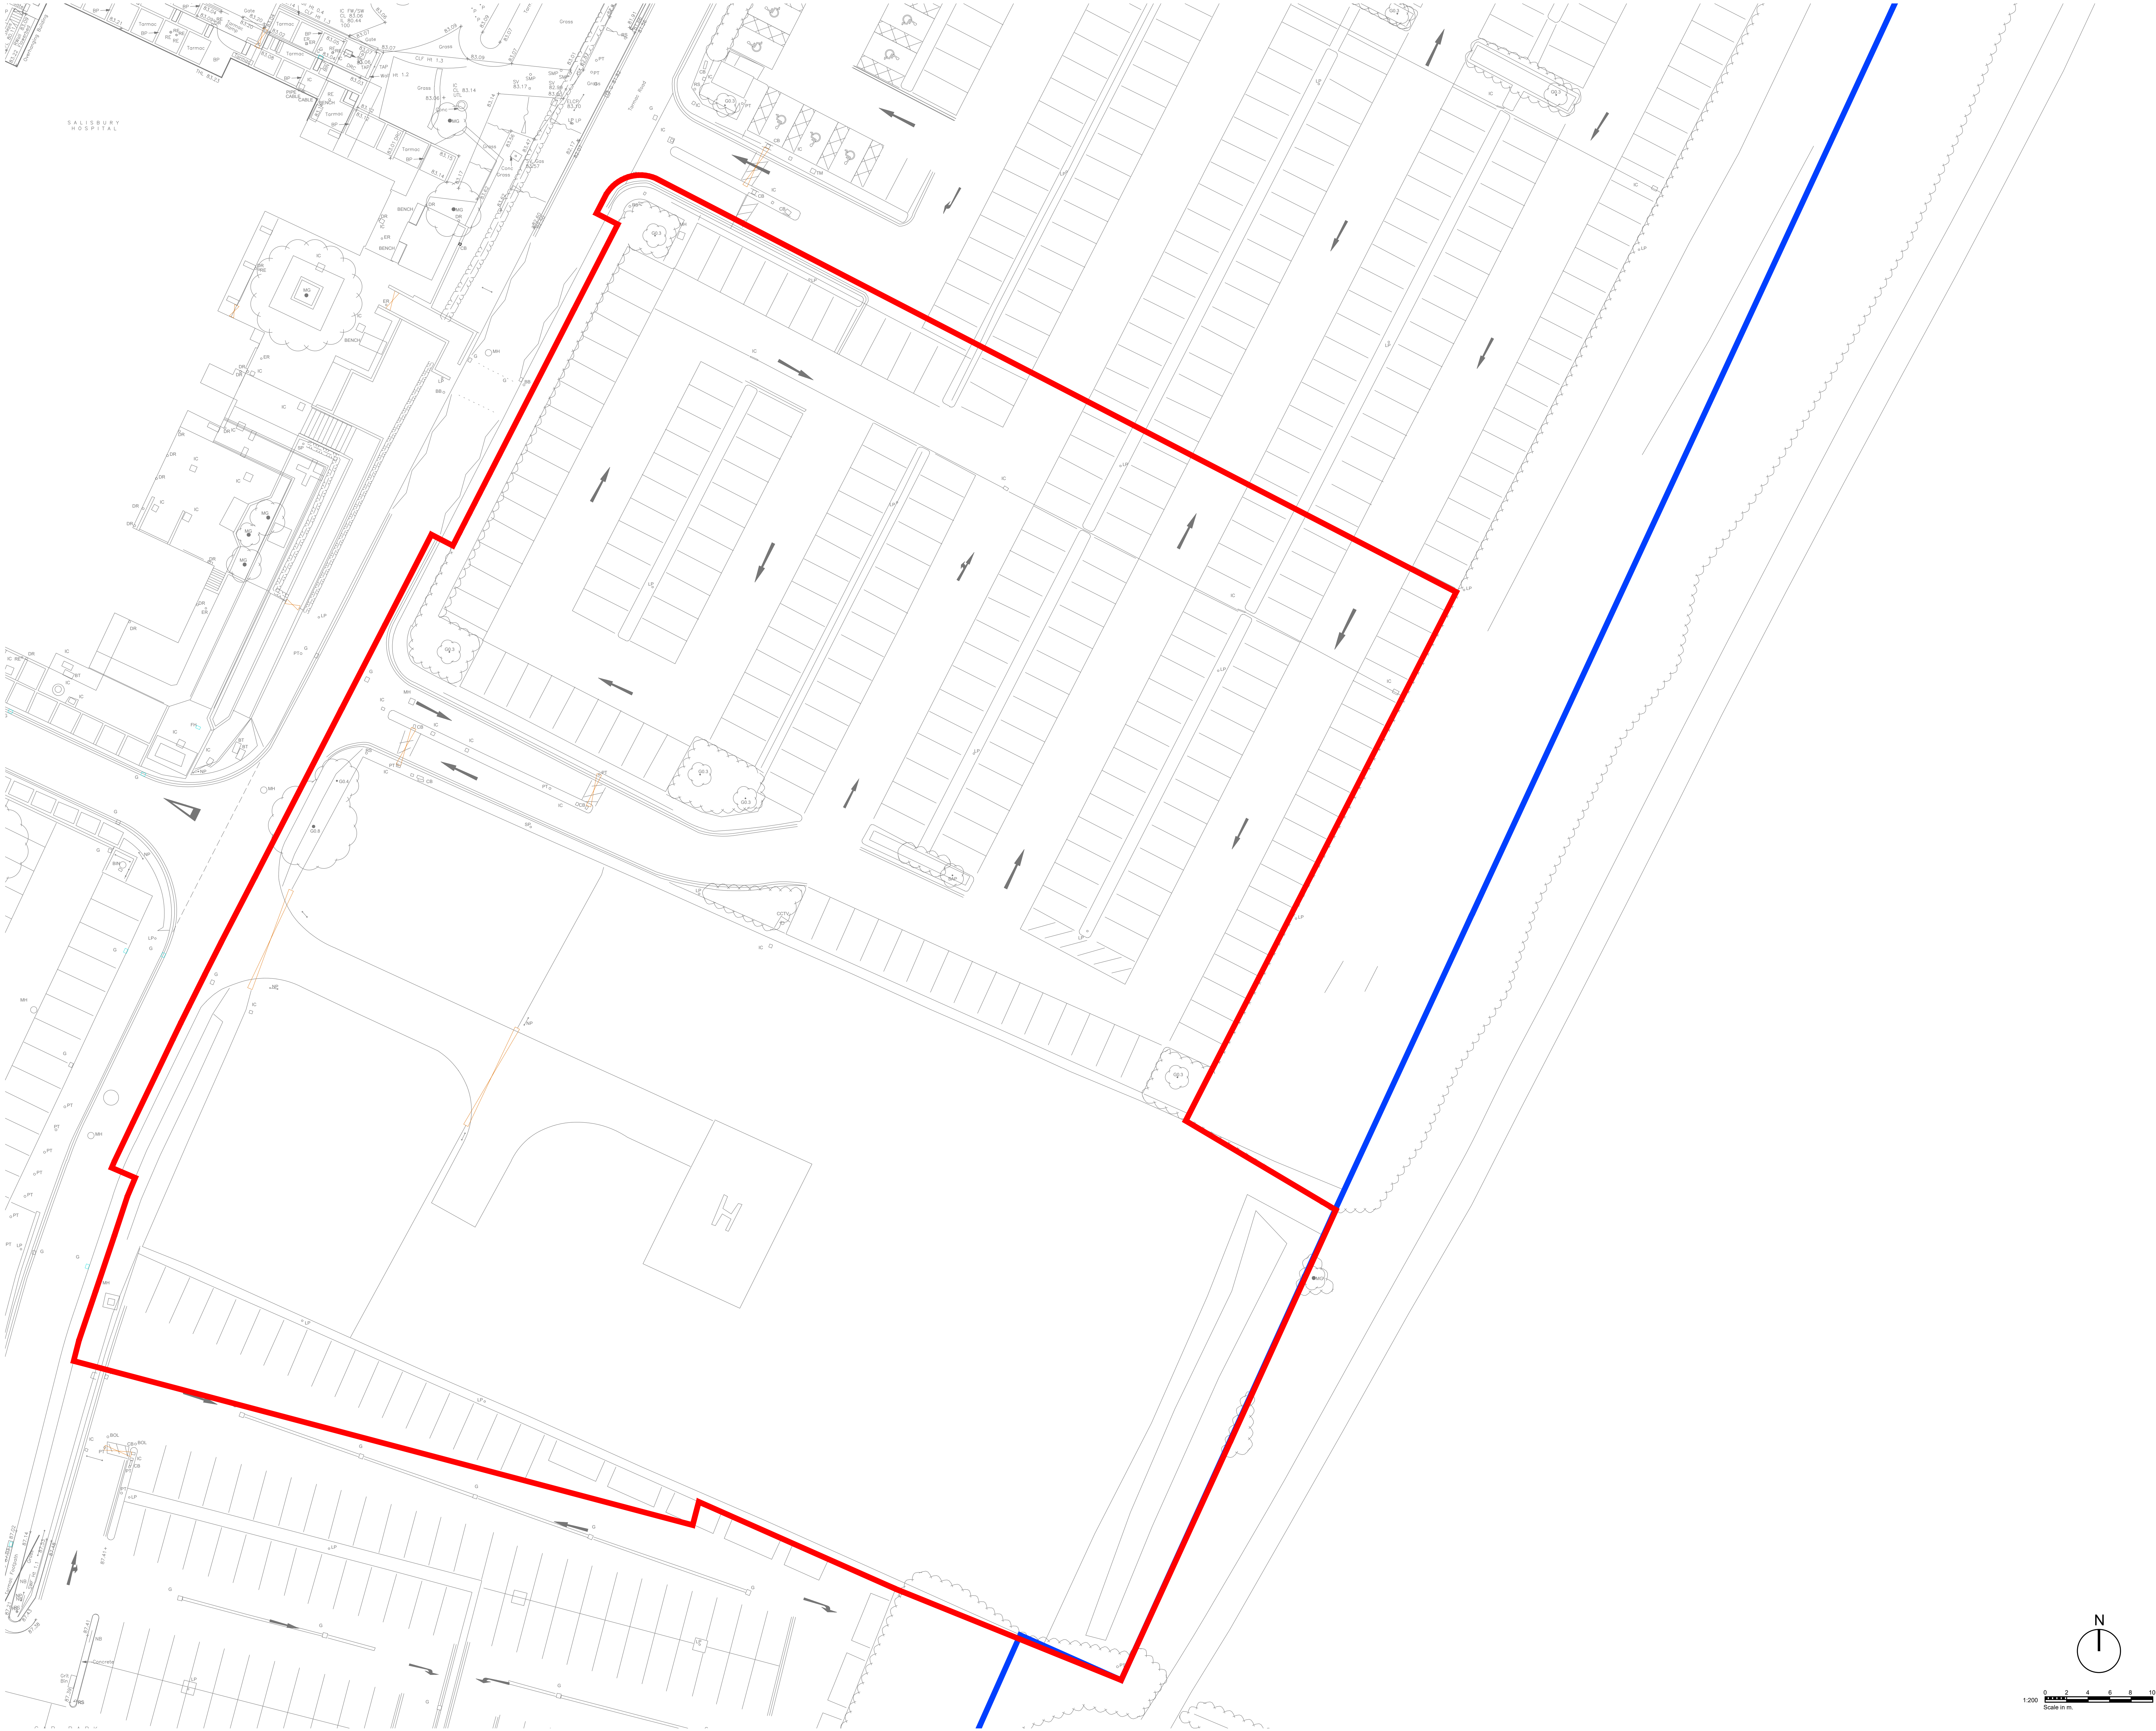

"For the purposes of Planning Consent the following applies to any copy of this drawing made by the Local Authority:

This copy has been made by and with the authority of the person required to make the plan and drawing open to public inspection pursuant to Section 47 of the Copyright, Designs and Patents Act 1988. Unless that Act provides a relevant exception to copyright, the copy must not be copied without the prior permission of the copyright owner. If any copy is made under the authority only the whole drawing including the copyright holder's name and this notice, is to be copied."

Blue Line Boundary (Salisbury District Hospital)

Red Line Boundary

Rev	Date	Description	By	Auth
P10	14.07.2026	RLB Revised: issued for Planning	ADw	EB
P09	22.06.2026	RLB Revised to account for drainage: issued for Planning	ADw	DS
P08	22.06.2026	RLB Revised: issued for Planning	ADw	DS
P07	19.06.2026	RLB Revised: issued for Planning	LJ	EB
P06	17.06.2026	Issued for Planning	LJ	EB
P05	16.04.2026	Red line boundary updated	EB	EB
P04	21.03.2026	RLB amended to include PHSW T4	EB	EB
P03	27.03.2026	Site Location Plan undertaken without scale amendment	LJ	EB
P02	26.03.2026	Included Replacement Carpark & Compound, Car park 10, parking Car park 8 & 9	LJ	EB
P01	20.03.2026	Issued for Pre-Planning Application	CH	DS

Client: Salisbury NHS Foundation Trust

Project No: 4060

Project Name: Salisbury Diagnostic and Surgical Hub (DASH)

Project	Originator	Functional	Spatial	Form	Discipline	Number
STECC	PHS	XX	ZZ	DR	A	90004
Existing Site Plan						
Status:	Description					Revision:
S4	REVIEW & AUTHORIZATION					P10
Created By:	Authorised By:	Date of first issue:			Scale at A3:	
LJ	EB	20.03.2026			1:200	

This document is © P+HS Architects. For model A30. Drawing measurements shall not be taken for scaling. Verify all dimensions prior to construction or product manufacture. Immediately report any discrepancies on this document to the Architect. This document shall be read in conjunction with associated models, specifications and related consultants documents.