


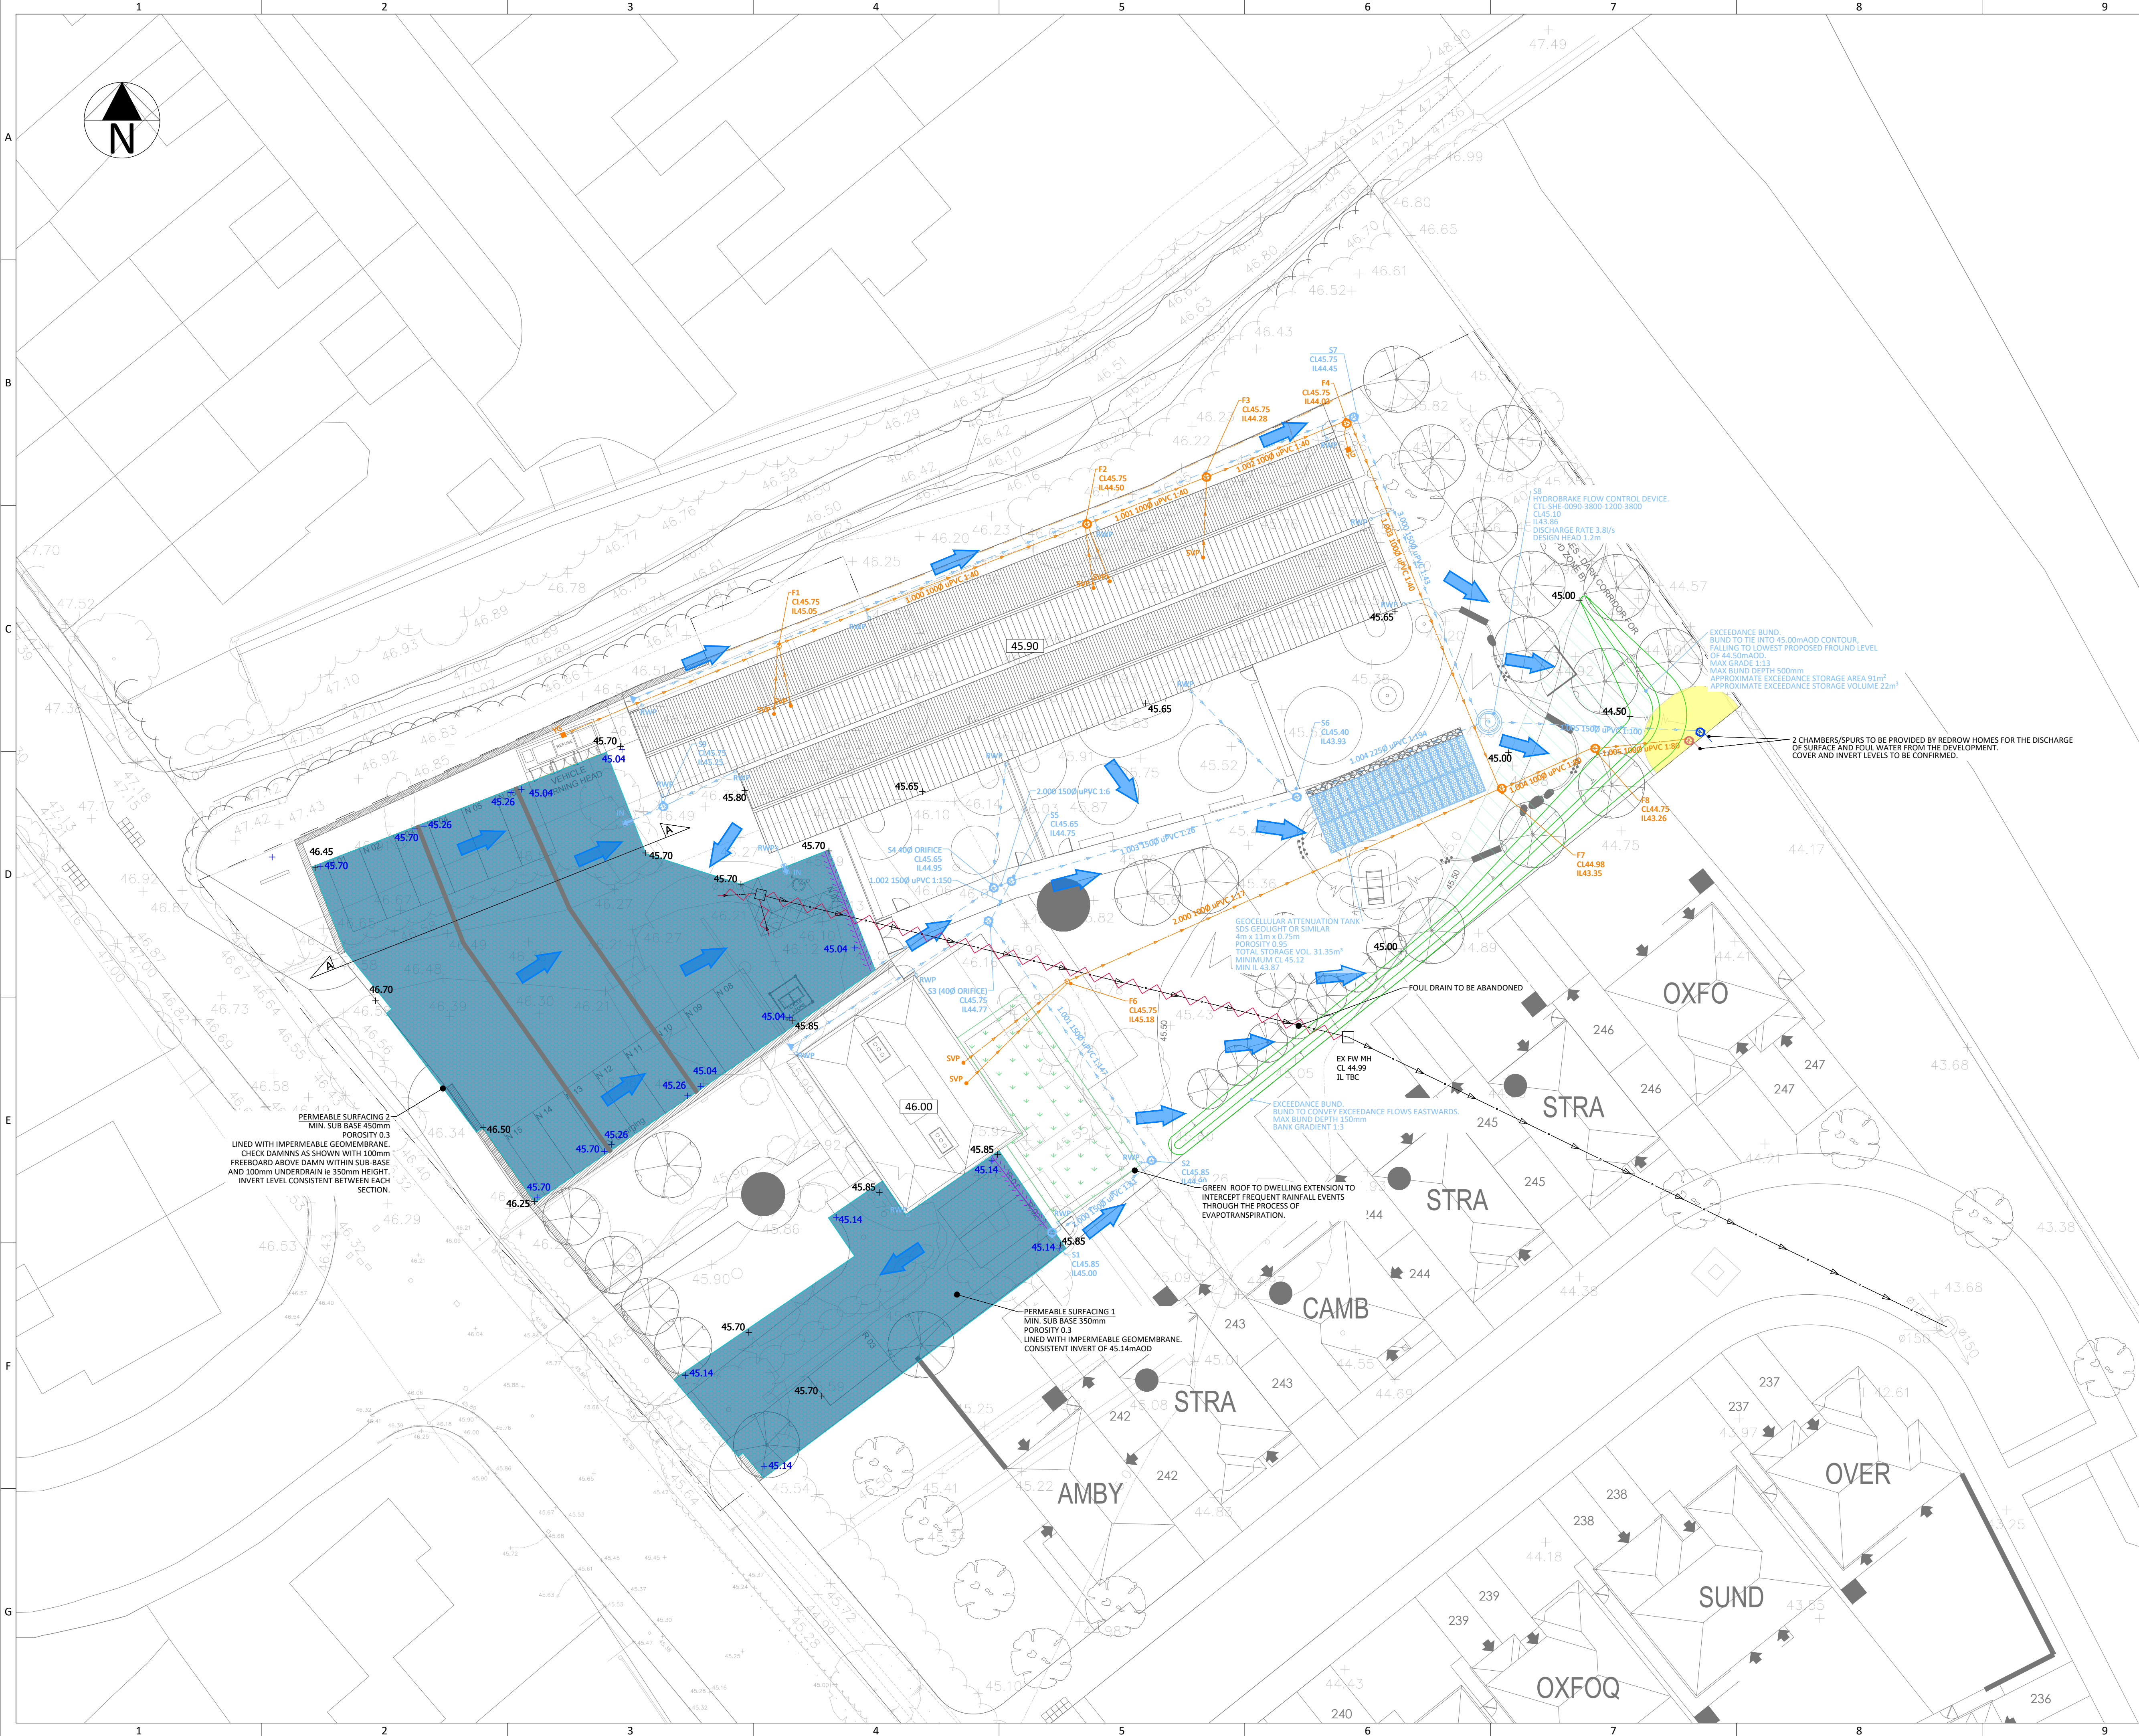

**KEY**

- PROPOSED PRIVATE SURFACE WATER DRAINAGE
- PROPOSED PRIVATE FOUL WATER DRAINAGE
- PROPOSED PRIVATE PPIC
- PROPOSED PRIVATE RODDING EYE
- PROPOSED TANKED PERMEABLE SURFACING (SURFACING AS PER LANDSCAPE ARCHITECT'S PROPOSALS)
- PROPOSED GREEN ROOF
- PROPOSED GECELLULAR ATTENUATION TANK
- PROPOSED HYDROBRAKE
- FLOOD EXCEEDANCE ROUTE
- INDICATIVE LEVEL
- INVERT OF PERMEABLE PAVING SUB BASE
- 3m SEWER EASEMENT

**NOTES**

ALL LEVELS, SVPS AND RWP'S INDICATIVE AND SUBJECT TO DETAILED DESIGN AND SETTING OUT POST-PLANNING.

|      |                                       |          |     |     |
|------|---------------------------------------|----------|-----|-----|
| E    | REVISED WITH LANDSAPING PLAN          | 05.08.26 | RIP | BF  |
| D    | EXCEEDANCE BUND PROVIDED              | 23.07.26 | RIP | BF  |
| C    | UPDATED IN LINE WITH NEW SITE PLAN    | 02.06.26 | JJ  | RIP |
| B    | UPDATED IN LINE WITH LANDSCAPING PLAN | 14.01.26 | RIP | BS  |
| A    | FIRST ISSUE                           | 10.12.25 | RIP | BF  |
| REV. | DESCRIPTION                           | Date     | BY  | CHK |

DESIGN BY:

**tumu**

CLIENT:

COULSTON ESTATES LTD

DRAWING STATUS:

PLANNING APPLICATION

SCALE @ A1:

0 1:200 10 metres

PROJECT:

SOUTH VIEW FARMHOUSE, TROWBRIDGE

TITLE:

DRAINAGE STRATEGY

Project Ref: 19862-TUM-DD-XXX-0200

Originator: Stage: Phase: Number:

REV: E