


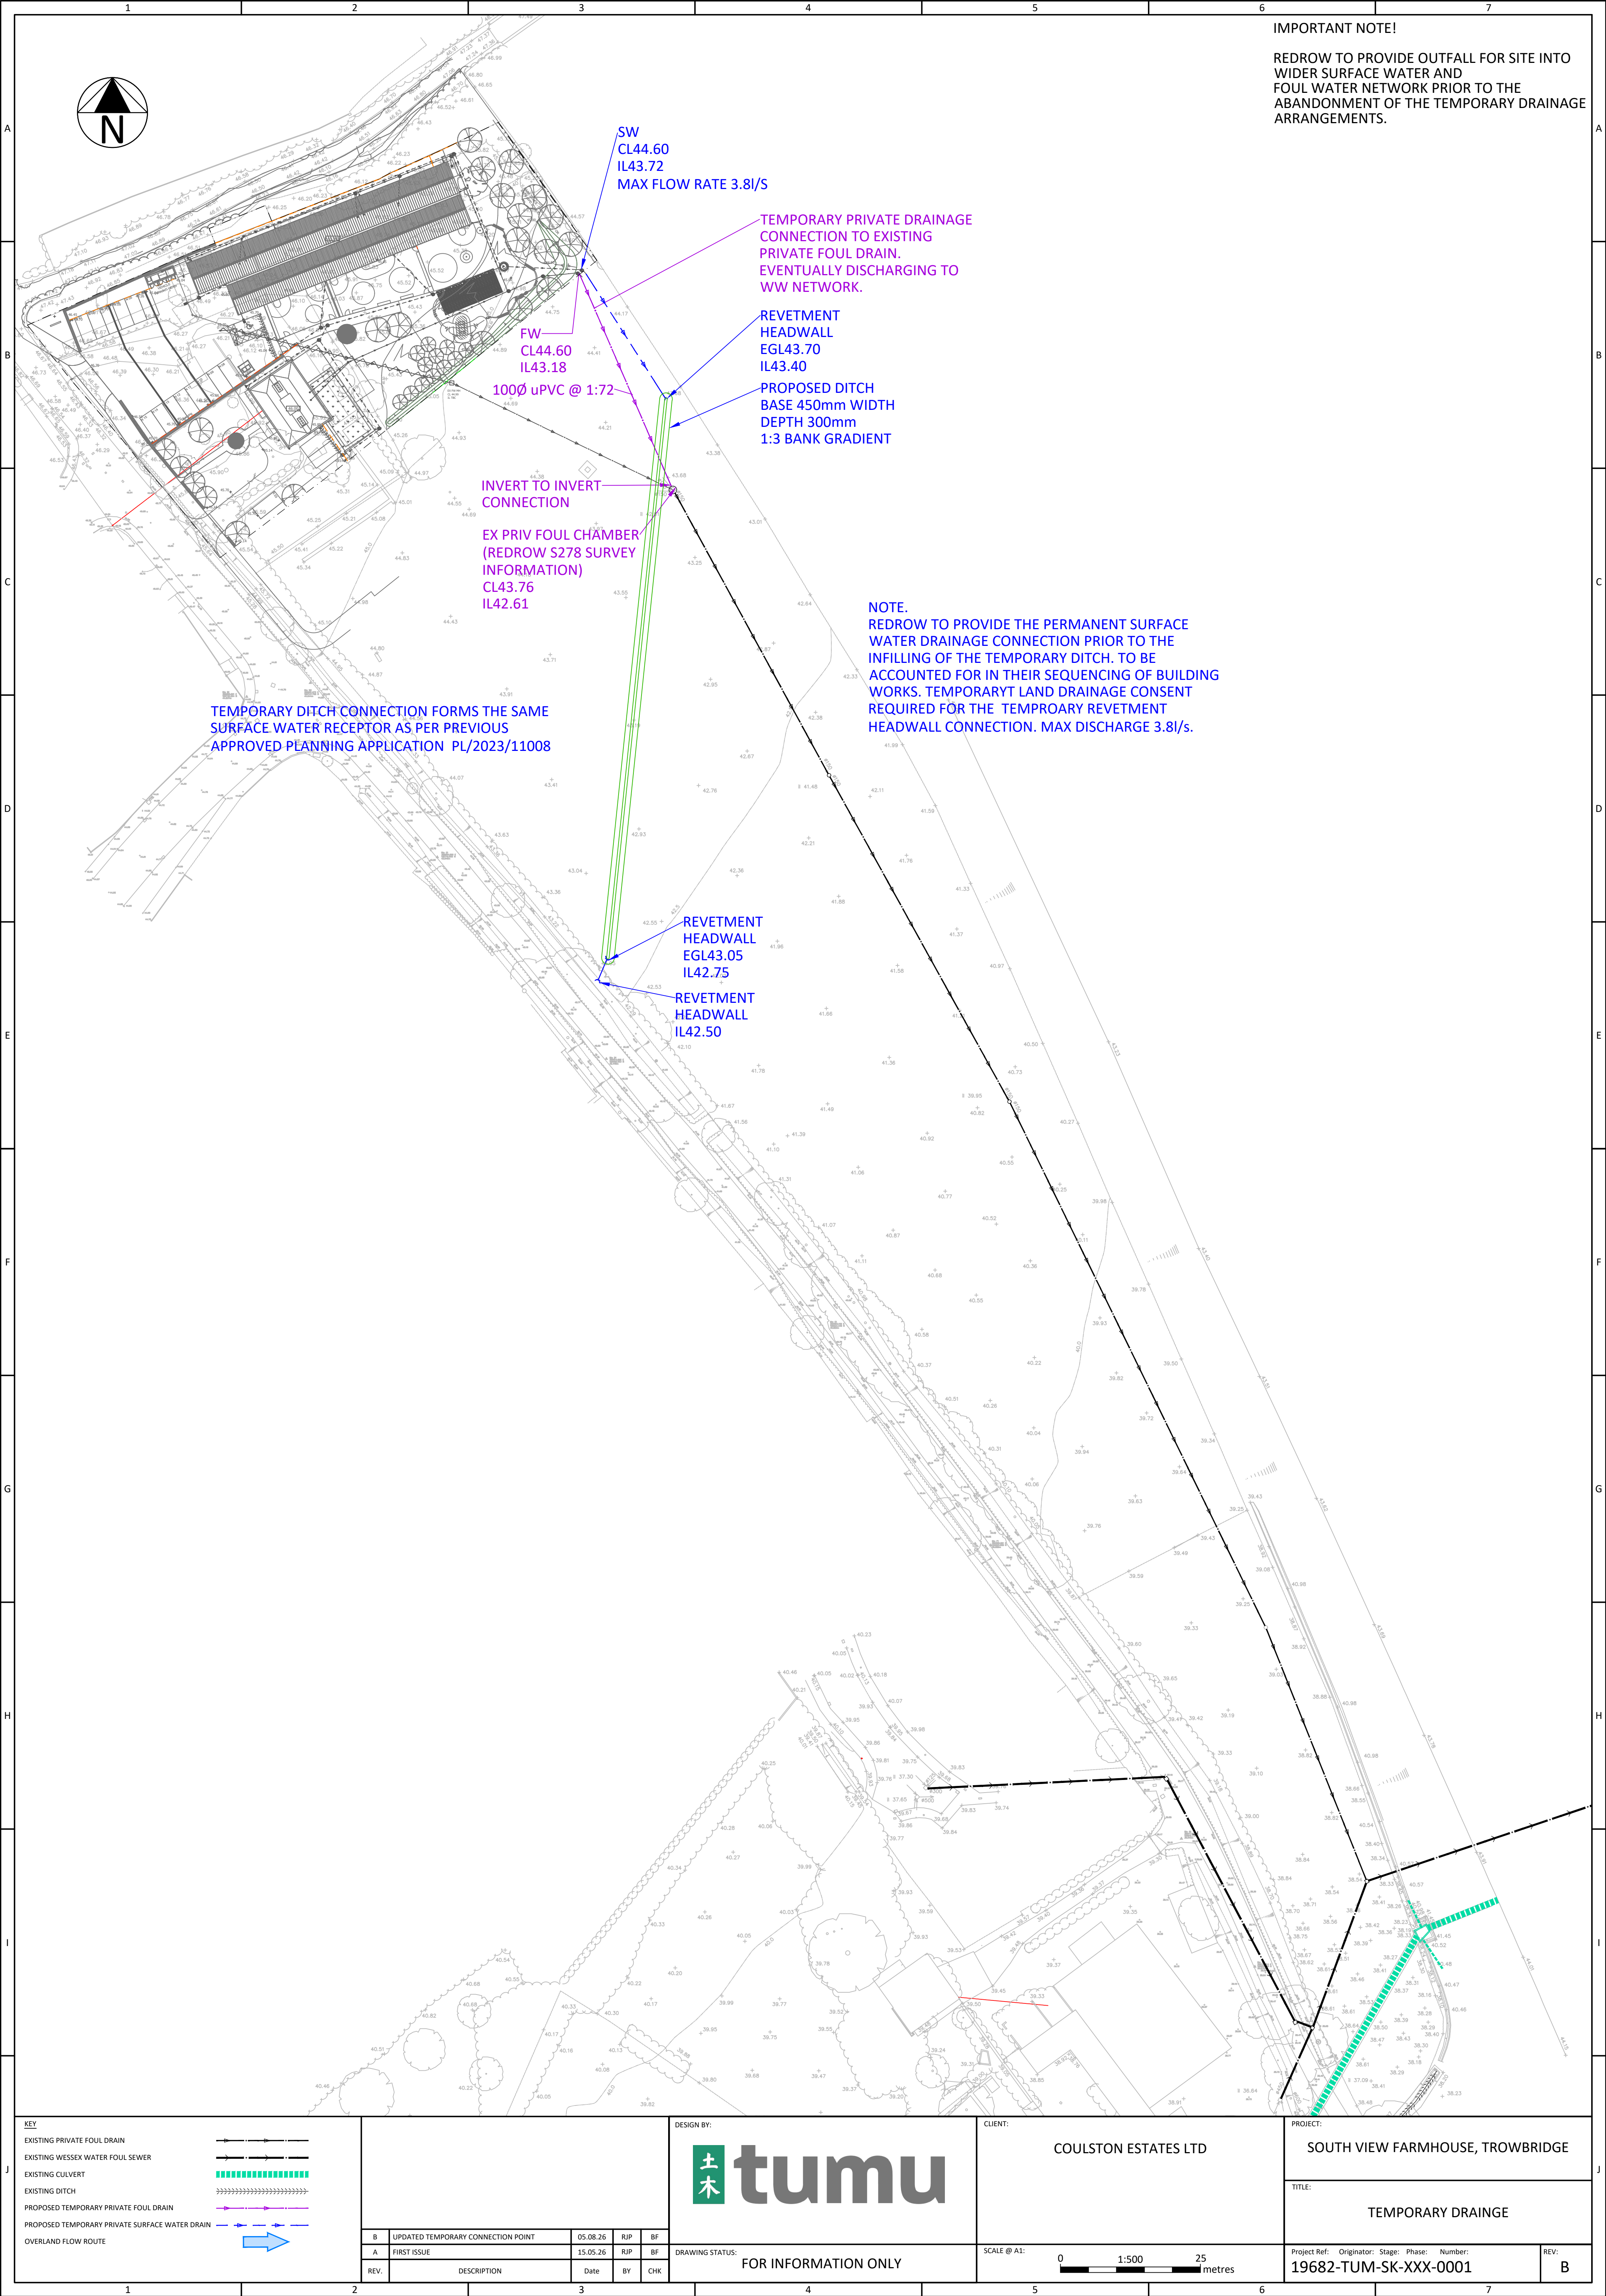

IMPORTANT NOTE!
REDROW TO PROVIDE OUTFALL FOR SITE INTO WIDER SURFACE WATER AND FOUL WATER NETWORK PRIOR TO THE ABANDONMENT OF THE TEMPORARY DRAINAGE ARRANGEMENTS.

NOTE.
REDROW TO PROVIDE THE PERMANENT SURFACE WATER DRAINAGE CONNECTION PRIOR TO THE INFILLING OF THE TEMPORARY DITCH. TO BE ACCOUNTED FOR IN THEIR SEQUENCING OF BUILDING WORKS. TEMPORARY LAND DRAINAGE CONSENT REQUIRED FOR THE TEMPORARY REVETMENT HEADWALL CONNECTION. MAX DISCHARGE 3.8l/s.

TEMPORARY DITCH CONNECTION FORMS THE SAME SURFACE WATER RECEPTOR AS PER PREVIOUS APPROVED PLANNING APPLICATION PL/2023/11008

SW
CL44.60
IL43.72
MAX FLOW RATE 3.8l/s

TEMPORARY PRIVATE DRAINAGE CONNECTION TO EXISTING PRIVATE FOUL DRAIN. EVENTUALLY DISCHARGING TO WW NETWORK.

REVETMENT HEADWALL
EGL43.70
IL43.40
PROPOSED DITCH
BASE 450mm WIDTH
DEPTH 300mm
1:3 BANK GRADIENT

FW
CL44.60
IL43.18
100Ø uPVC @ 1:72
INVERT TO INVERT CONNECTION
EX PRIV FOUL CHAMBER
(REDROW S278 SURVEY INFORMATION)
CL43.76
IL42.61

REVETMENT HEADWALL
EGL43.05
IL42.75
REVETMENT HEADWALL
IL42.50

KEY			
EXISTING PRIVATE FOUL DRAIN			
EXISTING WESSEX WATER FOUL SEWER			
EXISTING CULVERT			
EXISTING DITCH			
PROPOSED TEMPORARY PRIVATE FOUL DRAIN			
PROPOSED TEMPORARY PRIVATE SURFACE WATER DRAIN			
OVERLAND FLOW ROUTE			

DESIGN BY:			
B	UPDATED TEMPORARY CONNECTION POINT	05.08.26	RJP
A	FIRST ISSUE	15.05.26	RJP
REV.	DESCRIPTION	Date	BY
			CHK

DRAWING STATUS:			
FOR INFORMATION ONLY			

CLIENT:			
COULSTON ESTATES LTD			
SCALE @ A1: 0 1:500 25 metres			

PROJECT:			
SOUTH VIEW FARMHOUSE, TROWBRIDGE			
TITLE: TEMPORARY DRAINAGE			
Project Ref:	Originator:	Stage:	Phase:
19682-TUM-SK-XXX-0001			
REV:	B		