


This drawing is copyright of CLARK & MASLIN Ltd and may not be copied or reproduced without permission.
Figured dimensions are to be taken in preference to scaled dimensions.
Large scale drawings to have preference to small scale drawings.
Dimensions for fixed-in items are to be checked on site prior to manufacture.

REV	DETAIL OF REVISION	BY	DATE
-----	--------------------	----	------

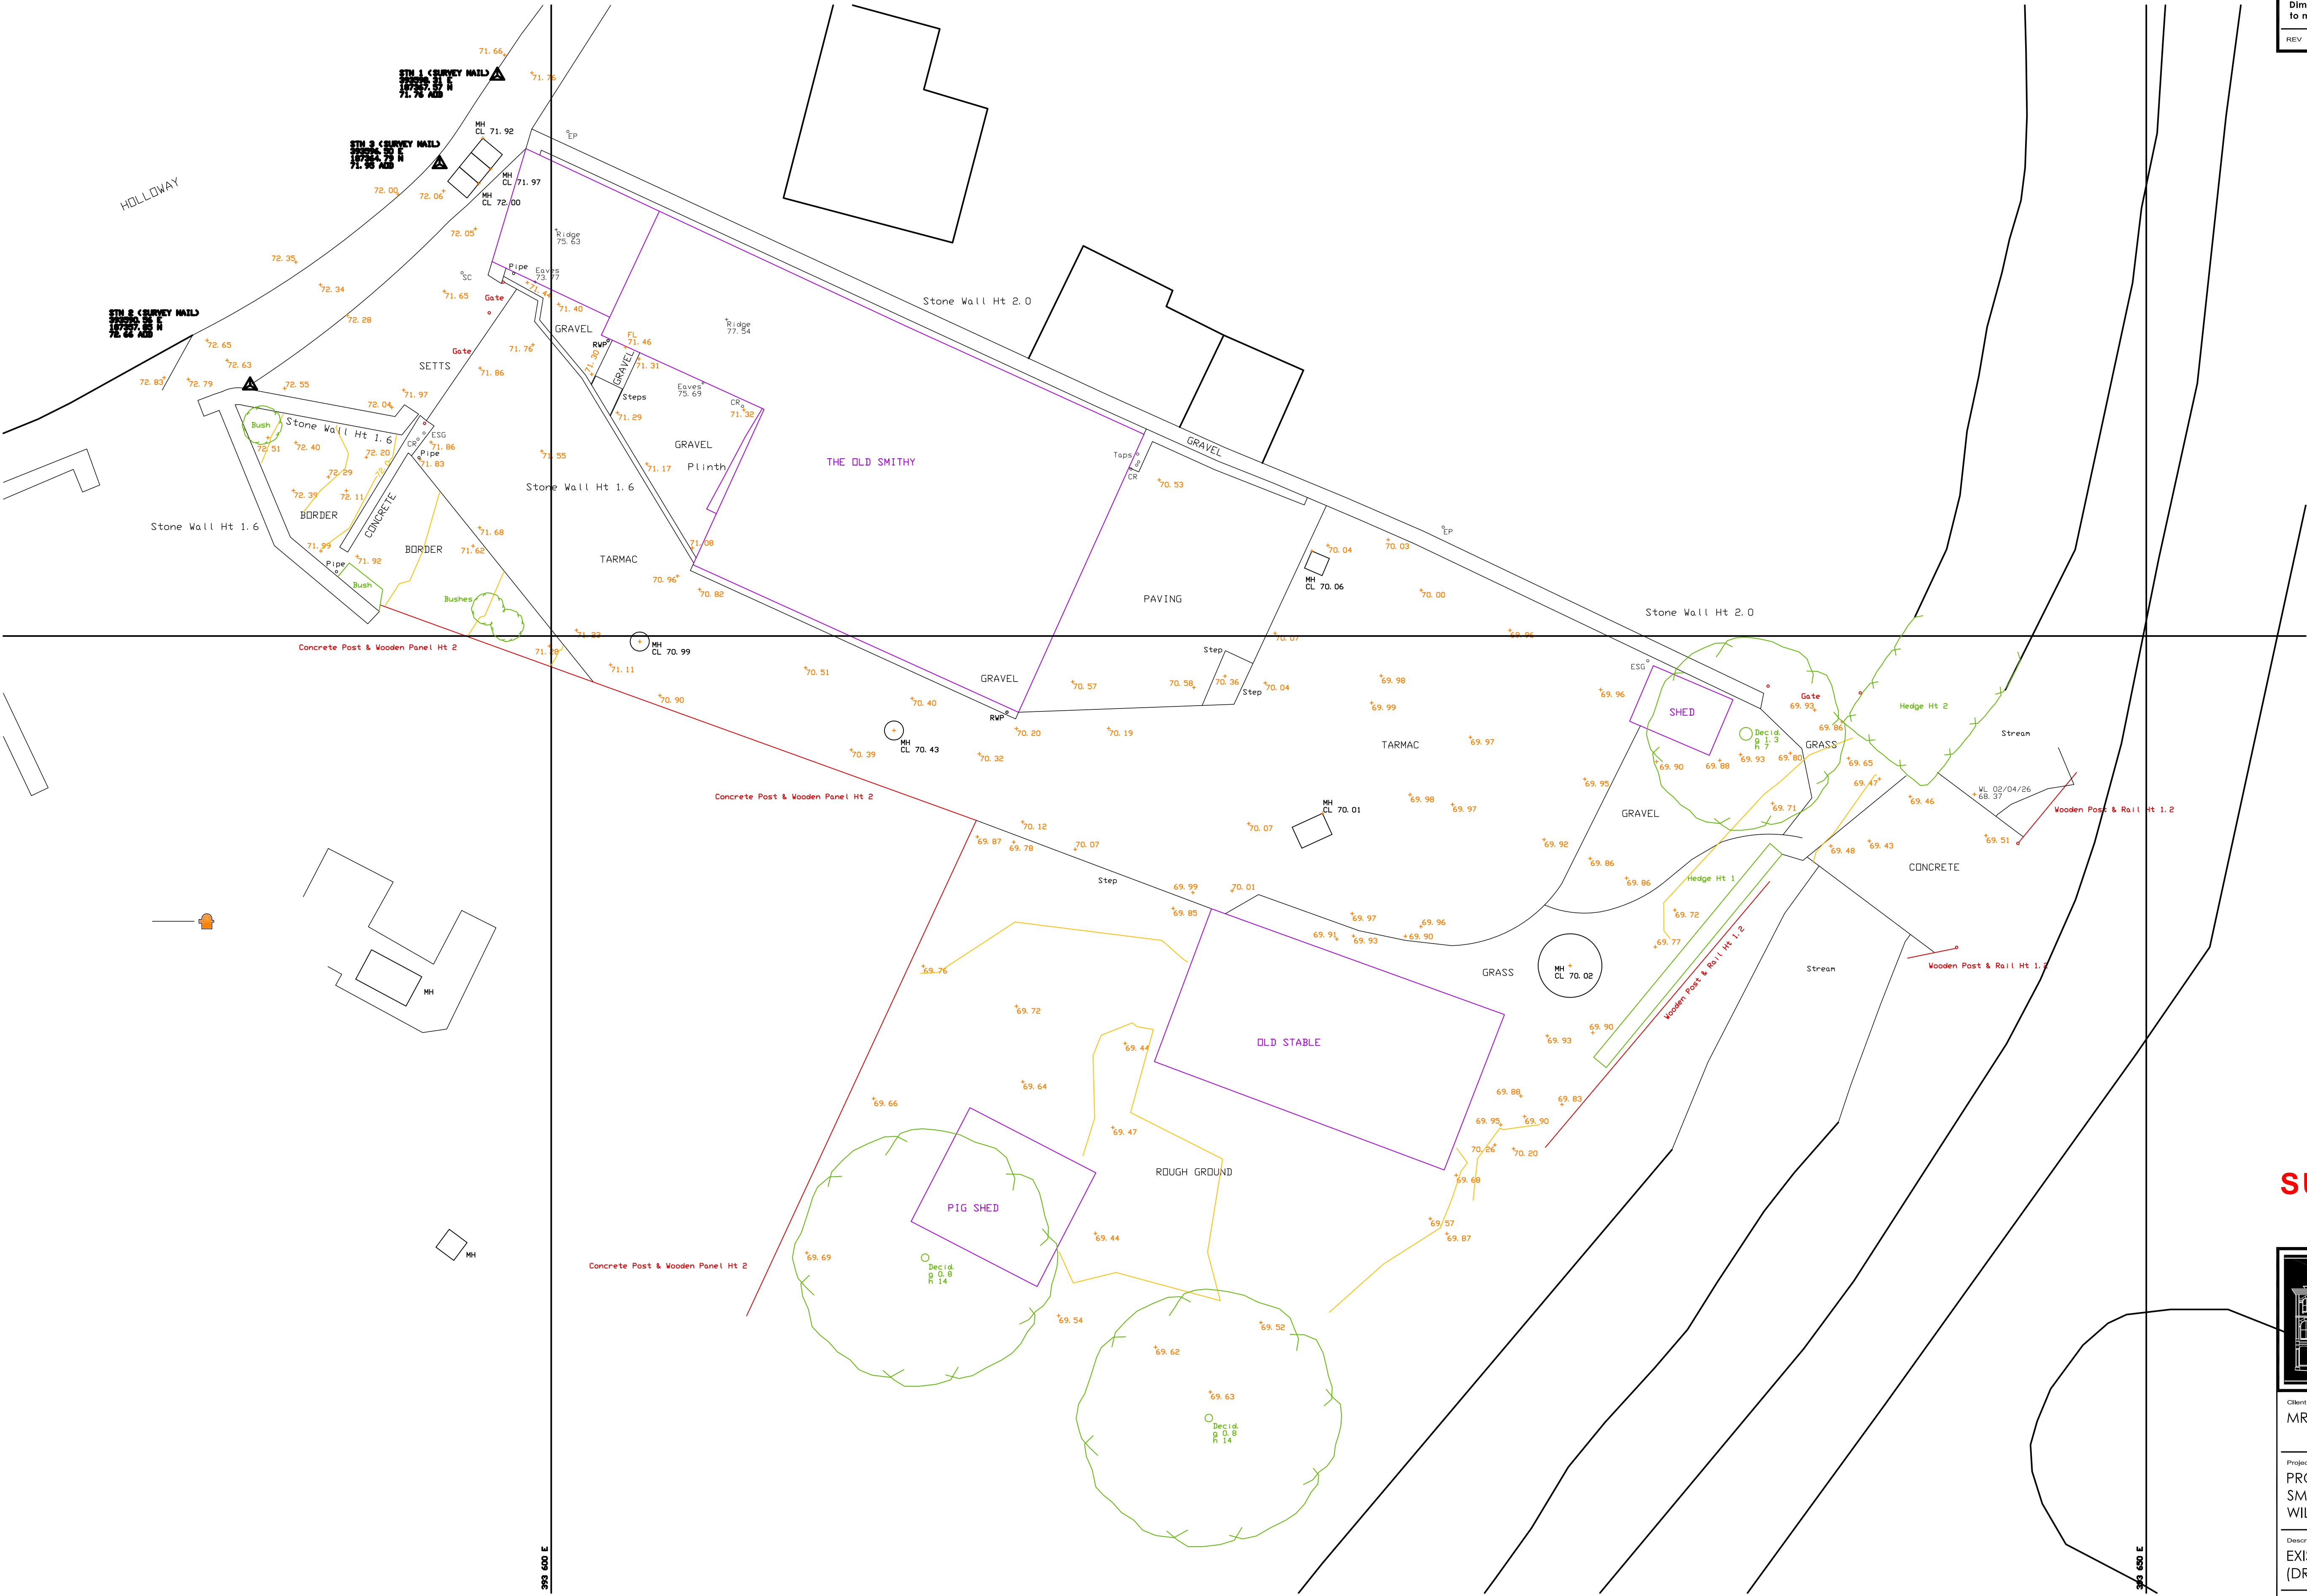

SURVEY DRAWING

 CLARK & MASLIN Unit 5, Charlton Business Park Crudwell Road, Malmesbury Wiltshire, SN16 9RU Telephone: 01666 822911 www.clarkandmaslin.co.uk Planning Architecture Conservation			
Client MR & MRS P WEBB			
Project PROPOSED NEW GARAGE, THE OLD SMITHY, HOLLOWAY, MALMESBURY, WILTSHIRE, SN16 9HX			
Description EXISTING TOPOGRAPHICAL SURVEY (DRAWN BY SITECH SURVEYING SERVICES)			
Scale 1:100	PG Size A1	Drawn -	Date JUN '26
Drawing No 5920/05		Revision -	