


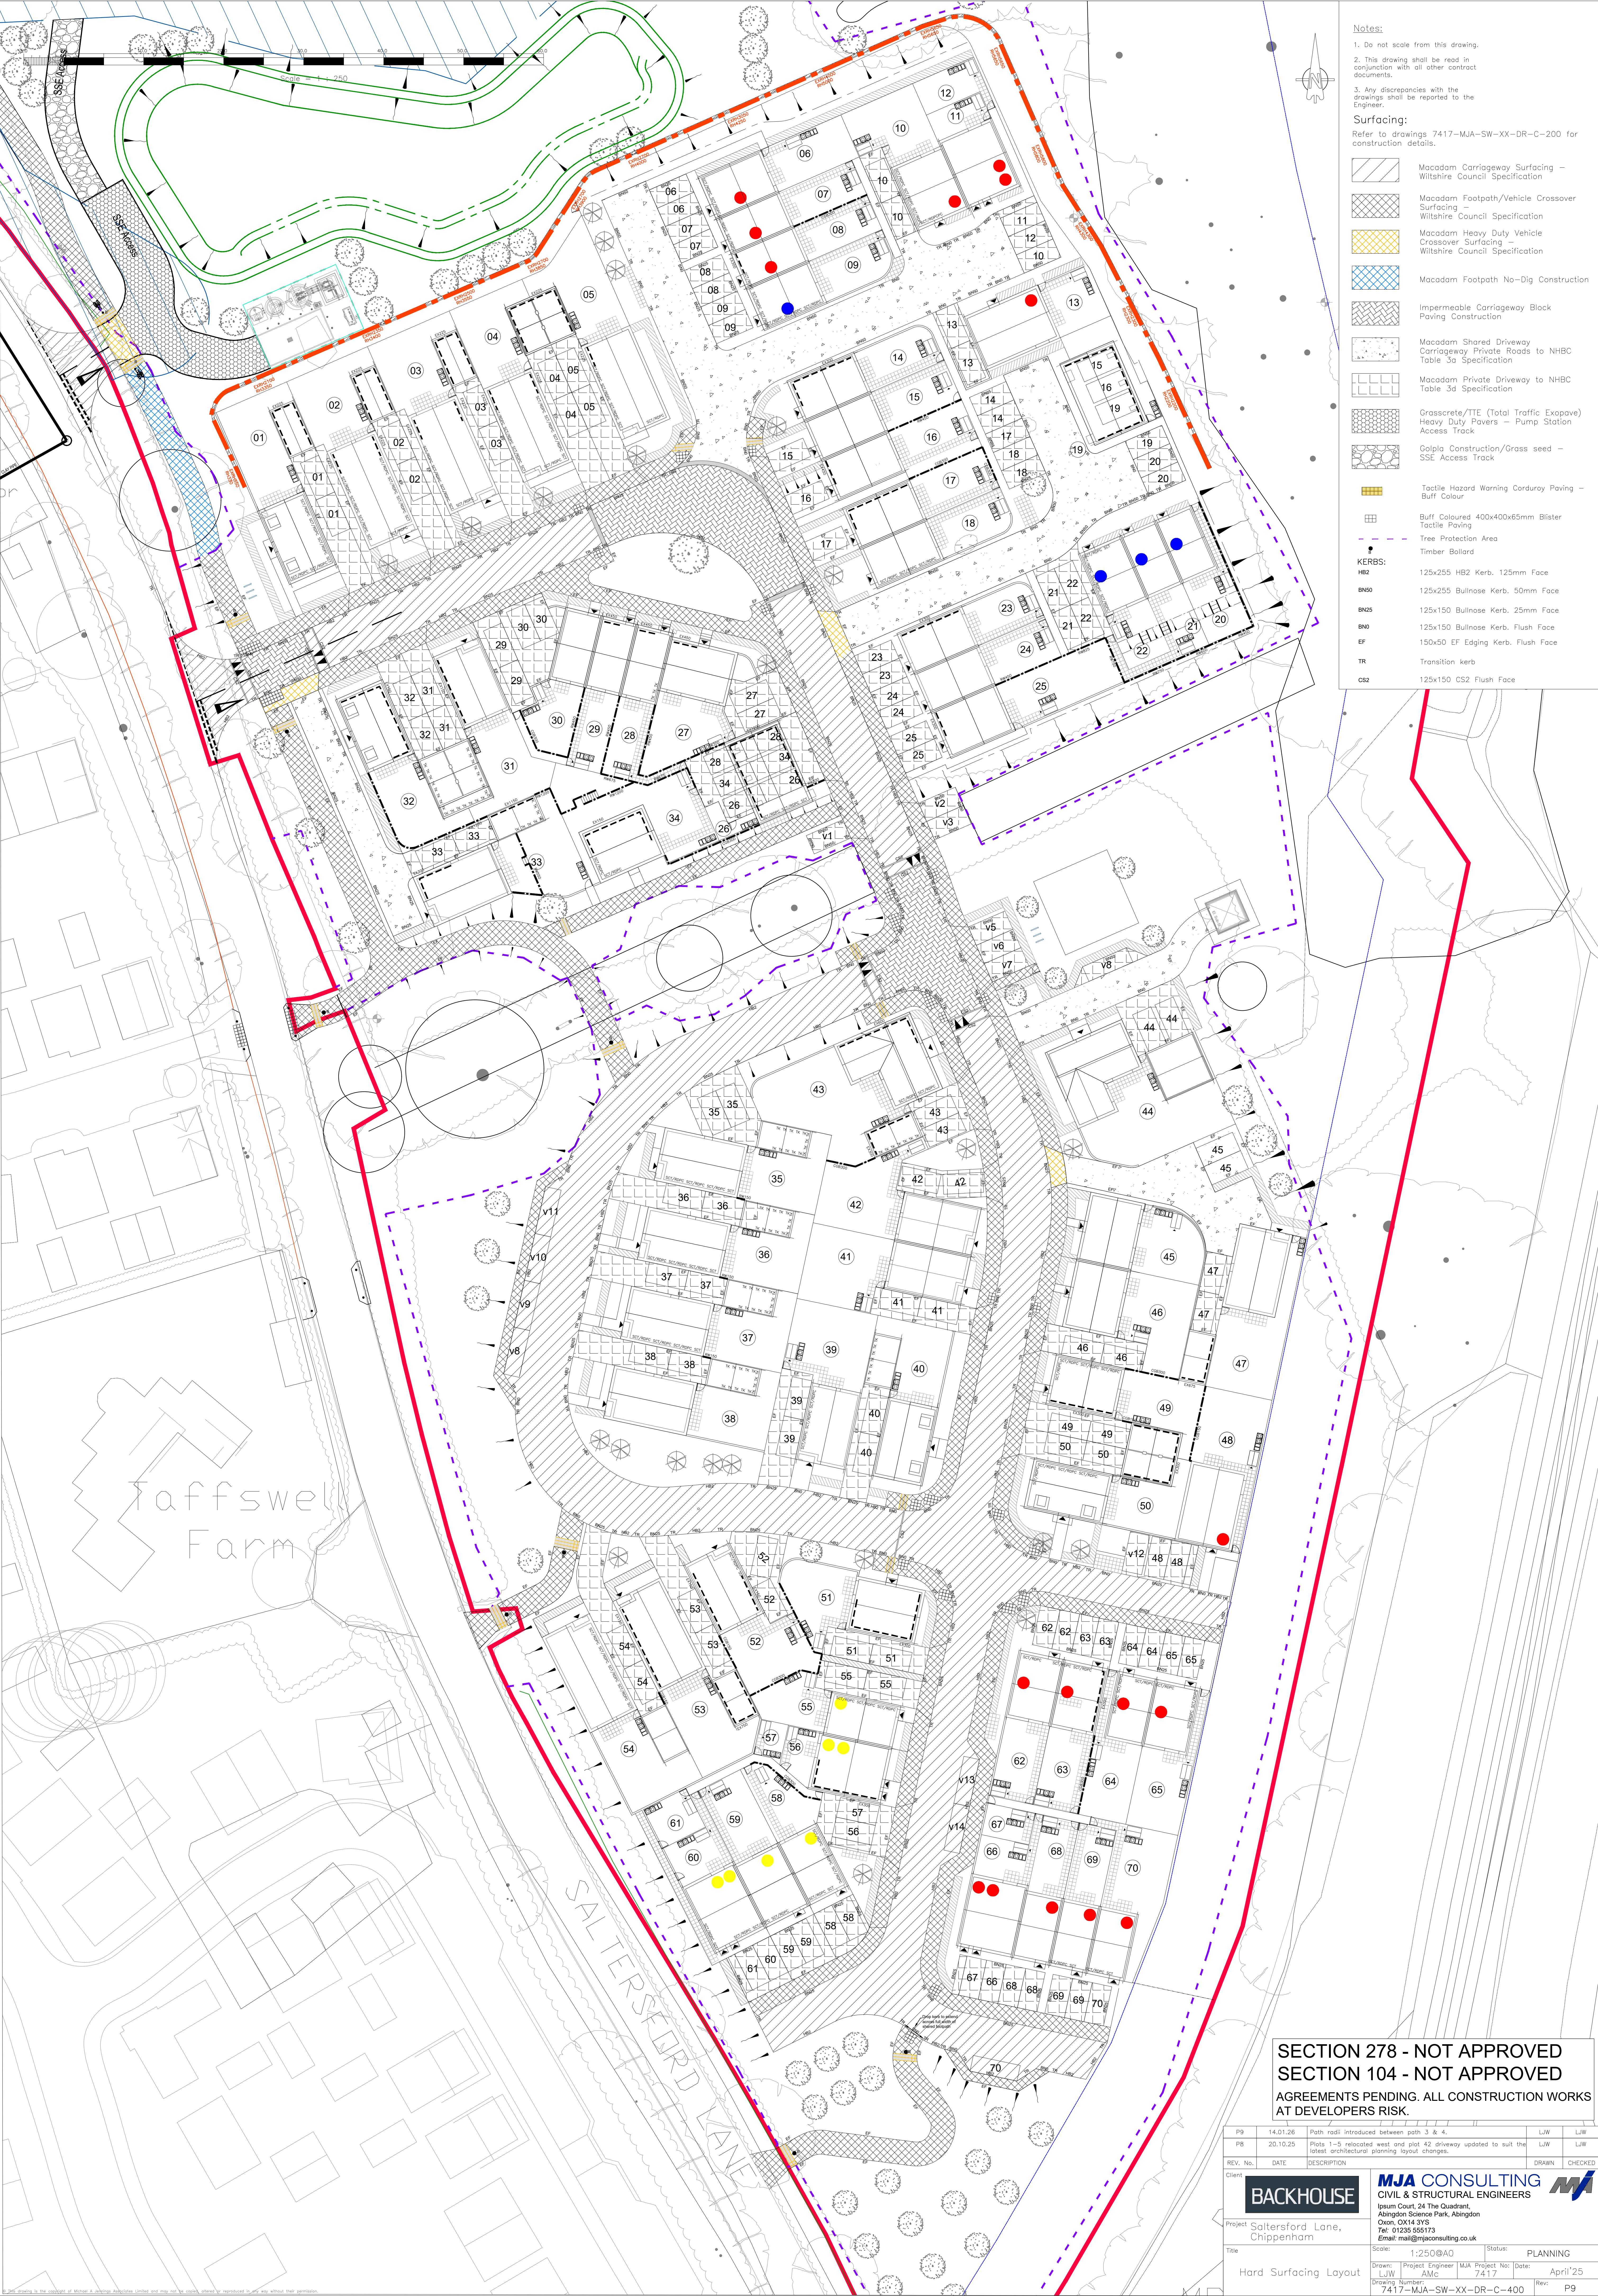

Notes:

1. Do not scale from this drawing.
2. This drawing shall be read in conjunction with all other contract documents.
3. Any discrepancies with the drawings shall be reported to the Engineer.

Surfacing:

Refer to drawings 7417-MJA-SW-XX-DR-C-200 for construction details.

- Macadam Carriageway Surfacing – Wiltshire Council Specification
- Macadam Footpath/Vehicle Crossover Surfacing – Wiltshire Council Specification
- Macadam Heavy Duty Vehicle Crossover Surfacing – Wiltshire Council Specification
- Macadam Footpath No-Dig Construction
- Impermeable Carriageway Block Paving Construction
- Macadam Shared Driveway Carriageway Private Roads to NHBC Table 3a Specification
- Macadam Private Driveway to NHBC Table 3a Specification
- Grasscrete/TTE (Total Traffic Exopave) Heavy Duty Pavers – Pump Station Access Track
- Colpa Construction/Grass seed – SSE Access Track
- Tactile Hazard Warning Corduroy Paving – Buff Colour
- Buff Coloured 400x400x65mm Blister Tactile Paving
- Tree Protection Area
- Timber Bollard

KERBS:

- H2 125x255 HB2 Kerb, 125mm Face
- BN50 125x255 Bullnose Kerb, 50mm Face
- BN25 125x150 Bullnose Kerb, 25mm Face
- BN0 125x150 Bullnose Kerb, Flush Face
- EF 150x50 EF Edging Kerb, Flush Face
- TR Transition kerb
- CS2 125x150 CS2 Flush Face

SECTION 278 - NOT APPROVED
SECTION 104 - NOT APPROVED
AGREEMENTS PENDING. ALL CONSTRUCTION WORKS AT DEVELOPERS RISK.

P9	14.01.26	Path radii introduced between path 3 & 4.	L/W	L/W
P8	20.10.25	Plots 1-5 relocated west and plot 42 driveway updated to suit the latest architectural planning layout changes.	L/W	L/W
REV. No.	DATE	DESCRIPTION	DRAWN	CHECKED
Client				
BACKHOUSE				
Project				
Saltersford Lane, Chippenham				
Scale:				
1:250@A0				
Status:				
PLANNING				
Drawn:				
Project Engineer				
MJA Project No:				
7417				
Date:				
April'25				
Drawing Number:				
7417-MJA-SW-XX-DR-C-400				
Rev:				
P9				