
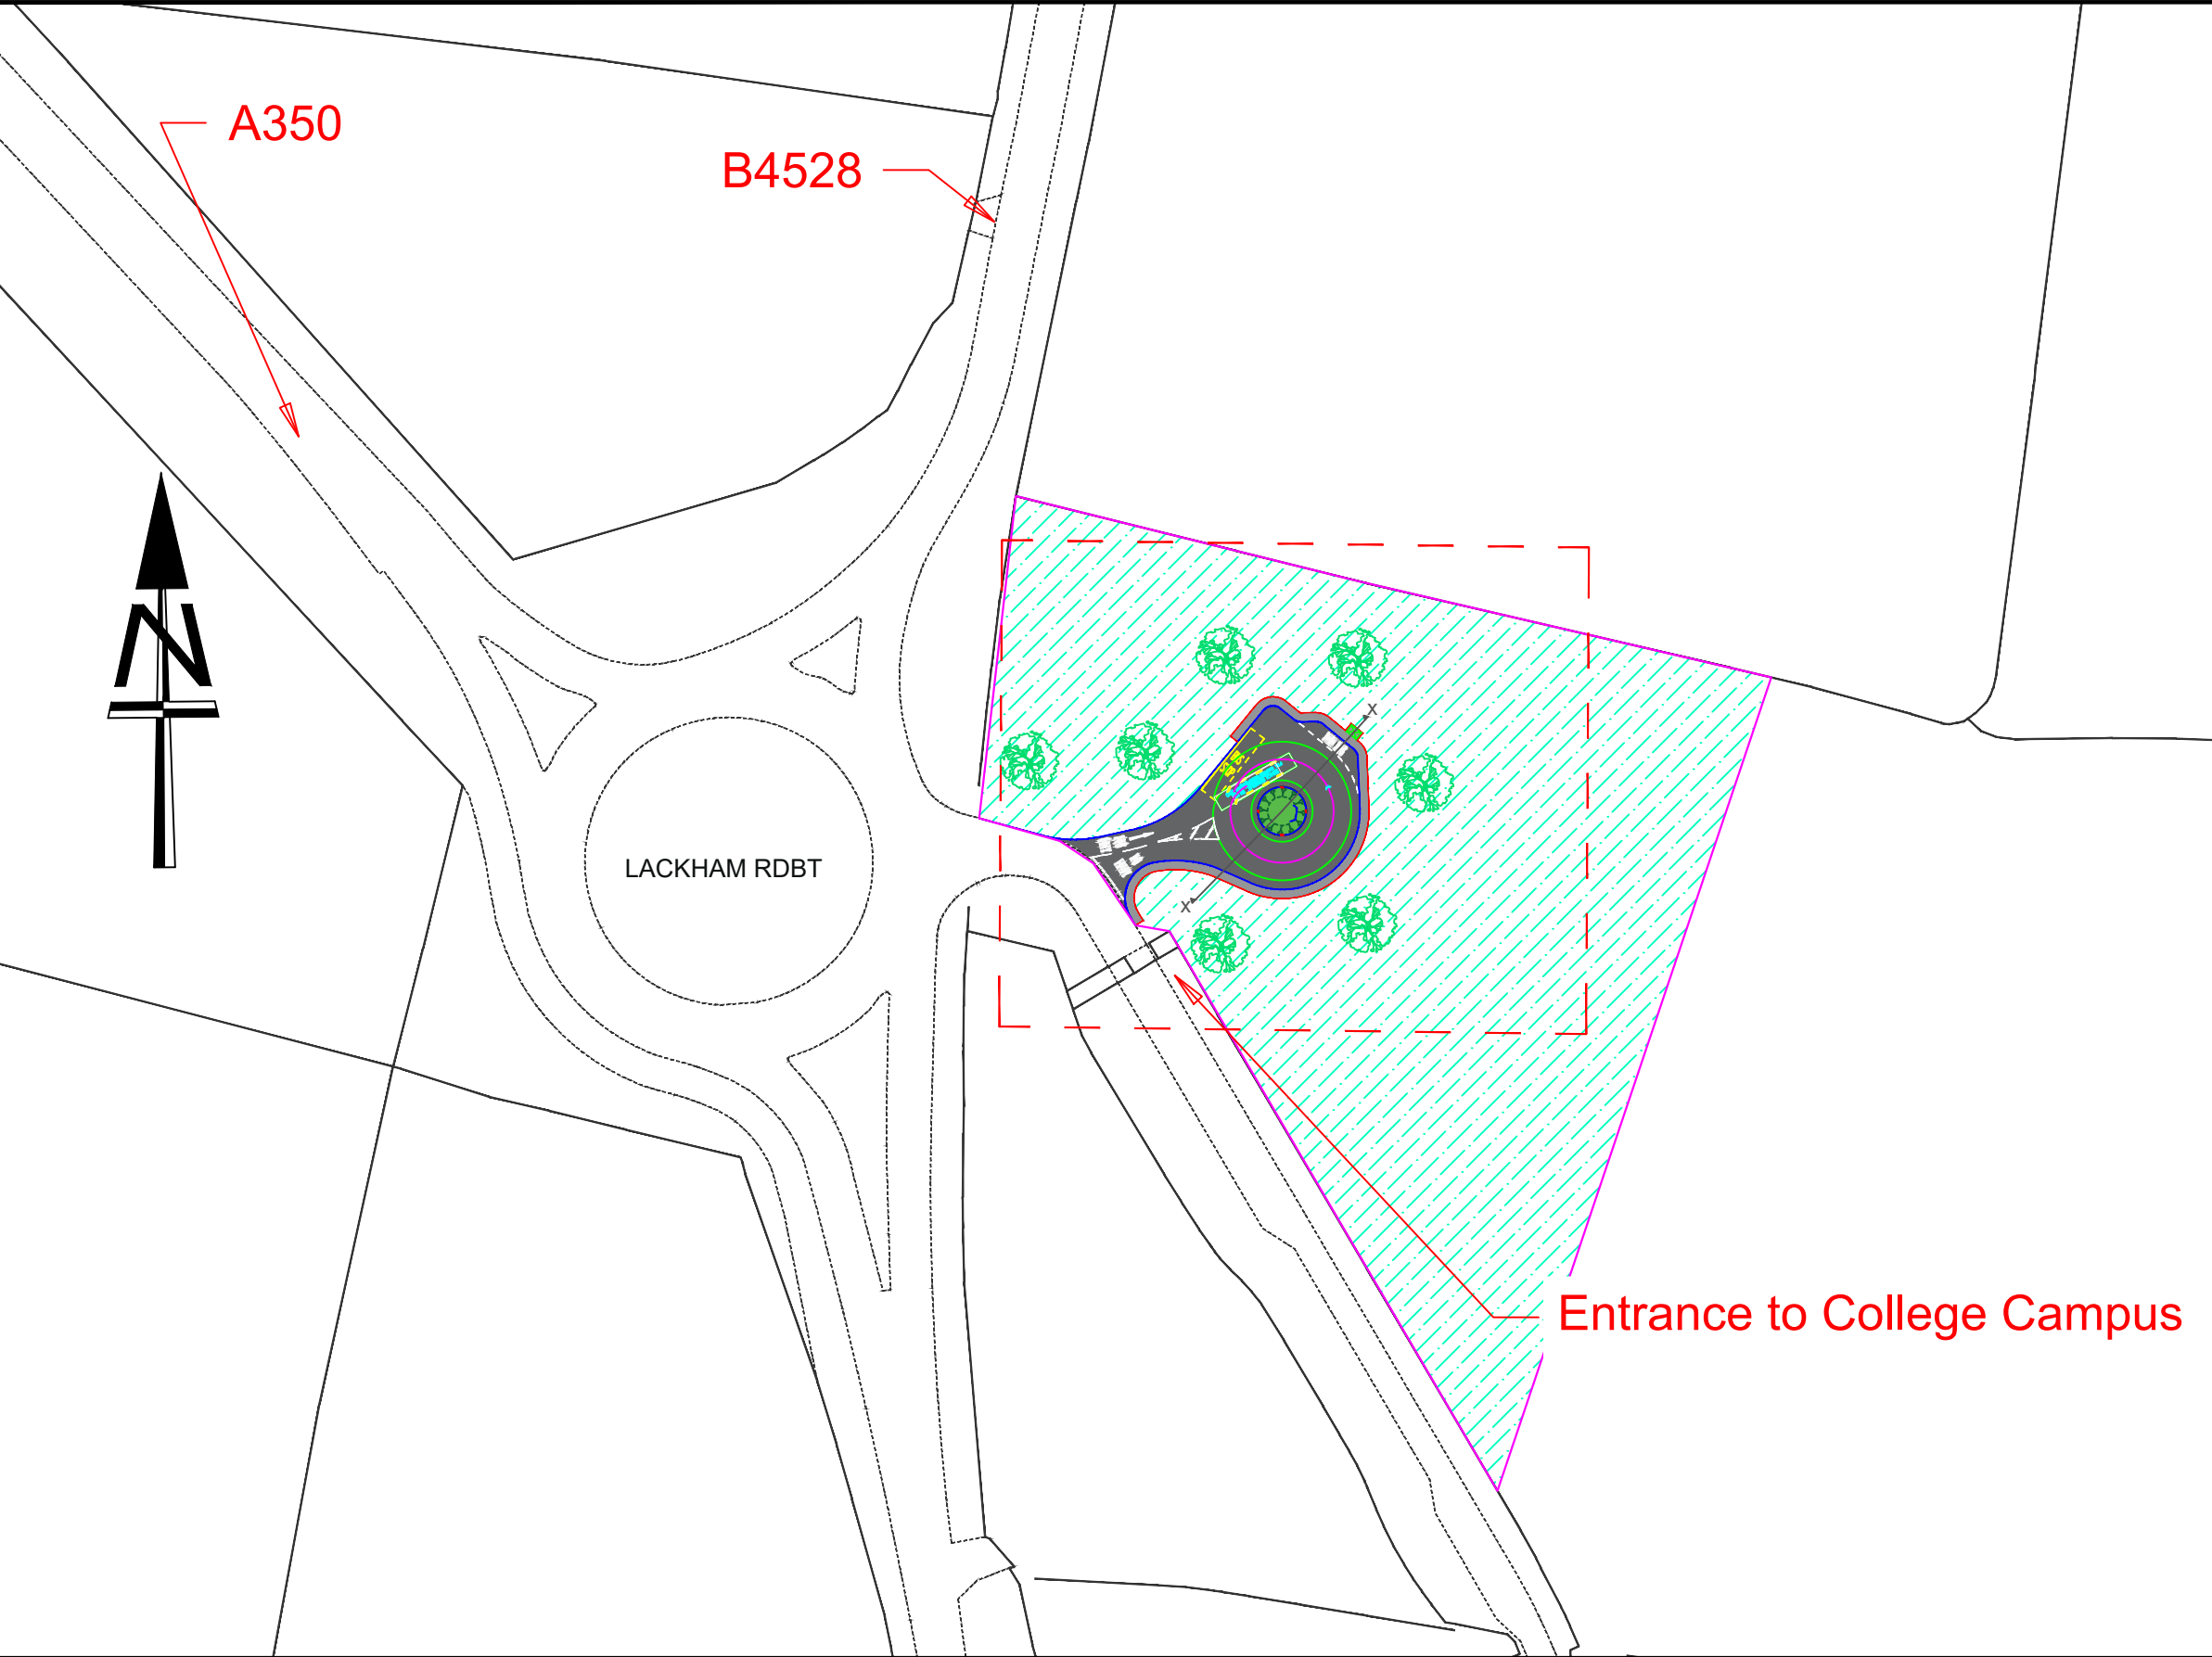


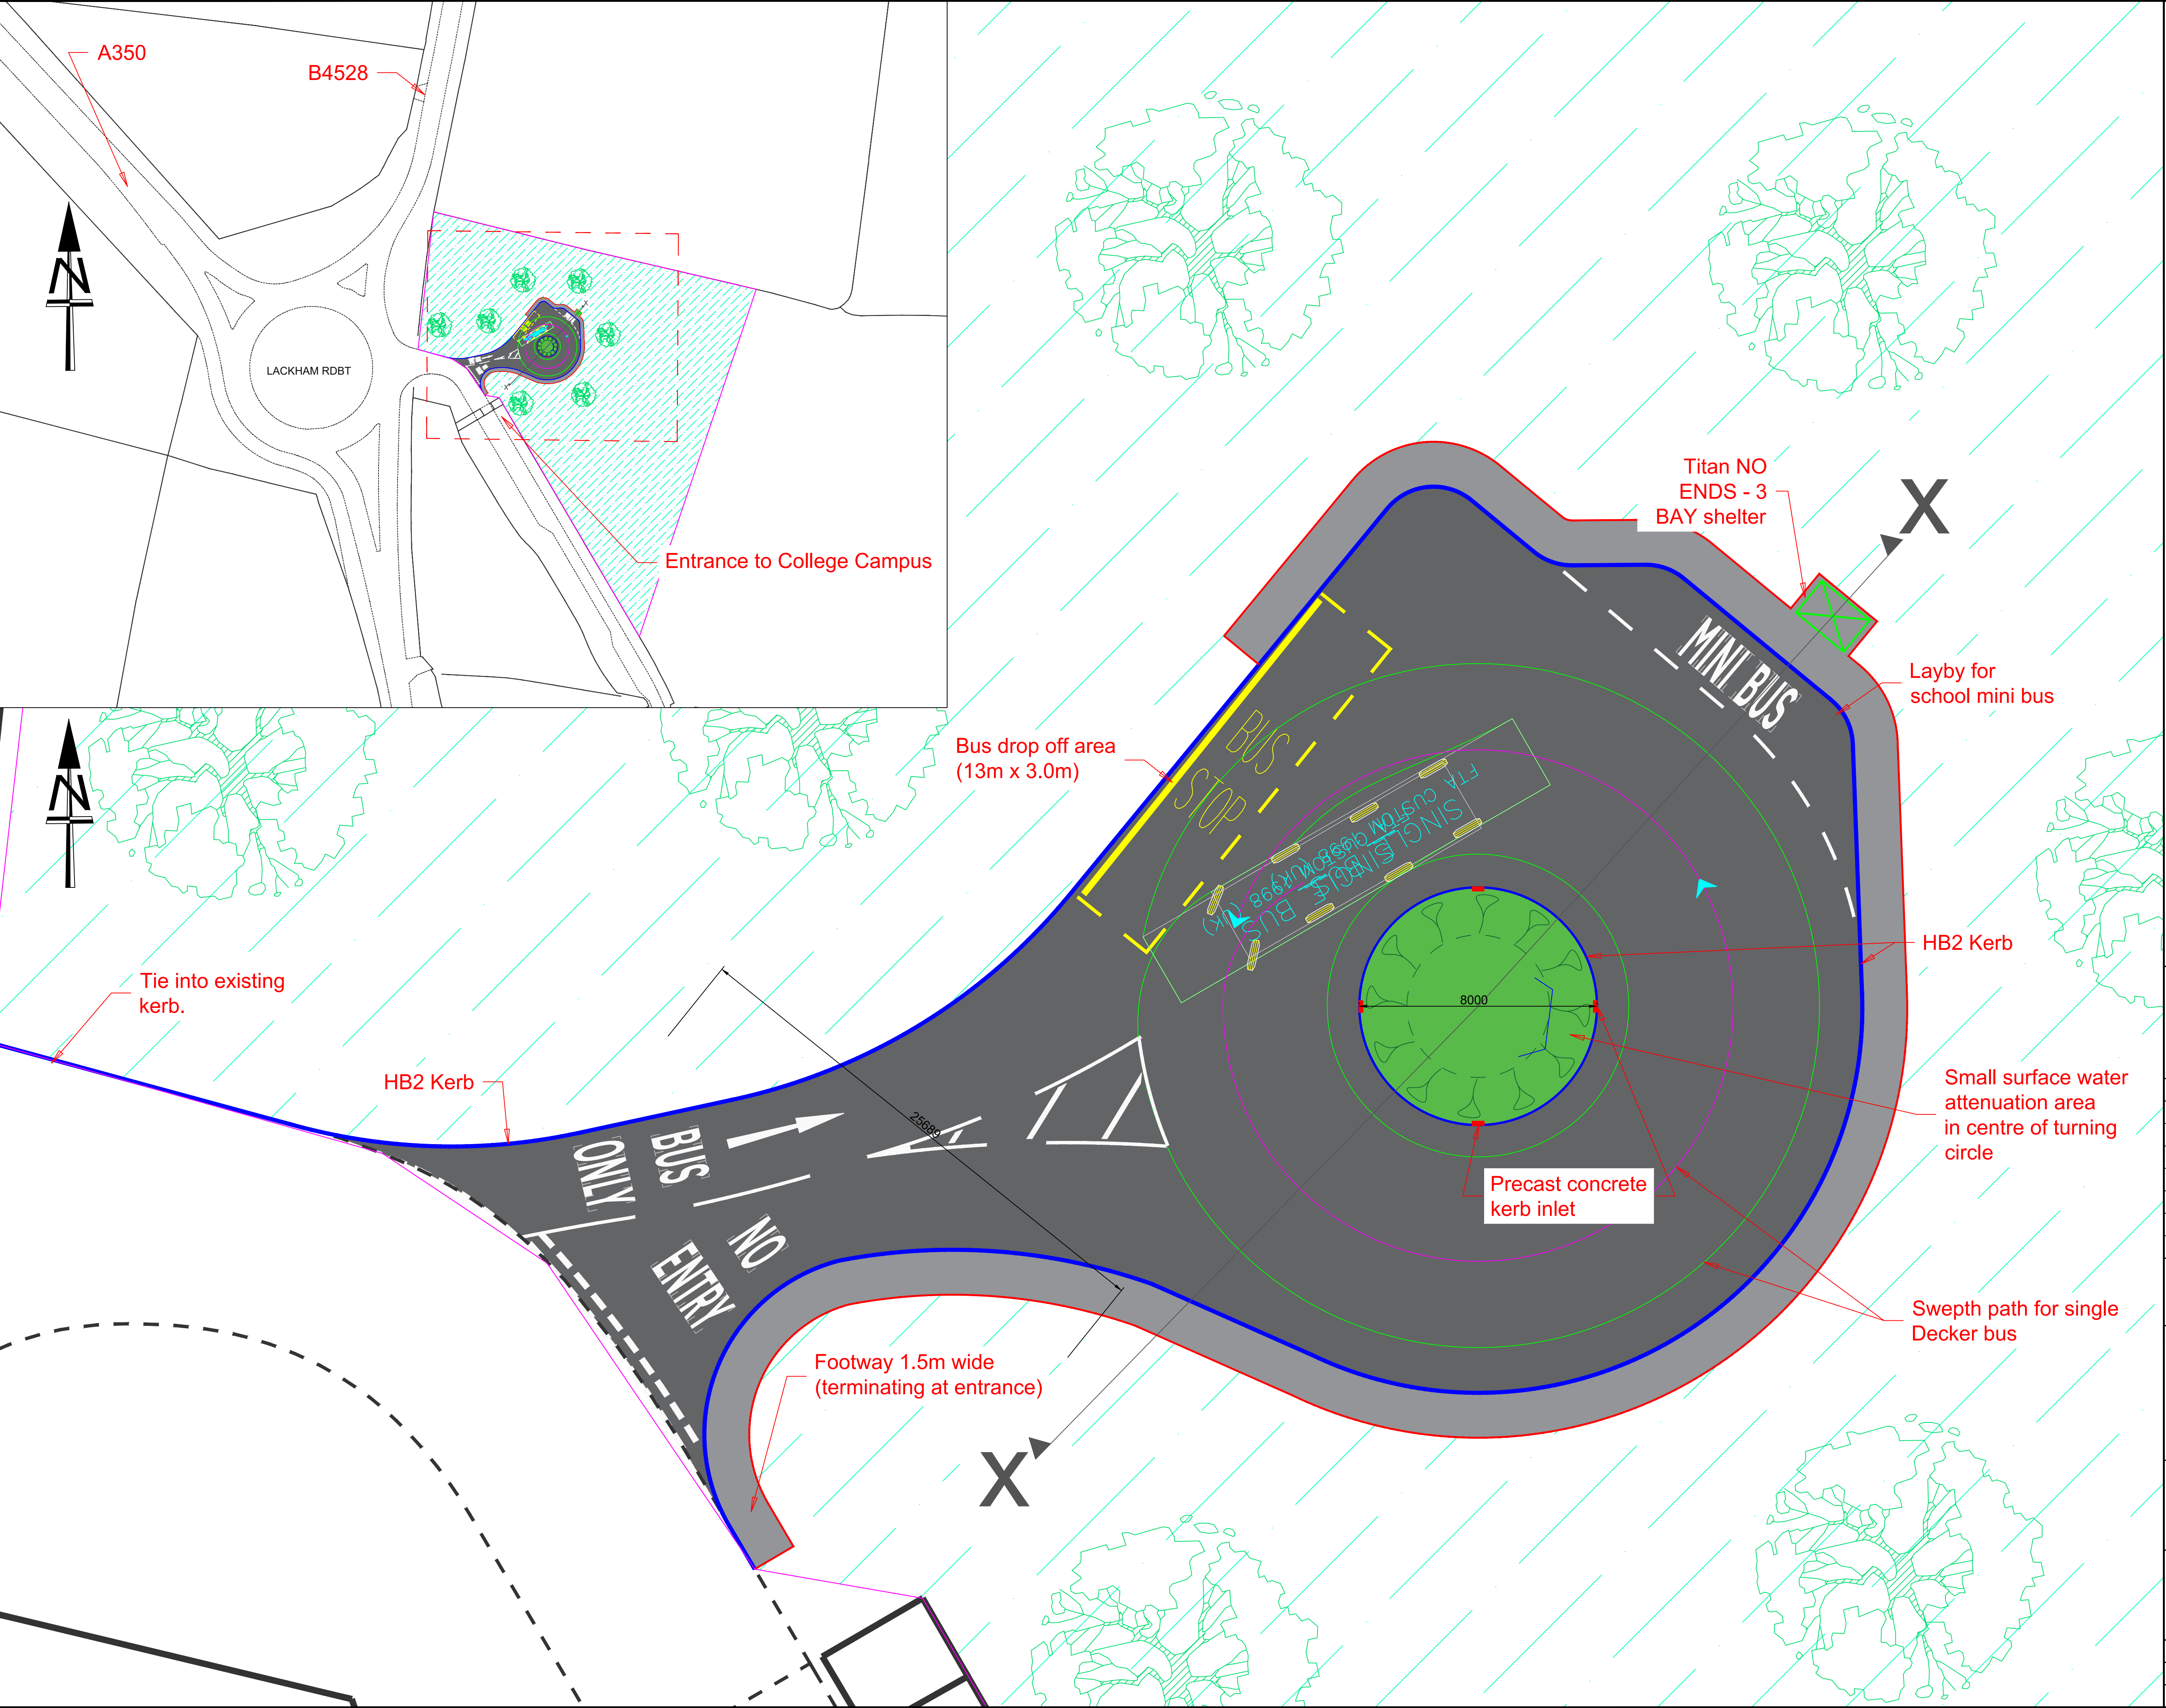

NOTES:

- Pre-cast concrete Kerb Type HB2
- Pre-cast concrete edging Type EF
- Full depth carriageway construction
- Full depth footway construction
- Titan 'NO ENDS - 3 BAY' Shelter
- Grass area
- Provisional site extents

This map is reproduced from Ordnance Survey material with the permission of Ordnance Survey on behalf of the Controller of Her Majesty's Stationary Office © Crown copyright. Unauthorised reproduction infringes Crown Copyright and may lead to prosecution or Civil Proceedings. Wiltshire Council (100049050) 2024

F					
E					
D					
C					
B					
A	19/06/22	LN	BL	JF	REV A
O	20/03/24	MJR	GTR	GTR	ORIGINAL
REV	DATE	DRAWN	CHECK	APPRV	DESCRIPTION

DRAWING PURPOSE:

Draft

Wiltshire Council

Highways and Transport

Highways Depot, Bowerhill, Melksham
Wiltshire, SN12 6QT
Website: www.wiltshire.gov.uk

PROJECT:

LACKHAM COLLEGE, CHIPPENHAM
PROPOSED BUS DROP OFF / TURNING PROVISION

DRAWING TITLE:

GENERAL ARRANGEMENT

SCALES:	NTS	SHEET SIZE:	A1
DRAWING No.	LN/LACKHAM/D000	REVISION:	A
FILE REF:			