



25 THE CLOSE - SALISBURY

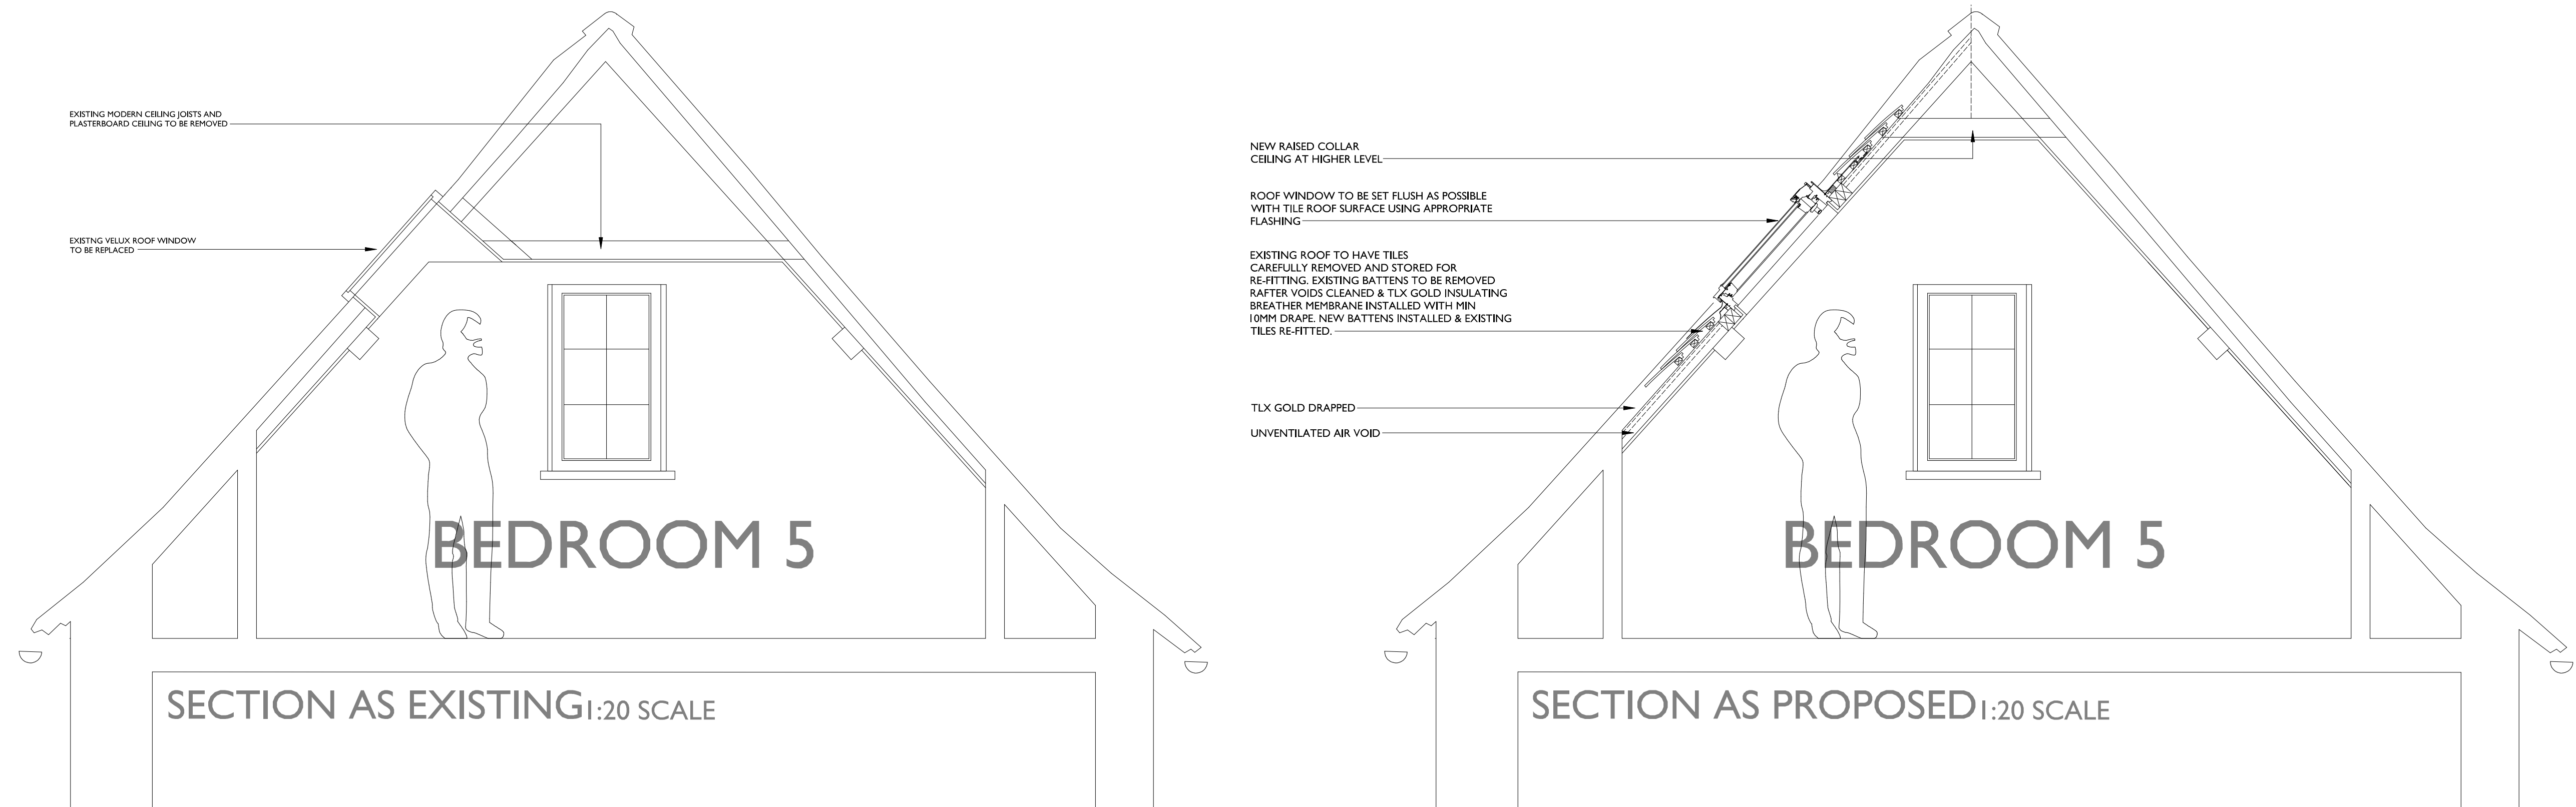

BEDROOM 5 CEILING ALTERATIONS & ROOF INSULATION DETAILS

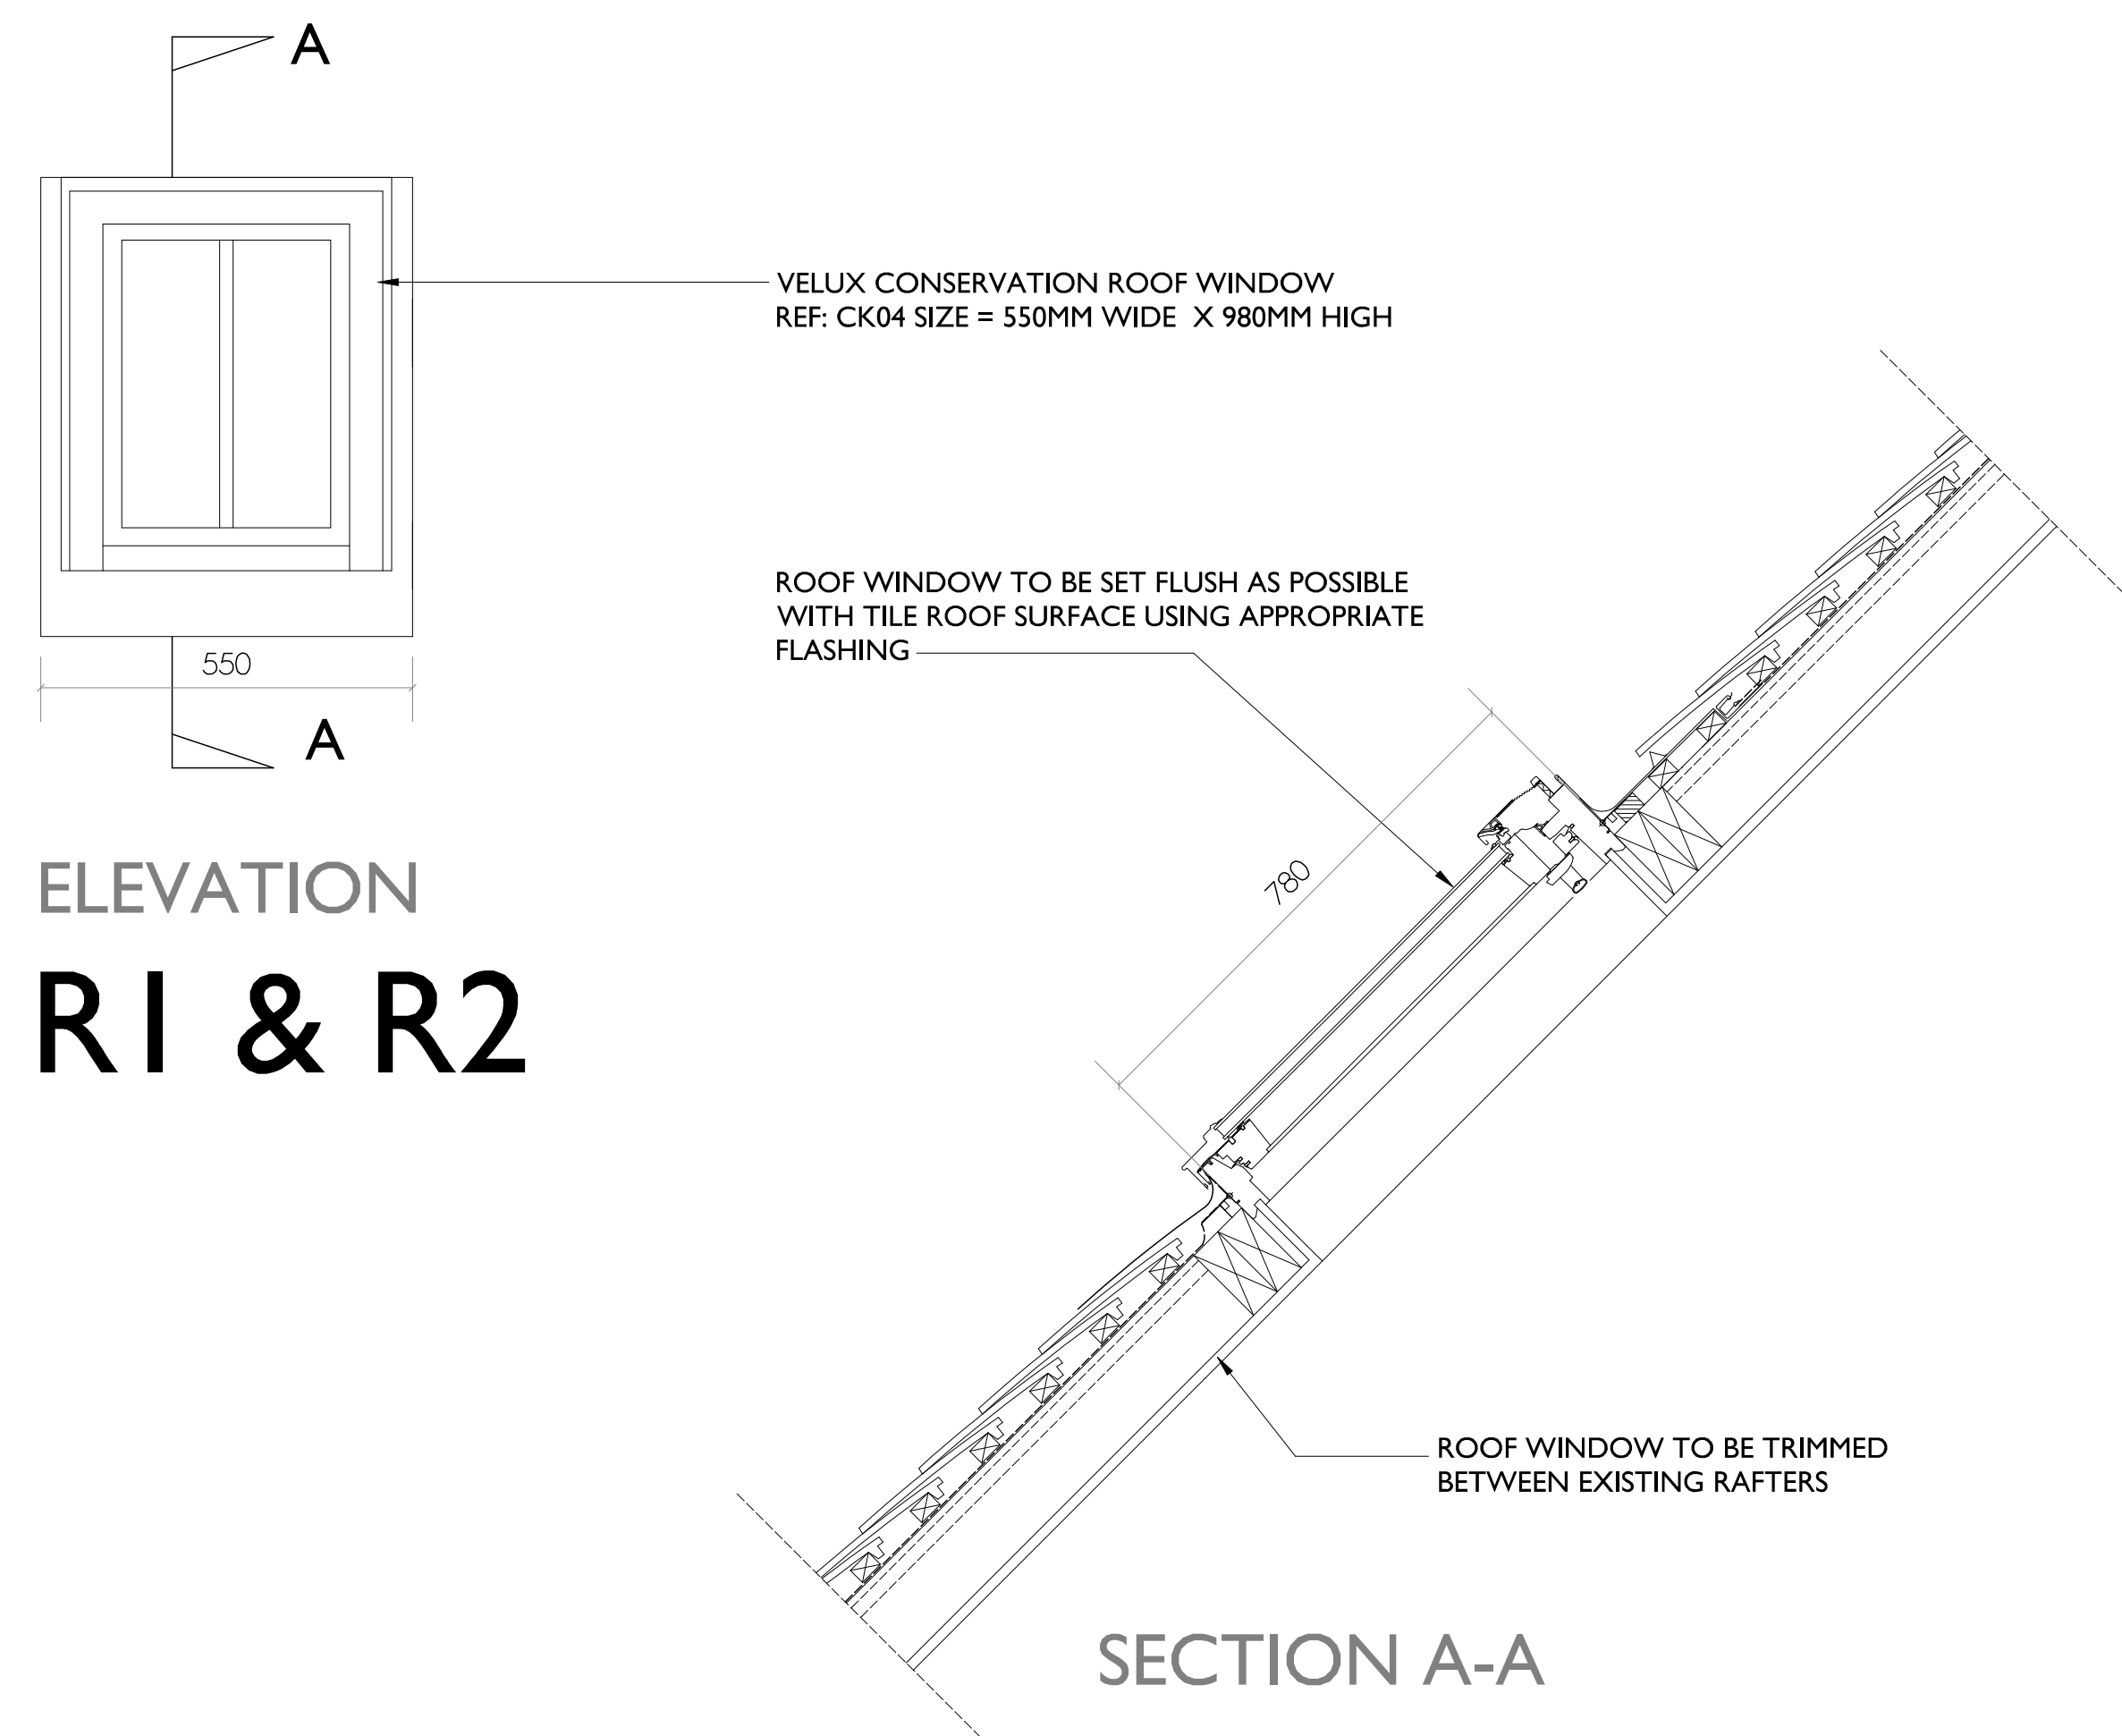

ELEVATION R1 & R2

NEW ROOF WINDOW DETAILS 1:10 SCALE

Notes:

0 1 2
METRES AT 1:50 SCALE

0 0.2 1
METRES AT 1:20 SCALE

THIS DRAWING IS THE COPYRIGHT OF FAVONIUS ARCHITECTS. IT IS NOT TO BE COPIED, ALTERED OR REPRODUCED IN ANY WAY WITHOUT THE WRITTEN AUTHORITY OF FAVONIUS ARCHITECTS. ANY BREACH OF THIS COPYRIGHT WILL BE PROSECUTED TO THE FULL EXTENT OF THE LAW.

25 THE CLOSE
SALISBURY
EXTENSION & ALTERATIONS

BEDROOM 5 CEILING
ALTERATIONS &
REPLACEMENT ROOF WINDOW
LARGE SCALE DETAILS

DWG No: 1186-20-12
DATE: JUNE 2026 SCALE: 1:50/20

FAVONIUS
ARCHITECTS

Tel: 01723 412 391
www.favonius.co.uk
Wyndham House, 65 The Close, Salisbury, Wiltshire SP1 2EN

PLANNING & LISTED BUILDING