
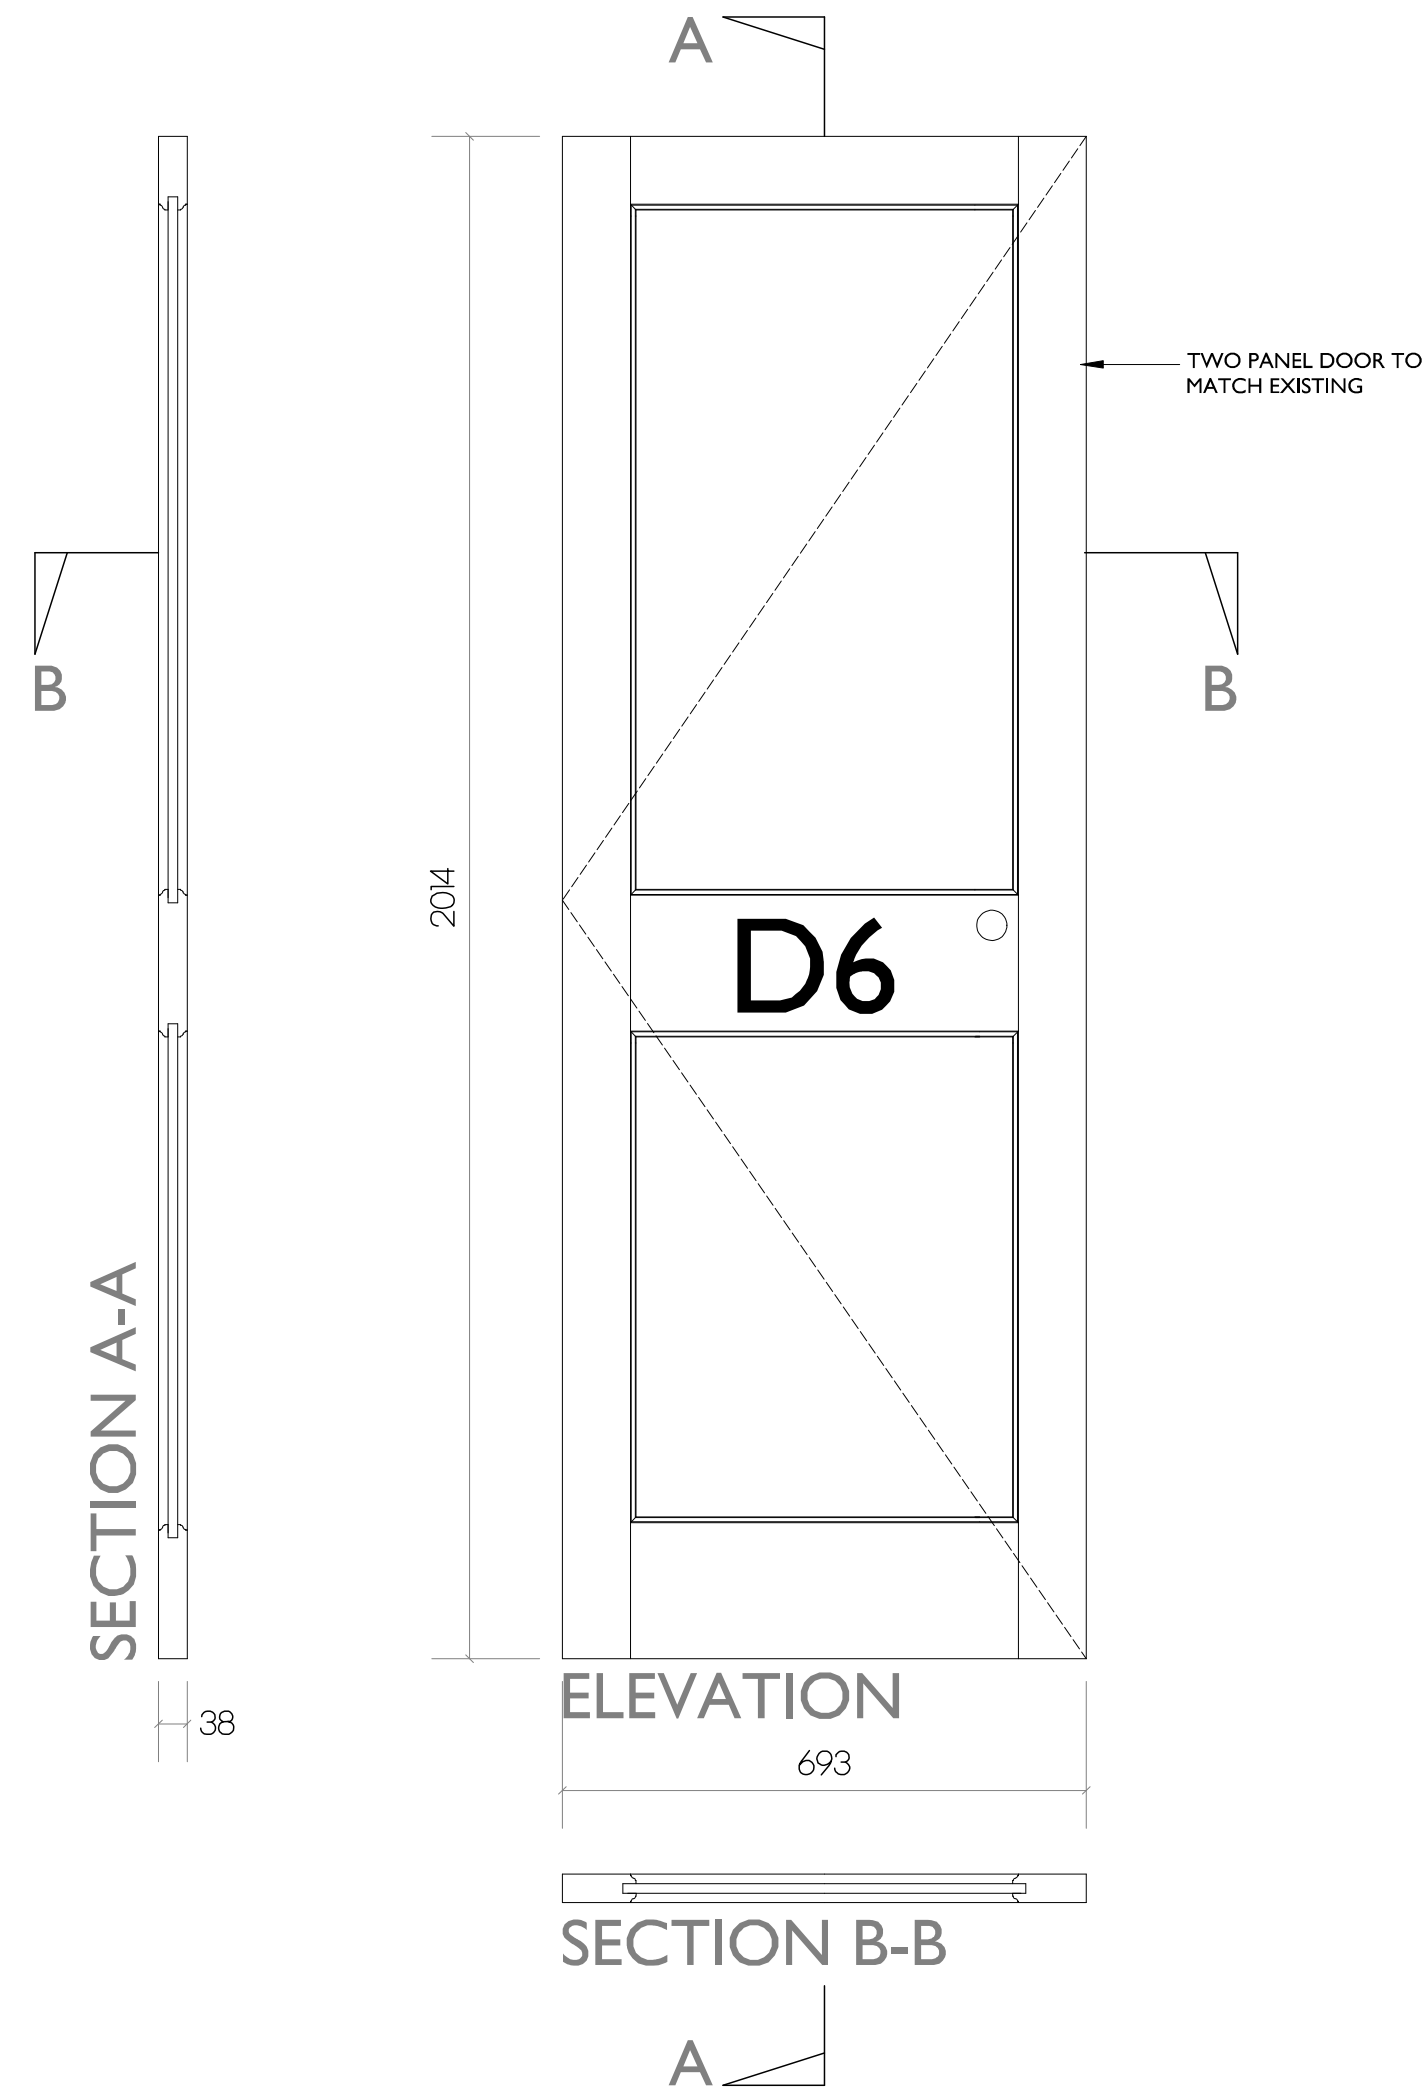
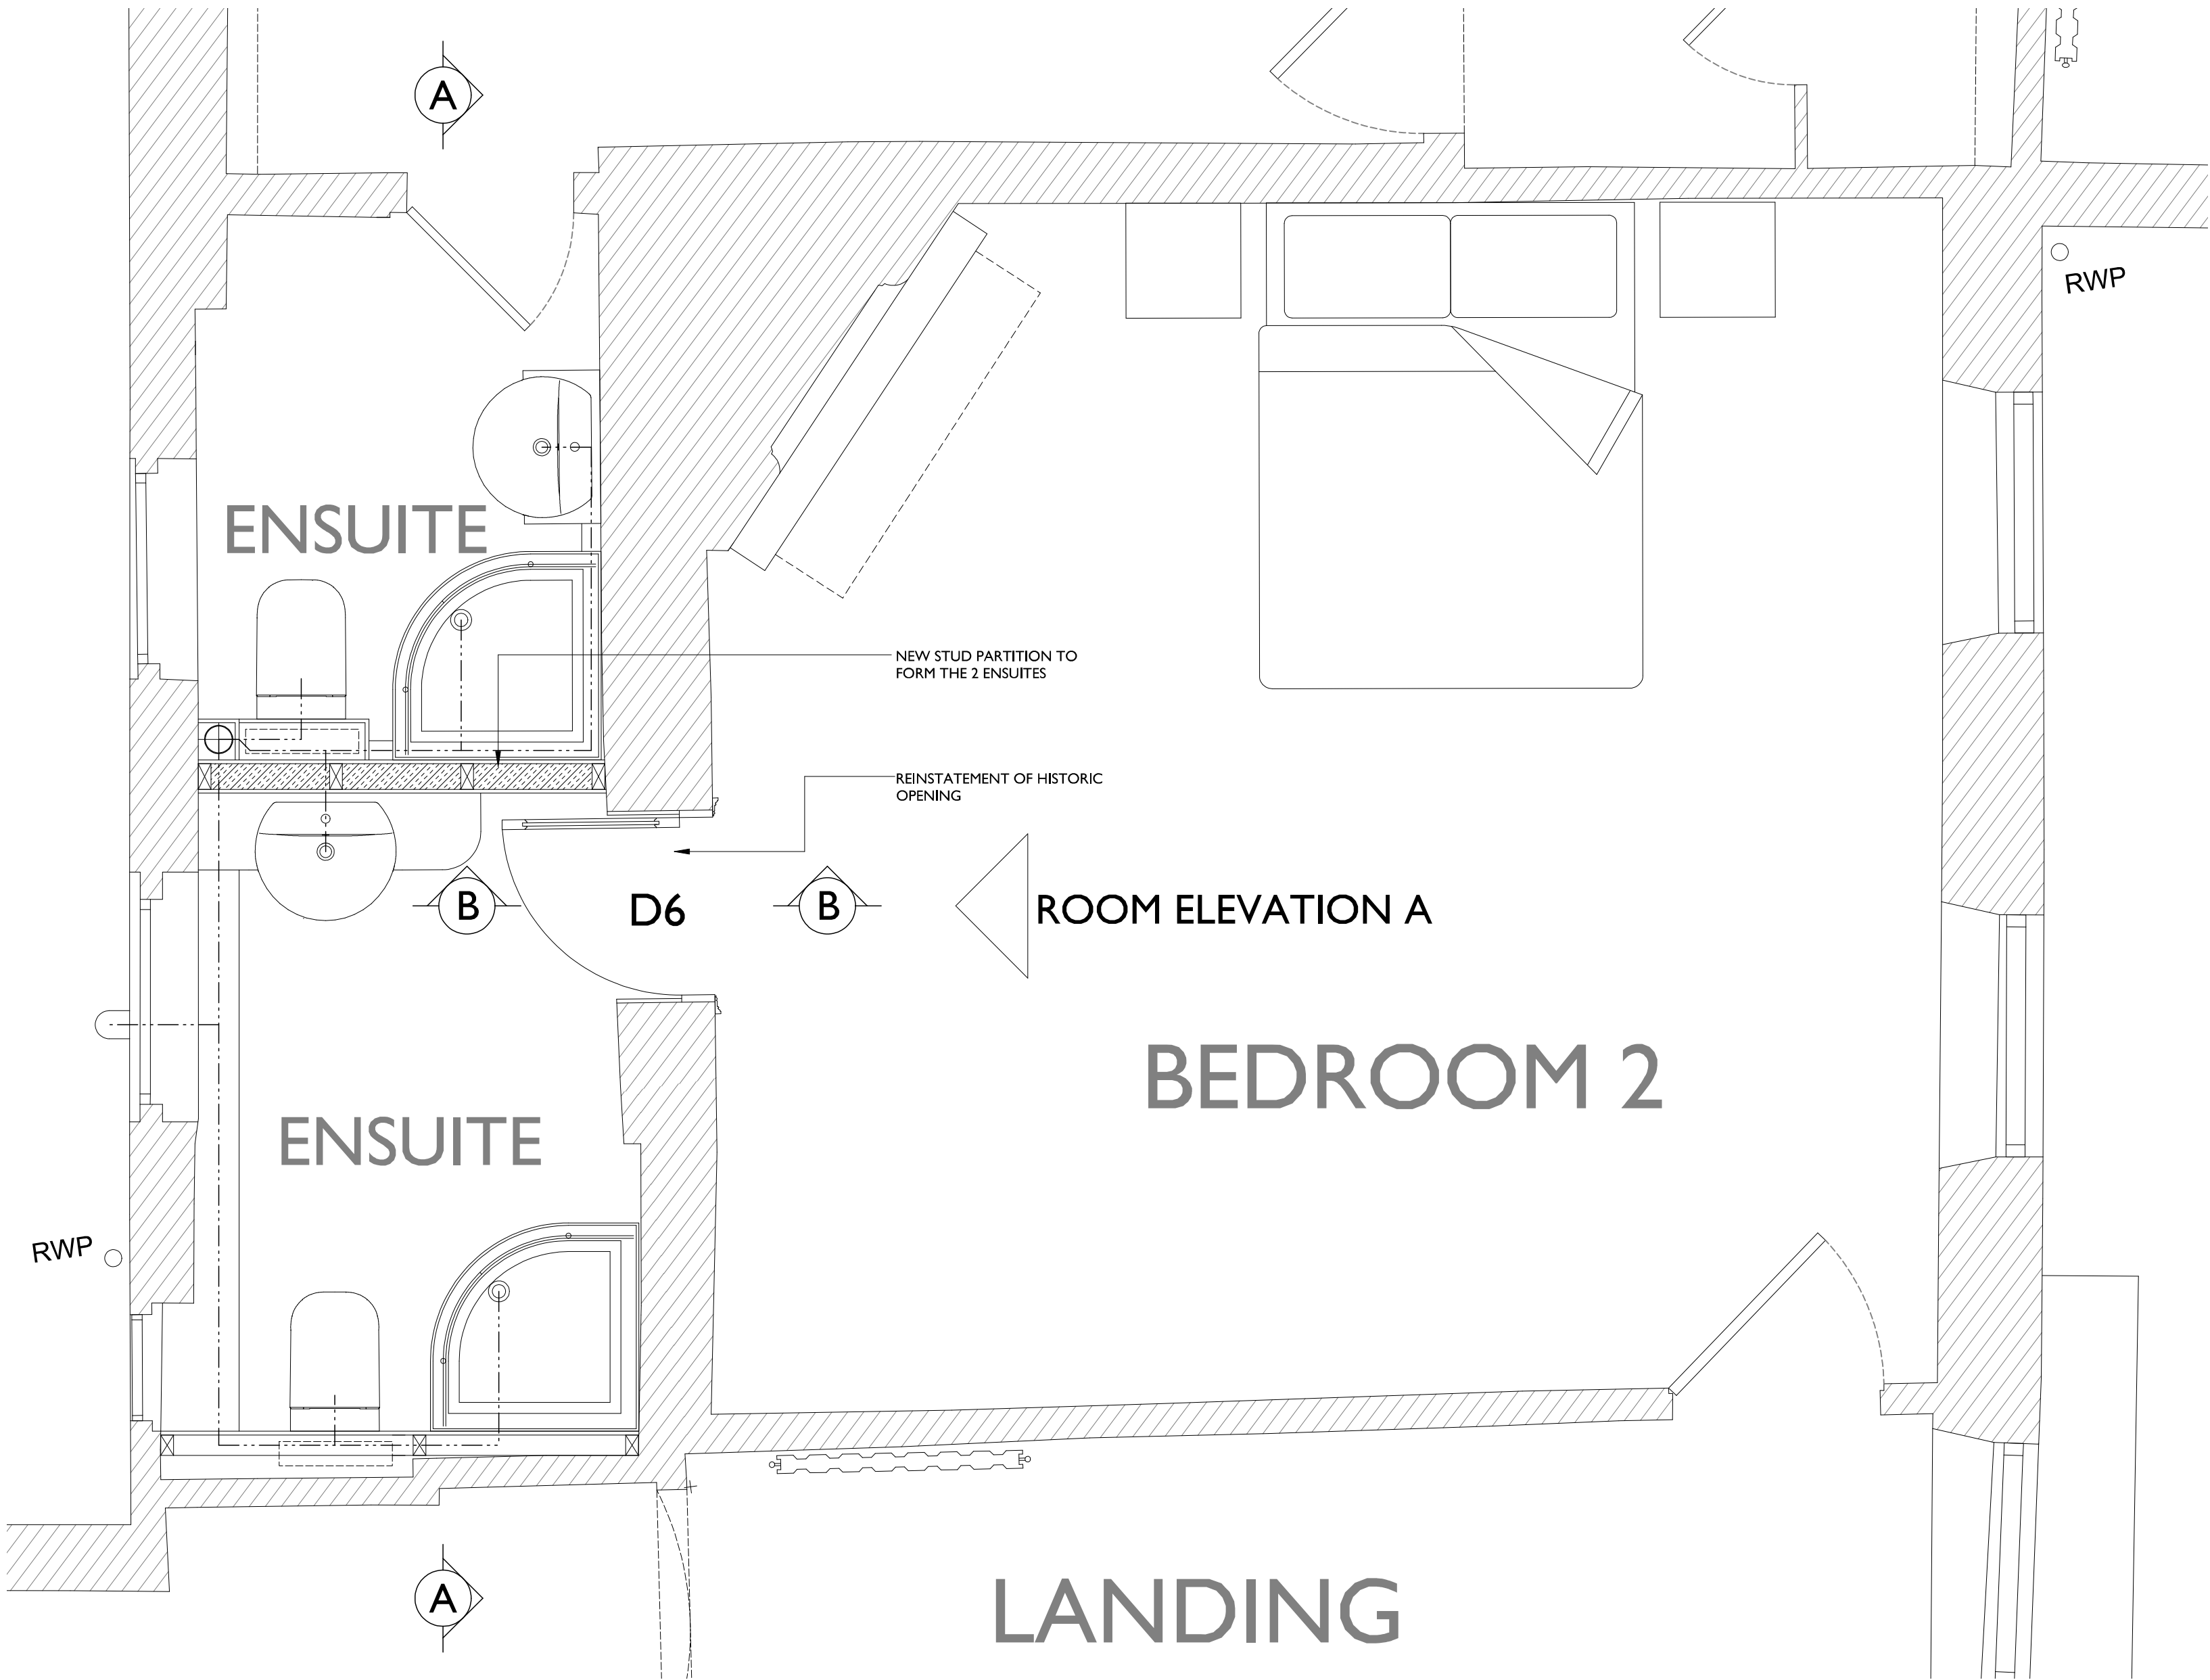


25 THE CLOSE - SALISBURY

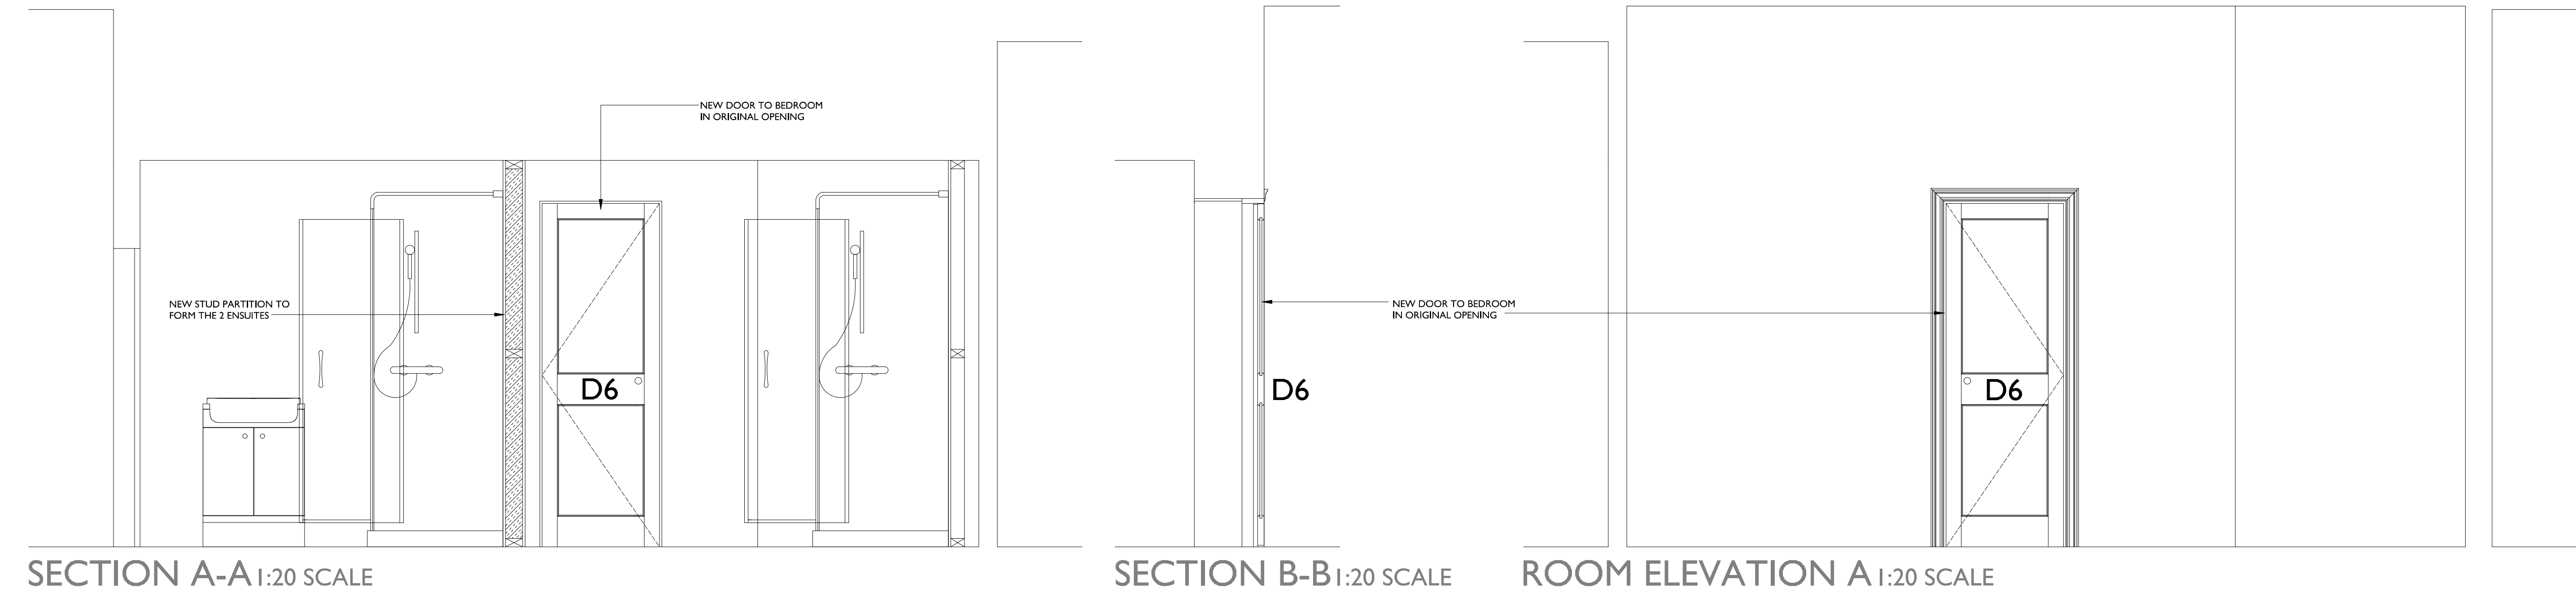

Notes:

0 0.1 0.5
METRES AT 1:10 SCALE

0 0.2 1
METRES AT 1:20 SCALE

THE DRAWING IS THE COPYRIGHT OF FAVONIUS ARCHITECTS LTD. IT MAY NOT BE COPIED, ALTERED OR REPRODUCED IN ANY WAY WITHOUT THEIR WRITTEN AUTHORITY. OPERATIONS MUST BE CARRIED OUT IN ACCORDANCE WITH THE DRAWING.

25 THE CLOSE
SALISBURY
EXTENSION & ALTERATIONS

FIRST FLOOR ALTERATIONS
CONVERSION OF BATHROOM
INTO 2 ENSUITES
LARGE SCALE DETAILS

DWG No: 1186-20-10
DATE: JUNE 2026 SCALE: 1:20/10

FAVONIUS
ARCHITECTS

Tel: 01722 412 391 www.favonius.co.uk
Wyndham House, 65 The Close, Salisbury, Wiltshire SP1 2EN