


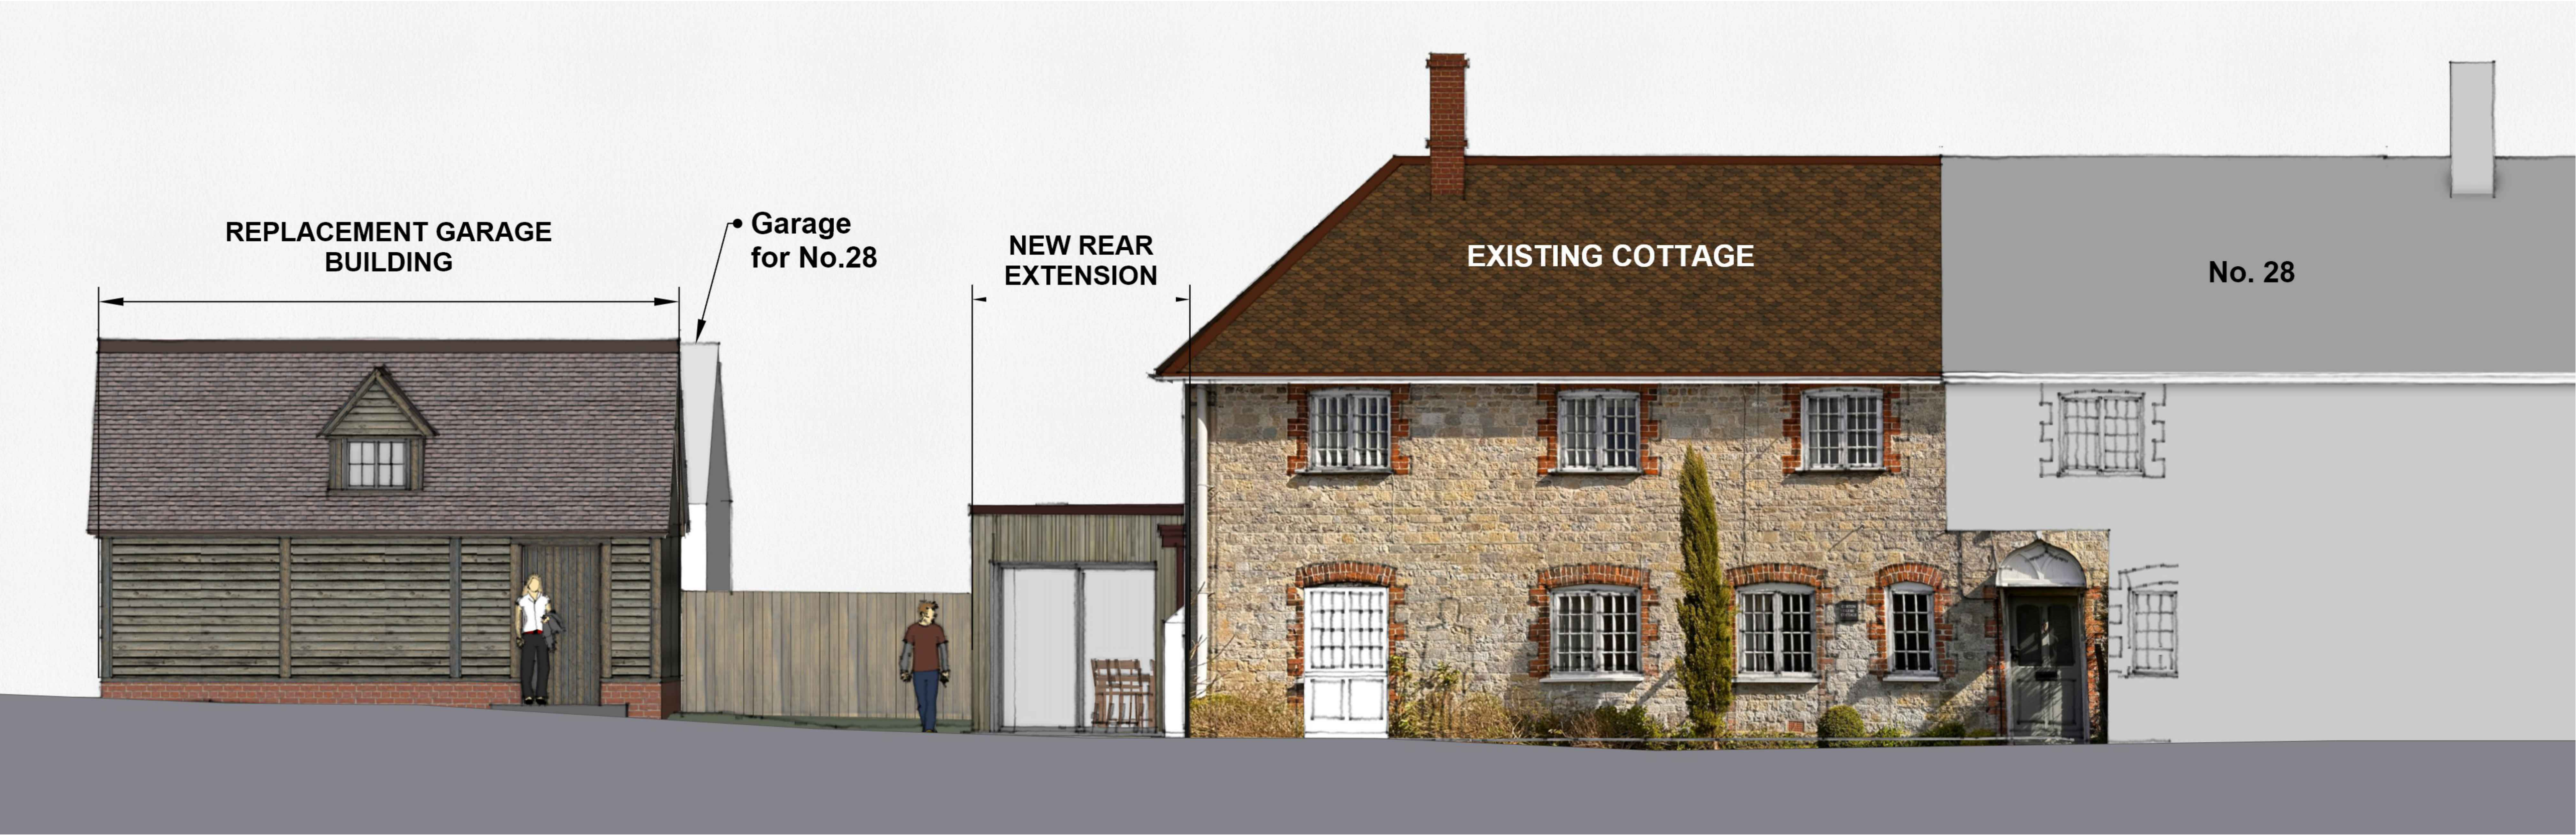


W E S T



E A S T

S I T E E L E V A T I O N S A S P R O P O S E D

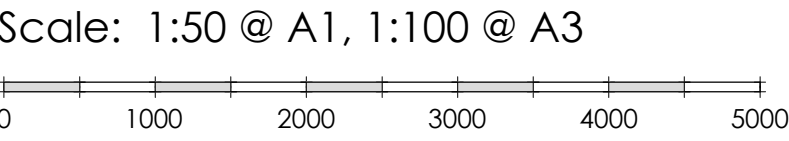

Revision:
A: June '26 - amended opening sizes on extension windows and door, reduction in no of rooflights. New door to cottage amended.

Corton Glebe Cottage
Upton Lovell , BA12 0JW
For C Kemp & A Bridgewater

Proposed Extension, alterations and replacement garage

SITE ELEVATIONS
AS PROPOSED

Date: Jan 2026	Scale: 1:50 @ A1 1:100@ A3	Drawn: JEK
Drawing No. 23-03-007	Status 2	Revision A

Affinity Architects
43 Albany Road Salisbury Wiltshire SP1 3YQ

01722 741683
admin@affinityarchitects.co.uk
Affinity Architects Ltd. Reg no: 08887699