

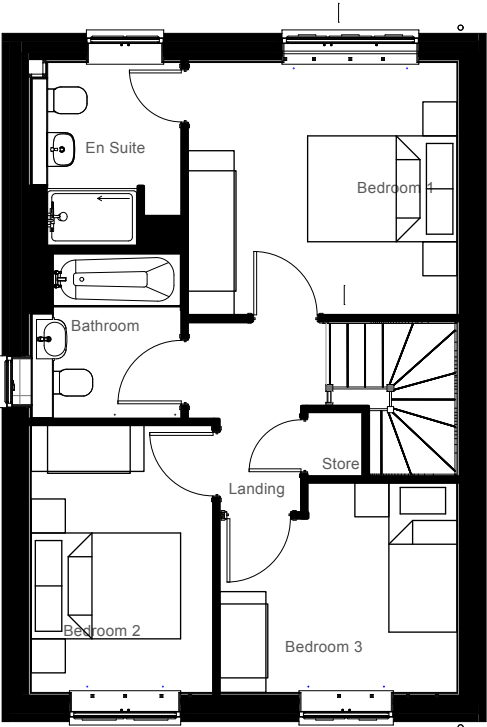


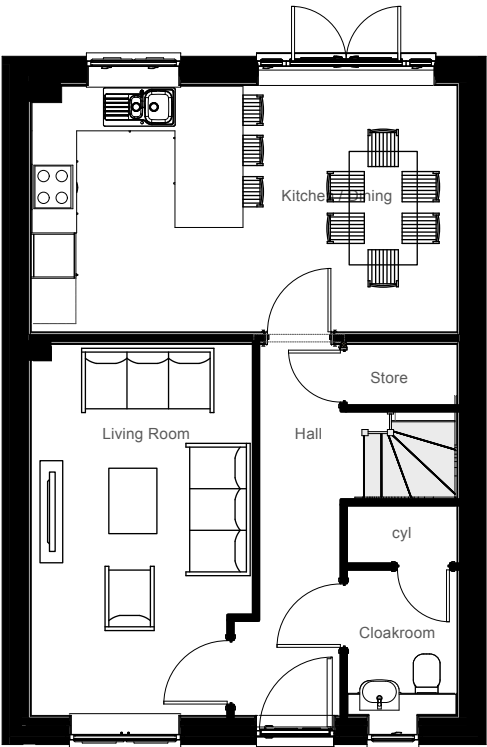

FIRST FLOOR

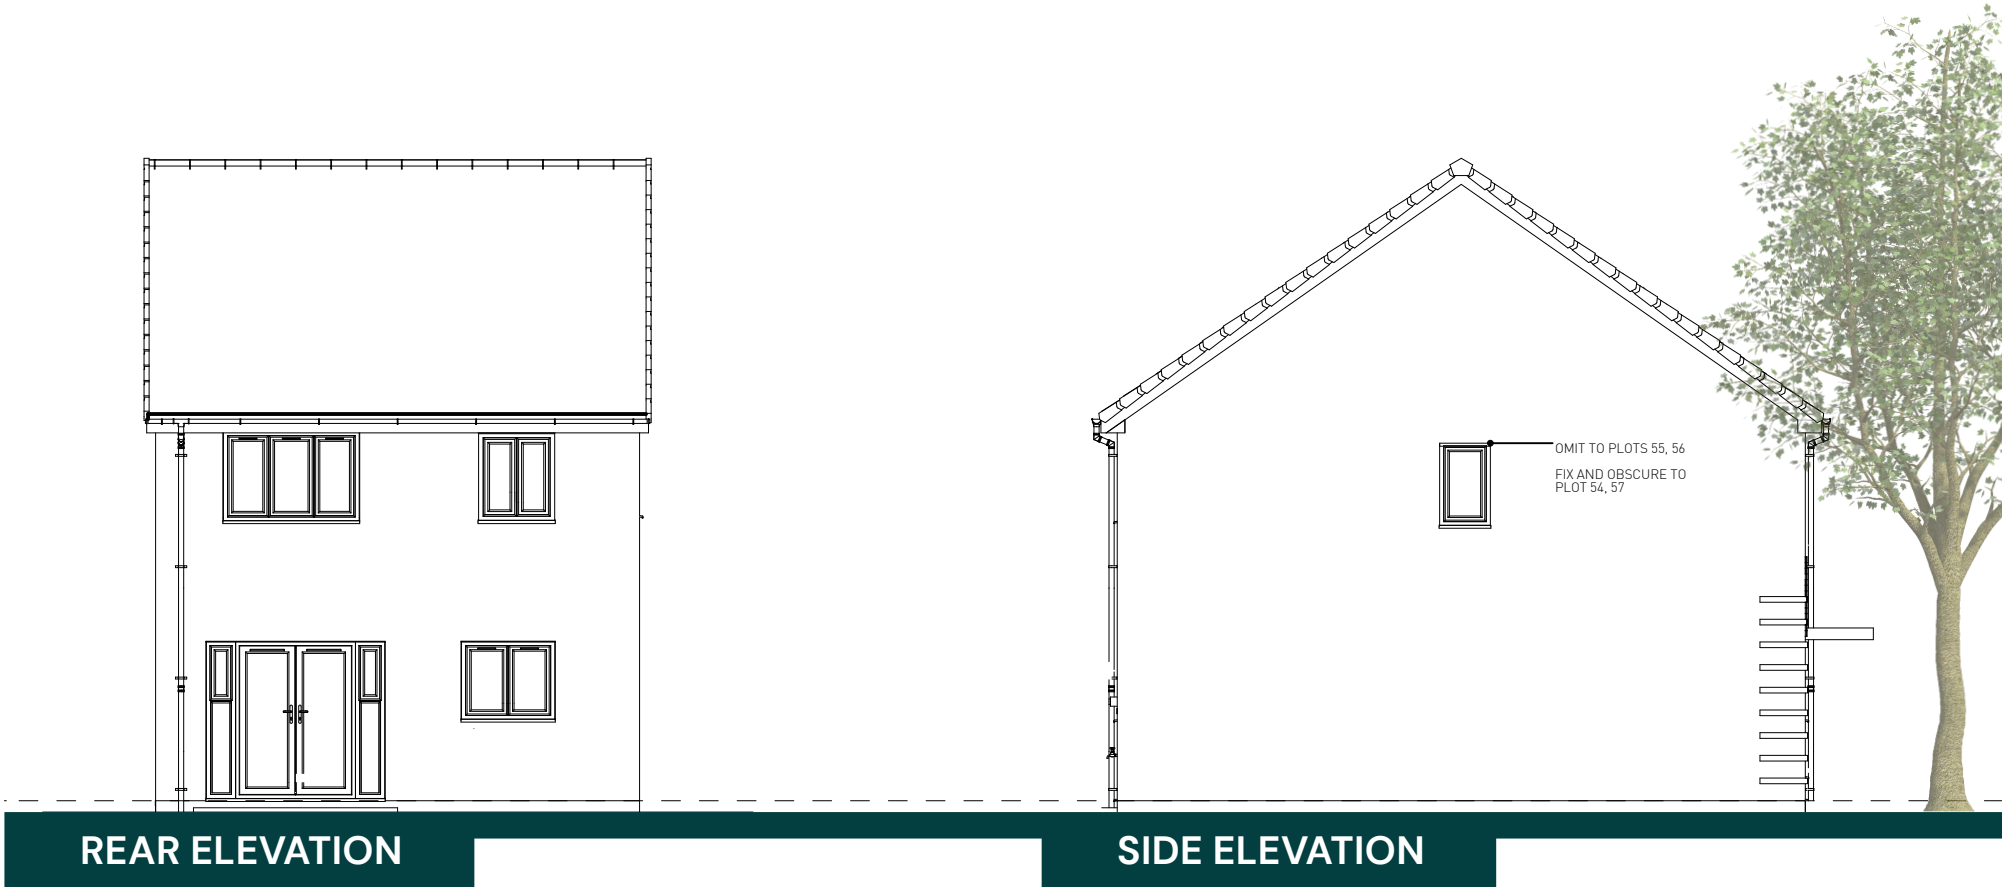

GROUND FLOOR