


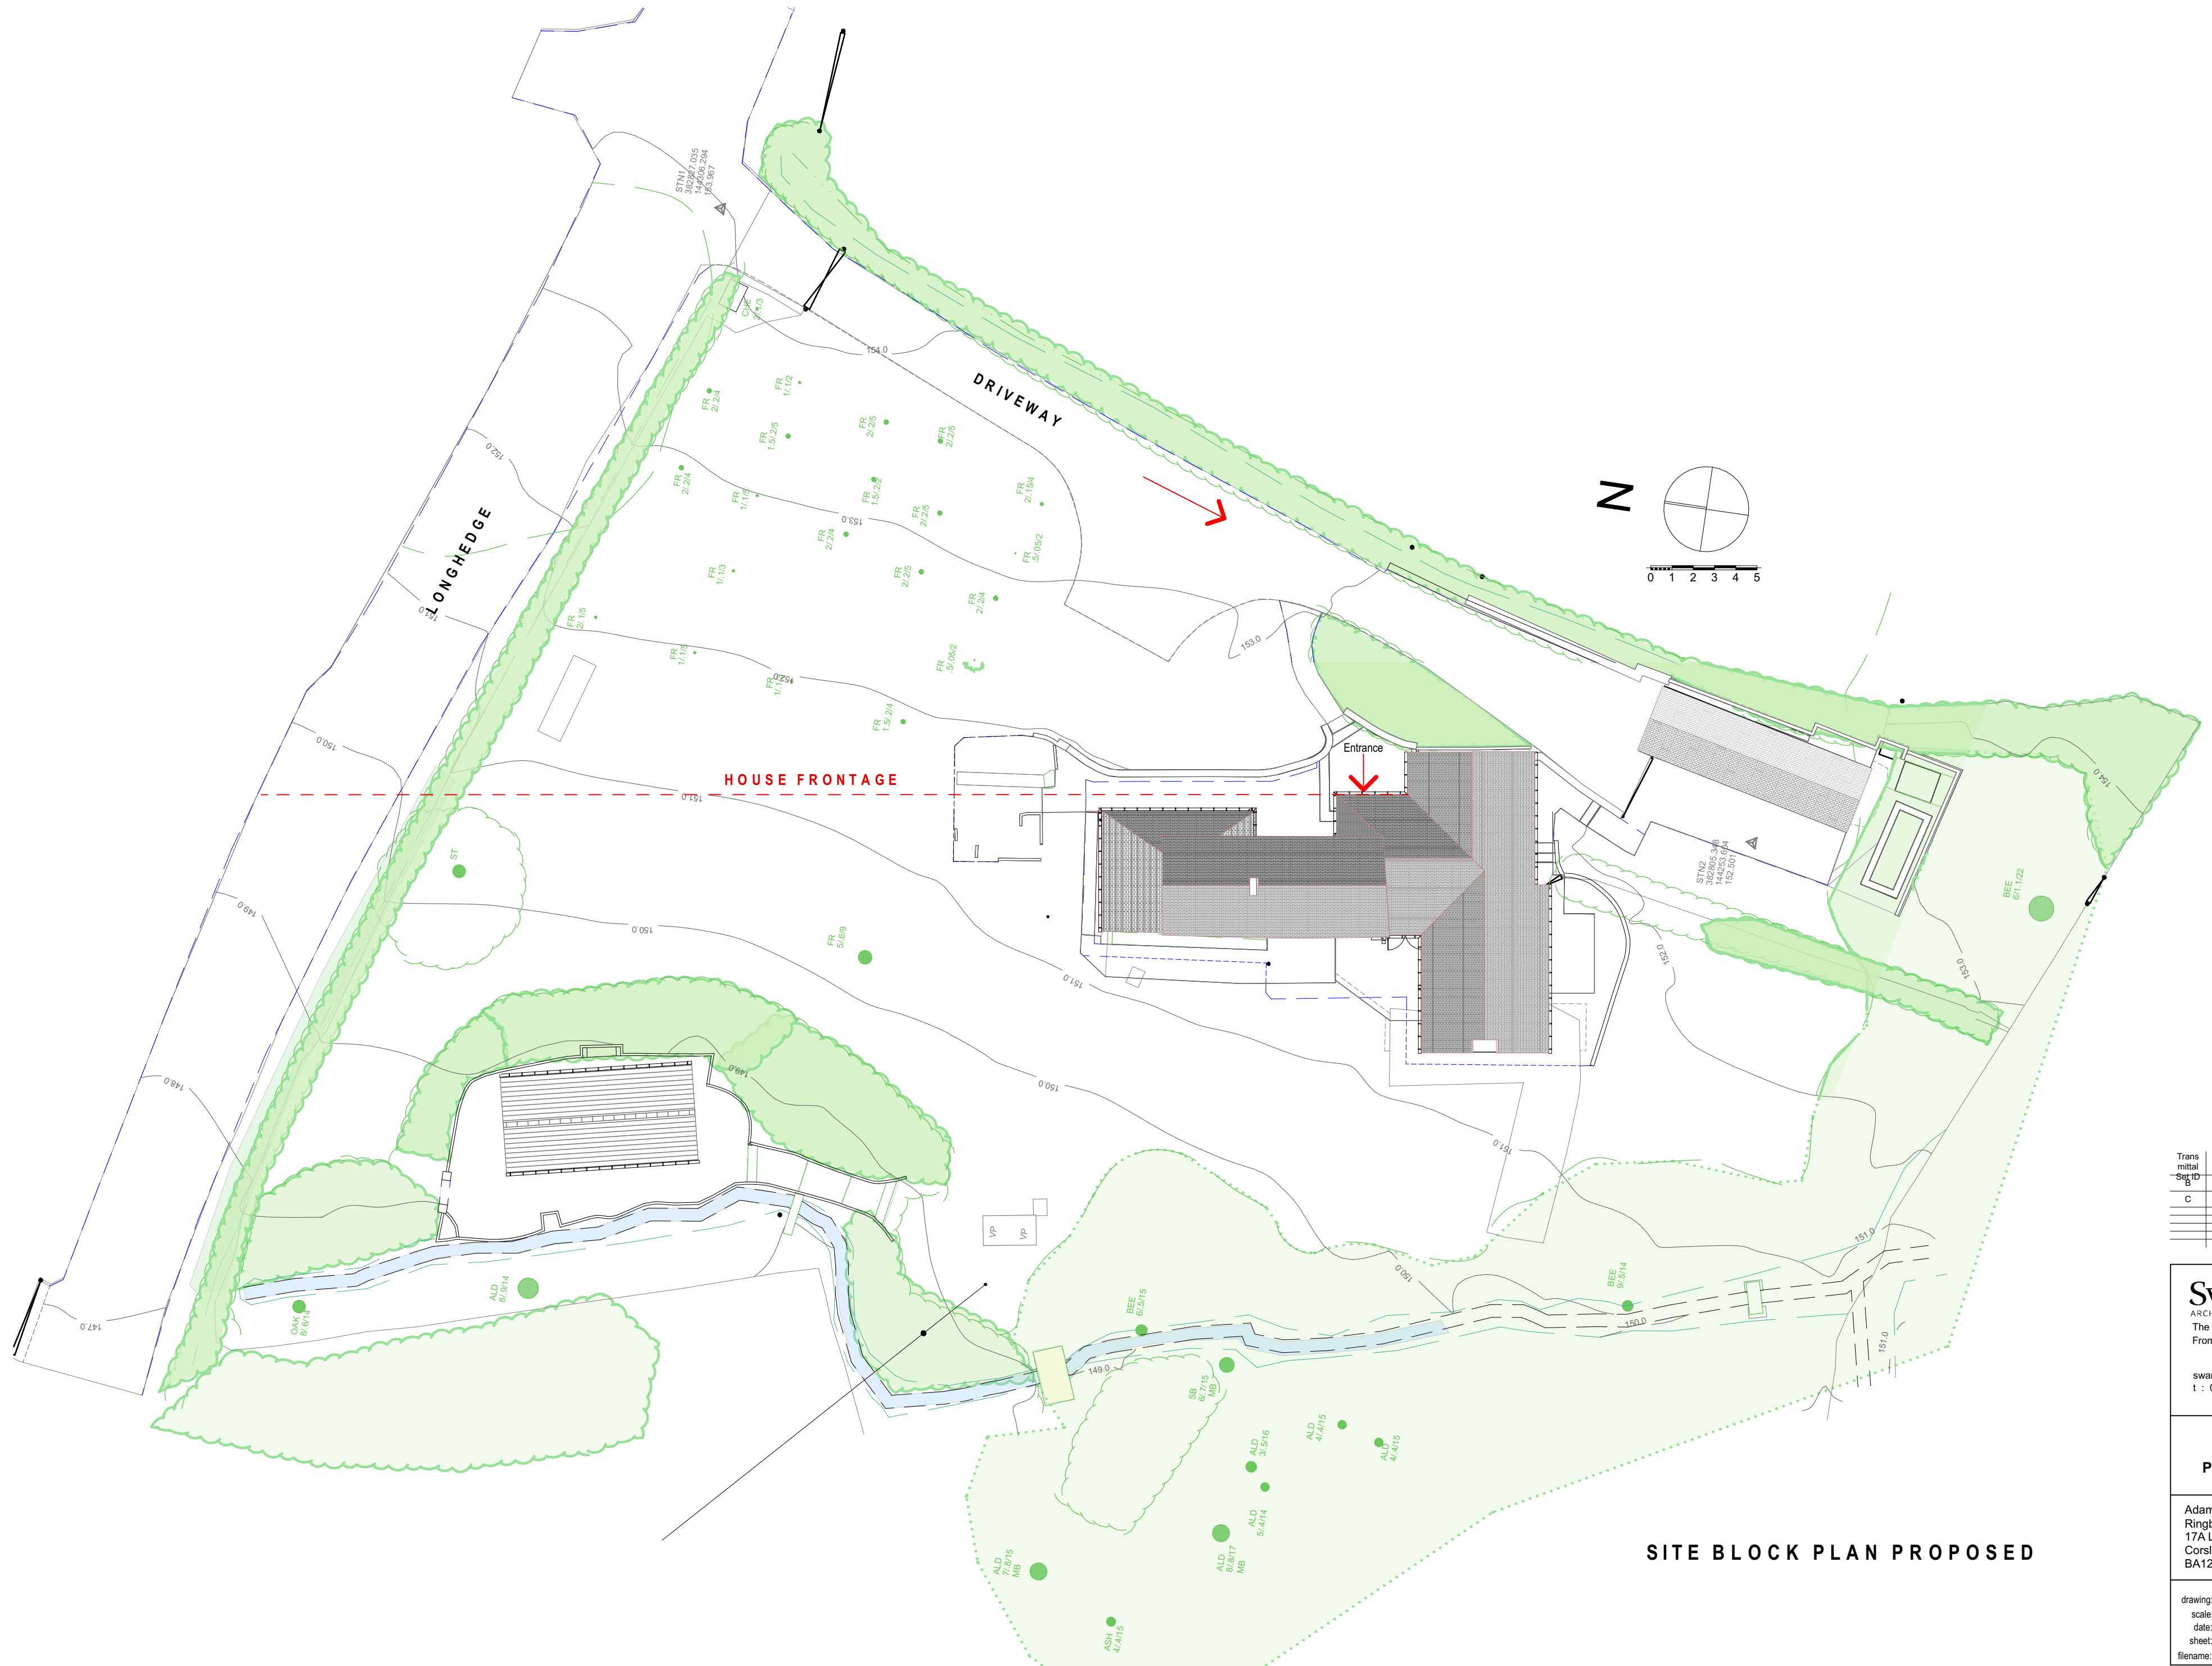

Transmittal Set ID	Transmittal Set Date	Transmittal Set Name
B	24/04/2026	partition moved
C	06/08/2026	PV removed

Swann Design

ARCHITECTS
The Old School, Great Elm,
Frome, Somerset BA11 3NY

swanndesign.co.uk
t : 01373 831256



Ringbourne
Proposed Site Block Plan

Adam & Lisa Fairfield
Ringbourne
17A Longhedge
Corsley
BA12 7QZ

drawing: **993.G.2 rev.c**
scale: 1:200
date: 06/08/2026
sheet: **A2**
filename: 993 Ringbourne CLD.pln