



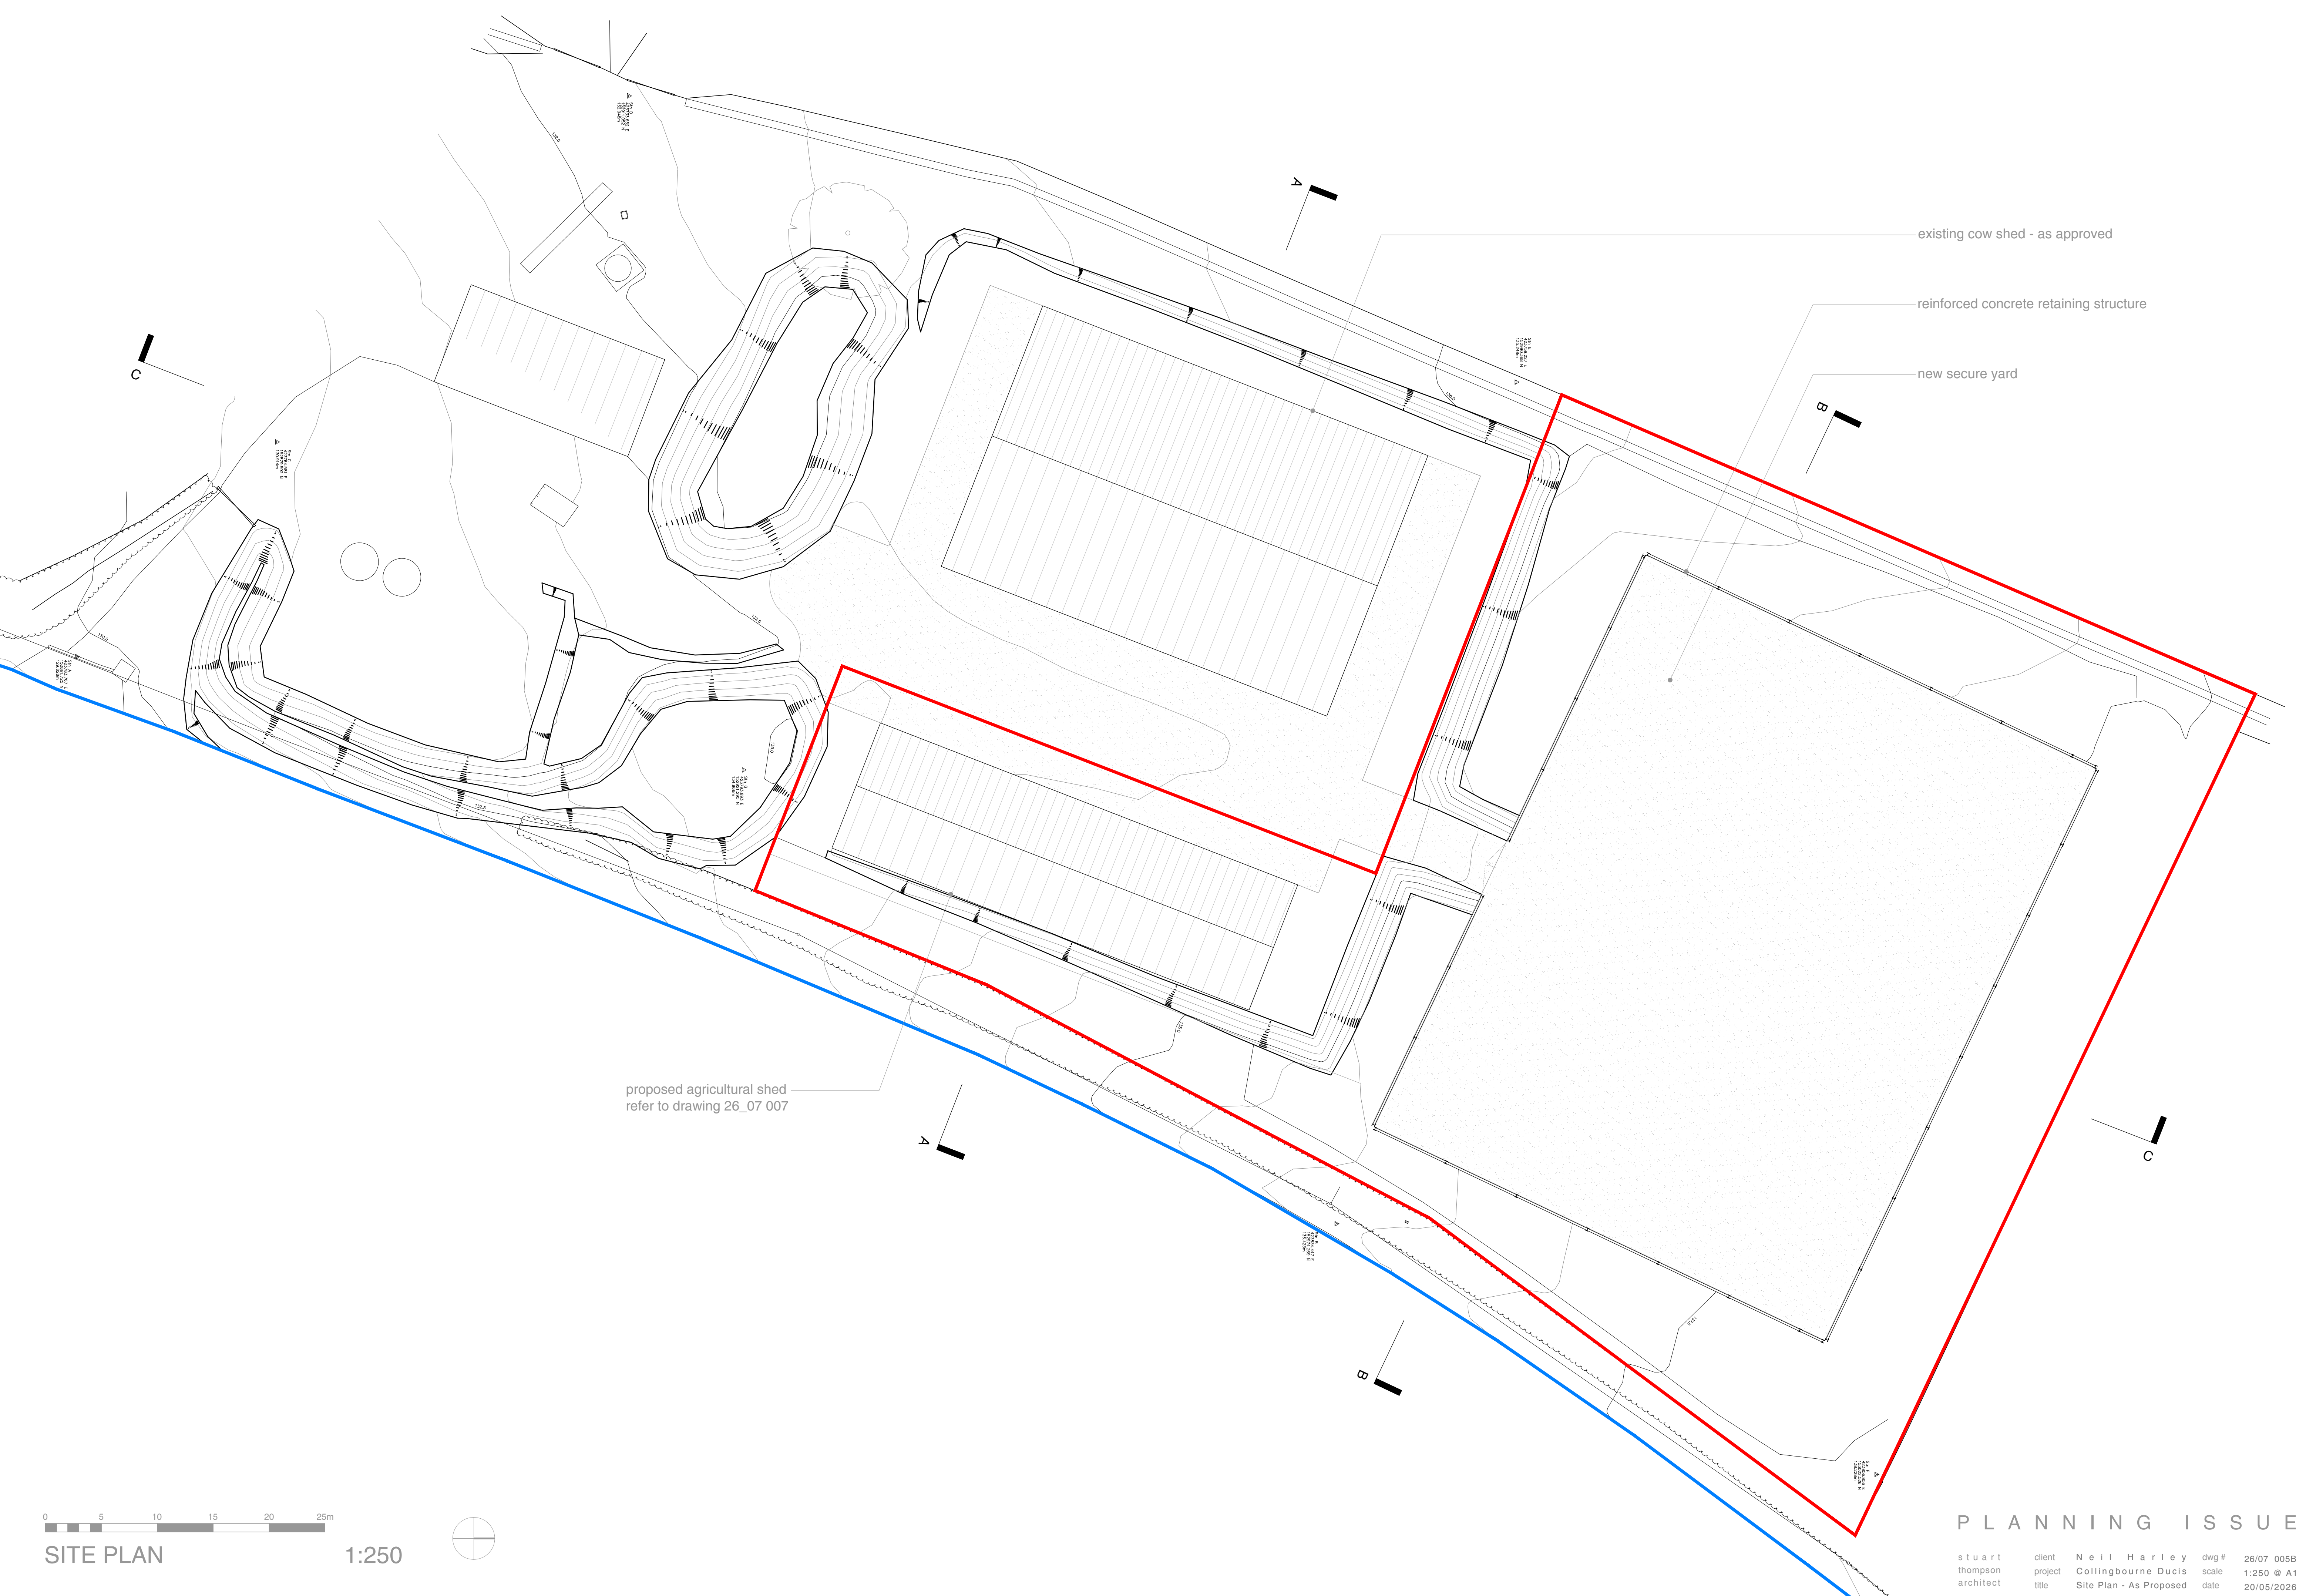

SITE PLAN 1:250

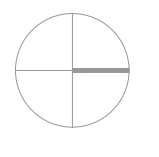

PLANNING ISSUE

stuart	client	Neil Harley	dwg #	26/07 005B
thompson	project	Collingbourne Ducis	scale	1:250 @ A1
architect	title	Site Plan - As Proposed	date	20/05/2026

this drawing is copyright. only figured dimensions to be used. contractors not to scale from this drawing and must check all dimensions before proceeding