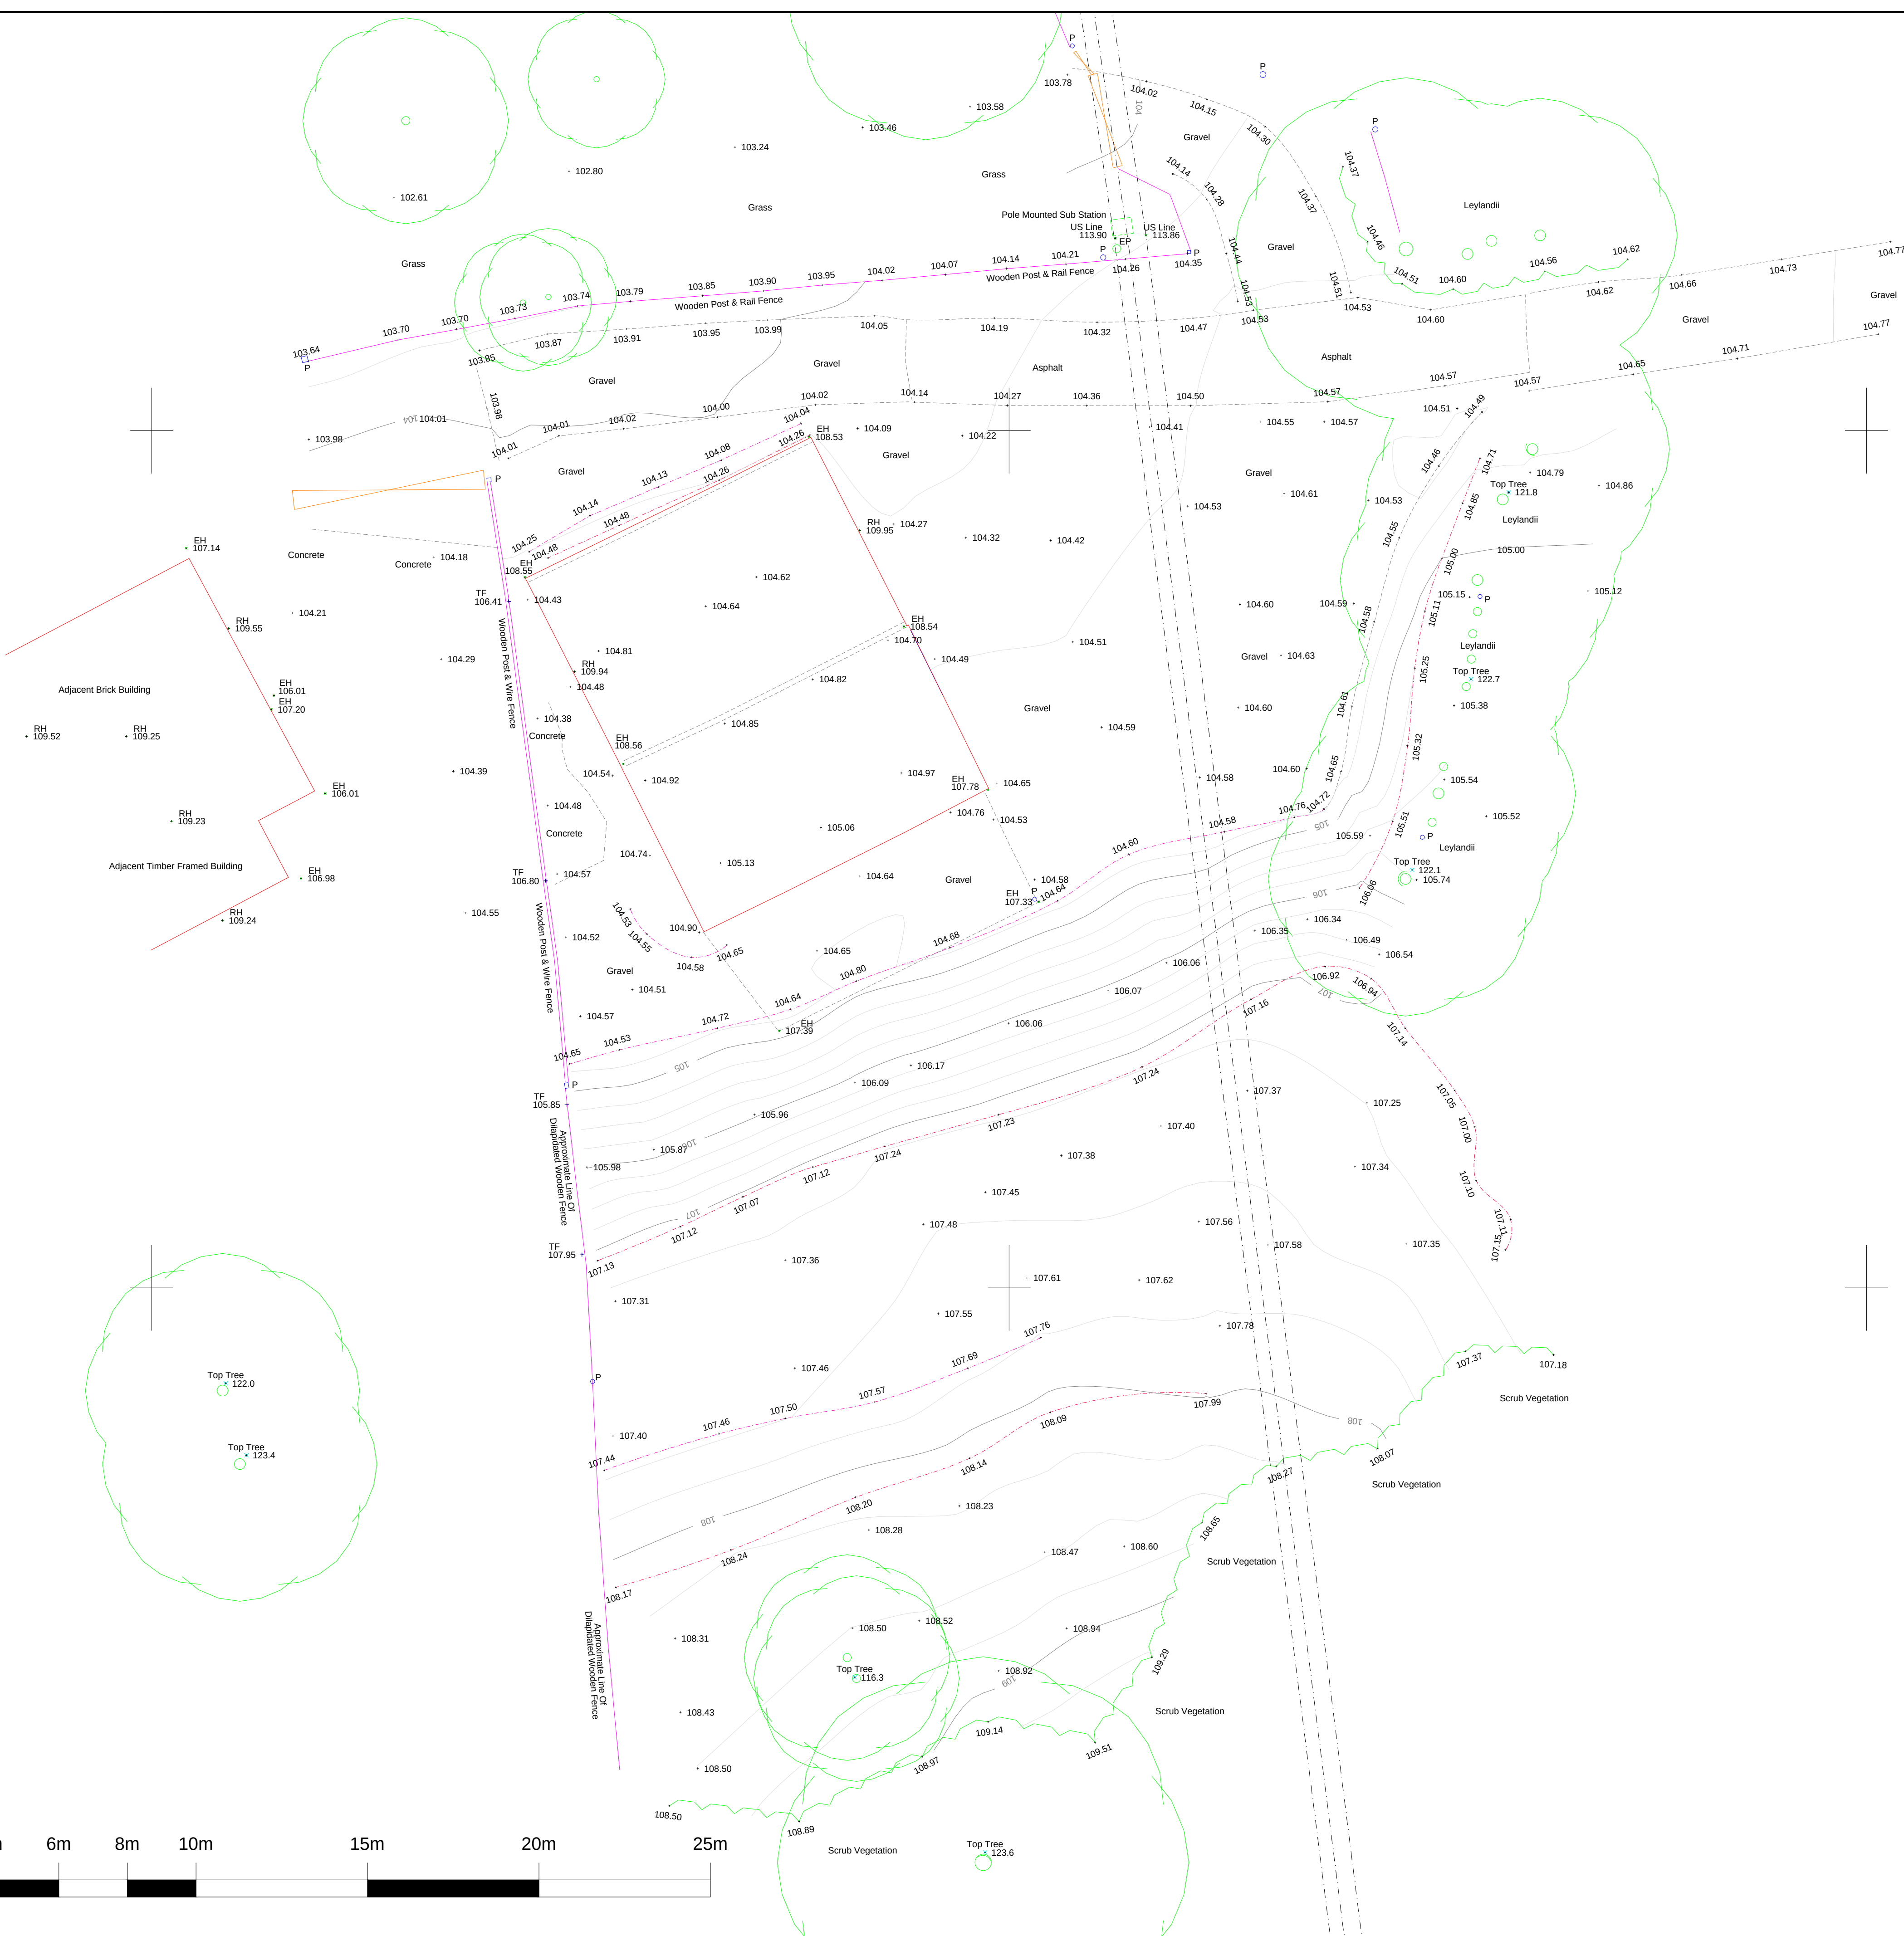


SCALE 1:100 @ A1

ANNOTATIONS

BS	Bus Stop Sign
BTIC	Telecom Cover
CTIC	Cable Television Cover
DK	Drop Kerb
EB	Electrical Box
EP	Electricity Transmission Pole
ER	Earthing Rod
FP	Footpath
FWP	Foul Water Pipe
GY	Gully
G(K)	Gully with Kerb Outlet
GSV	Gas Stop Valve
H	Hedge
IC	Inspection Cover
K	Kerb
LP	Lamp Post
MH	Manhole
Mkr	Marker Post
NB	Notice Board
RS	Road Sign
RWP	Rain Water Pipe
TP	Telegraph Pole
WM	Water Meter
WSV	Water Stop Valve

LEVEL POSITIONS

CL	Cover Level
DPC	Level of damp proof course
EH	Eave Height
FL	Floor Level
IL	Invert Level
P Inv	Pipe Invert Level
RH	Ridge Height
SP	Spring Point
TF	Top of Fence
TW	Top of Wall
US	Underside Soffit
USB	Underside Beam
WHL	Window Head
WSL	Window Sill

Do Not Scale, No Accuracy can be Guaranteed
Due to Printing and Copy Variations.
All Critical Dimensions to be Site Checked Prior
To Design or Fabrication
Site Measurements should be taken for Confirmation.
The Survey Grid and Level Datum are related to Ordnance
Survey National Grid Coordinates.
Survey Control Station Coordinates are derived by GPS/GNSS
Observations.
Survey Scale is 1:200

Matthew Read
Land & Building Surveys
matthewread@live.co.uk

ARCHITECT

Concept
Drawing and Design
concept@drawinganddesign.co.uk

LOCATION

The Barn
Dunkirk Hill
Devizes, Wiltshire, SN10 2BD

DRAWING TITLE

TOPOGRAPHIC SURVEY

DRAWING NO.	The_Barn_Dunkirk_Hill_Topo_001.dwg		
SHEET SIZE	A1-Paperspace	REVISION SUFFIX	
SCALE	1:100 @ A1	DATE	April 2026
		DRAWN	April 2026
		CHECKED	