
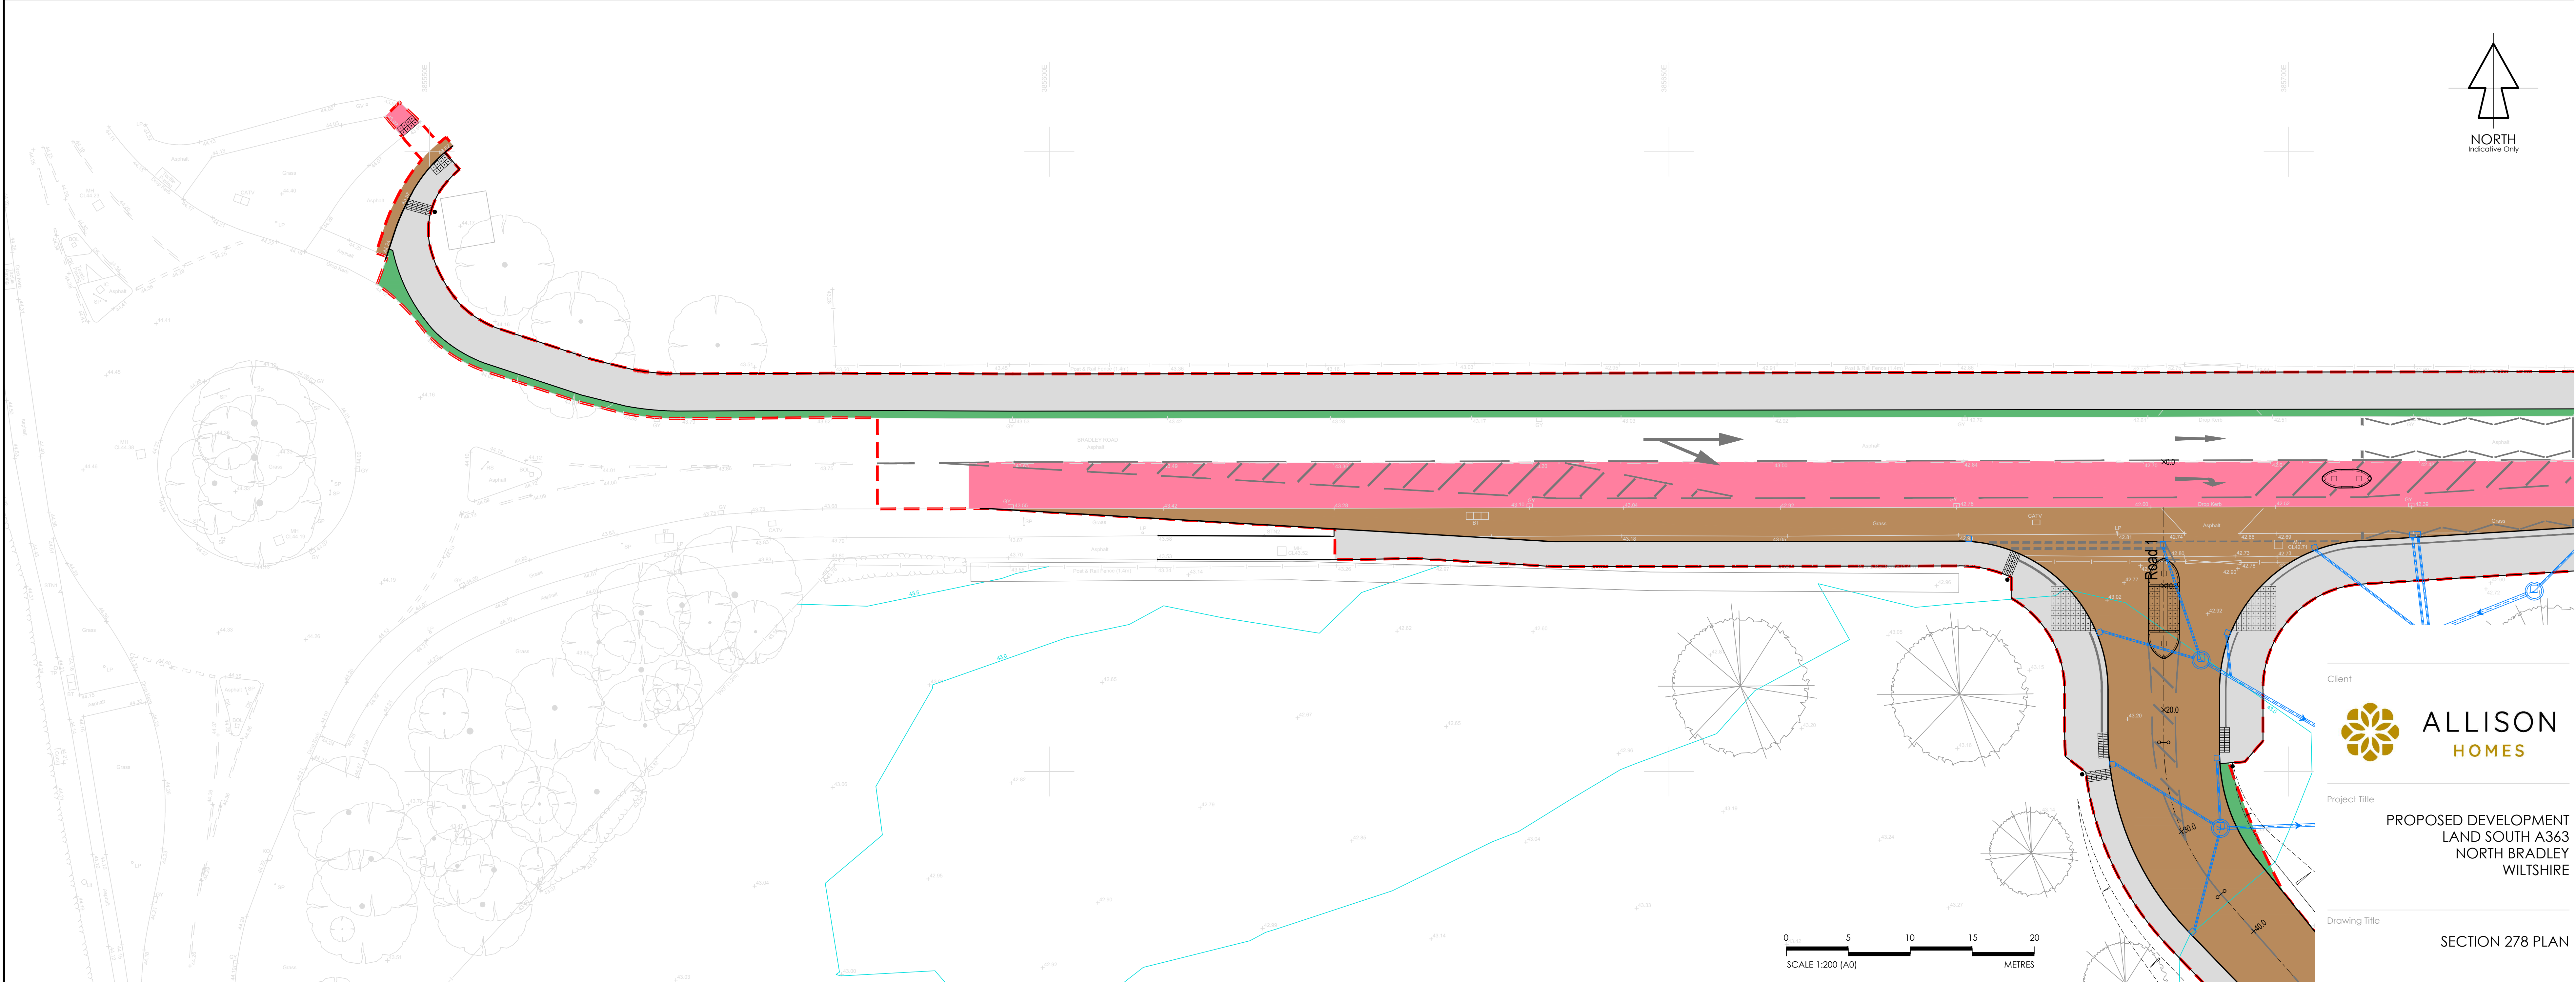
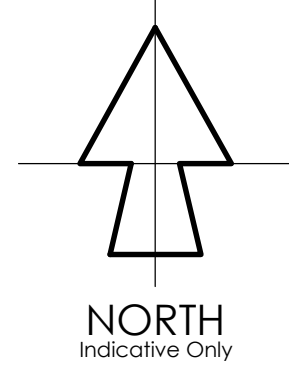


- NOTES:
1. Scale for Planning Purposes Only
 2. This drawing is to be read in conjunction with all other relevant Engineers, Architects and Specialists drawings and specifications
 3. Any variations with line, level or specification of the proposed works should be reported to the Engineer prior to commencement

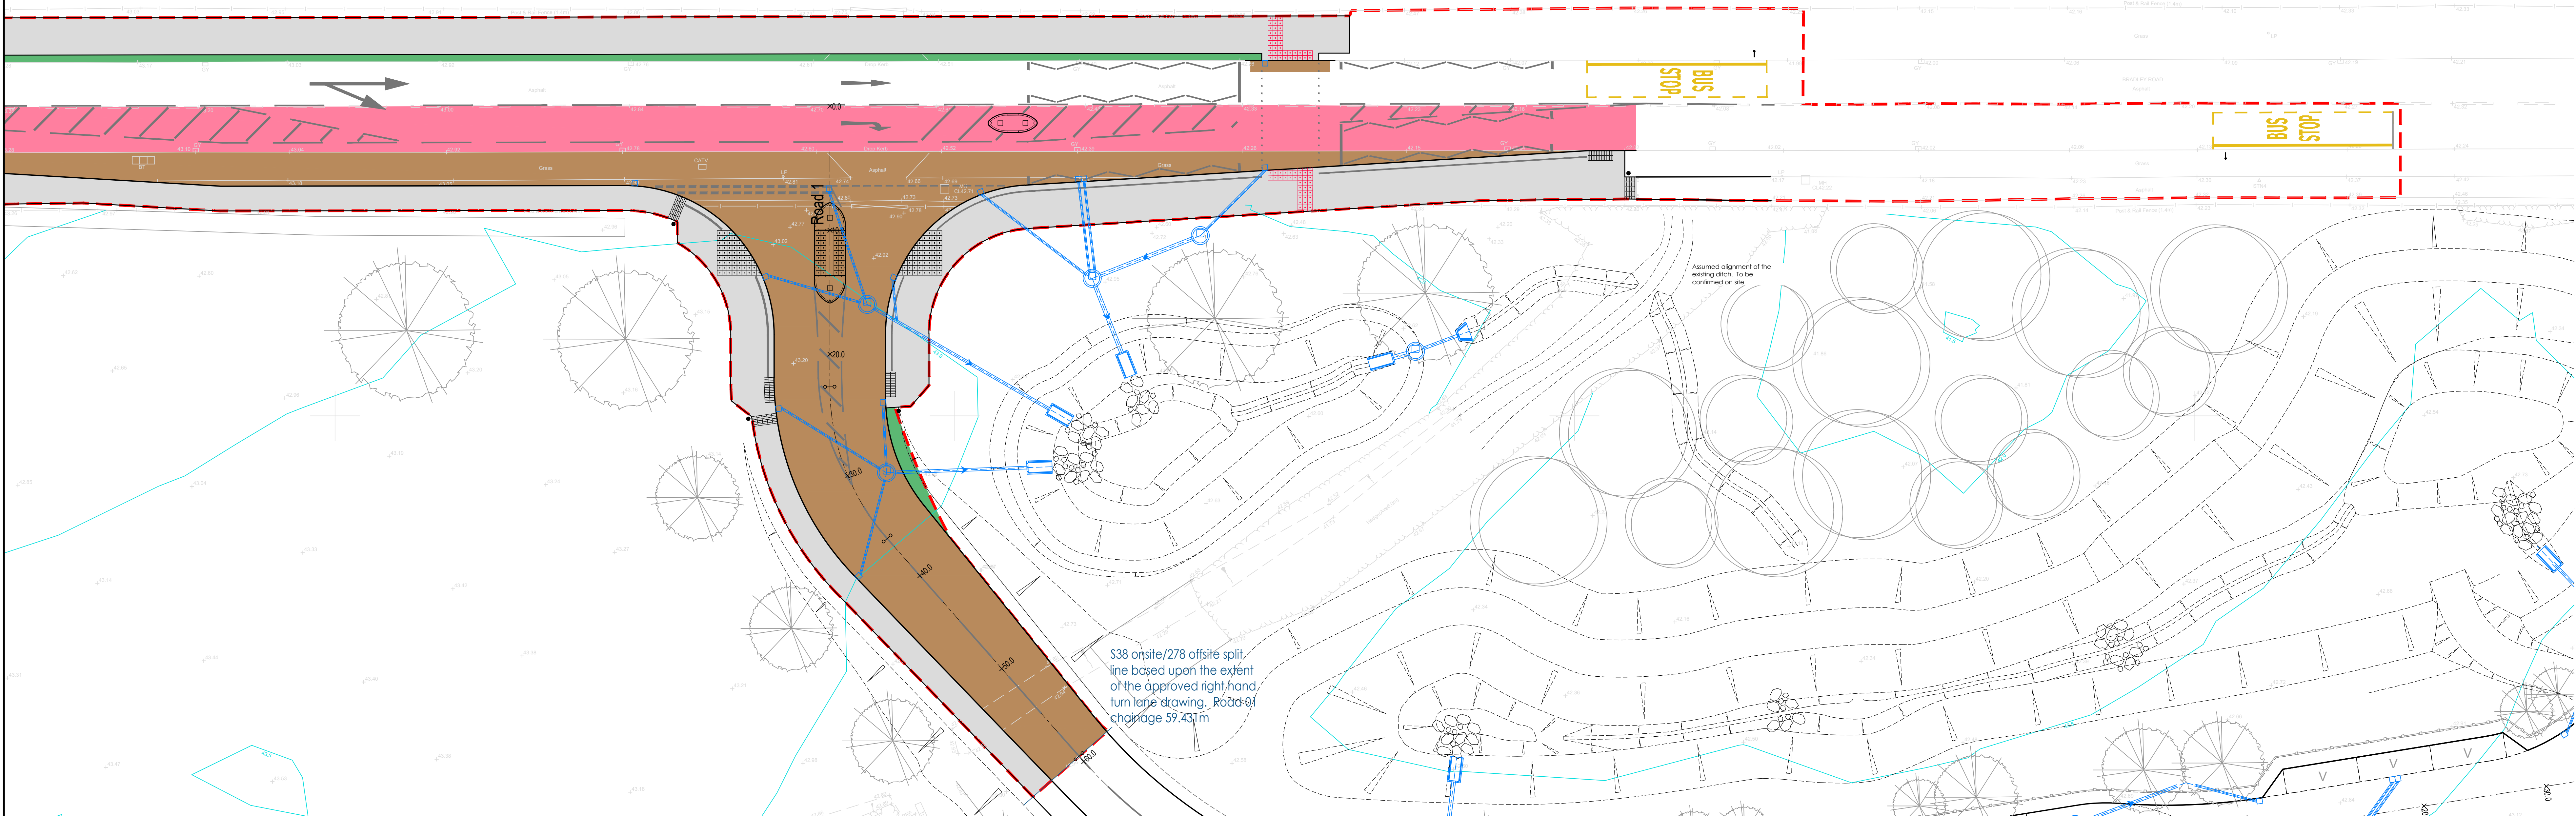

0 5 10 15 20
SCALE 1:200 (A0)
METRES

P01 05.03.24 Initial Planning Issue
Rev Date Description
Drawing revision denotes the following stages: P - Preliminary,
T - Tender, C - Construction, R - Record/As Built.

PRELIMINARY

Client
ALLISON HOMES
Civil & Structural
Chartered Engineers
Hems Court, Longbrook Street
Exeter, Devon, EX4 6AP
T: 01392 421600
sands@sands-consultants.co.uk
www.sands-consultants.co.uk

Project Title
**PROPOSED DEVELOPMENT
LAND SOUTH A363
NORTH BRADLEY
WILTSHIRE**

Drawing Title
SECTION 278 PLAN

Scale/Size
1:200/A0

Date
February 2024

Drawn
Amber Pagetfl

Checked
Dove Backway

Sands Project No.
2025.383

Client Project No.
-

Drawing No.
2202

Revision
P01