
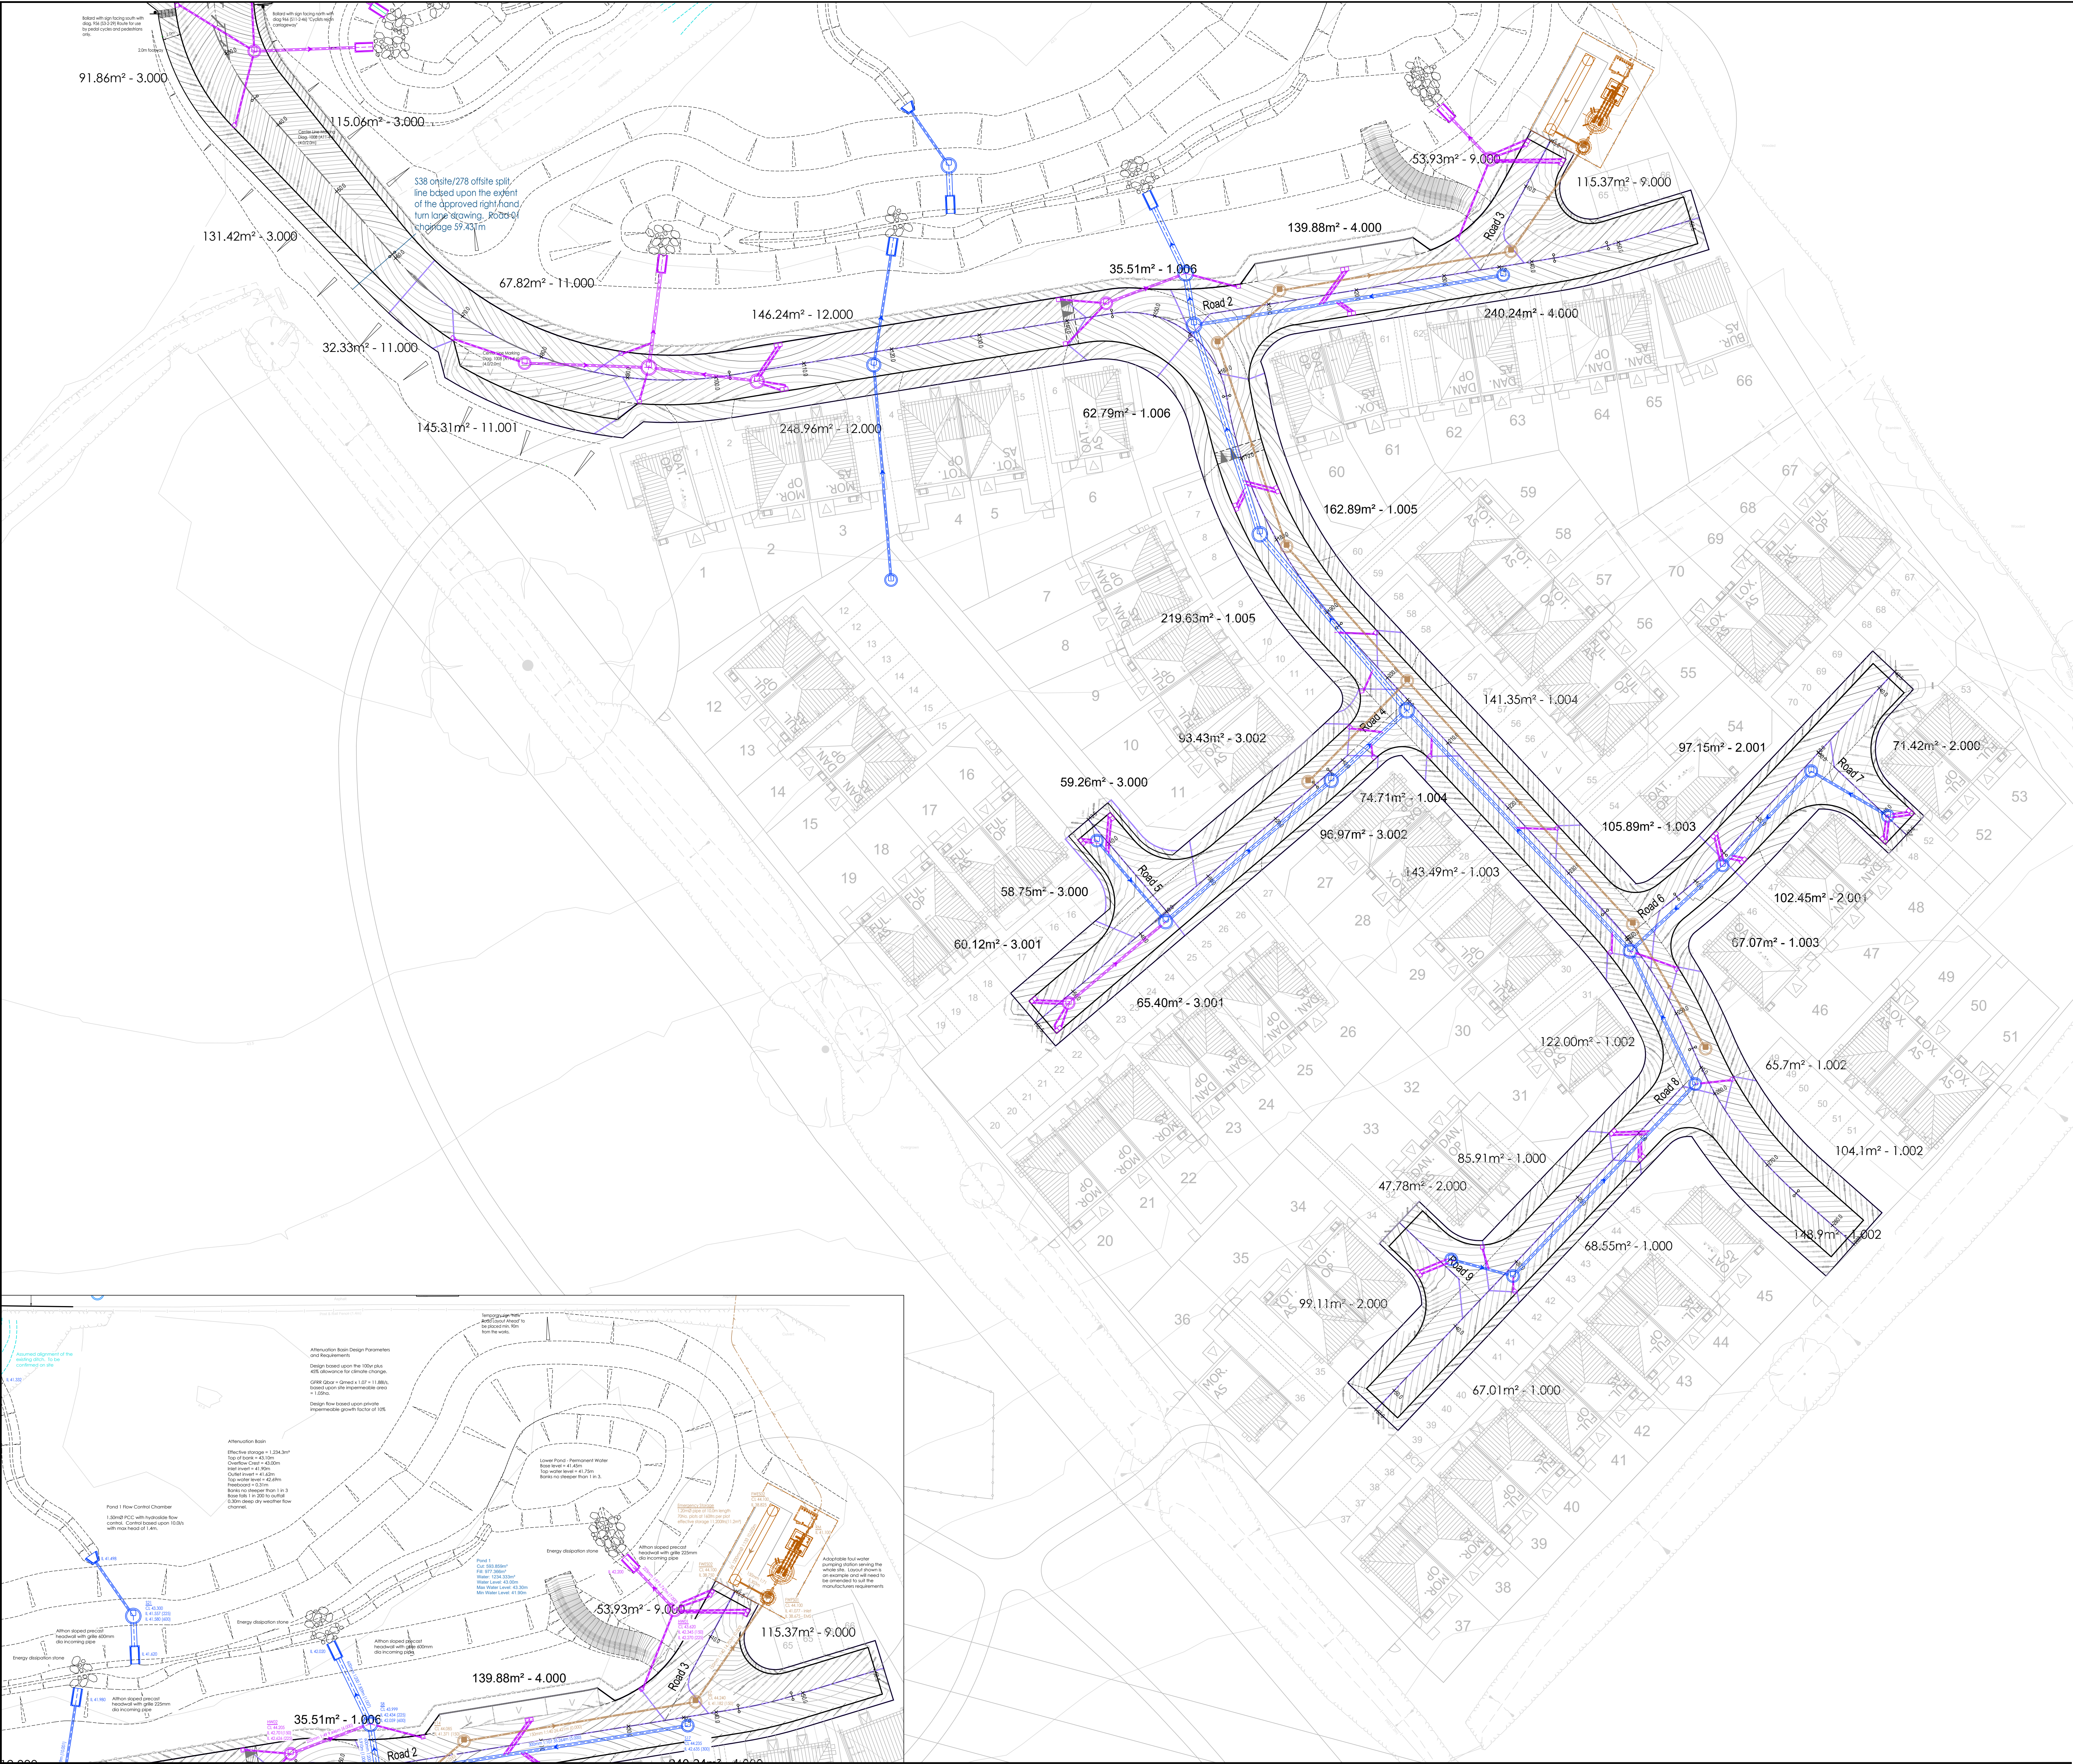


- NOTES:
1. Scale for Planning Purposes Only
 2. This drawing is to be read in conjunction with all other relevant Engineers, Architects and Specialist drawings and specifications
 3. Any variations with line, level or specification of the proposed works should be reported to the Engineer prior to commencement

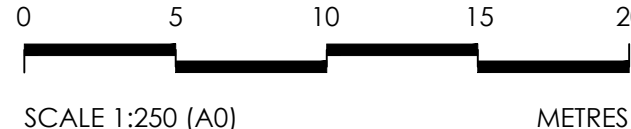

P03	18.06.26	Gully areas amended to suit highway changes	AP/D.B
P02	14.04.26	Gully locations and areas amended	AP/D.B
P01	05.03.26	Initial Planning Issue	AP/D.B
Rev	Date	Description	Drn/CHK

Drawing revision denotes the following stages: P - Preliminary, T - Tender, C - Construction, R - Record/As Built.

PRELIMINARY

Client



ALLISON HOMES

Civil & Structural
Chartered Engineers
Hems Court, Longbrook Street
Exeter, Devon, EX4 6AP
T: 01392 421600
sands@sands-consultants.co.uk
www.sands-consultants.co.uk



Project Title	PROPOSED DEVELOPMENT LAND SOUTH A363 NORTH BRADLEY WILTSHIRE	Scale/Size	1:250/A0	Date	March 2026
Drawn	Amber Page	Checked	Dave Backway		
Sands Project No.	2025.383	Client Project No.	-		
Drawing Title	ONSITE - HIGHWAY GULLY AREAS PLAN	Drawing No.	2103	Revision	P03