


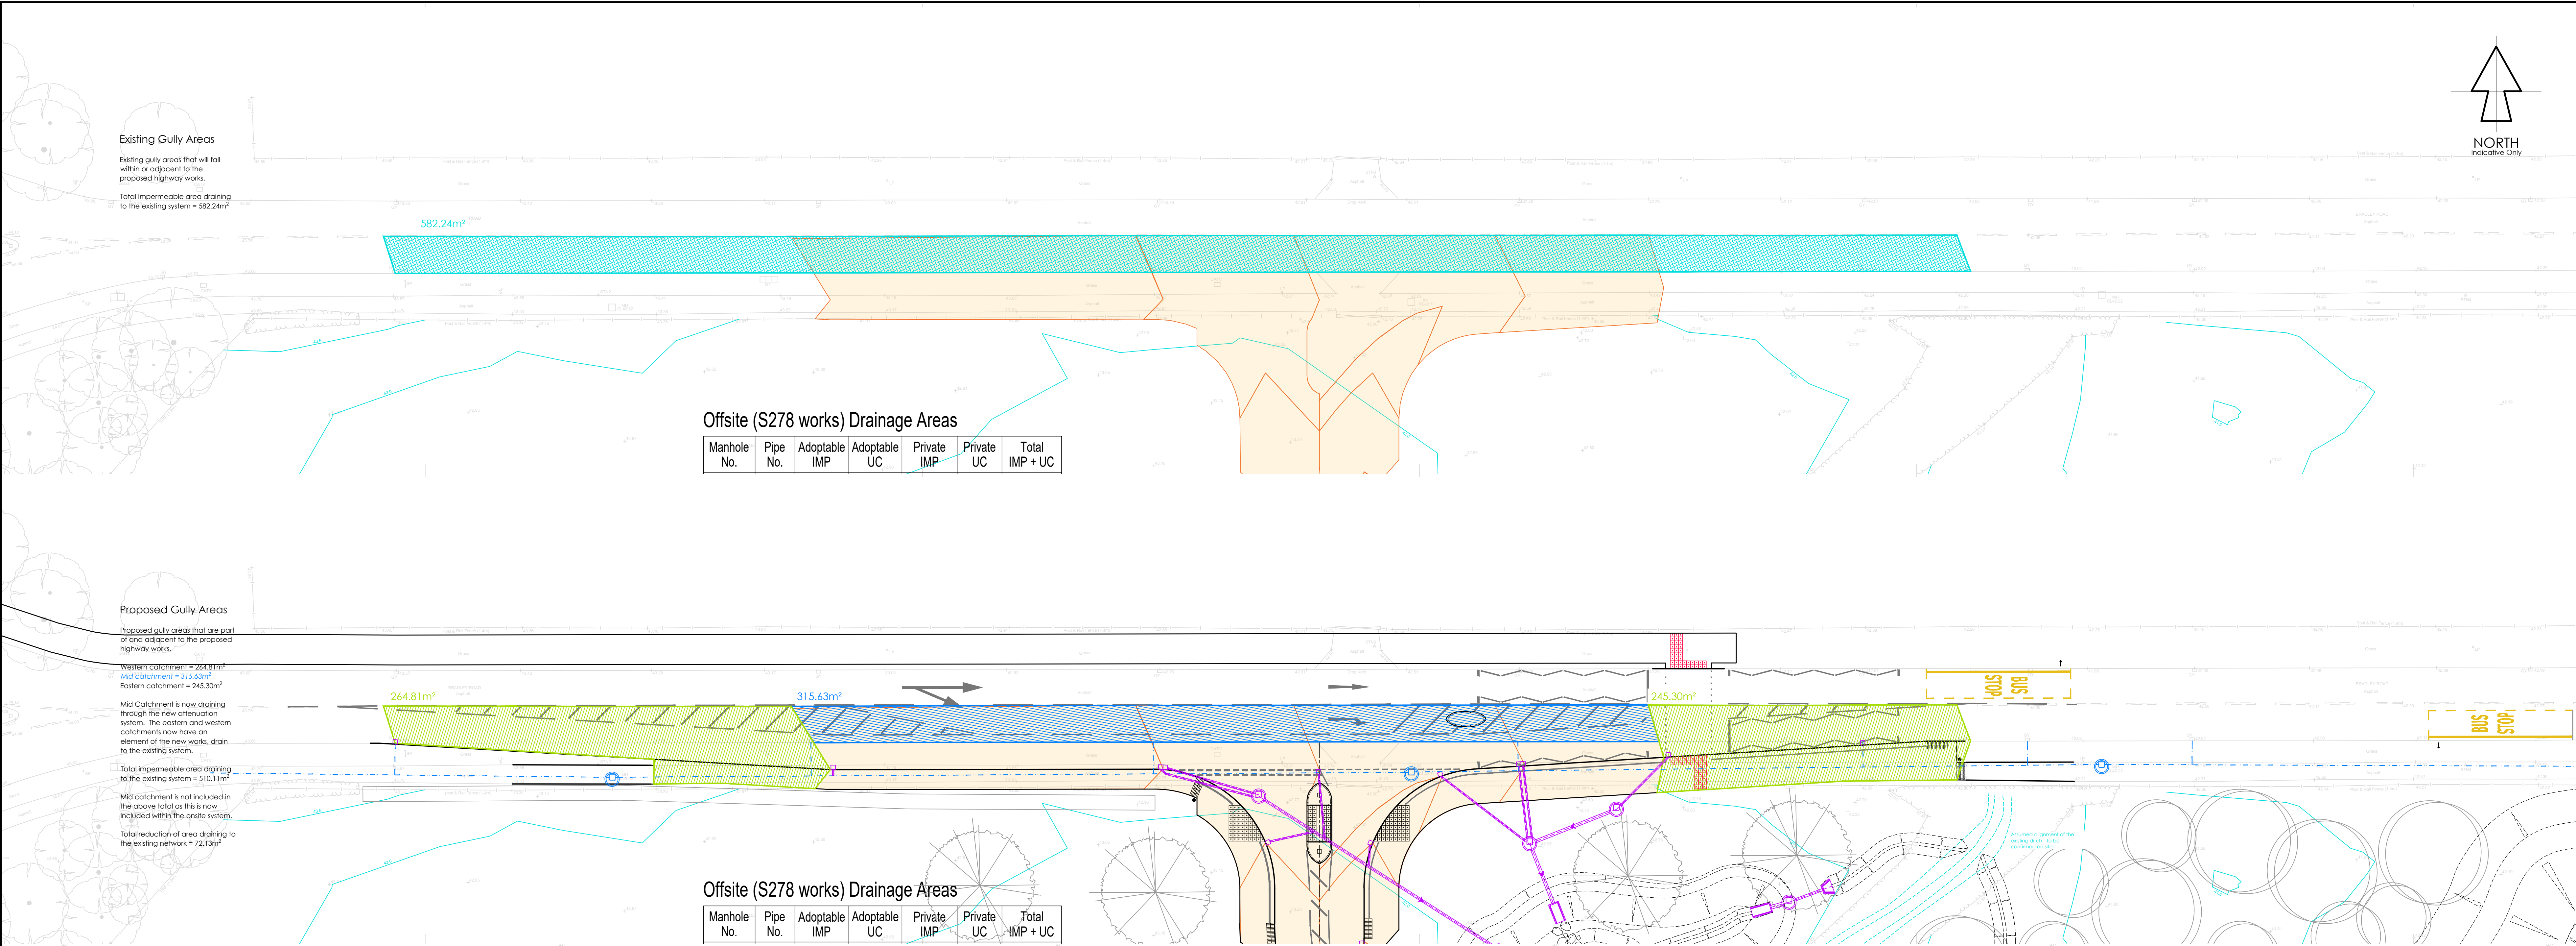

NOTES:

- Scale for Planning Purposes Only
- This drawing is to be read in conjunction with all other relevant Engineers, Architects and Specialists drawings and specifications
- Any variations with line, level or specification of the proposed works should be reported to the Engineer prior to commencement

Site Impermeability Key:

Total Site Area = 83,671.20m² (8.37ha)

Offsite Drainage (S278 works)

Highway = 1,402.41m² (1.00%)

Total Impermeable Area for Design (S278)

Calculations = 1,402.41m² (0.14ha)

