
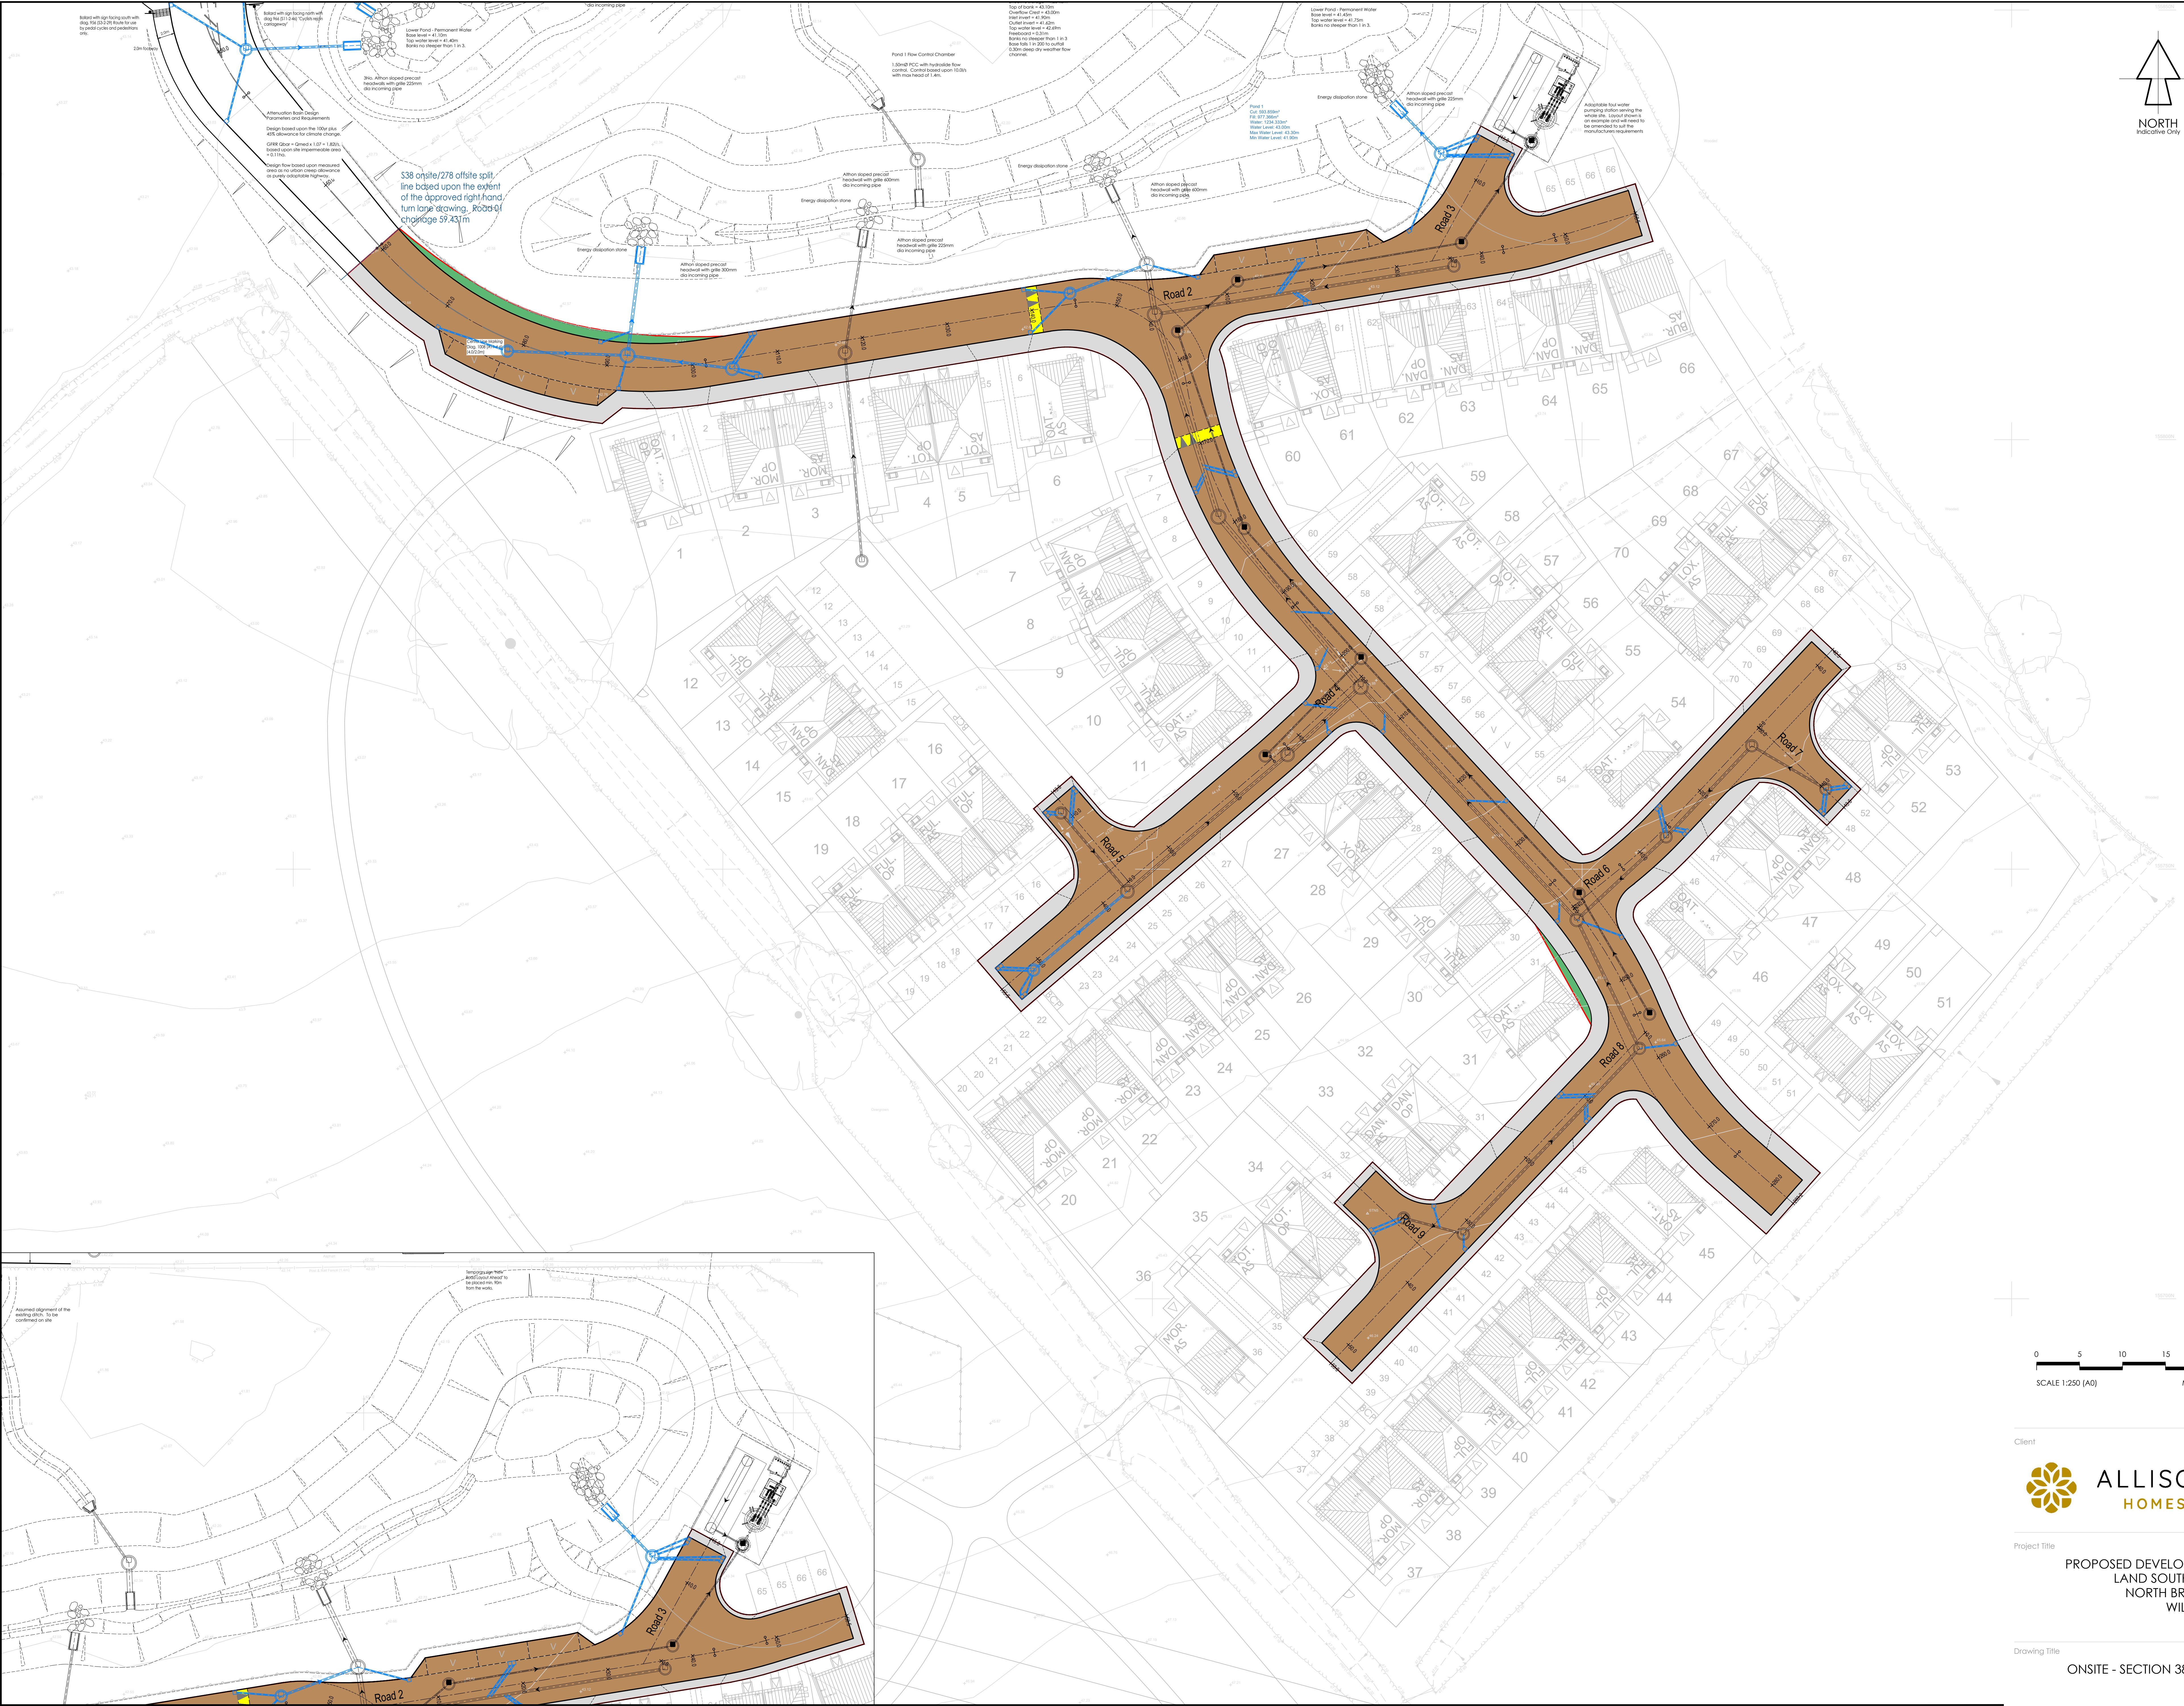


- NOTES:
1. Scale for Planning Purposes Only
 2. This drawing is to be read in conjunction with all other relevant Engineers, Architects and Specialists drawings and specifications
 3. Any variations with line, level or specification of the proposed works should be reported to the Engineer prior to commencement

- S38 LEGEND:
- Section 38 agreement boundary
 - Adaptable carriageway
 - Adaptable shared surface
 - Adaptable footway/verge
 - Adaptable grass verge
 - Adaptable ramp
 - Area of highway to be re-worked
 - Adaptable highway gully
 - Proposed root barrier

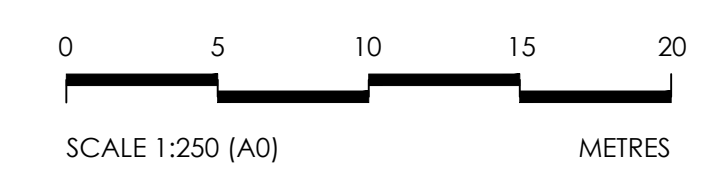

P02	18.06.24	Road 1 extended to boundary	AP/DJB
P01	05.03.24	Initial Planning Issue	AP/DJB
Rev	Date	Description	Dm/CHK

Drawing revision denotes the following stages: P - Preliminary, T - Tender, C - Construction, R - Record/As Built.

PRELIMINARY

Client



ALLISON HOMES

Civil & Structural
Chartered Engineers
Hems Court, Longbrook Street
Exeter, Devon, EX4 6AP
T: 01392 421600
sands@sands-consultants.co.uk
www.sands-consultants.co.uk



Project Title	PROPOSED DEVELOPMENT LAND SOUTH A363 NORTH BRADLEY WILTSHIRE	Scale/Size	1:250/A0	Date	February 2024
Drawn	Amber Page	Checked	Dave Backway		
Sands Project No.	2025.383	Client Project No.	-		
Drawing Title	ONSITE - SECTION 38 PLAN	Revision	2102		P02