

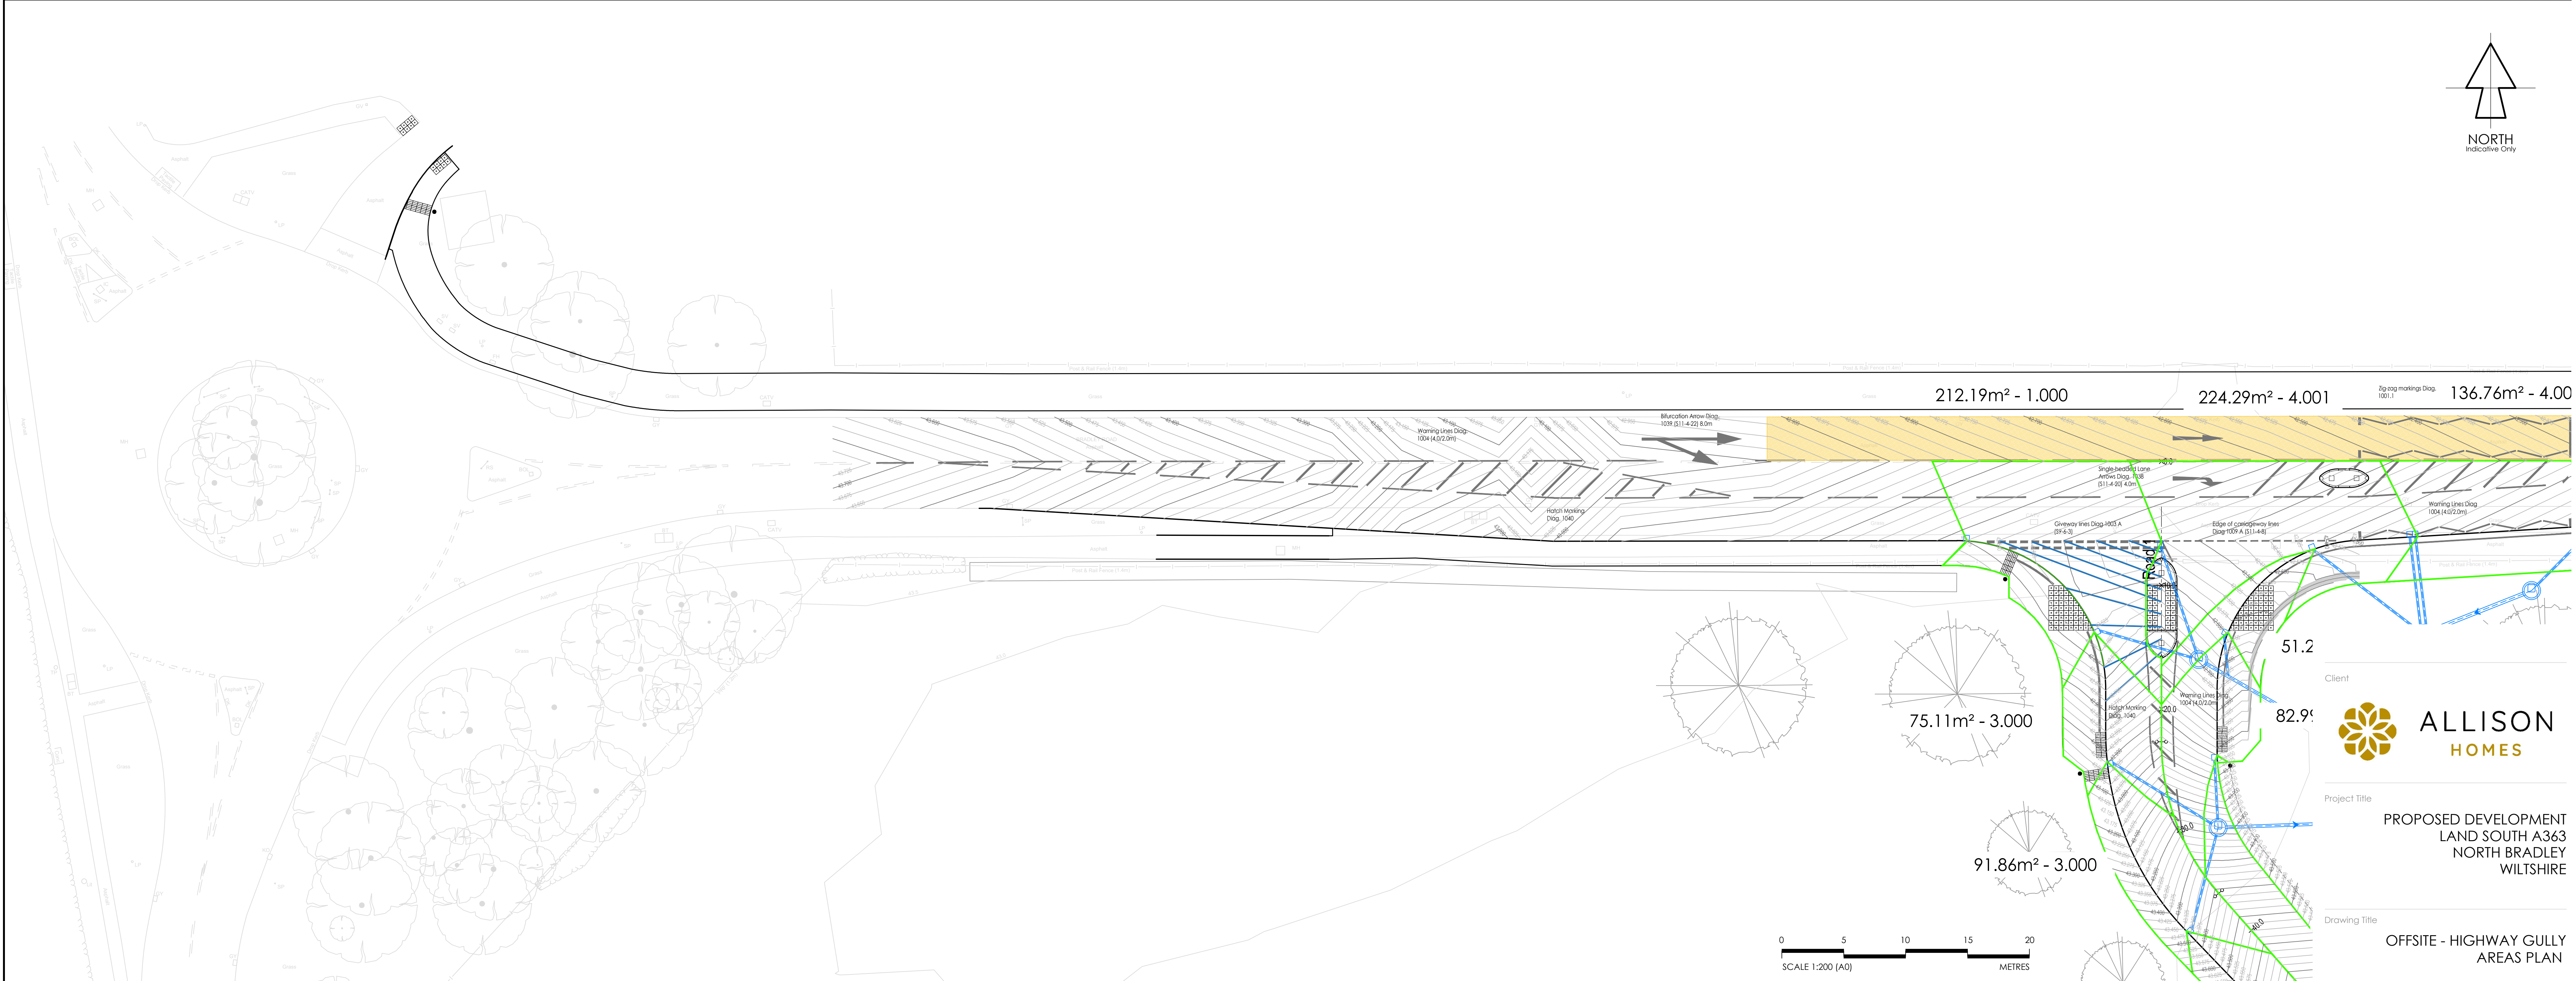


- NOTES:
- Scale for Planning Purposes Only
 - This drawing is to be read in conjunction with all other relevant Engineers, Architects and Specialist drawings and specifications
 - Any variations with line, level or specification of the proposed works should be reported to the Engineer prior to commencement

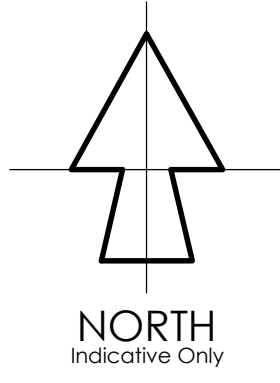

P01 05.03.26 Initial Planning Issue
Rev Date Description
Drawing revision denotes the following stages: P - Preliminary, T - Tender, C - Construction, R - Record/As Built.

PRELIMINARY

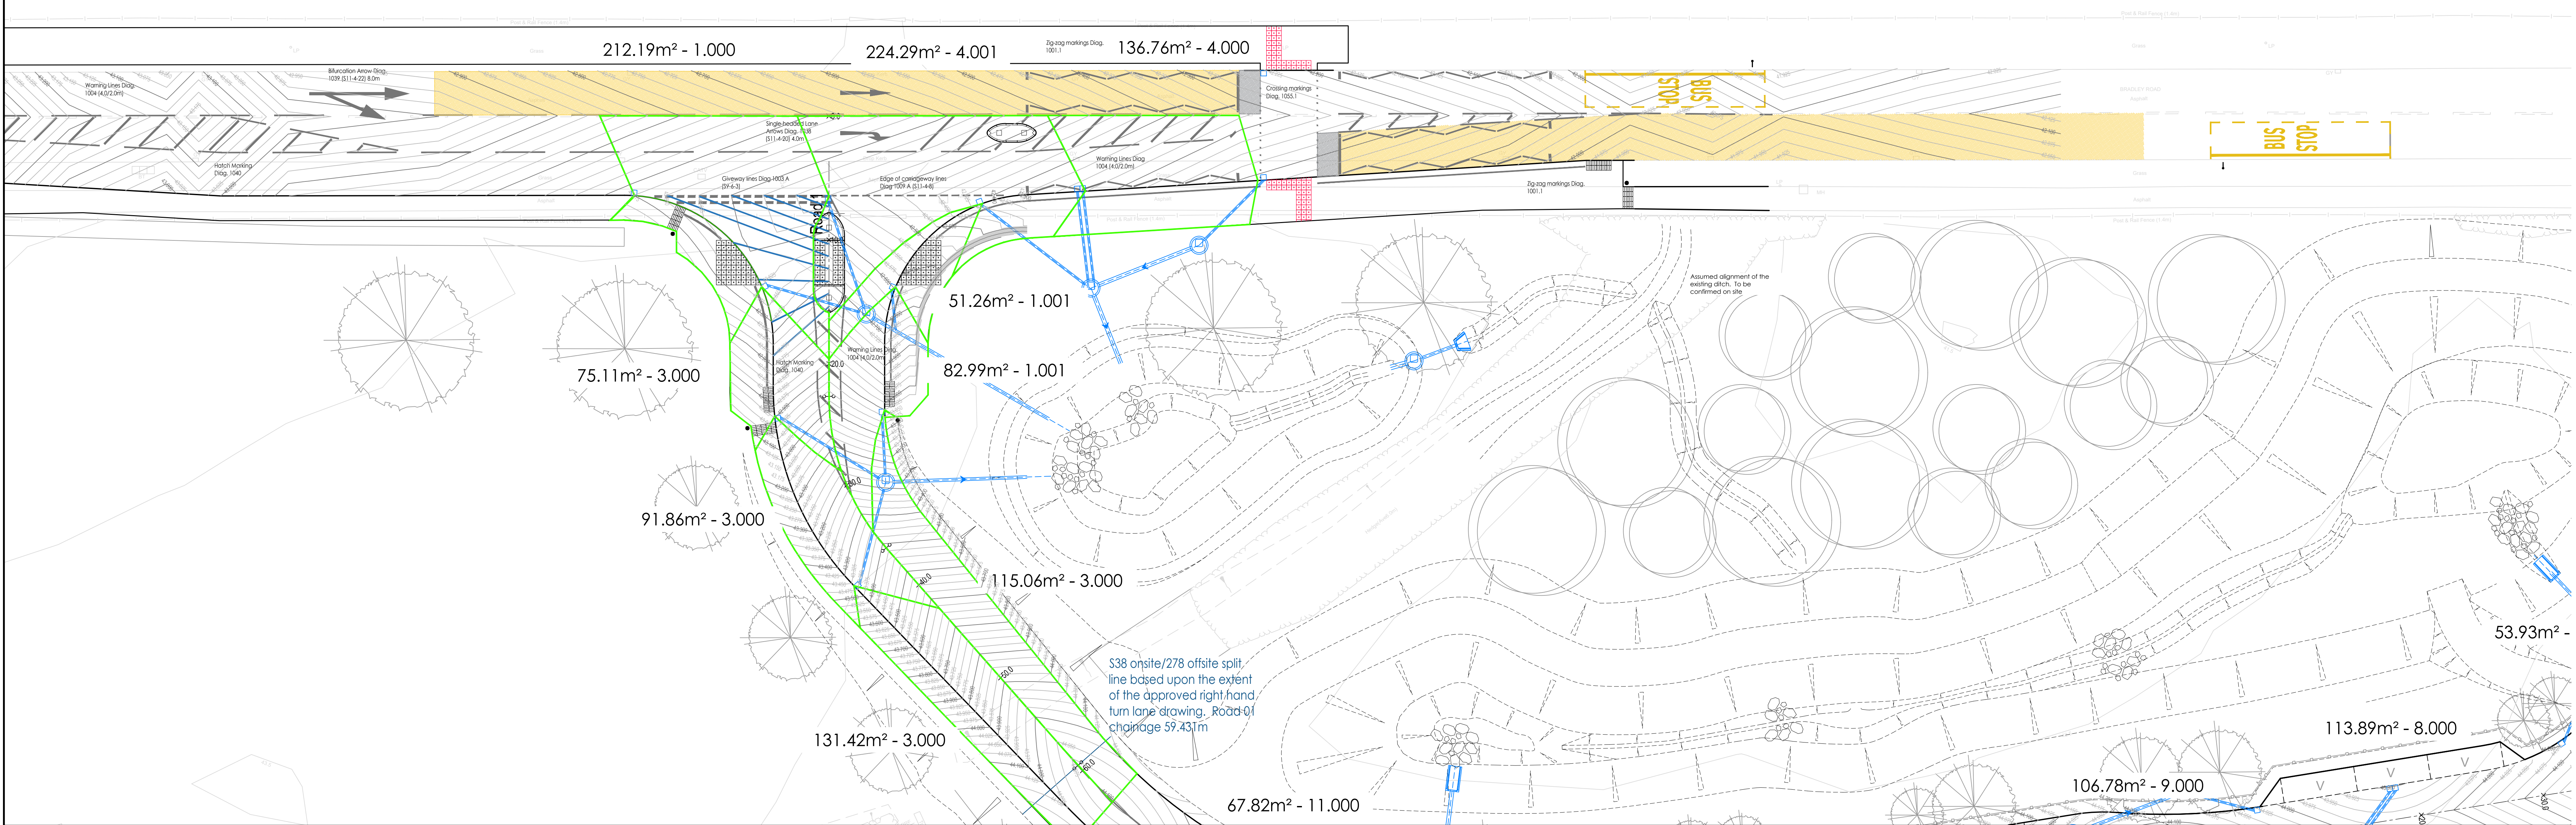

Civil & Structural
Chartered Engineers
Hems Court, Longbrook Street
Exeter, Devon, EX4 6AP
T: 01392 421600
sands@sands-consultants.co.uk
www.sands-consultants.co.uk

Scale/Size	Date
1:200/A0	March 2026
Drawn	Checked
Amber Piggett	Dave Backway
Sands Project No.	Client Project No.
2025.383	-
Drawing Title	Revision
OFFSITE - HIGHWAY GULLY AREAS PLAN	2203
	P01

© This drawing is the copyright of Sands Consultants & must not be copied or reproduced without their permission