



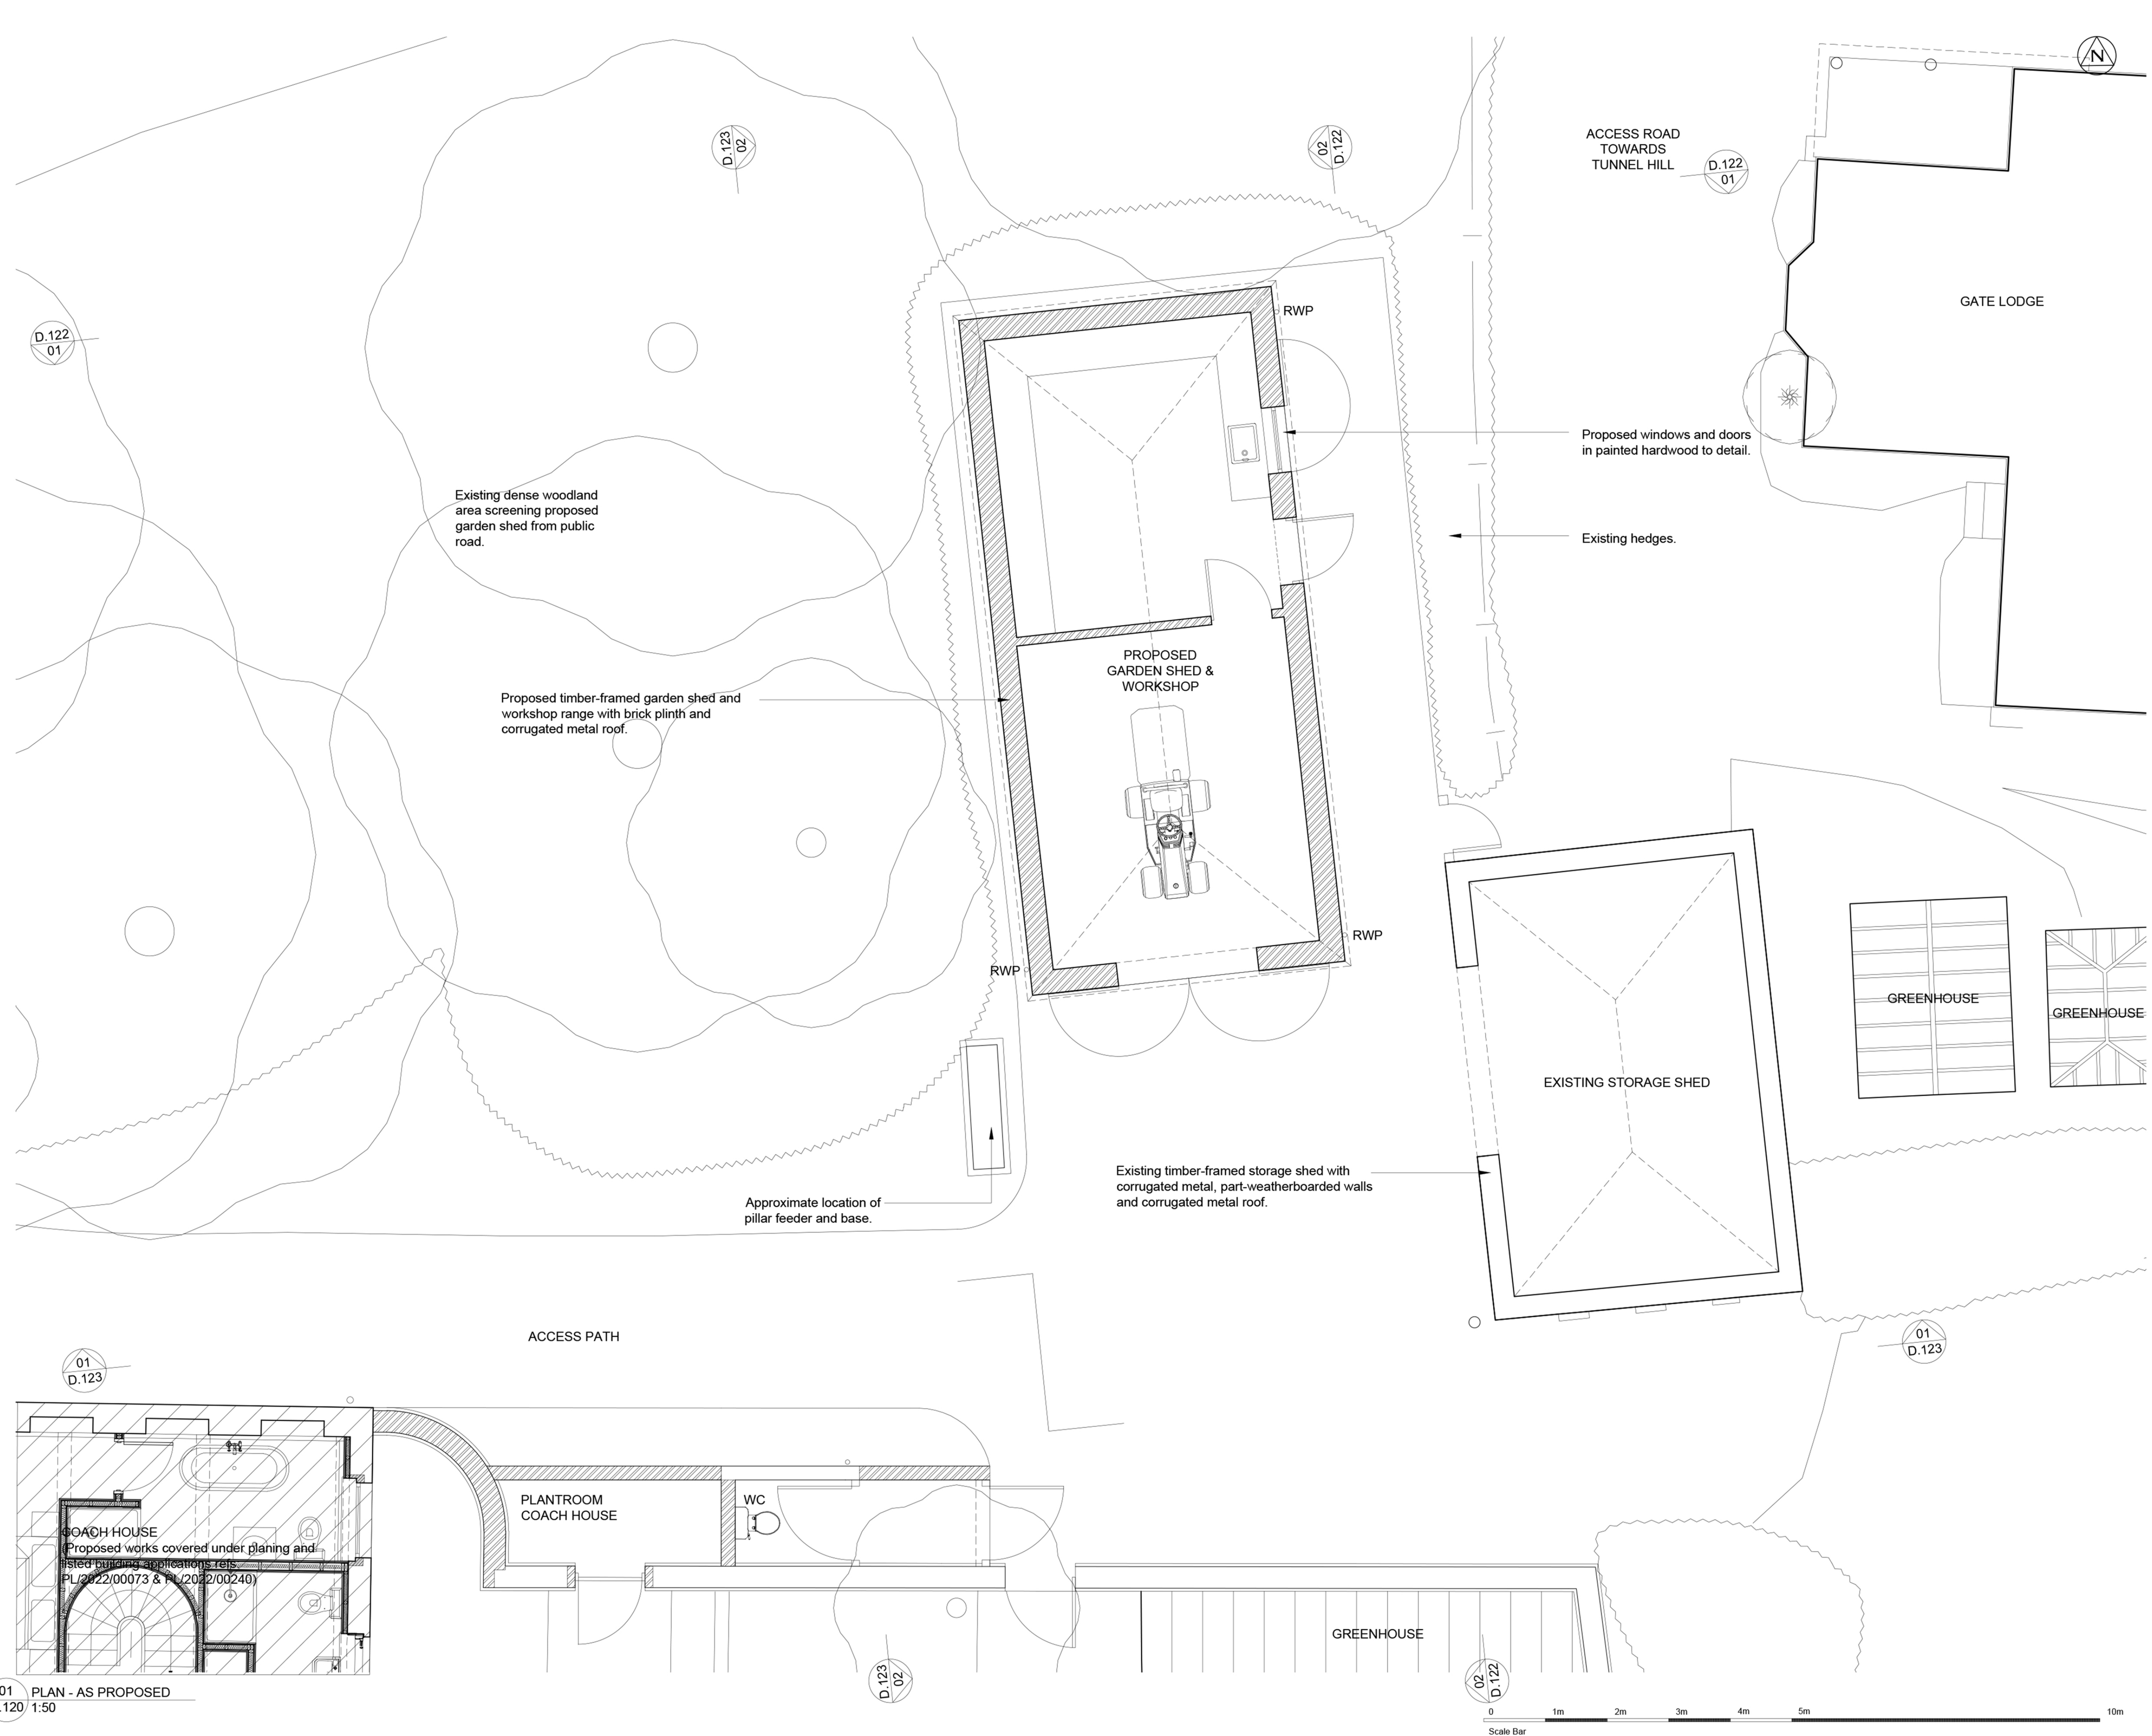

DRAWING TO BE READ IN CONJUNCTION WITH ALL OTHER ARCHITECTS
AND ENGINEERS CONTRACT DRAWING & SPECIFICATIONS.
ANY DISCREPANCIES MUST BE BROUGHT TO THE ATTENTION OF THE
ARCHITECT IMMEDIATELY.
THE CONTRACTOR MUST VERIFY ALL DIMENSIONS BY SITE
MEASUREMENT BEFORE ORDERING MATERIALS OR MANUFACTURING
COMPONENTS.
SUBSTITUTE MATERIALS & PRODUCTS TO THOSE NAMED WILL BE
ACCEPTABLE IF PROVEN TO BE OF EQUAL OR HIGHER PERFORMANCE
AND NOT IN CONFLICT WITH OTHER ELEMENTS.

NOTES

01
D.123

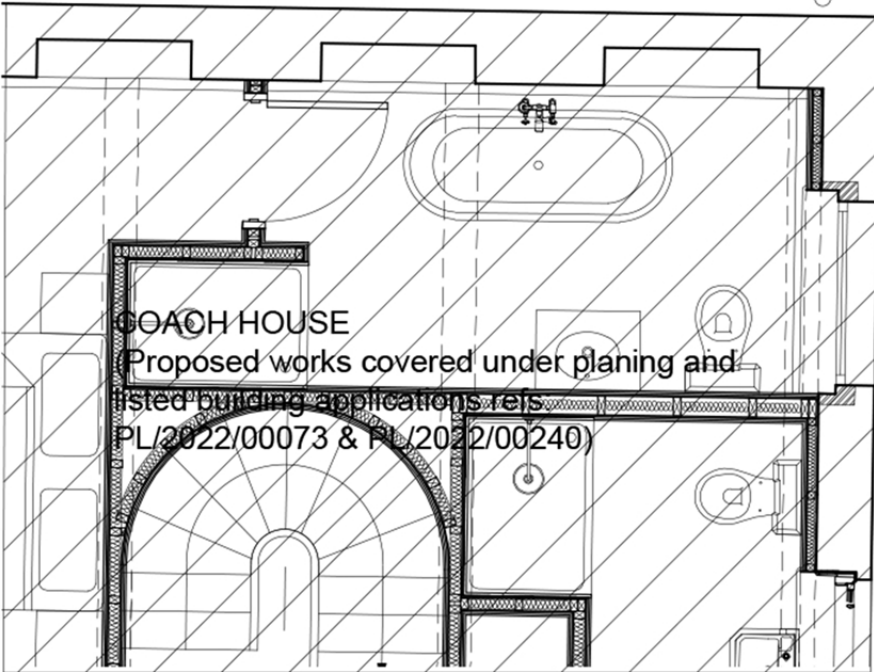

01
D.120

PLAN - AS PROPOSED
1:50

D.123
02

D.122
02

01
D.123

D.122
01

D.122
02

D.123
02

D.122
01

REV	DATE	DESCRIPTION	CHECKED BY
A	02/04/2026	Drawing updated after client meeting.	PD
B	06/05/2026	Drawing updated.	PD

FOR PLANNING

JOB TITLE
ALDERBURY HOUSE
WILTSHIRE
DRAWING TITLE
COACH HOUSE GARDEN SHED PLAN
AS PROPOSED

JOB NO.	DWG NO.	REV	
ABH	D.120	B	
DRAWN BY	CHECKED BY	SCALE (1:50)	DATE
GP	PD	1:50	01/26

PTOLEMY DEAN ARCHITECTS
CALVERT'S BUILDINGS
55D BOROUGH HIGH STREET - LONDON SE1 1NN
TEL: 020 7378 7714 E-MAIL: ADMIN@PTOLEMYDEAN.CO.UK