

NOTES:


These drawings are licensed representations for the purposes of planning or client concept stages. They do not form building or construction drawings.

The designs within this drawing are subject to copyright by Fleming Architects & Partners.

This drawing to be read in conjunction with accompanying planning documents and/or scheduled specifications.

All drawings, notes, details and dimensions are to be checked. Any discrepancies are to be reported immediately to Fleming Architects & Partners.

IF IN DOUBT, ASK!

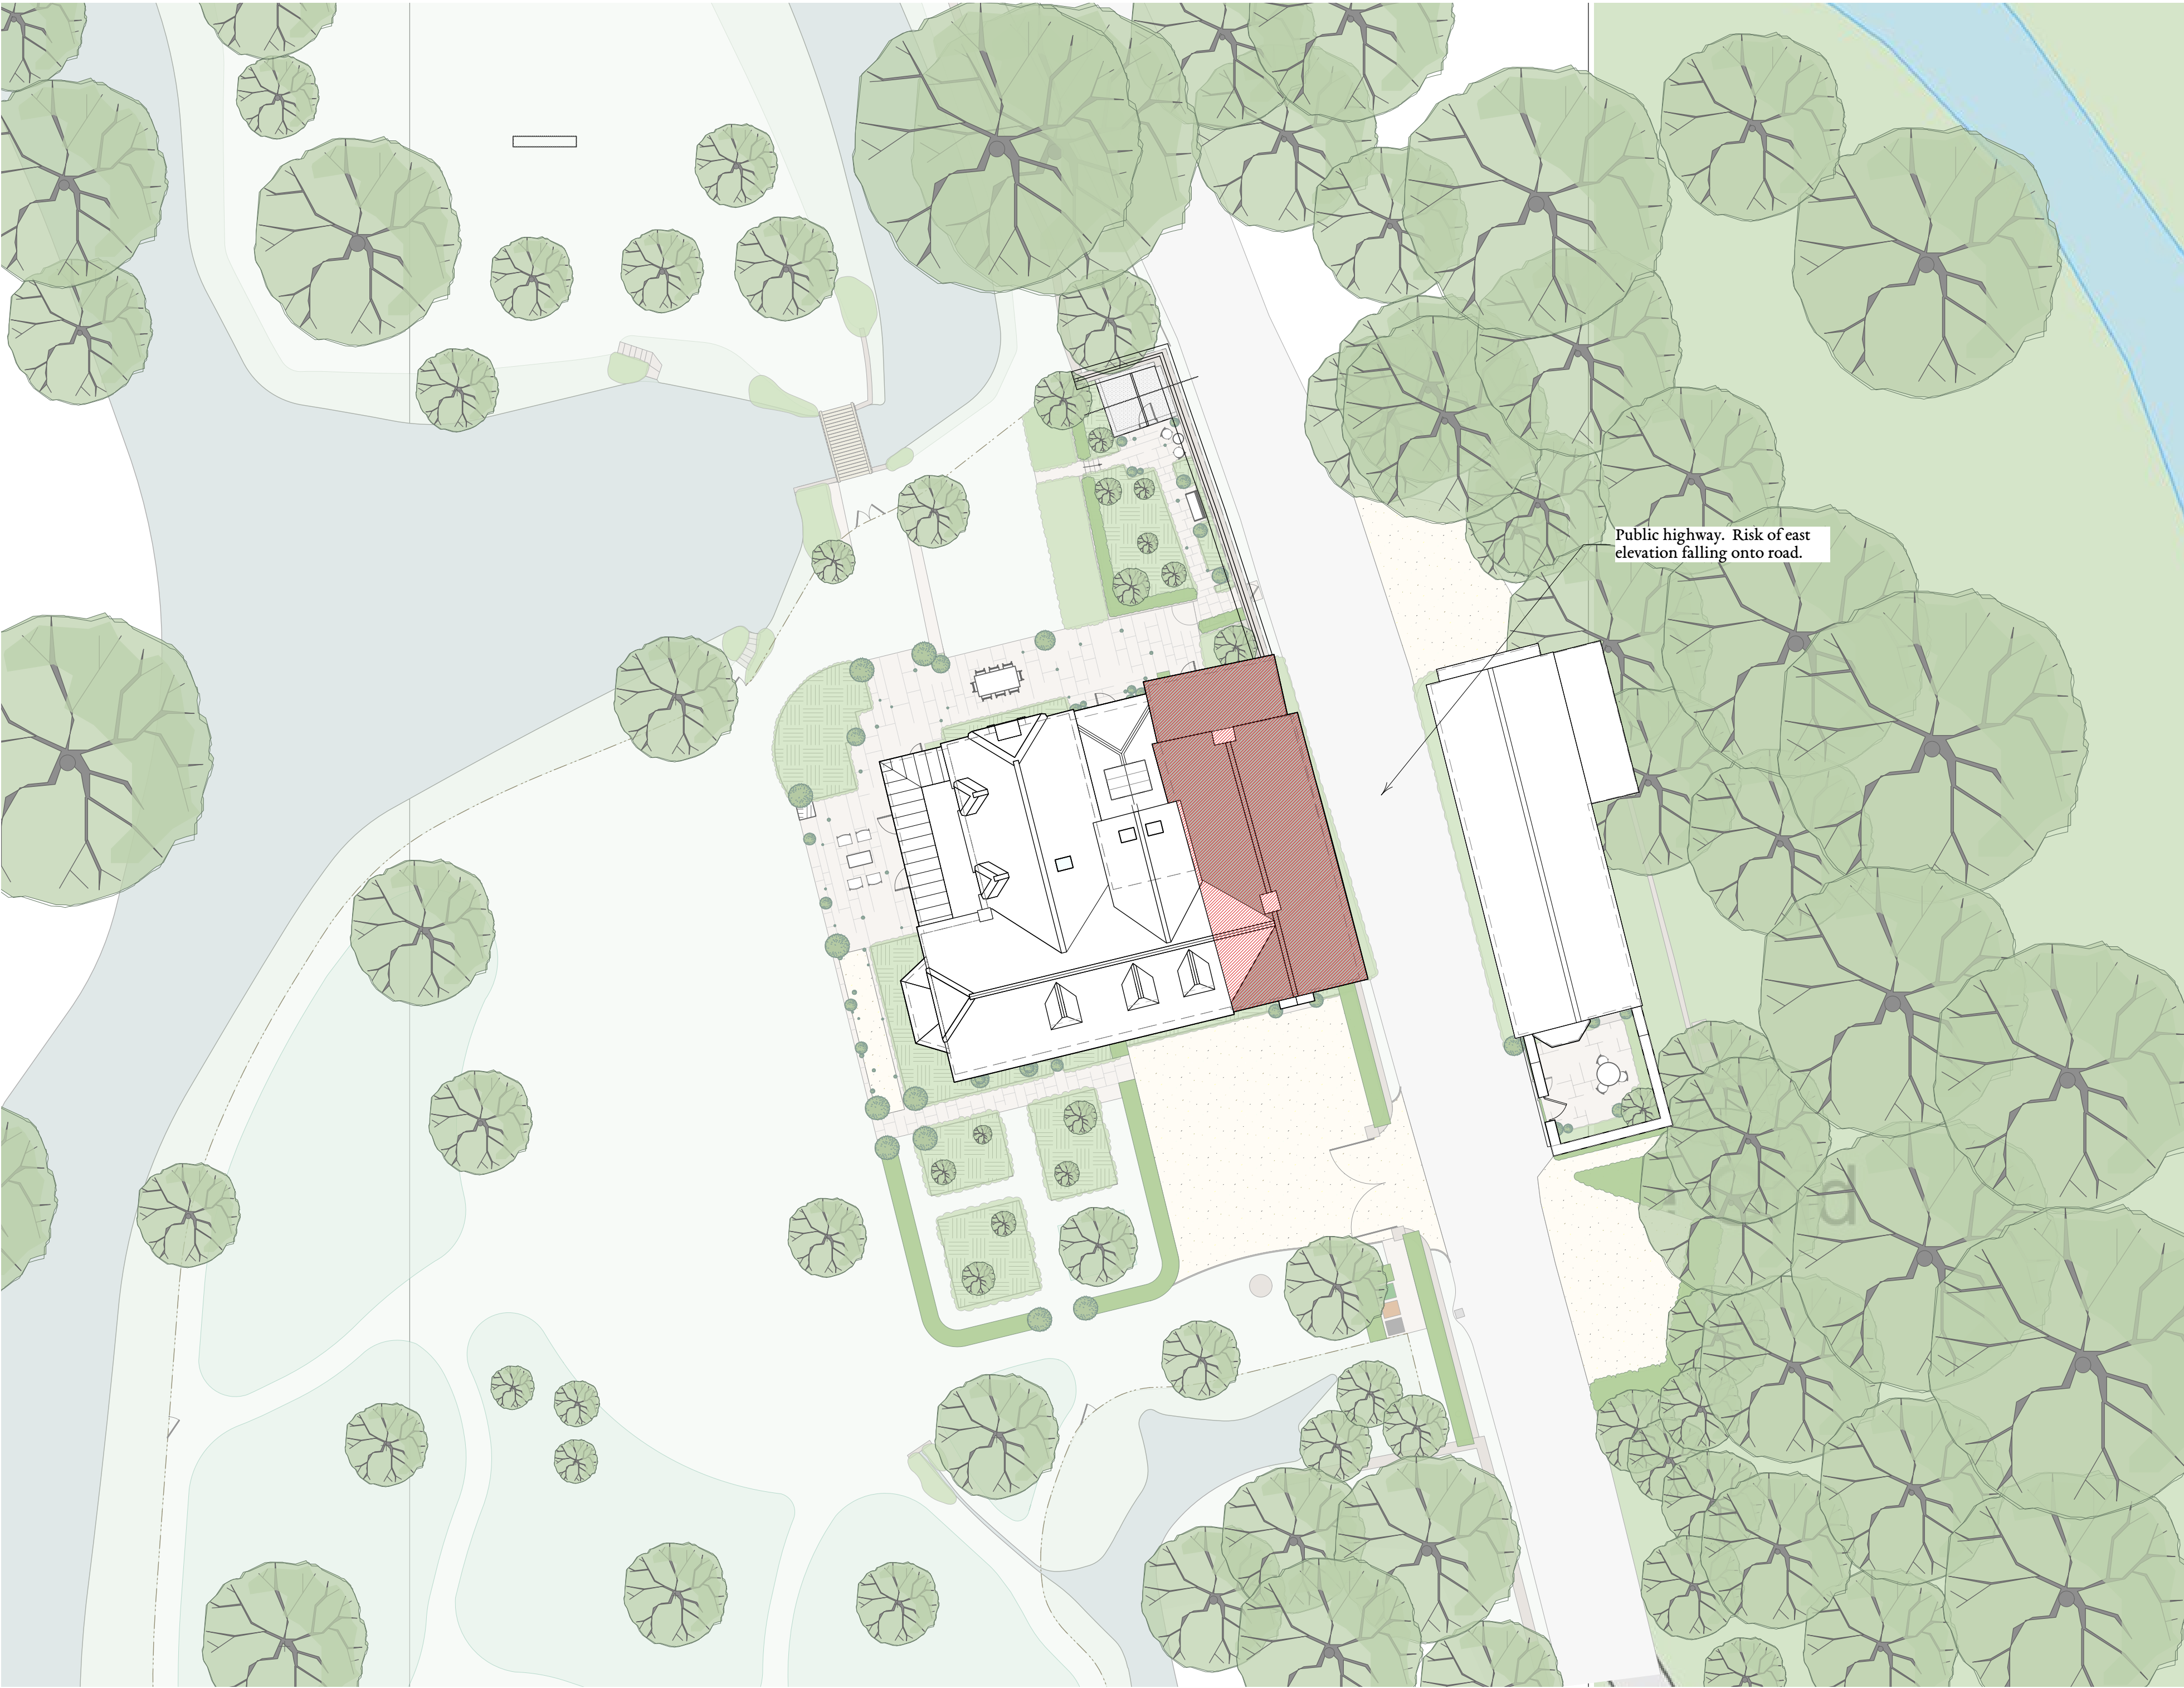

KEY:

East Wing to be carefully dismantled and rebuilt.

1:200 scale
0 5 10 M

**EXISTING CONSENTED SITE PLAN -
REF: PL/2024/07733**



drawing revisions			
	rev.	date	description

FLEMING
ARCHITECTS
& Partners

Leygore Farm Barn
Turkdean
Gloucestershire
GL14 1NY

+44 (0) 1451 86044
hello@flemingarchitects.co.uk
www.flemingarchitects.co.uk

title
project
client
scale

Proposed Site Plan
Littlecott Mill
David House & George Holt drawn
1:200 @ A1

date
Aug 2026
JS
checked
CF

392-201 /