

NOTES:


These drawings are licensed representations for the purposes of planning or client concept stages. They do not form building or construction drawings.

The designs within this drawing are subject to copyright by Fleming Architects & Partners.

This drawing to be read in conjunction with accompanying planning documents and/or scheduled specifications.

All drawings, notes, details and dimensions are to be checked. Any discrepancies are to be reported immediately to Fleming Architects & Partners.

IF IN DOUBT, ASK!

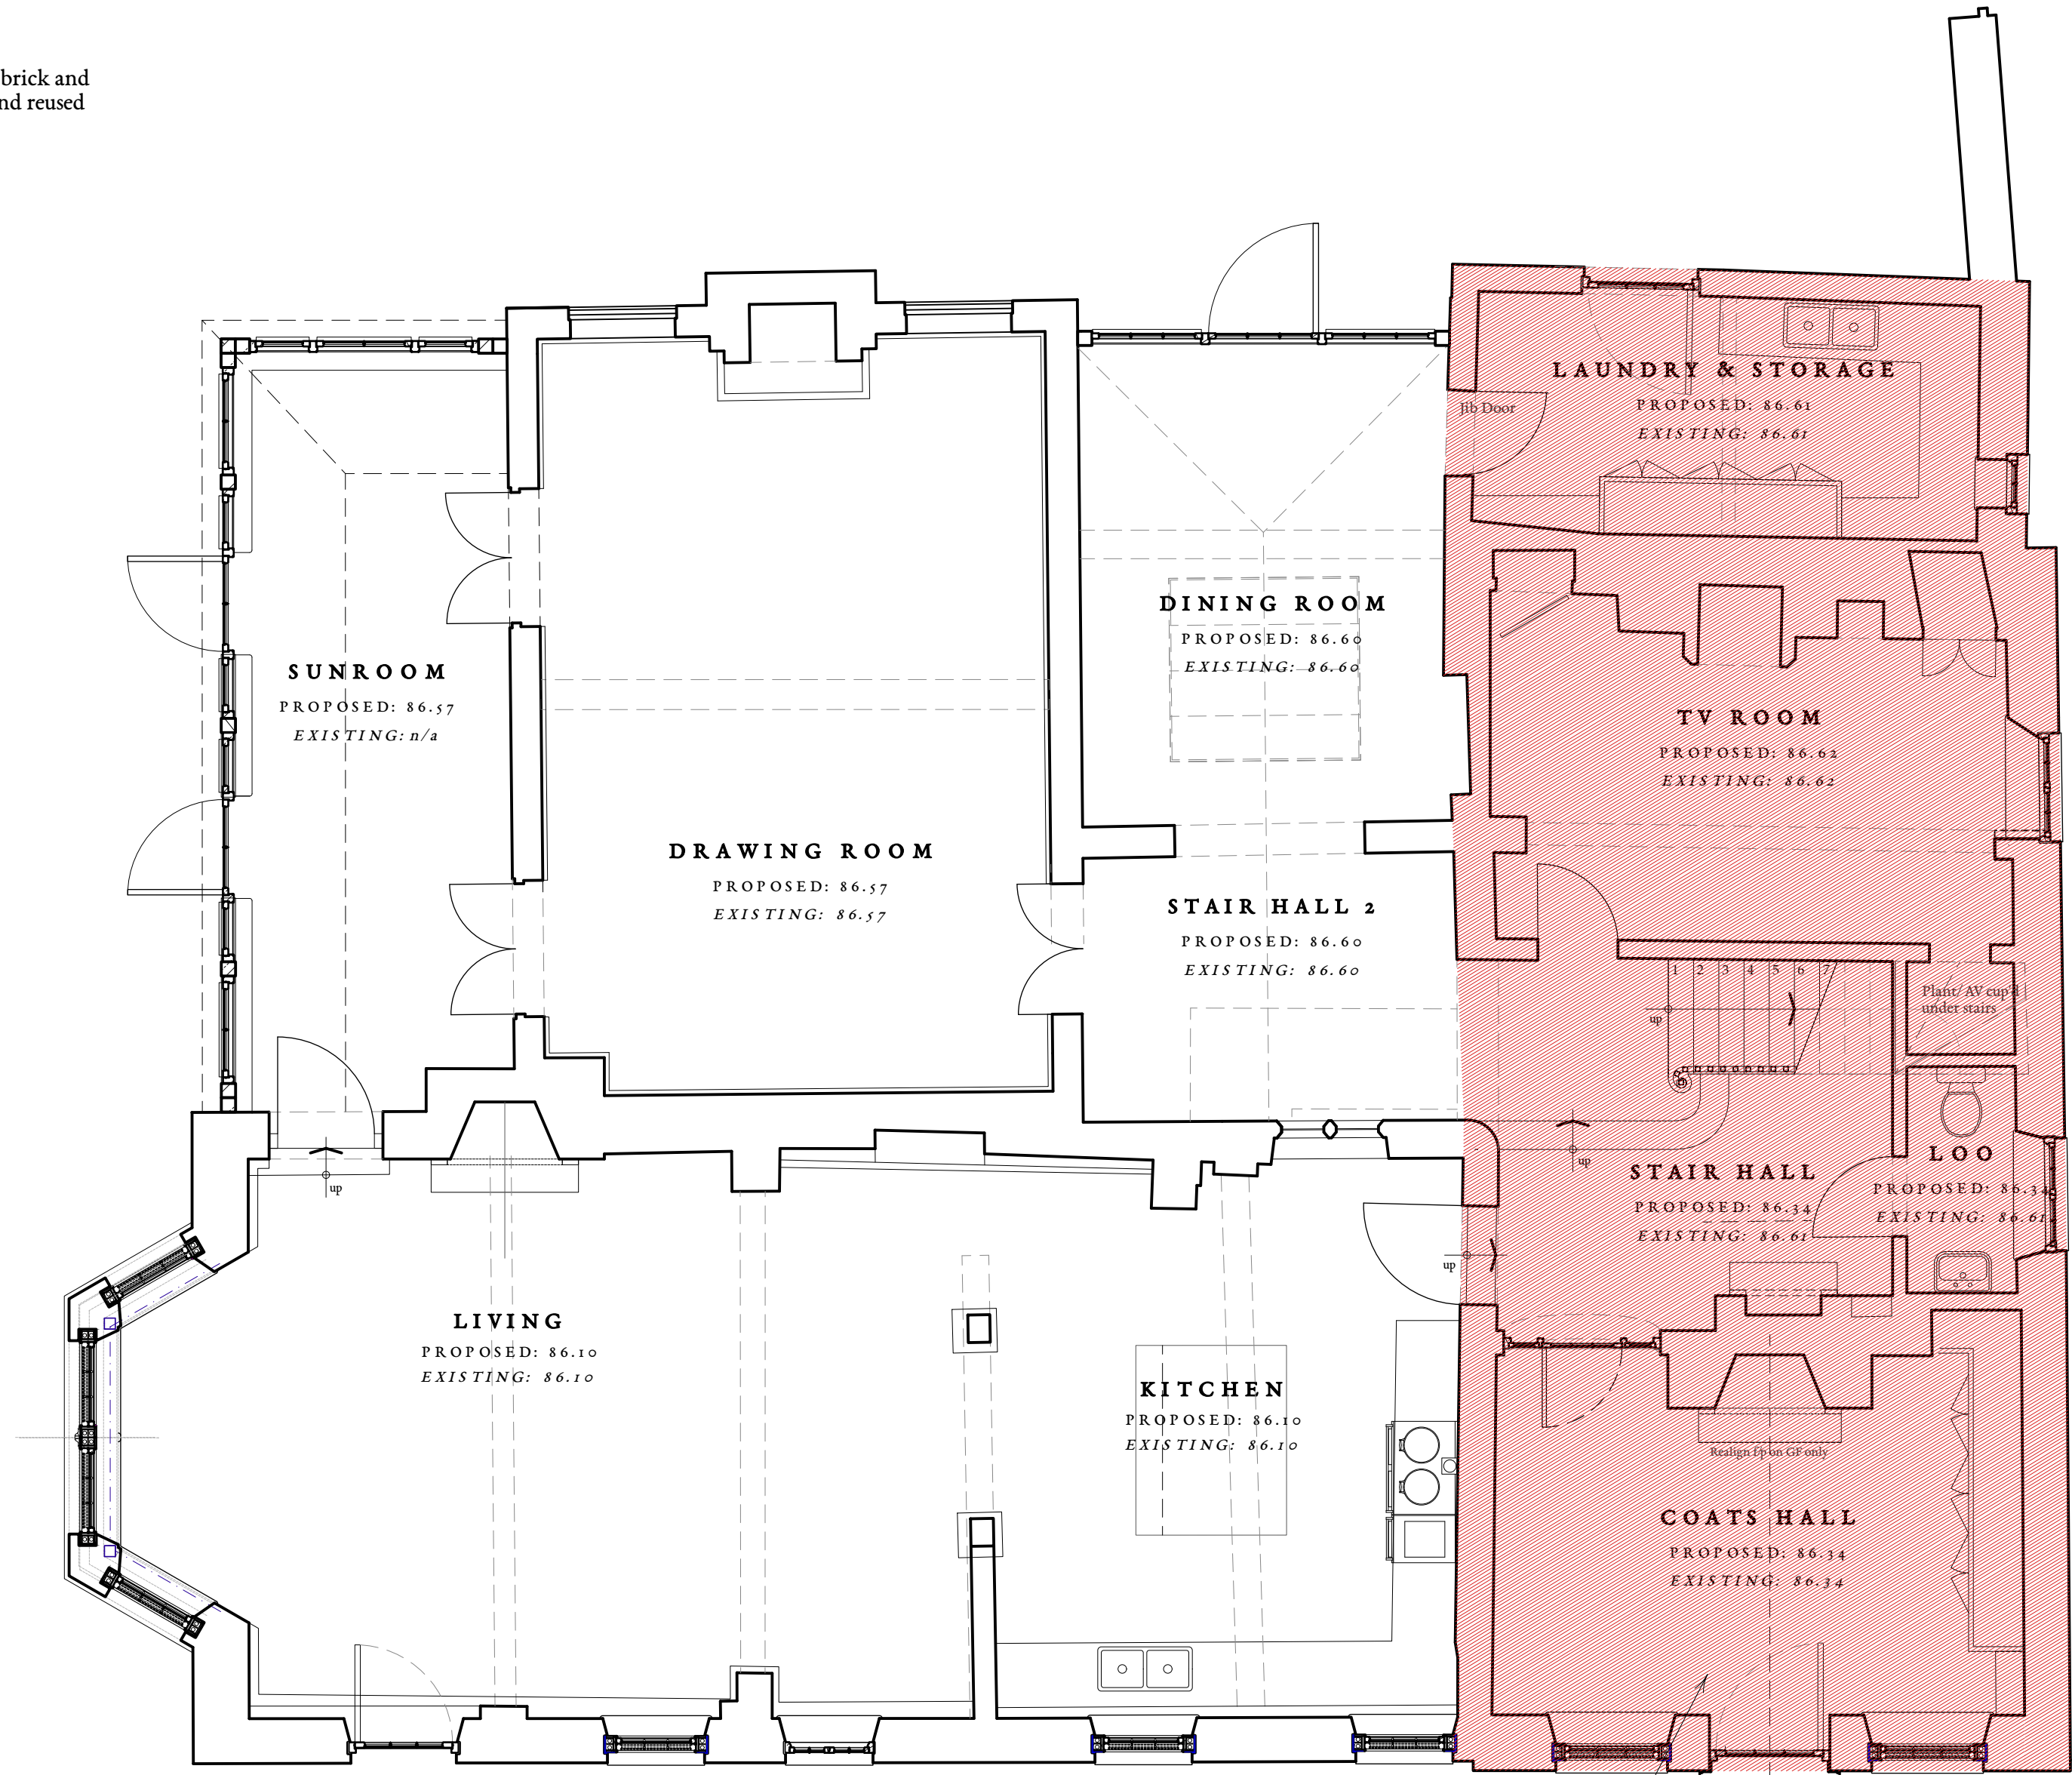

- KEY:
- Existing
 - Proposed area to be carefully dismantled and rebuilt

PLANS COMPARISON



drawing revisions	rev.	date	description

FLEMING ARCHITECTS & Partners

Leygore Farm Barn
Turkdean
Gloucestershire
GL54 9NY

+44 (0) 1451 86044
hello@flemingarchitects.co.uk
www.flemingarchitects.co.uk

title **Plans Comparison**

project Littlecott Mill date Aug 2026

client David House & George Holt drawn TD

scale Not to Scale checked CF

392-204 /