



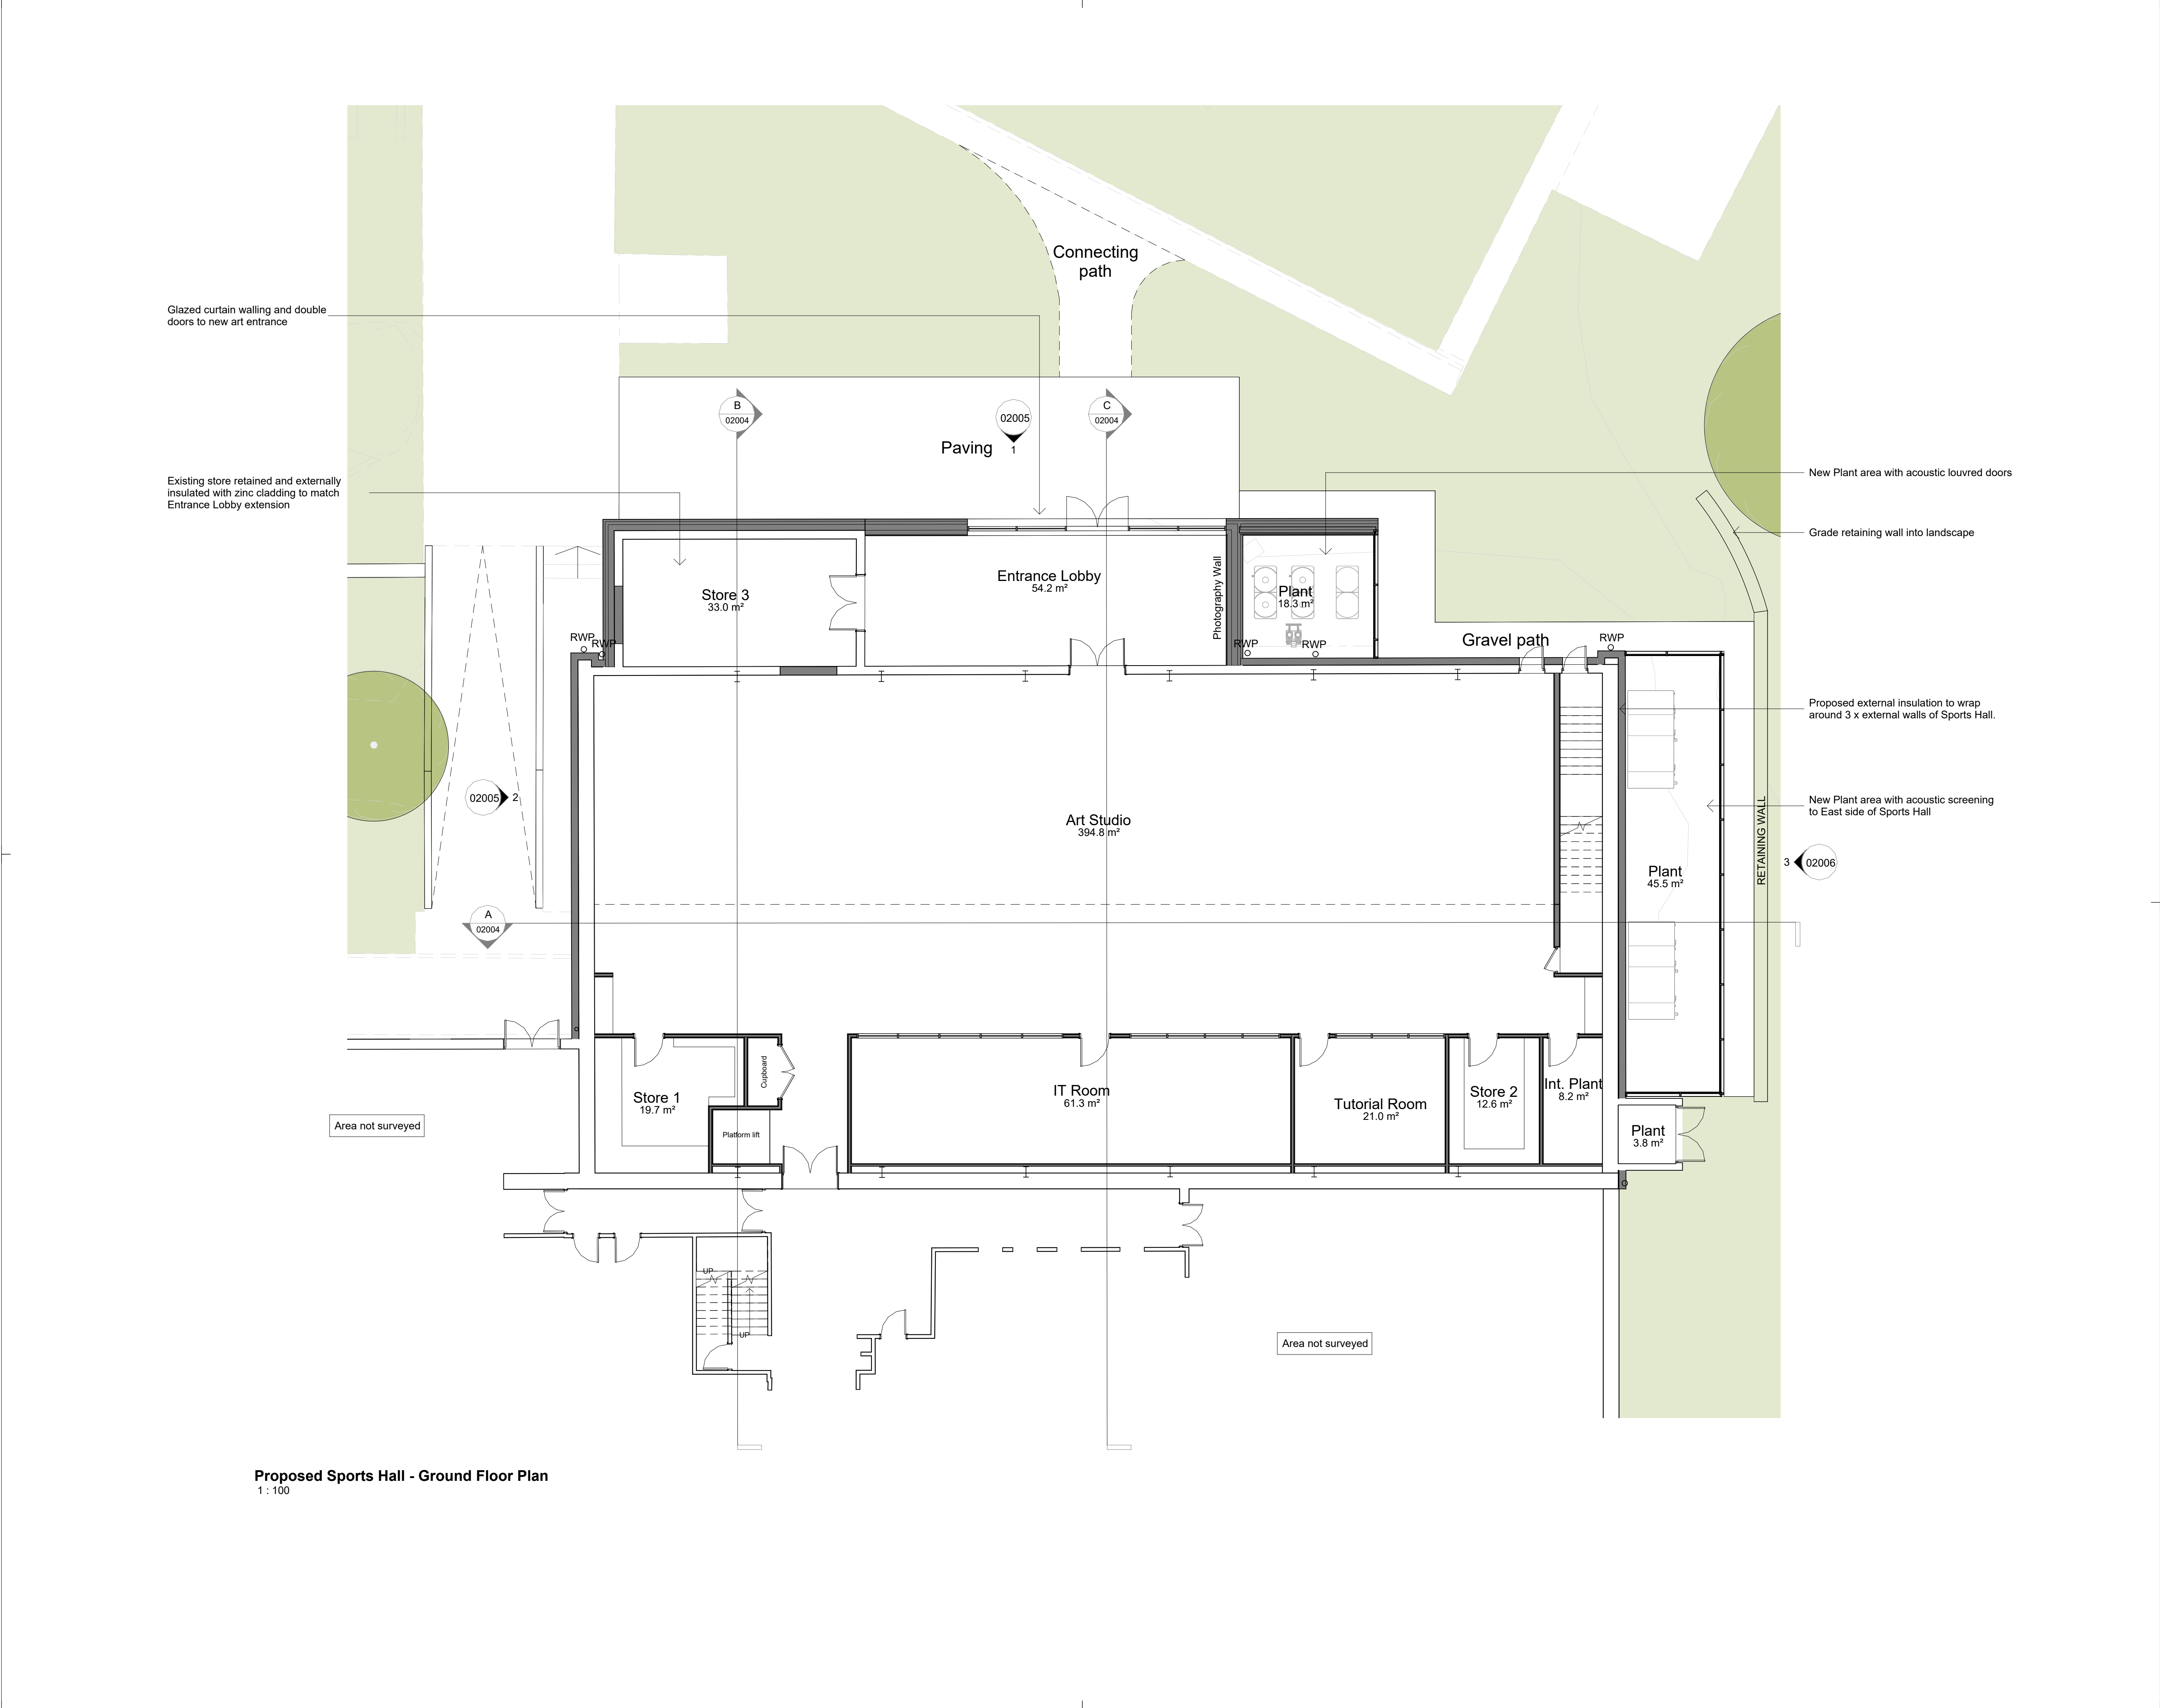


Notes

Do not scale from this document, unless for the purposes of planning applications where a scale bar is provided. Refer to figured dimensions only. All dimensions to be verified on site prior to construction. Report all discrepancies or ambiguities to the Document Originator immediately. This document is to be read in conjunction with relevant documents, drawings and standards.

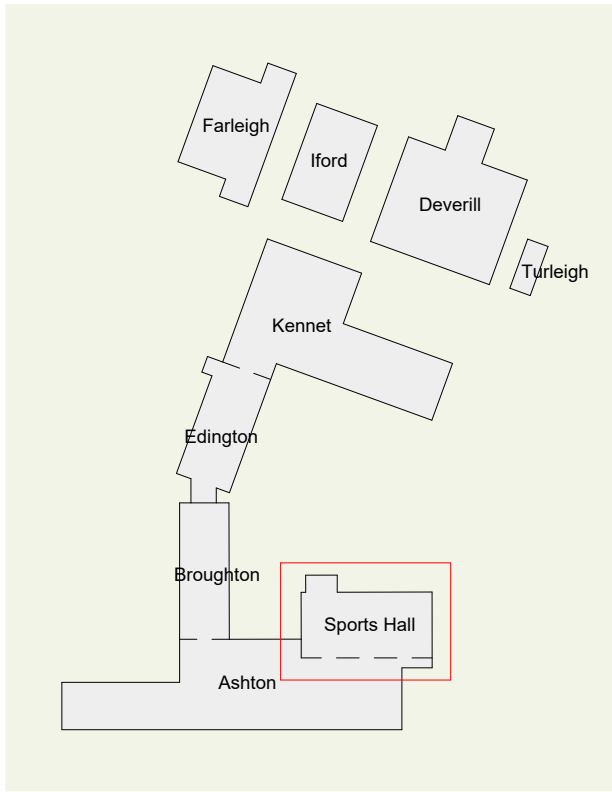

Campus Location Plan
1 : 2000

P01	12.08.26	FOR PLANNING	ON	DCP
Rev	Date	Notes	Dm	Chk'd

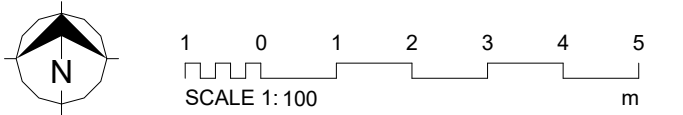

Document Originator
AWW
London Suite 1.07, Tide Bankside, SE1 9EA 020 7160 6000
Bristol pivot + mark, 48-52 Baldwin Street, BS1 1QB 0117 923 2535
RIBA Chartered Practice www.aww-uk.com

Client
Wiltshire College & University Centre

AWW Project Number 5002 Project Stage RIBA Stage 3

Project Title
Trowbridge College
BA14 0ES

Title
Ashton Sports Hall - Proposed Ground Floor Plan

Scale @ A1 Document Status


As S0 - Initial Status

indicated


Project	Origin	Volume	Level	Type	Role	Number	Rev
5002	AWW	ASH	00	DR	A	02001	P01

Notes


Do not scale from this document, unless for the purposes of planning applications where a scale bar is provided. Refer to figured dimensions only. All dimensions to be verified on site prior to construction. Report all discrepancies or ambiguities to the Document Originator immediately. This document is to be read in conjunction with relevant documents, drawings and standards.

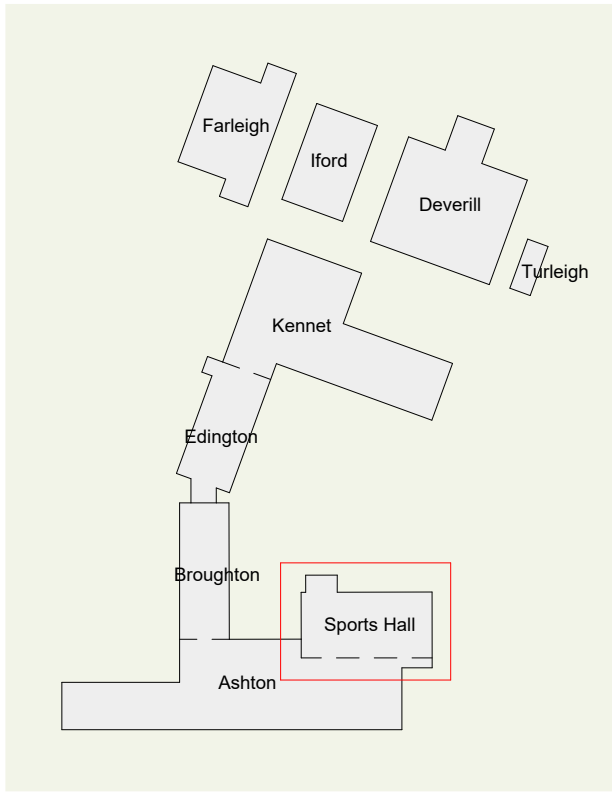

Campus Location Plan
1 : 2000

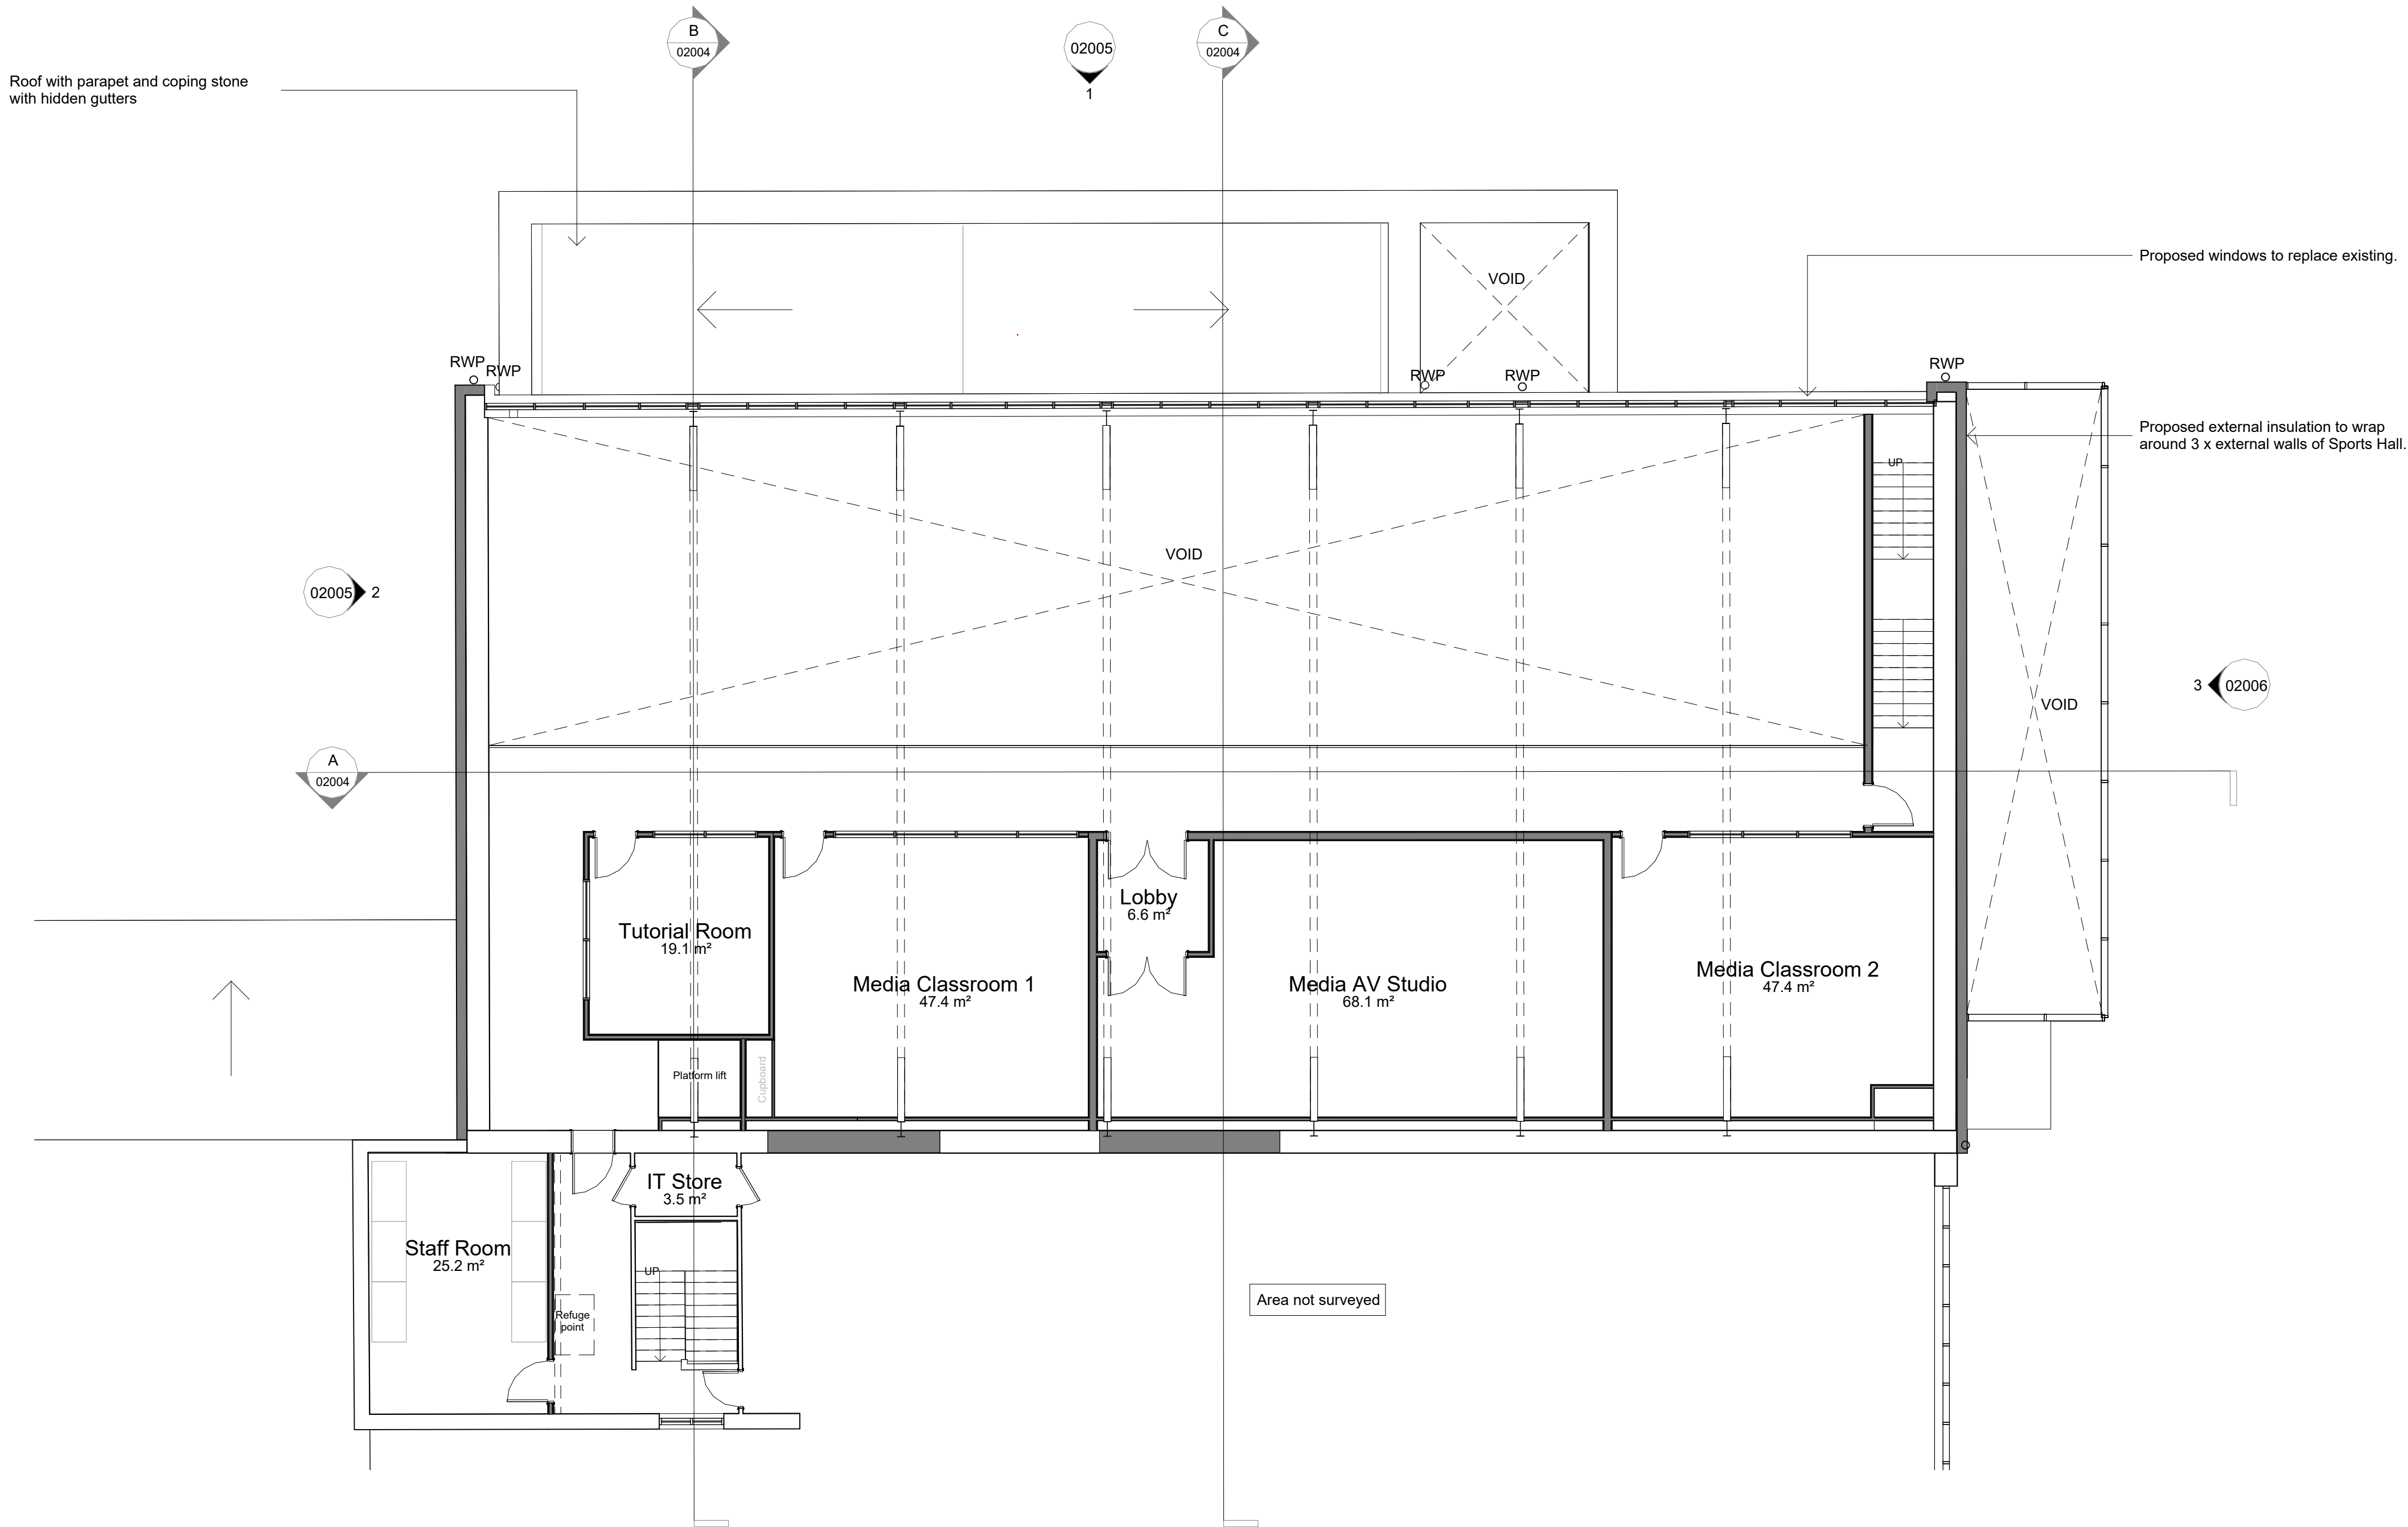

Proposed Sports Hall - First Floor Plan
1 : 100

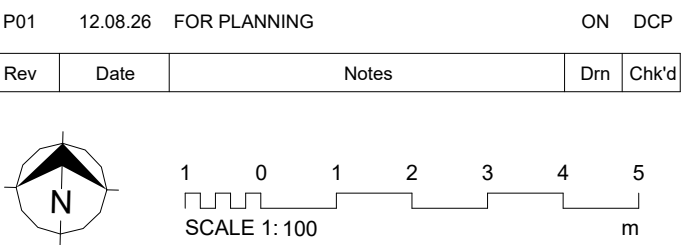

Document Originator

AWW

London Suite 1.07, Tide Bankside, SE1 9EA 020 7160 6000
Bristol pivot + mark, 48-52 Baldwin Street, BS1 1QB 0117 923 2535

RIBA Chartered Practice www.aww-uk.com

Client
Wiltshire College & University Centre

AWW Project Number 5002 Project Stage RIBA Stage 3

Project Title
Trowbridge College
BA14 0ES

Title
Ashton Sports Hall - Proposed First Floor Plan


Scale @ A1

Document Status

As indicated

S0 - Initial Status


Project	Origin	Volume	Level	Type	Role	Number	Rev
5002	AWW	ASH	01	DR	A	02002	P01

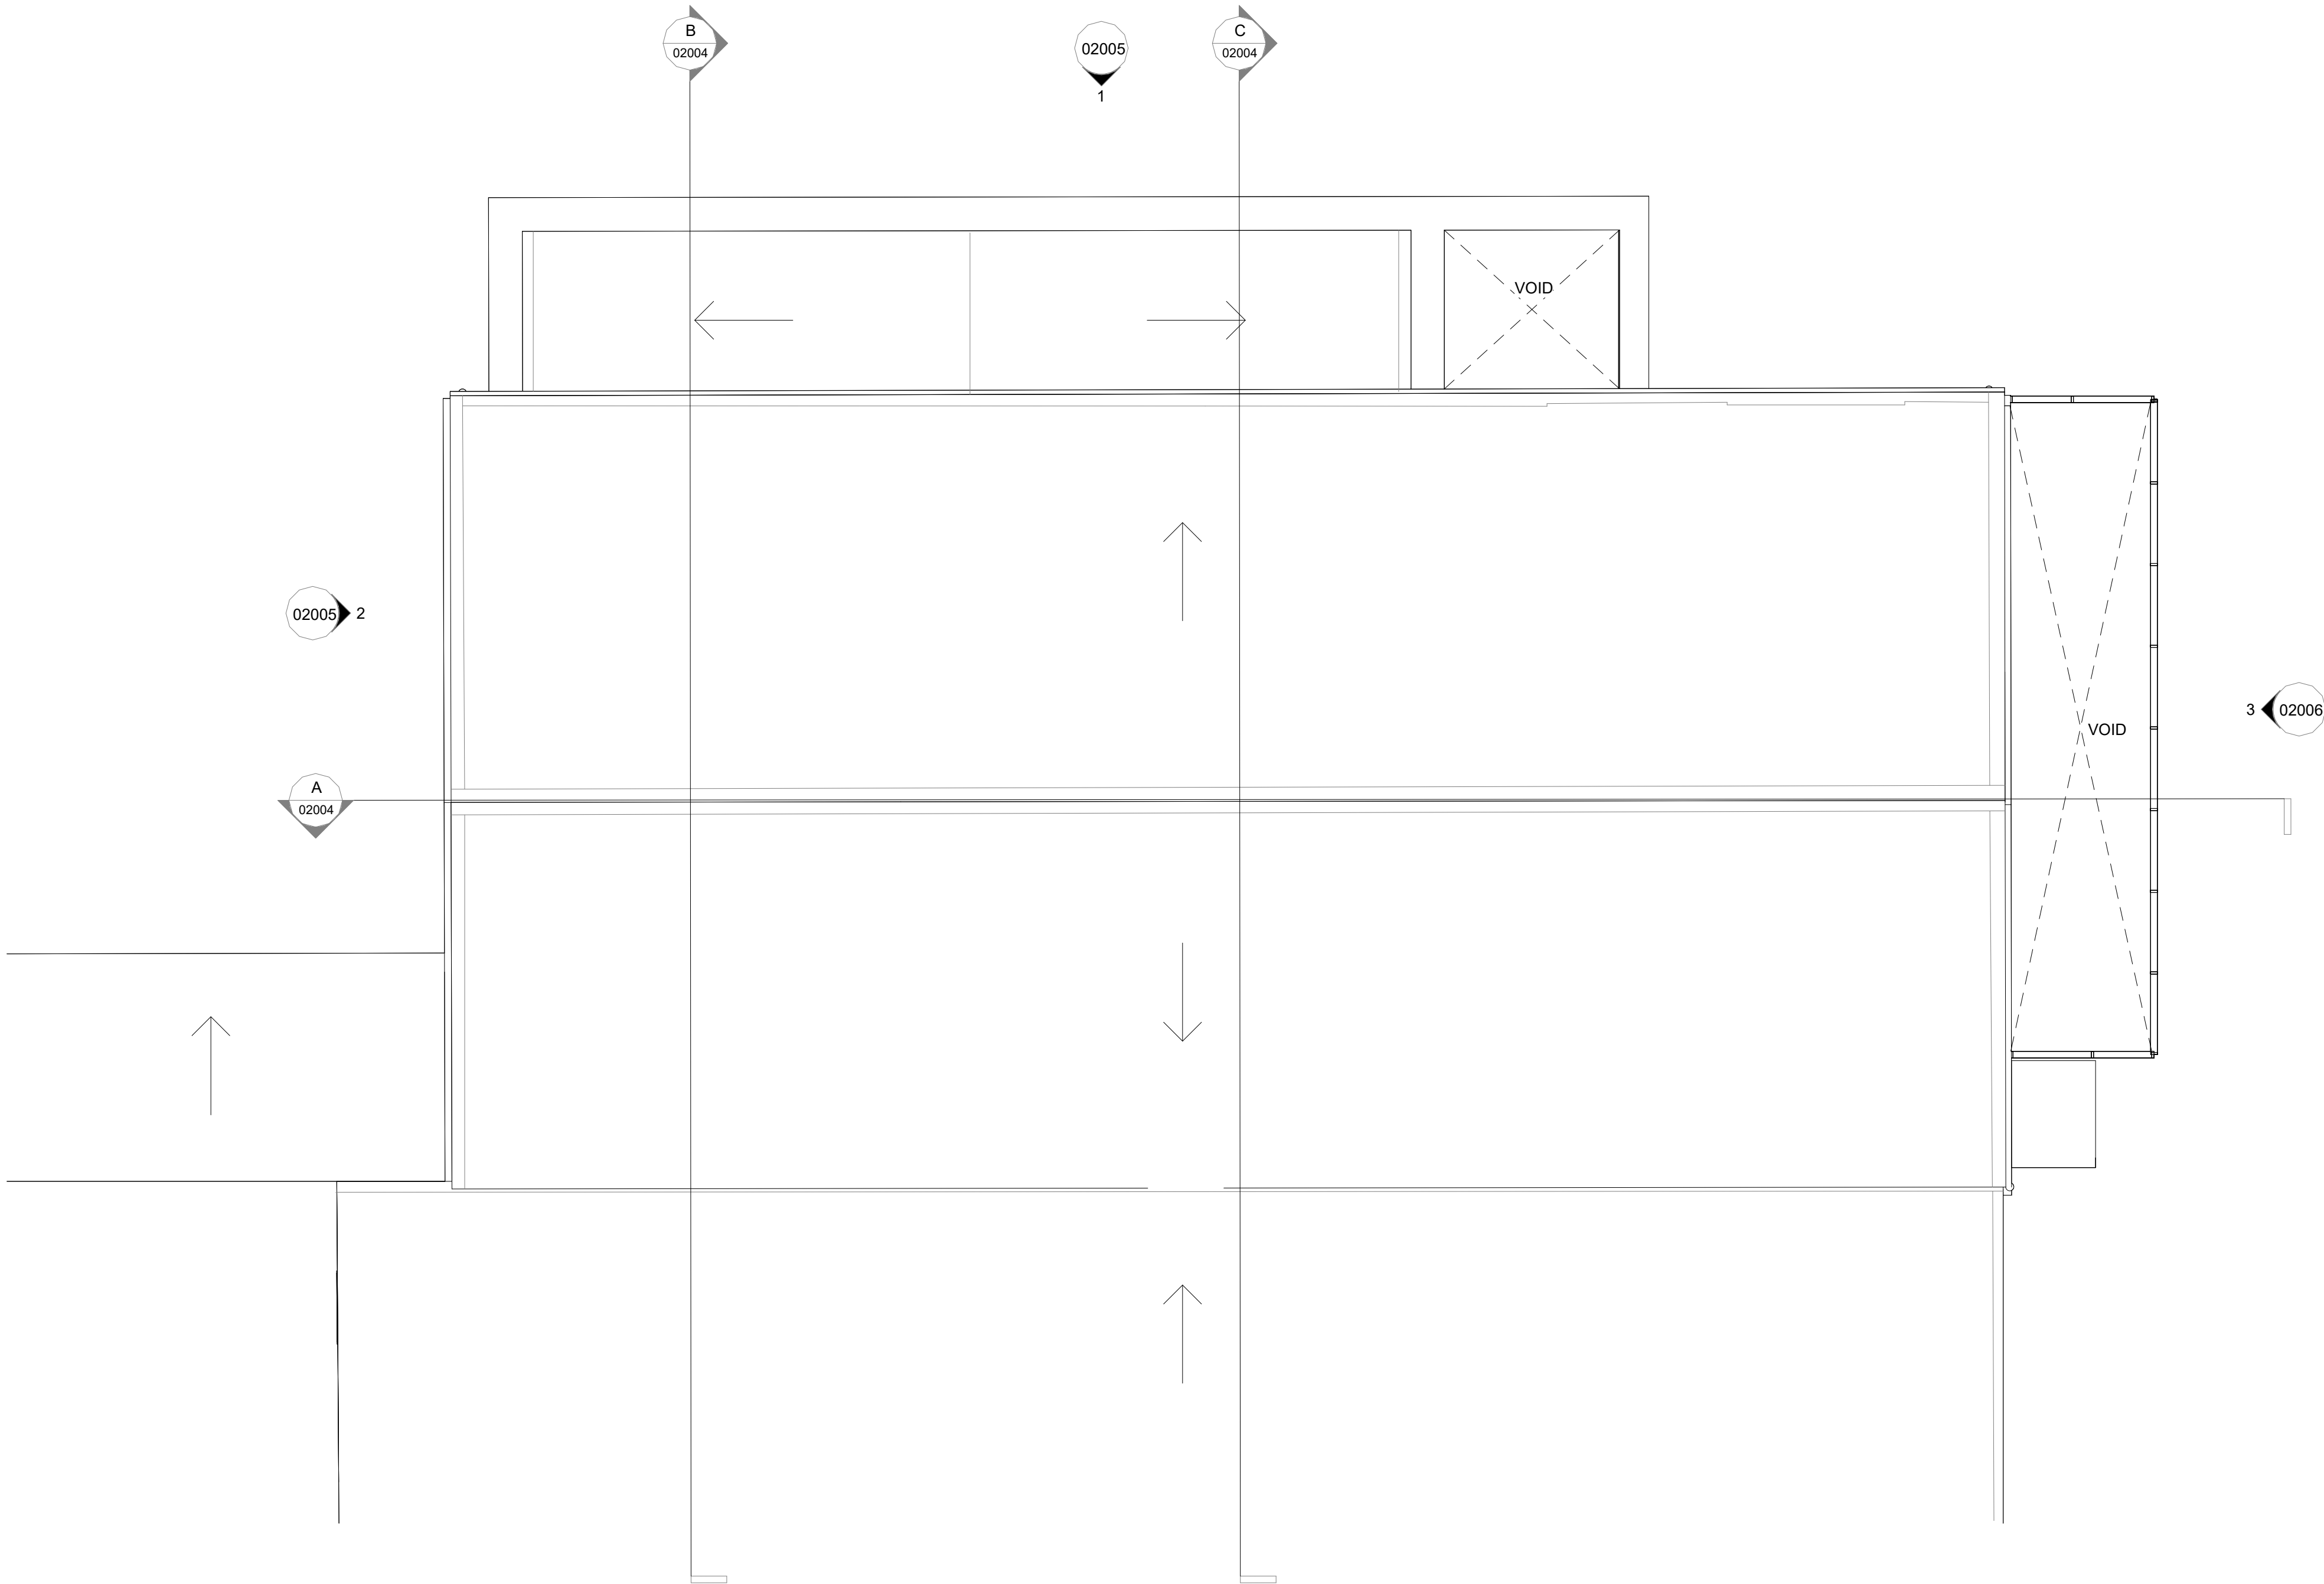

Proposed Sports Hall - Roof Plan
1 : 100

Notes


Do not scale from this document, unless for the purposes of planning applications where a scale bar is provided. Refer to figured dimensions only. All dimensions to be verified on site prior to construction. Report all discrepancies or ambiguities to the Document Originator immediately. This document is to be read in conjunction with relevant documents, drawings and standards.

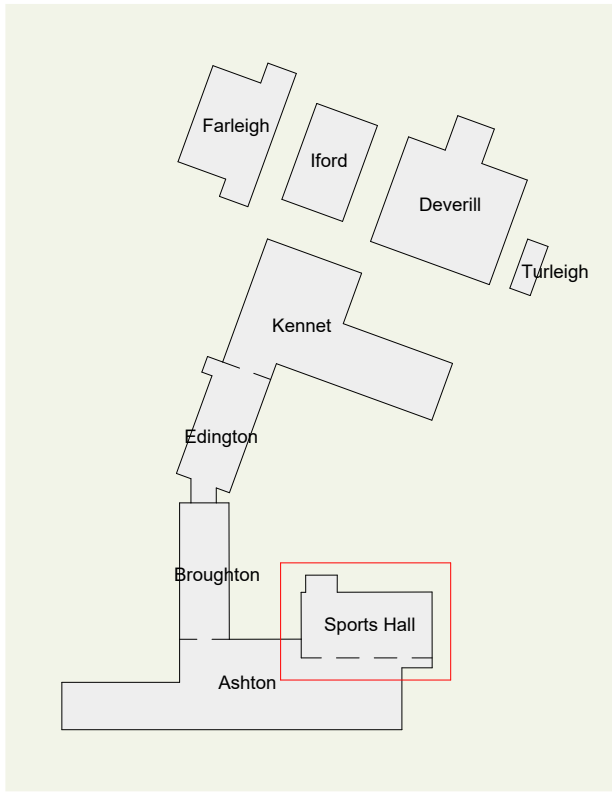

Campus Location Plan
1 : 2000

P01 12.08.26 FOR PLANNING ON DCP

Rev	Date	Notes	Dm	Chk'd
-----	------	-------	----	-------

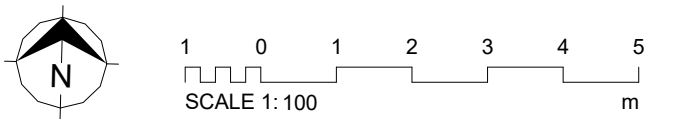

Document Originator

AWW

London Suite 1.07, Tide Bankside, SE1 9EA 020 7160 6000
Bristol pivot + mark, 48-52 Baldwin Street, BS1 1QB 0117 923 2535

RIBA Chartered Practice www.aww-uk.com

Client
Wiltshire College & University Centre

AWW Project Number 5002 Project Stage RIBA Stage 3


Project Title
Trowbridge College
BA14 0ES

Title
Ashton Sports Hall - Proposed Roof Plan


Scale @ A1 Document Status

As S0 - Initial Status


Indicated	Project	Origin	Volume	Level	Type	Role	Number	Rev
5002	AWW	ASH	RF	DR		A	02003	P01

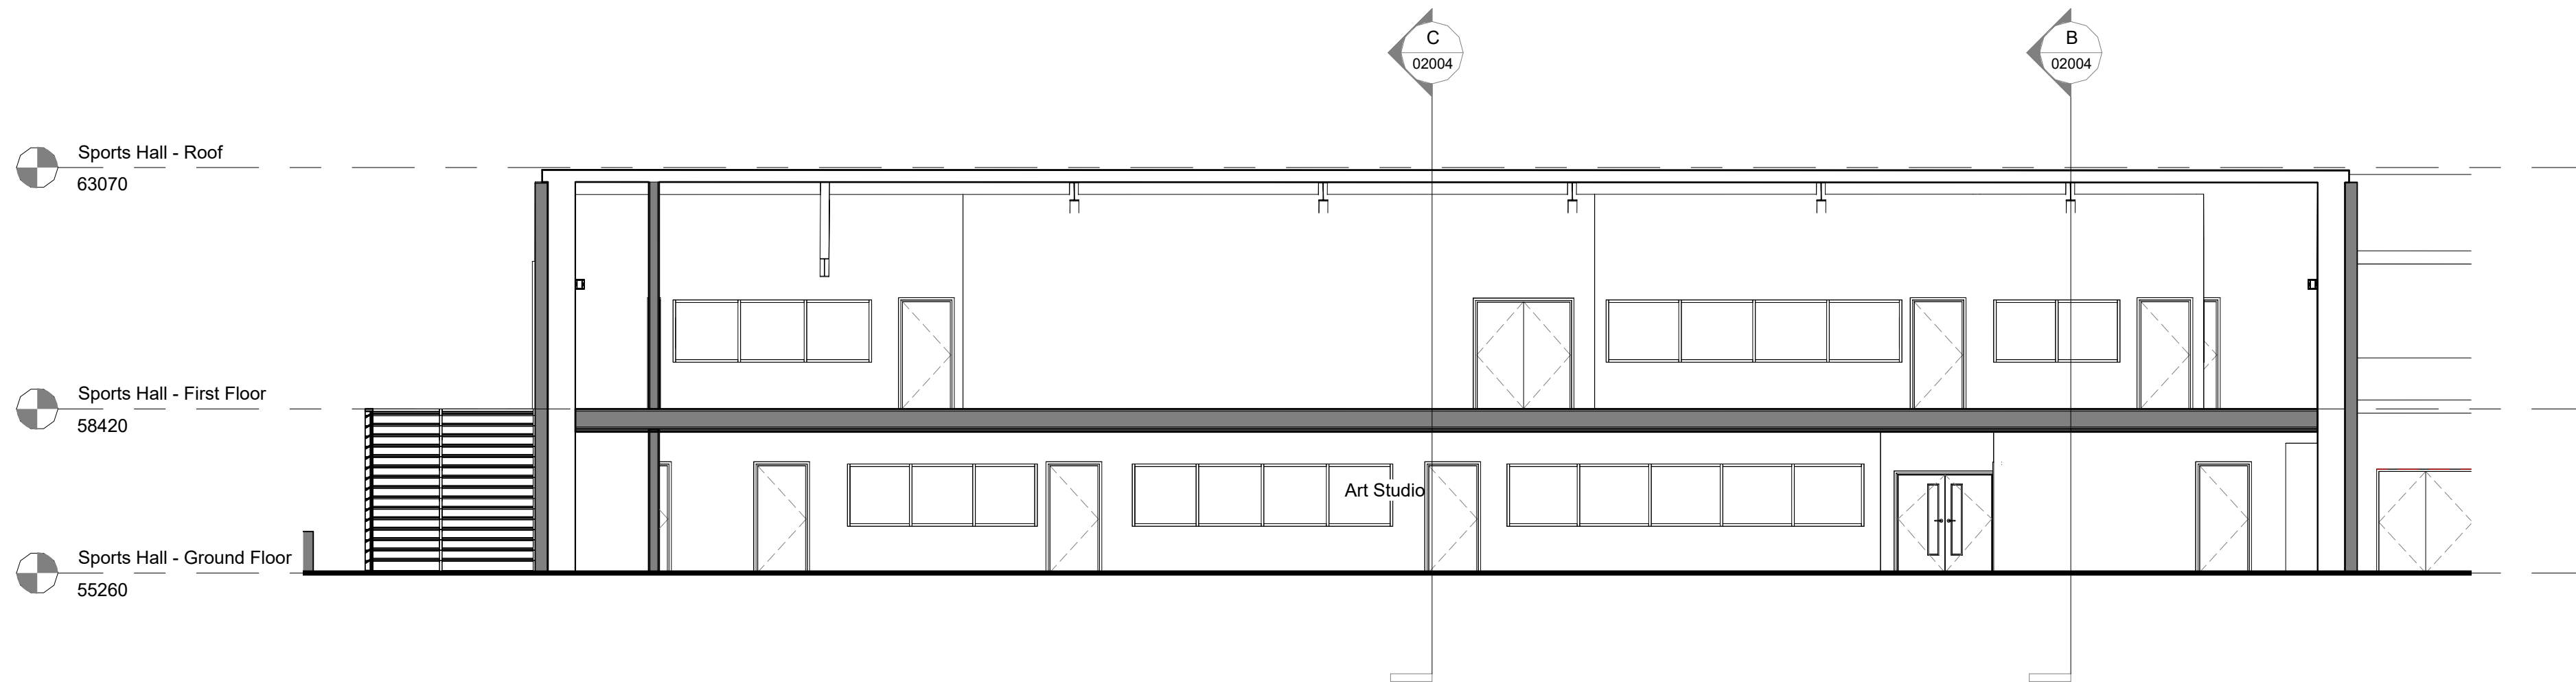

Proposed Sports Hall - Section A
1 : 100

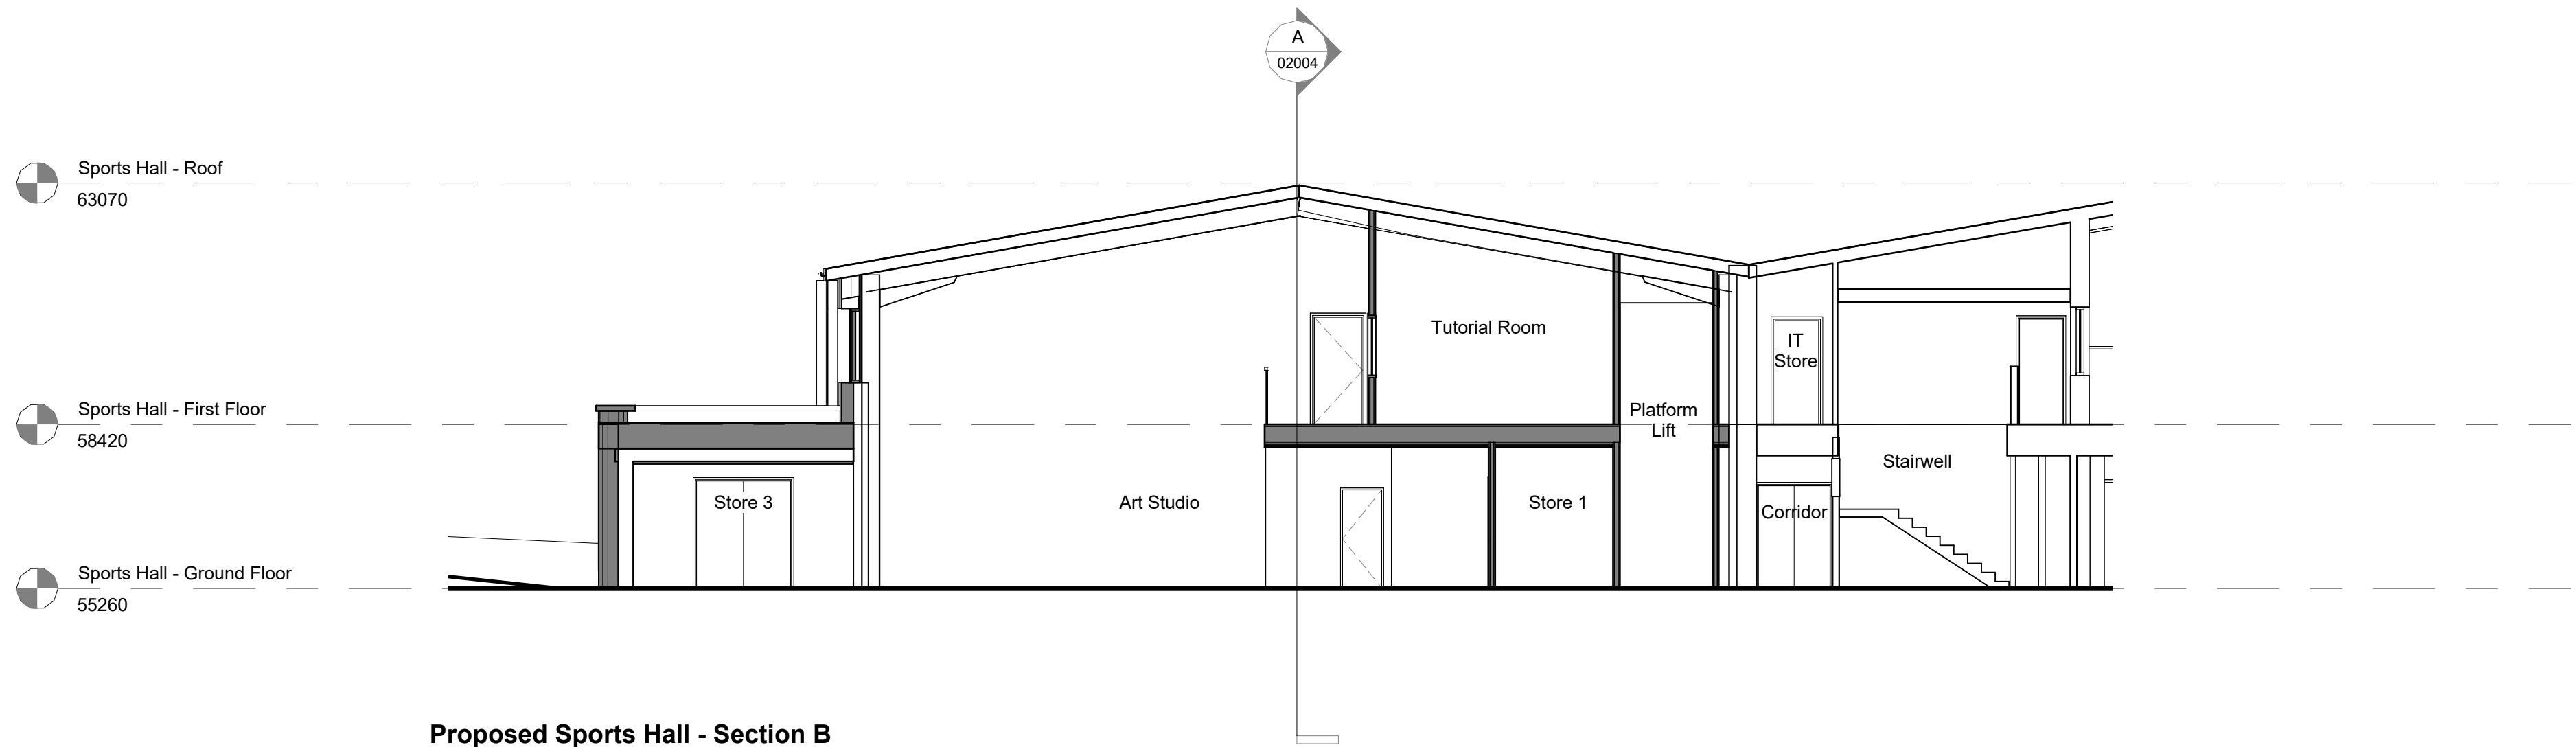


Proposed Sports Hall - Section B
1 : 100

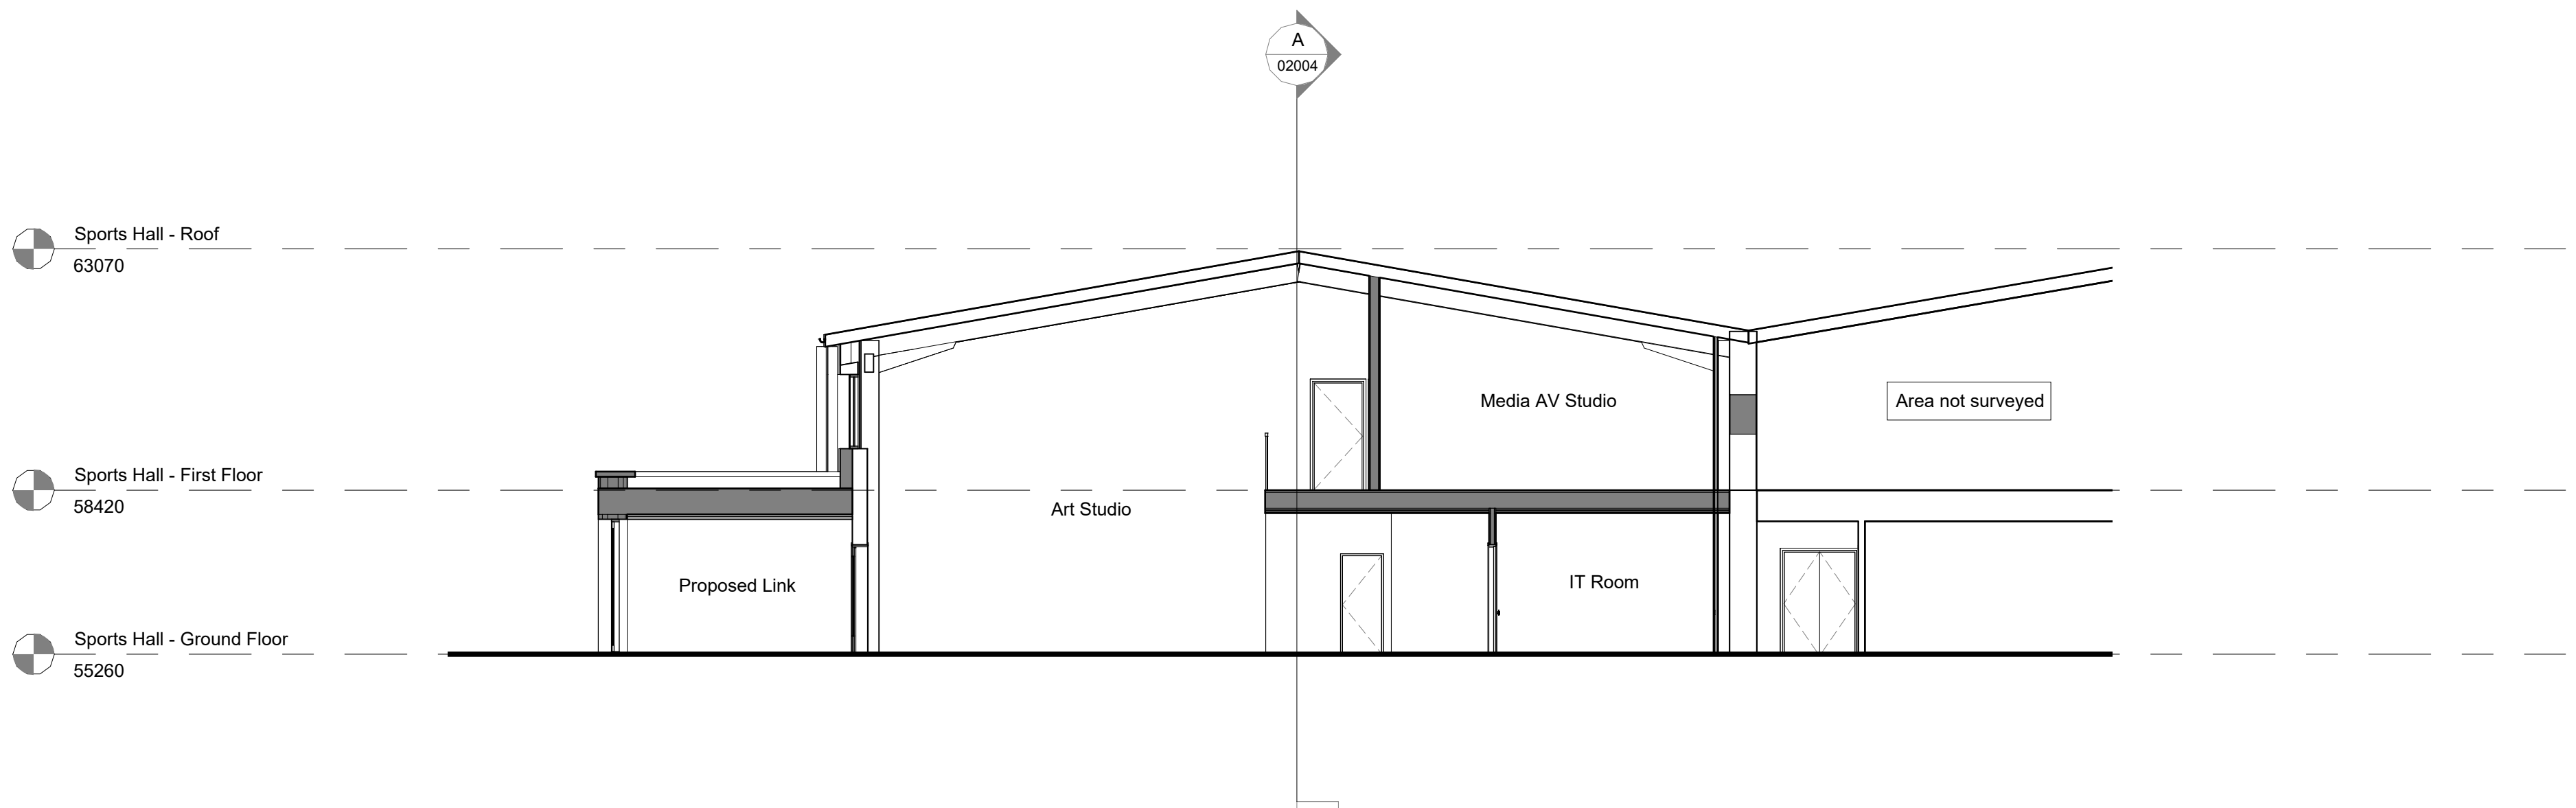

Proposed Sports Hall - Section C
1 : 100

Notes


Do not scale from this document, unless for the purposes of planning applications where a scale bar is provided. Refer to figured dimensions only. All dimensions to be verified on site prior to construction. Report all discrepancies or ambiguities to the Document Originator immediately. This document is to be read in conjunction with relevant documents, drawings and standards.

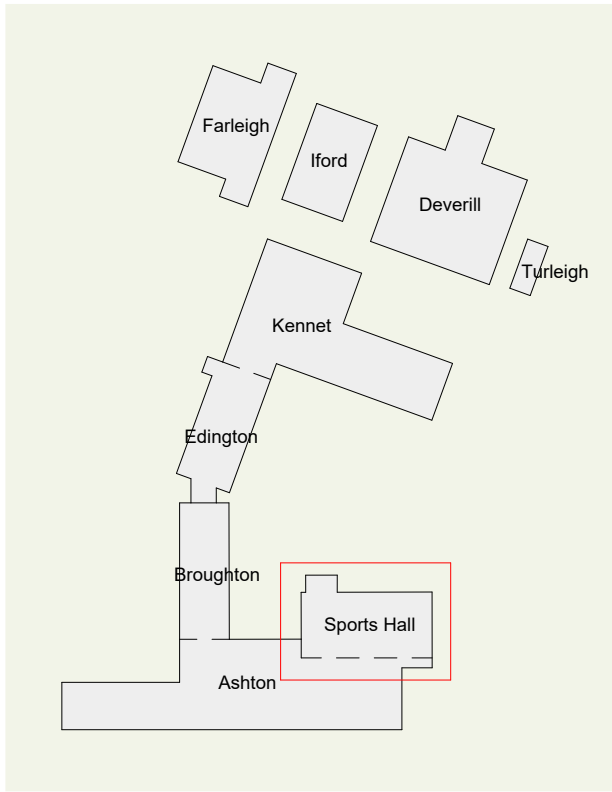

Campus Location Plan
1 : 2000

P01 12.08.26 FOR PLANNING ON DCP

Rev	Date	Notes	Dm	Chk'd
-----	------	-------	----	-------

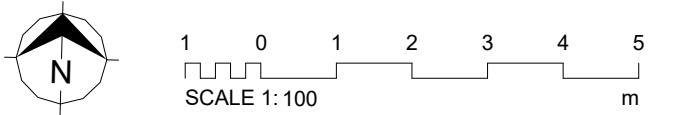

Document Originator

AWW

London Suite 1.07, Tide Bankside, SE1 9EA 020 7160 6000
Bristol pivot + mark, 48-52 Baldwin Street, BS1 1QB 0117 923 2535

RIBA Chartered Practice www.aww-uk.com

Client
Wiltshire College & University Centre

AWW Project Number 5002 Project Stage RIBA Stage 3


Project Title
Trowbridge College
BA14 0ES

Title
Ashton Sports Hall - Proposed Sections


Scale @ A1 Document Status

As S0 - Initial Status

Indicated	Project	Origin	Volume	Level	Type	Role	Number	Rev
	5002	AWW	ASH	RF	DR	A	02004	P01

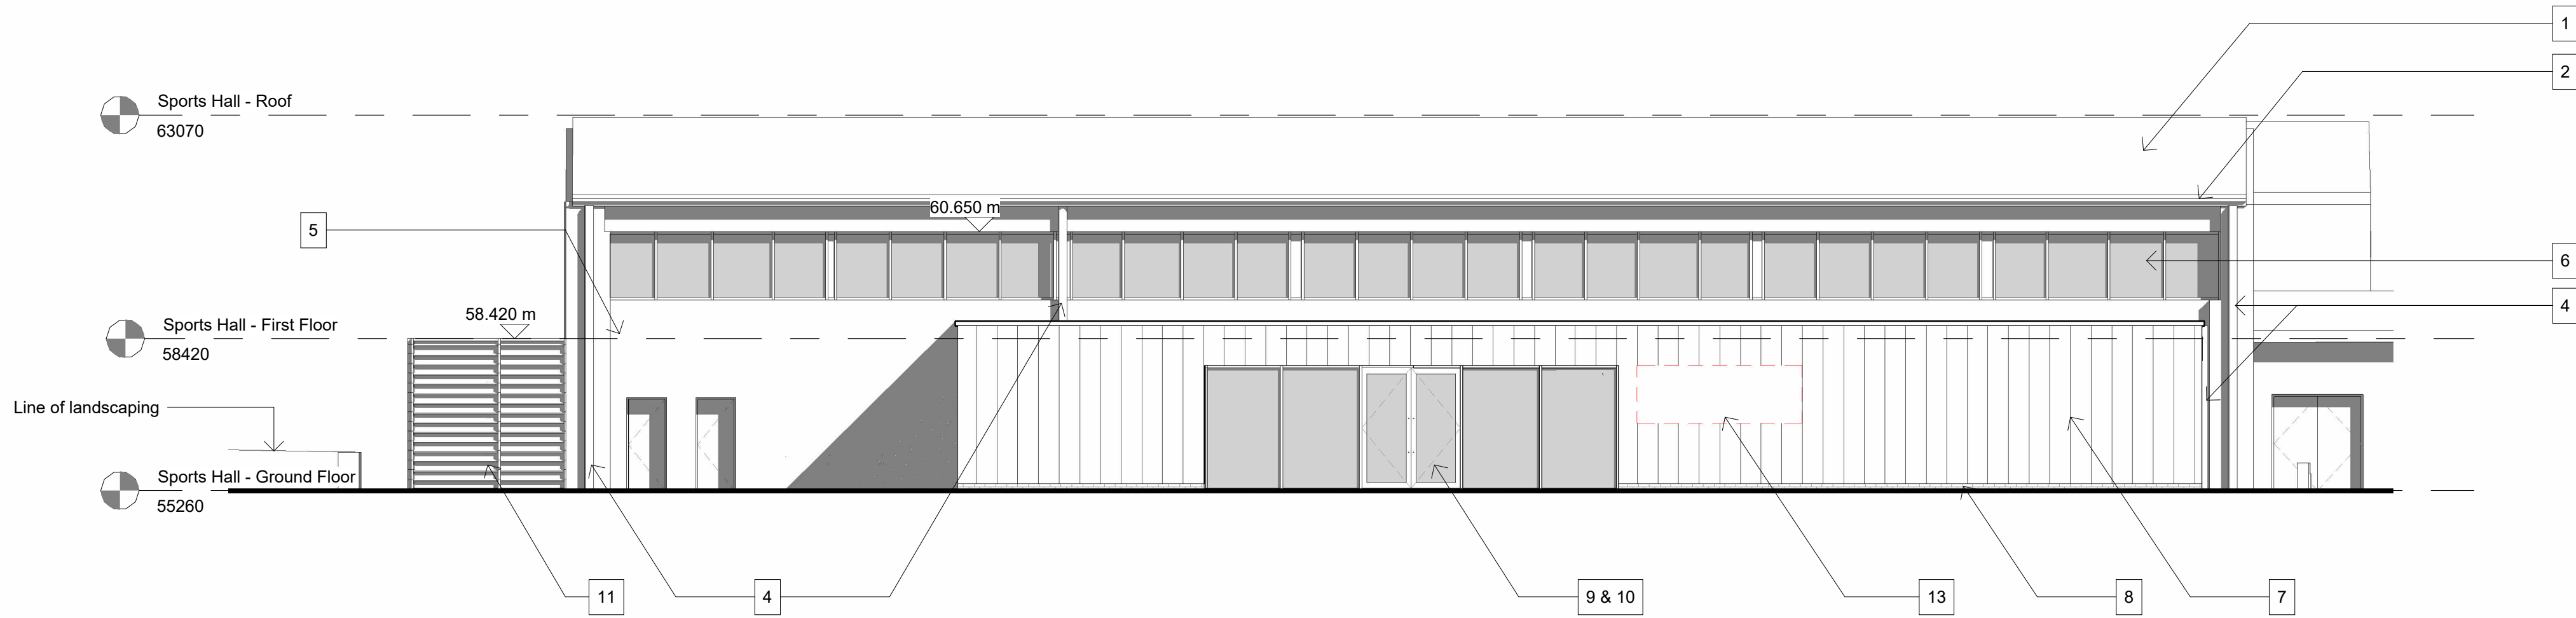


Proposed Sports Hall - Elevation 1 (Front)
1 : 100

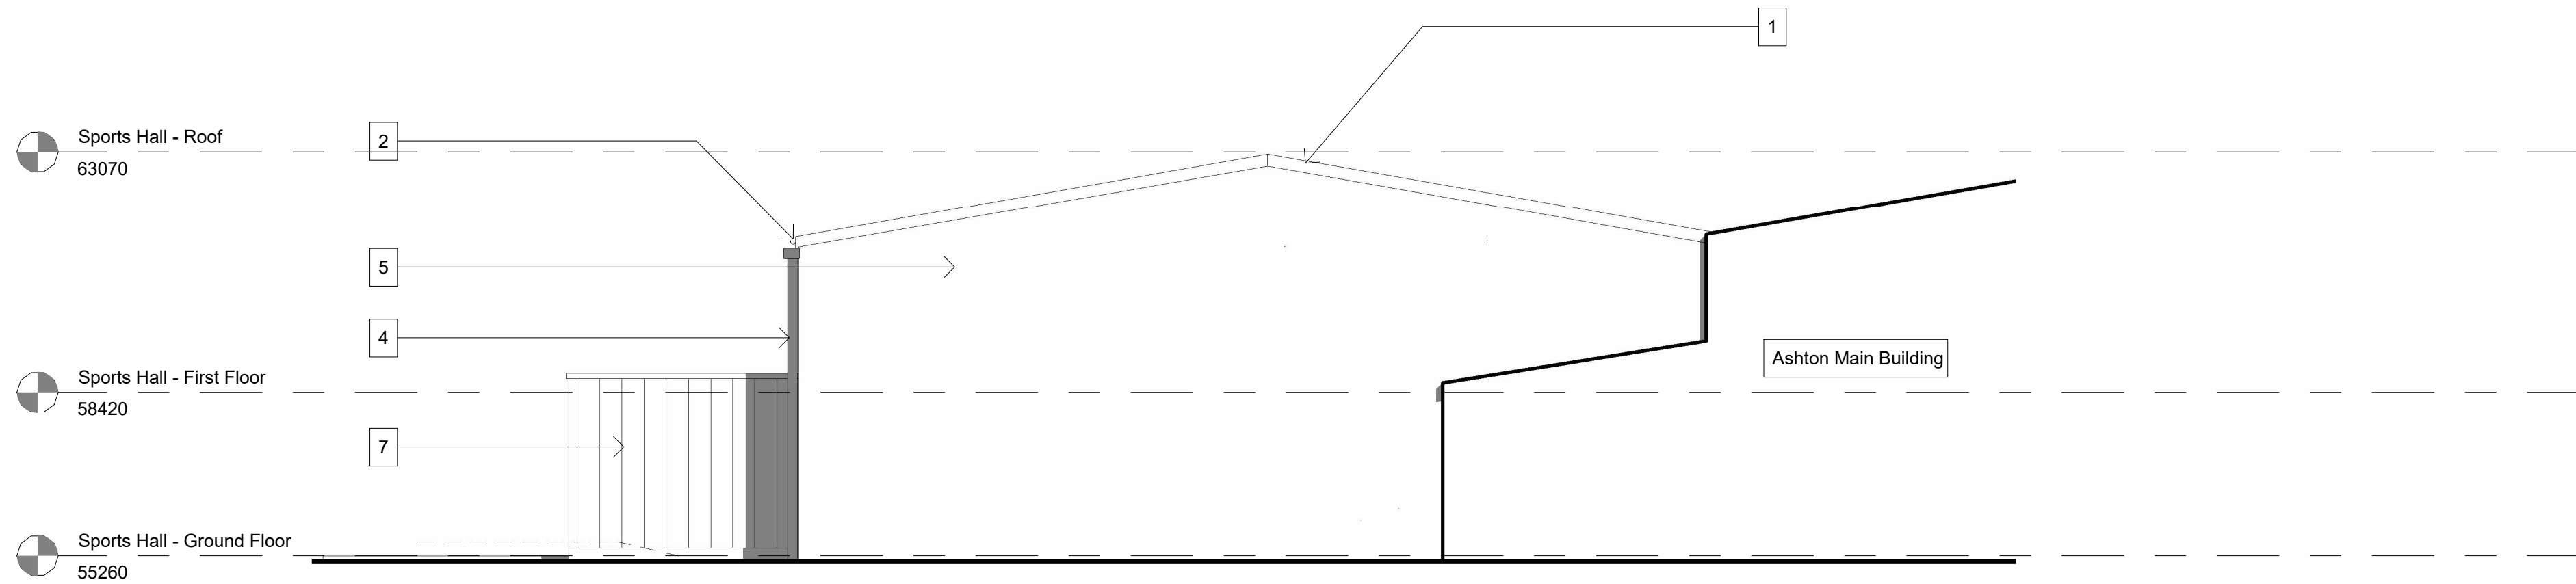

Proposed Sports Hall - Elevation 2 (Side)
1 : 100


- MATERIALS KEY -**
- Existing profiled metal sheet roof
 - New metal gutter
 - New fascia board
 - New downpipes
 - New render
 - New PPC metal windows
 - Standing seam zinc cladding
 - Brick
 - Double glazed doors
 - Double glazed windows
 - Louvered doors
 - Acoustic screening
 - Signage

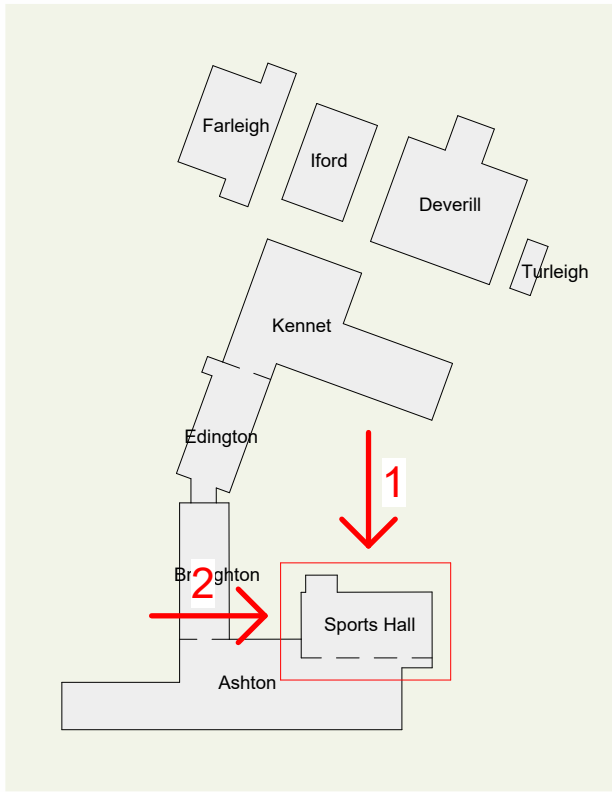

Campus Location Plan
1 : 2000

P01 12.08.26 FOR PLANNING ON DCP

Rev	Date	Notes	Dm	Chk'd
-----	------	-------	----	-------

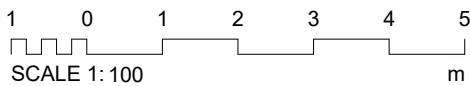

Document Originator

AWW

London Suite 1.07, Tide Bankside, SE1 9EA 020 7160 6000
Bristol pivot + mark, 48-52 Baldwin Street, BS1 1QB 0117 923 2535

RIBA Chartered Practice www.aww-uk.com

Client
Wiltshire College & University Centre

AWW Project Number 5002 Project Stage RIBA Stage 3


Project Title
Trowbridge College
BA14 0ES

Title
Ashton Sports Hall - Proposed Elevation 1 and 2

Scale @ A1 Document Status

As S0 - Initial Status

Indicated							
Project	Origin	Volume	Level	Type	Role	Number	Rev
5002	AWW	ASH	XX	DR	A	02005	P01

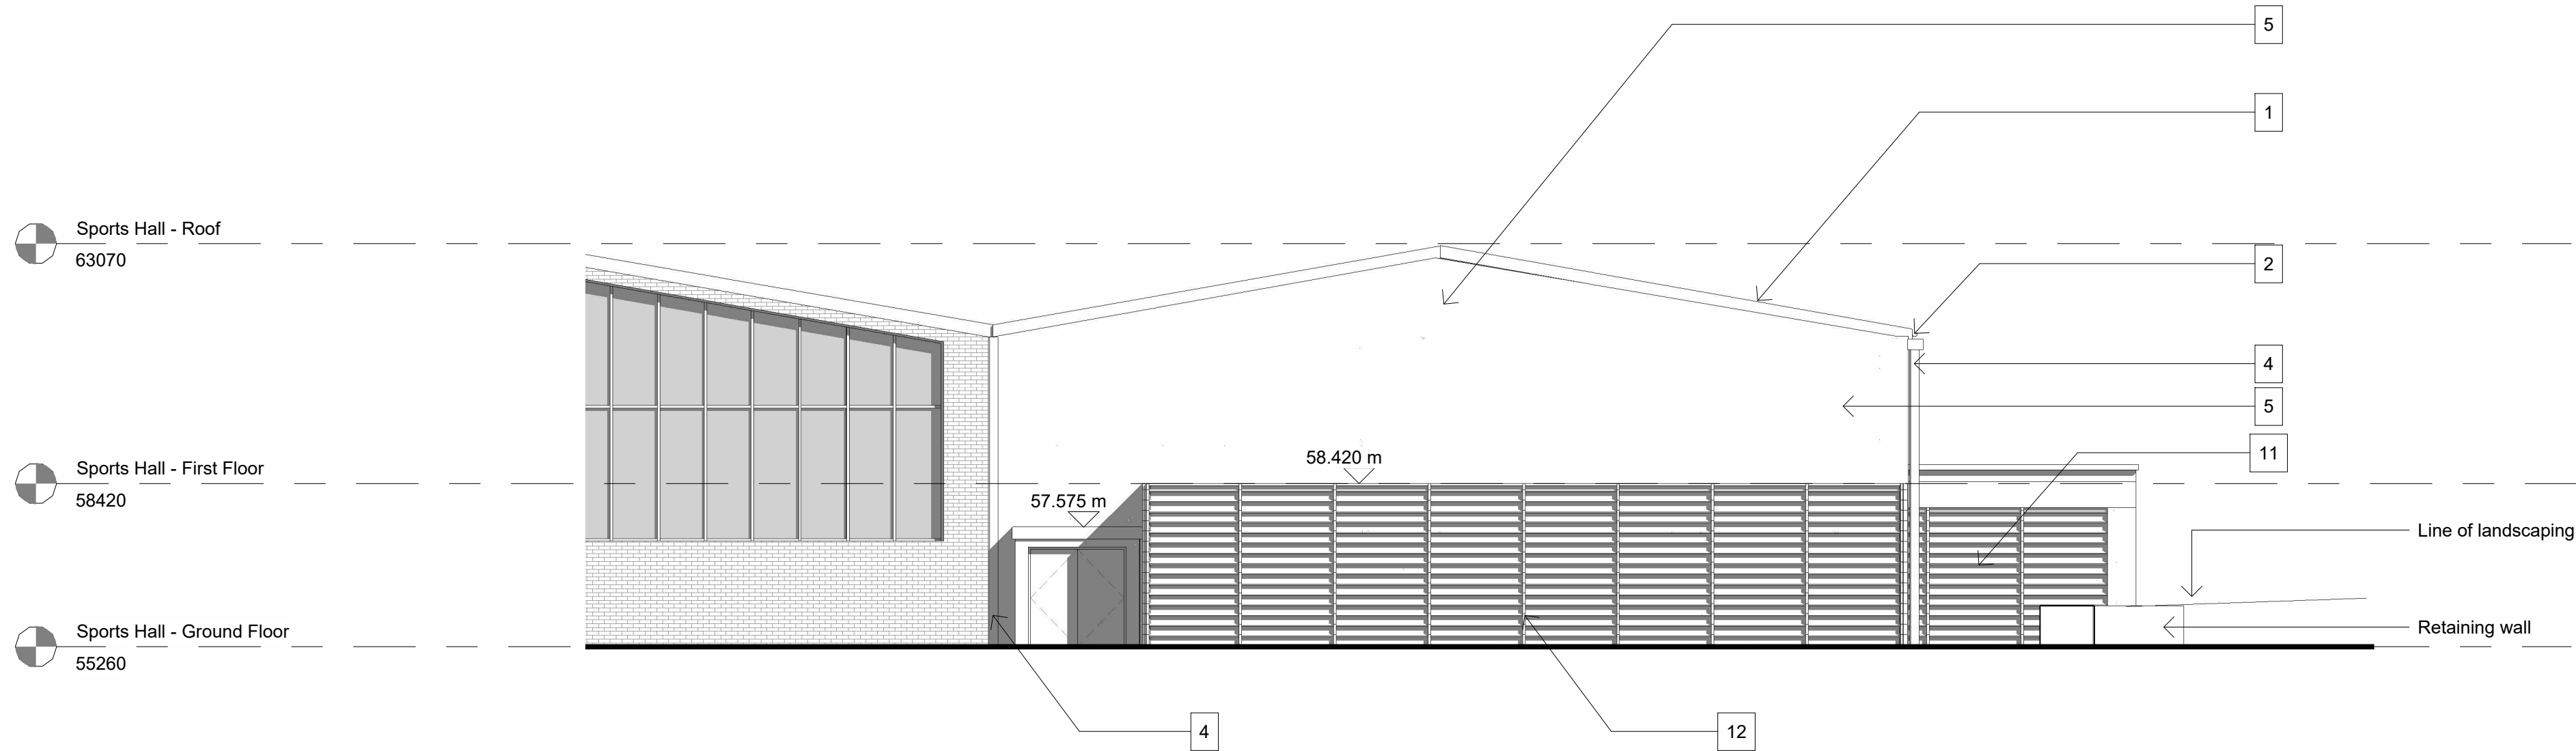


Proposed Sports Hall - Elevation 3 (Side)
1 : 100

- MATERIALS KEY -**
- Existing profiled metal sheet roof
 - New metal gutter
 - New fascia board
 - New downpipes
 - New render
 - New PPC metal windows
 - Standing seam zinc cladding
 - Brick
 - Double glazed doors
 - Double glazed windows
 - Louvered doors
 - Acoustic screening
 - Signage

Notes


Do not scale from this document, unless for the purposes of planning applications where a scale bar is provided. Refer to figured dimensions only. All dimensions to be verified on site prior to construction. Report all discrepancies or ambiguities to the Document Originator immediately. This document is to be read in conjunction with relevant documents, drawings and standards.

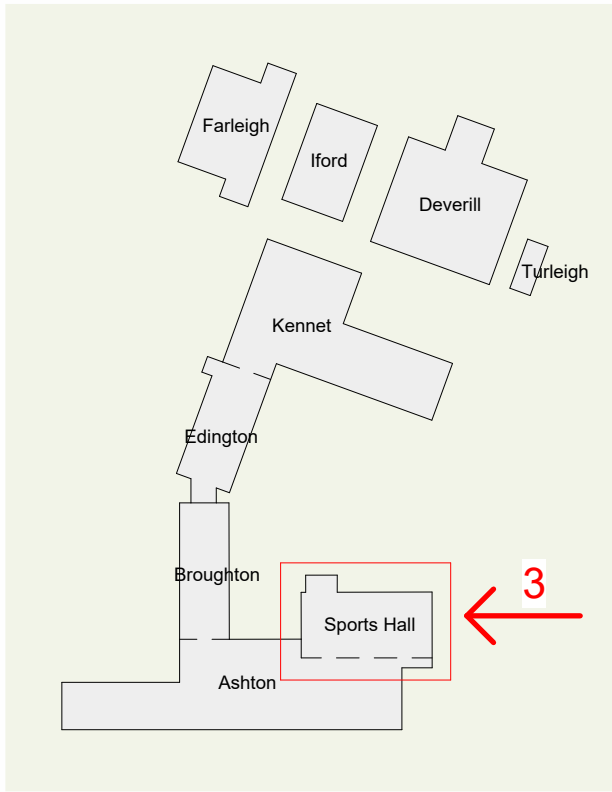

Campus Location Plan
1 : 2000

P01 12.08.26 FOR PLANNING ON DCP

Rev	Date	Notes	Dm	Chk'd
-----	------	-------	----	-------

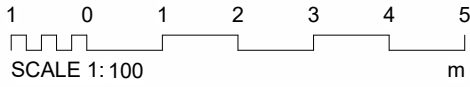

Document Originator

AWW

London Suite 1.07, Tide Bankside, SE1 9EA 020 7160 6000
Bristol pivot + mark, 48-52 Baldwin Street, BS1 1QB 0117 923 2535

RIBA Chartered Practice www.aww-uk.com

Client
Wiltshire College & University Centre

AWW Project Number 5002 Project Stage RIBA Stage 3

Project Title
Trowbridge College
BA14 0ES

Title
Ashton Sports Hall - Proposed Elevation 3

Scale @ A1 Document Status

As S0 - Initial Status

Indicated	Project	Origin	Volume	Level	Type	Role	Number	Rev
5002	AWW	ASH	XX	DR	A		02006	P01