NOTES

1. All dimensions and levels are in metres unless otherwise noted
2. This drawing is to be read in conjunction with the relevant Architect's/Engineer's drawings, specifications and CDM documentation
3. This drawing has been produced electronically and may have been photo reduced or enlarged when copied. Work to figured dimensions only (DO NOT SCALE - EXCEPT FOR PLANNING PURPOSES). All dimensions to be checked on site. Any errors or omissions to be reported to the engineer immediately.
4. This drawing contains coloured lines / information that may not be clear if reproduced in black and white.
5. Digital copies of this plan can only be considered accurate if supplied directly by Infrastruct CS Ltd.

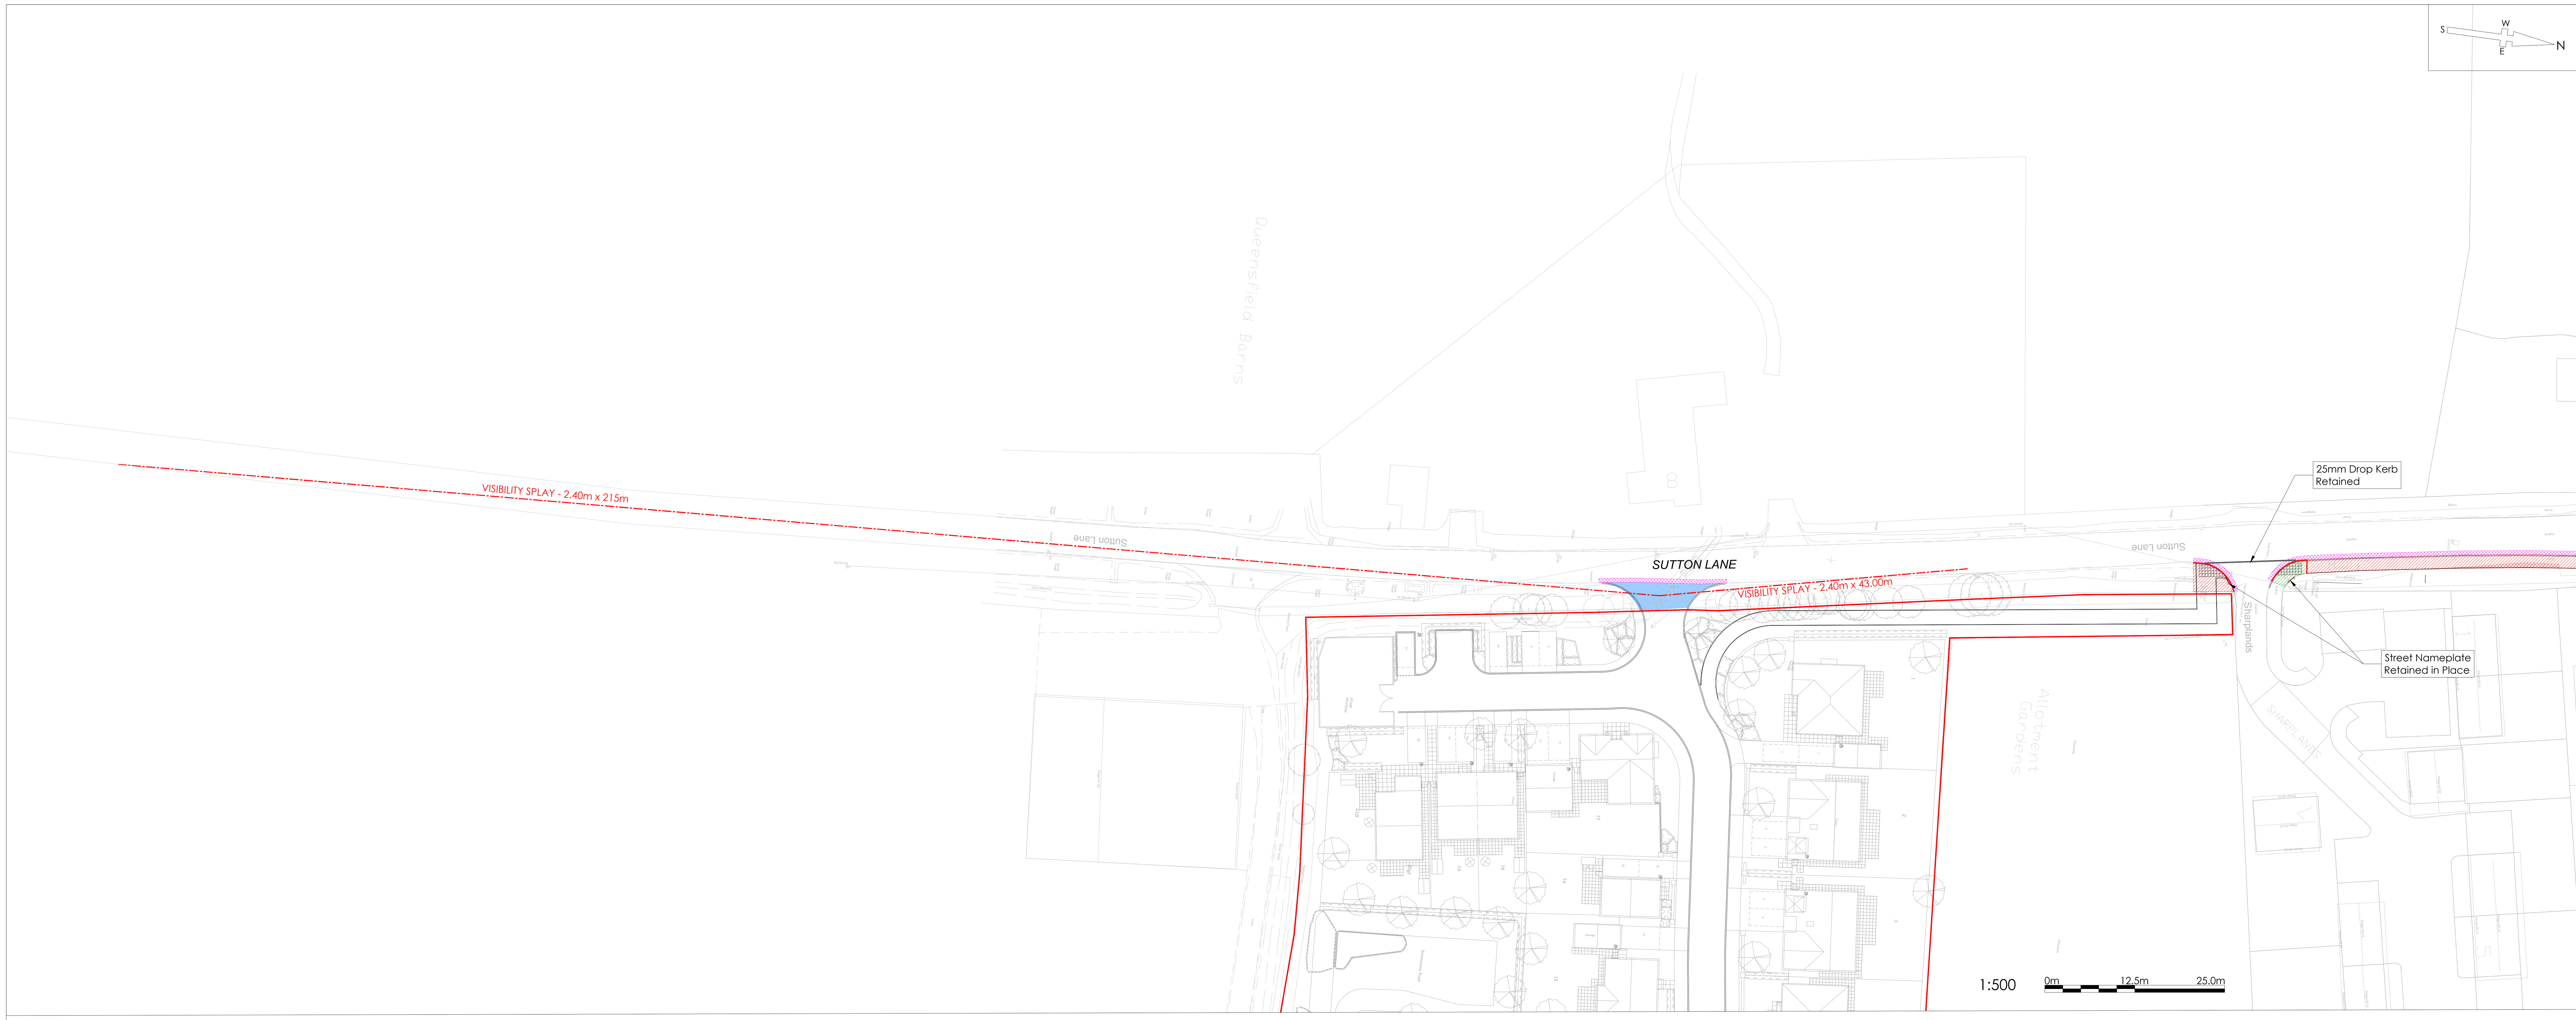

Site Clearance Legend

(red hatch)	Existing Verge Excavated, Ready for Full Depth Footway Construction
(blue cross-hatch)	Existing Vehicle Crossing Excavated, Ready for Full Depth Vehicle Crossing Construction
(green hatch)	Existing Footway Surface Planed off, Ready for Footway Resurfacing
(magenta cross-hatch)	Carriageway Surface Planed for Resurfacing - Minimum 600mm in front of New Kerbing
(red cross-hatch)	Vegetation to be cleared
(red line)	Kerbline Broken Out
(grey line)	Kerbline Retained

REV	DRAWN	CHECK	REVISION COMMENTS	ISSUE DATE
P07	SNN	APL	Visibility splays added	15/07/26
P06	APL	AJG	Amended in line with amended arrangement agreed with WC	16/06/26
P05	SNN	APL	Amended to WC Comments	05/12/24
P04	APL	AJG	Amended in line with WC comments 19/09/2024	05/11/24
P03	SNN	AJG	Amended in line with WC comments 12/01/2024	25/07/24
P02	APL	AJG	Vegetation clearance added.	05/10/23
P01	SNN	AJG	Initial issue	28/06/23

DRAWING TITLE
Off Site Works: Site Clearance

SHEET NO. 1

PROJECT
Sutton Lane
Sutton Benger
Chippenham, SN15 4RR

CLIENT
Hills

Infrastruct CS Ltd

SCALE @ A1: As Noted

ENGINEER: AJG
DRAFT: SNN
APPROVED: RJW

PROJECT NUMBER	STATUS	ISSUE PURPOSE
2379	S4	TECHNICAL APPROVAL

PROJECT	ORIGIN	PHASE	LEVEL	TYPE	ROLE	NO.	REVISION
SUTT	ICS	01	XX	DR	C	501	P07

The Stables, High Cogges Farm, High Cogges, Witney, OX29 6UN - Tel: 01993 709709: info@infrastructcs.co.uk