



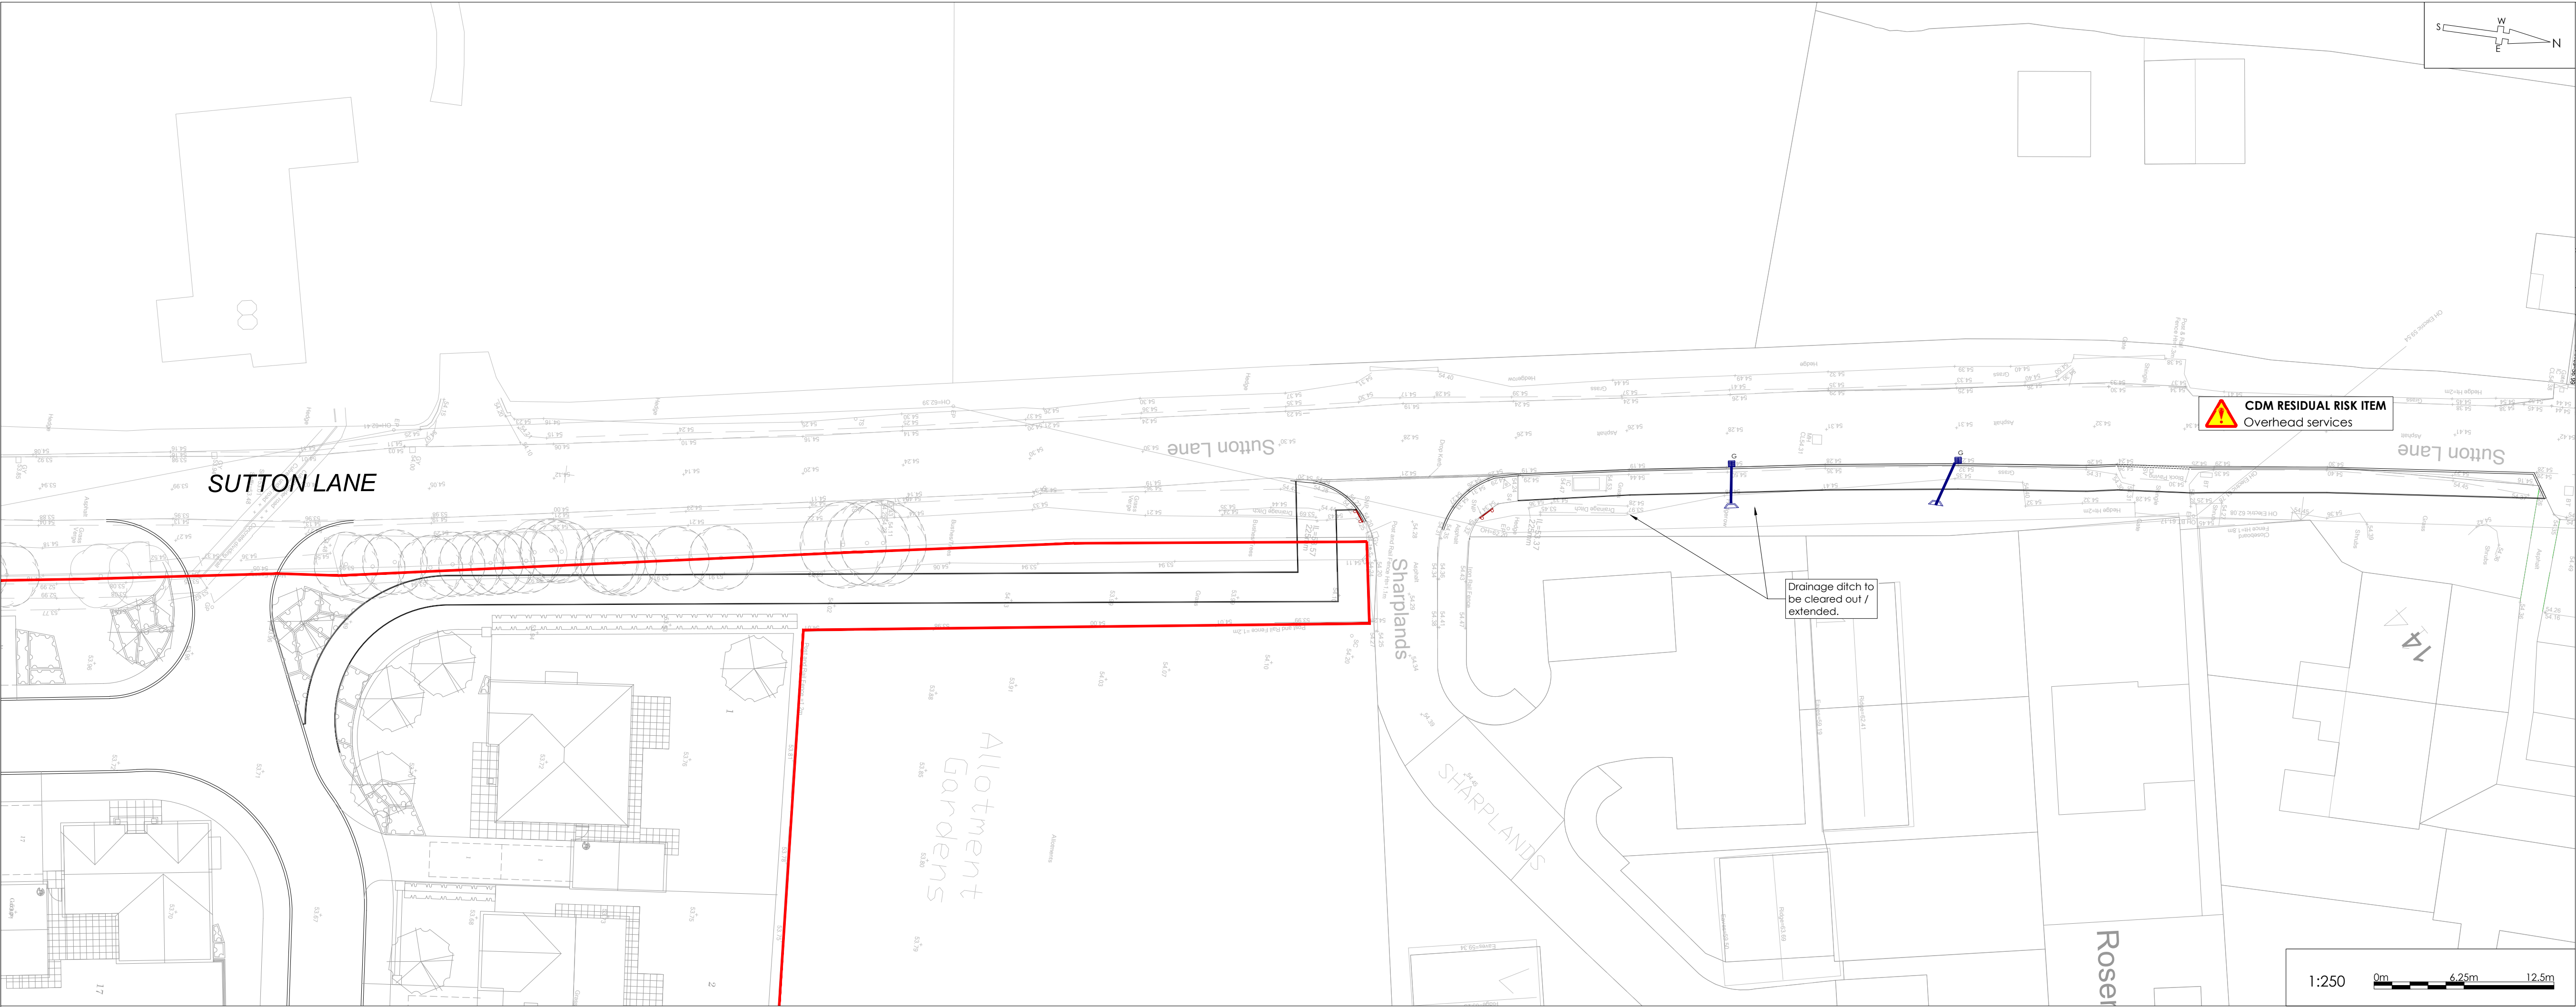

- NOTES
1. All dimensions and levels are in metres unless otherwise noted
 2. This drawing is to be read in conjunction with the relevant Architect's/Engineer's drawings, specifications and CDM documentation
 3. This drawing has been produced electronically and may have been photo reduced or enlarged when copied. Work to figured dimensions only (DO NOT SCALE - EXCEPT FOR PLANNING PURPOSES). All dimensions to be checked on site. Any errors or omissions to be reported to the engineer immediately.
 4. This drawing contains coloured lines / information that may not be clear if reproduced in black and white.
 5. Digital copies of this plan can only be considered accurate if supplied directly by Infrastruct CS Ltd.

Drainage Legend	
	Pre-cast gully outfall headwall e.g. Althon GRC Small

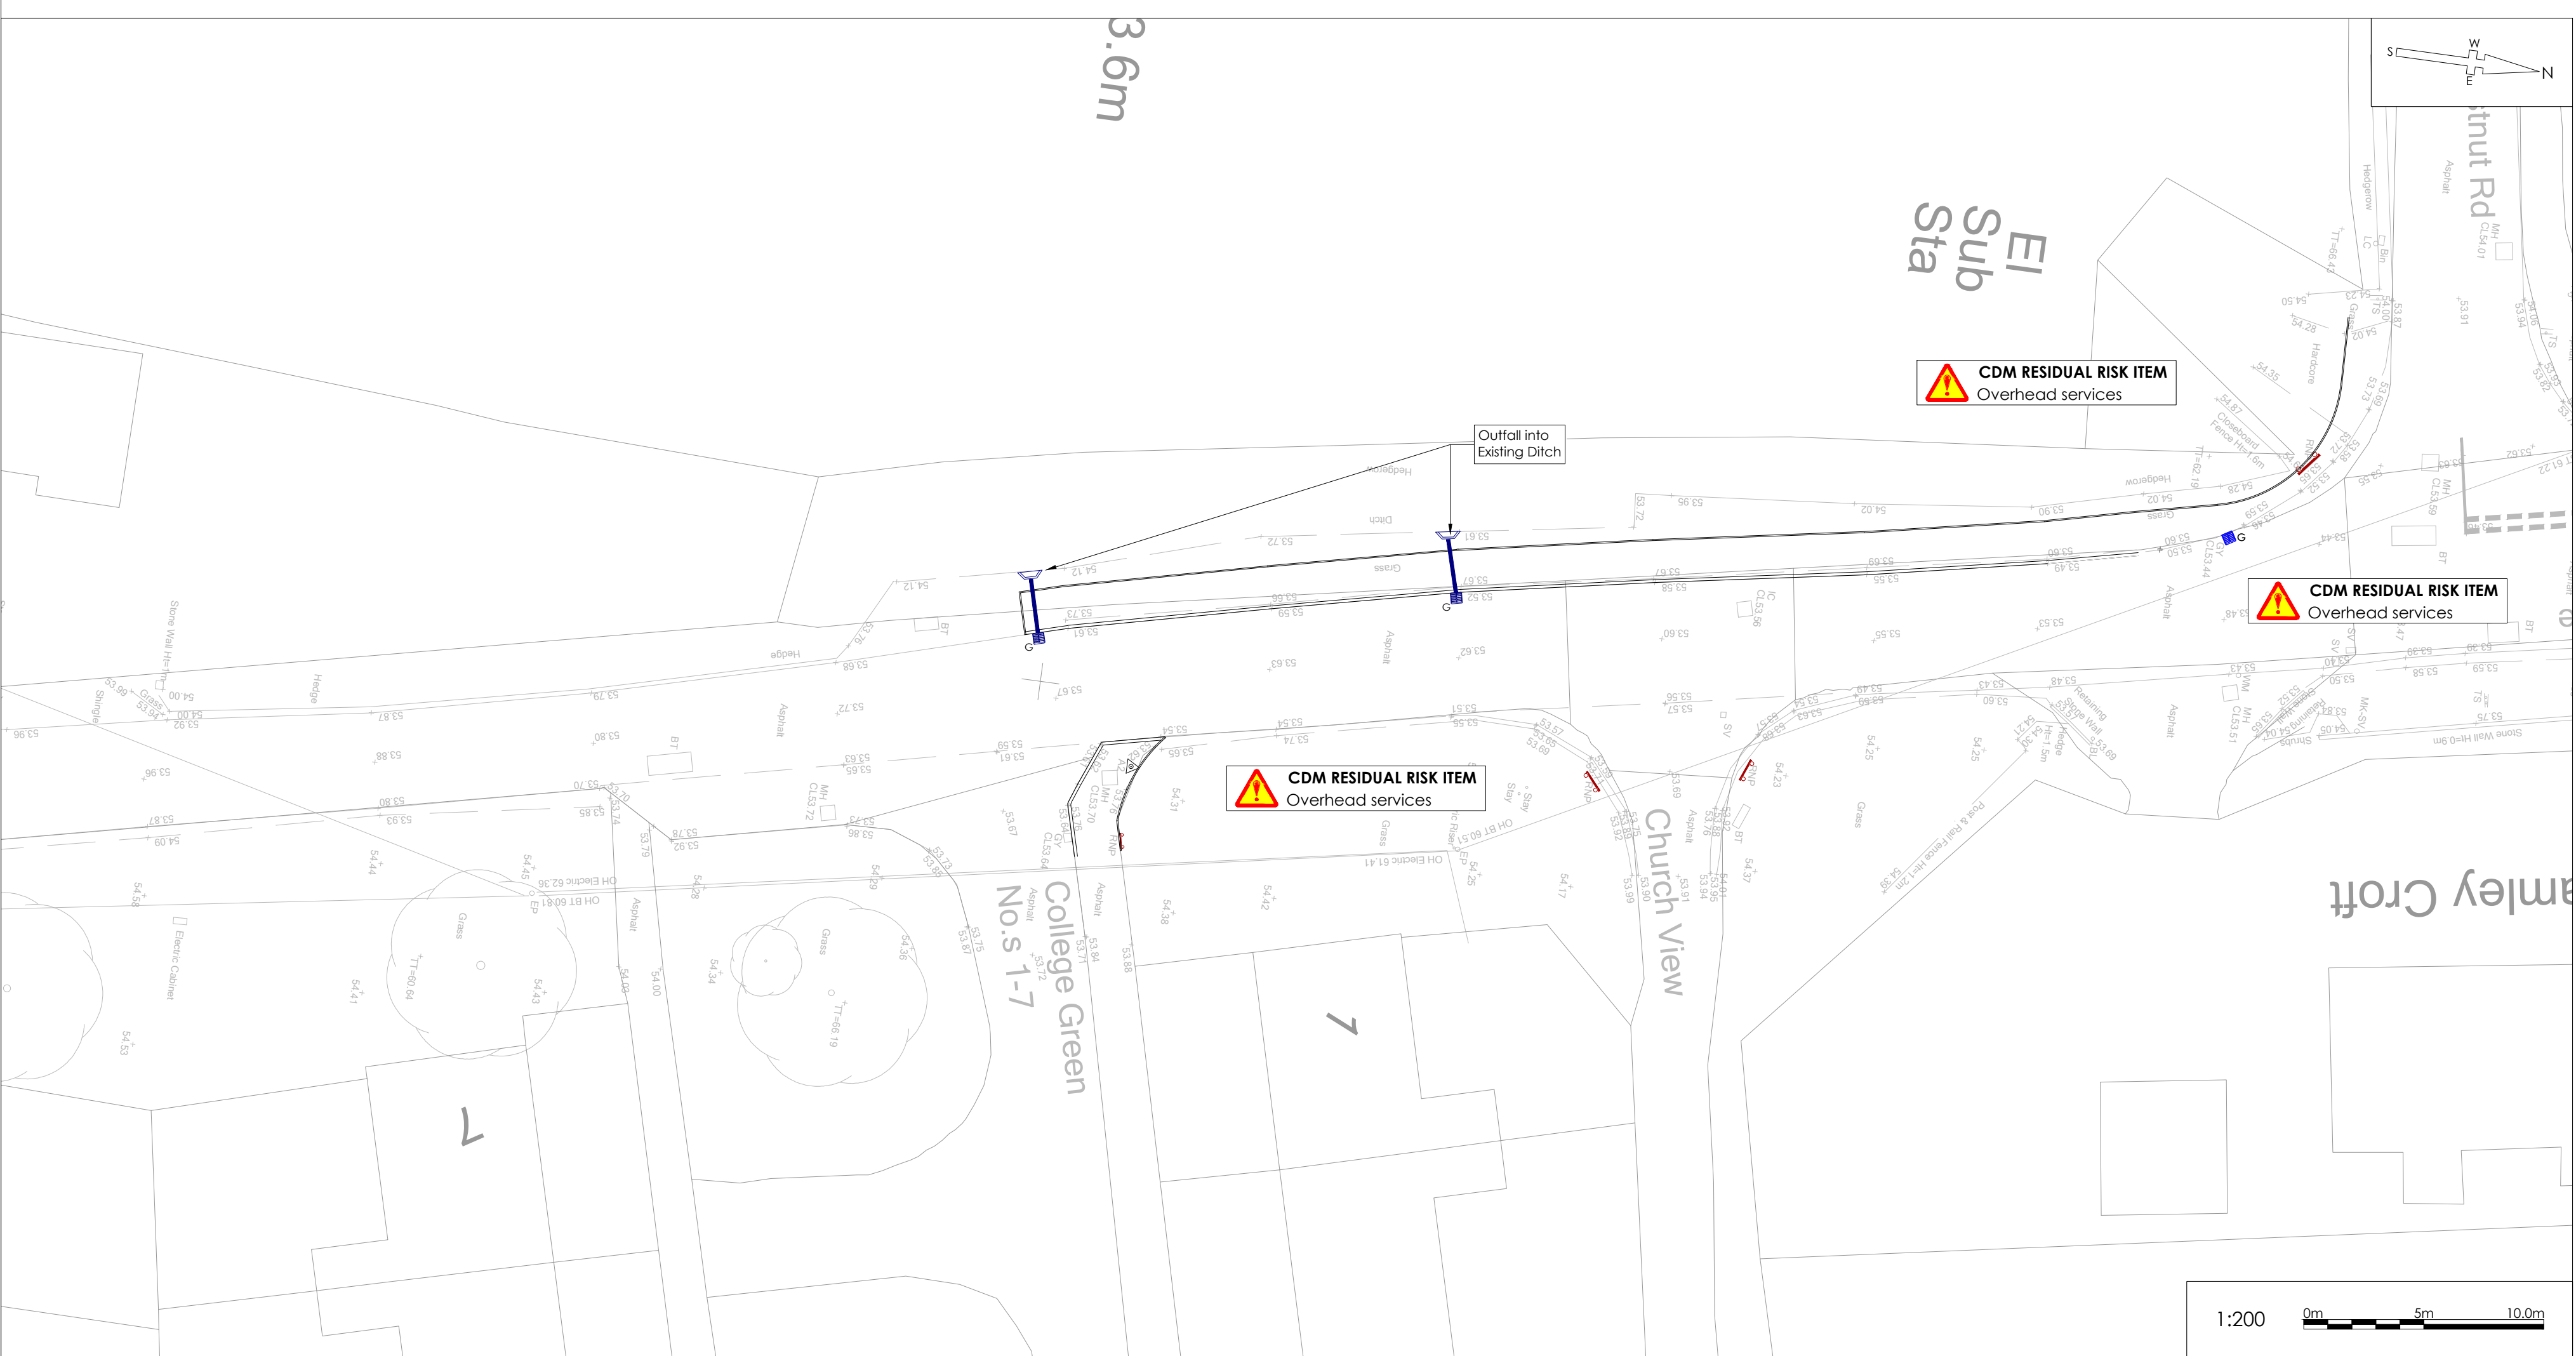

POS	APL	AJG	Amended in line with amended arrangement agreed with WC	16/06/26
P04	APL	AJG	Amended in line with technical audit	23/01/25
P03	APL	AJG	Amended in line with technical audit	13/12/24
P02	SNN	AJG	Amended in line with WCC comments 12/01/2024	25/07/24
P01	NJ	AJG	Initial issue	22/12/23
REV	DRAWN	CHECK	REVISION COMMENTS	ISSUE DATE
DRAWING TITLE				SHEET NO.
Off Site Works: Drainage Design				1
PROJECT				
Sutton Lane				
Sutton Benger				
Chippenham, SN15 4RR				
CLIENT				
		 Infrastruct CS Ltd		
SCALE @ A1				
As Noted				
PROJECT NUMBER	STATUS	ISSUE PURPOSE		ENGINEER
2379	S4	TECHNICAL APPROVAL		AJG
				DRAFT
				SNN
				APPROVED
				RJW
PROJECT	ORIGIN	PHASE	LEVEL	TYPE
SUTT	ICS	01	XX	DR
				ROLE
				C
				NO.
				506
				REVISION
				P05