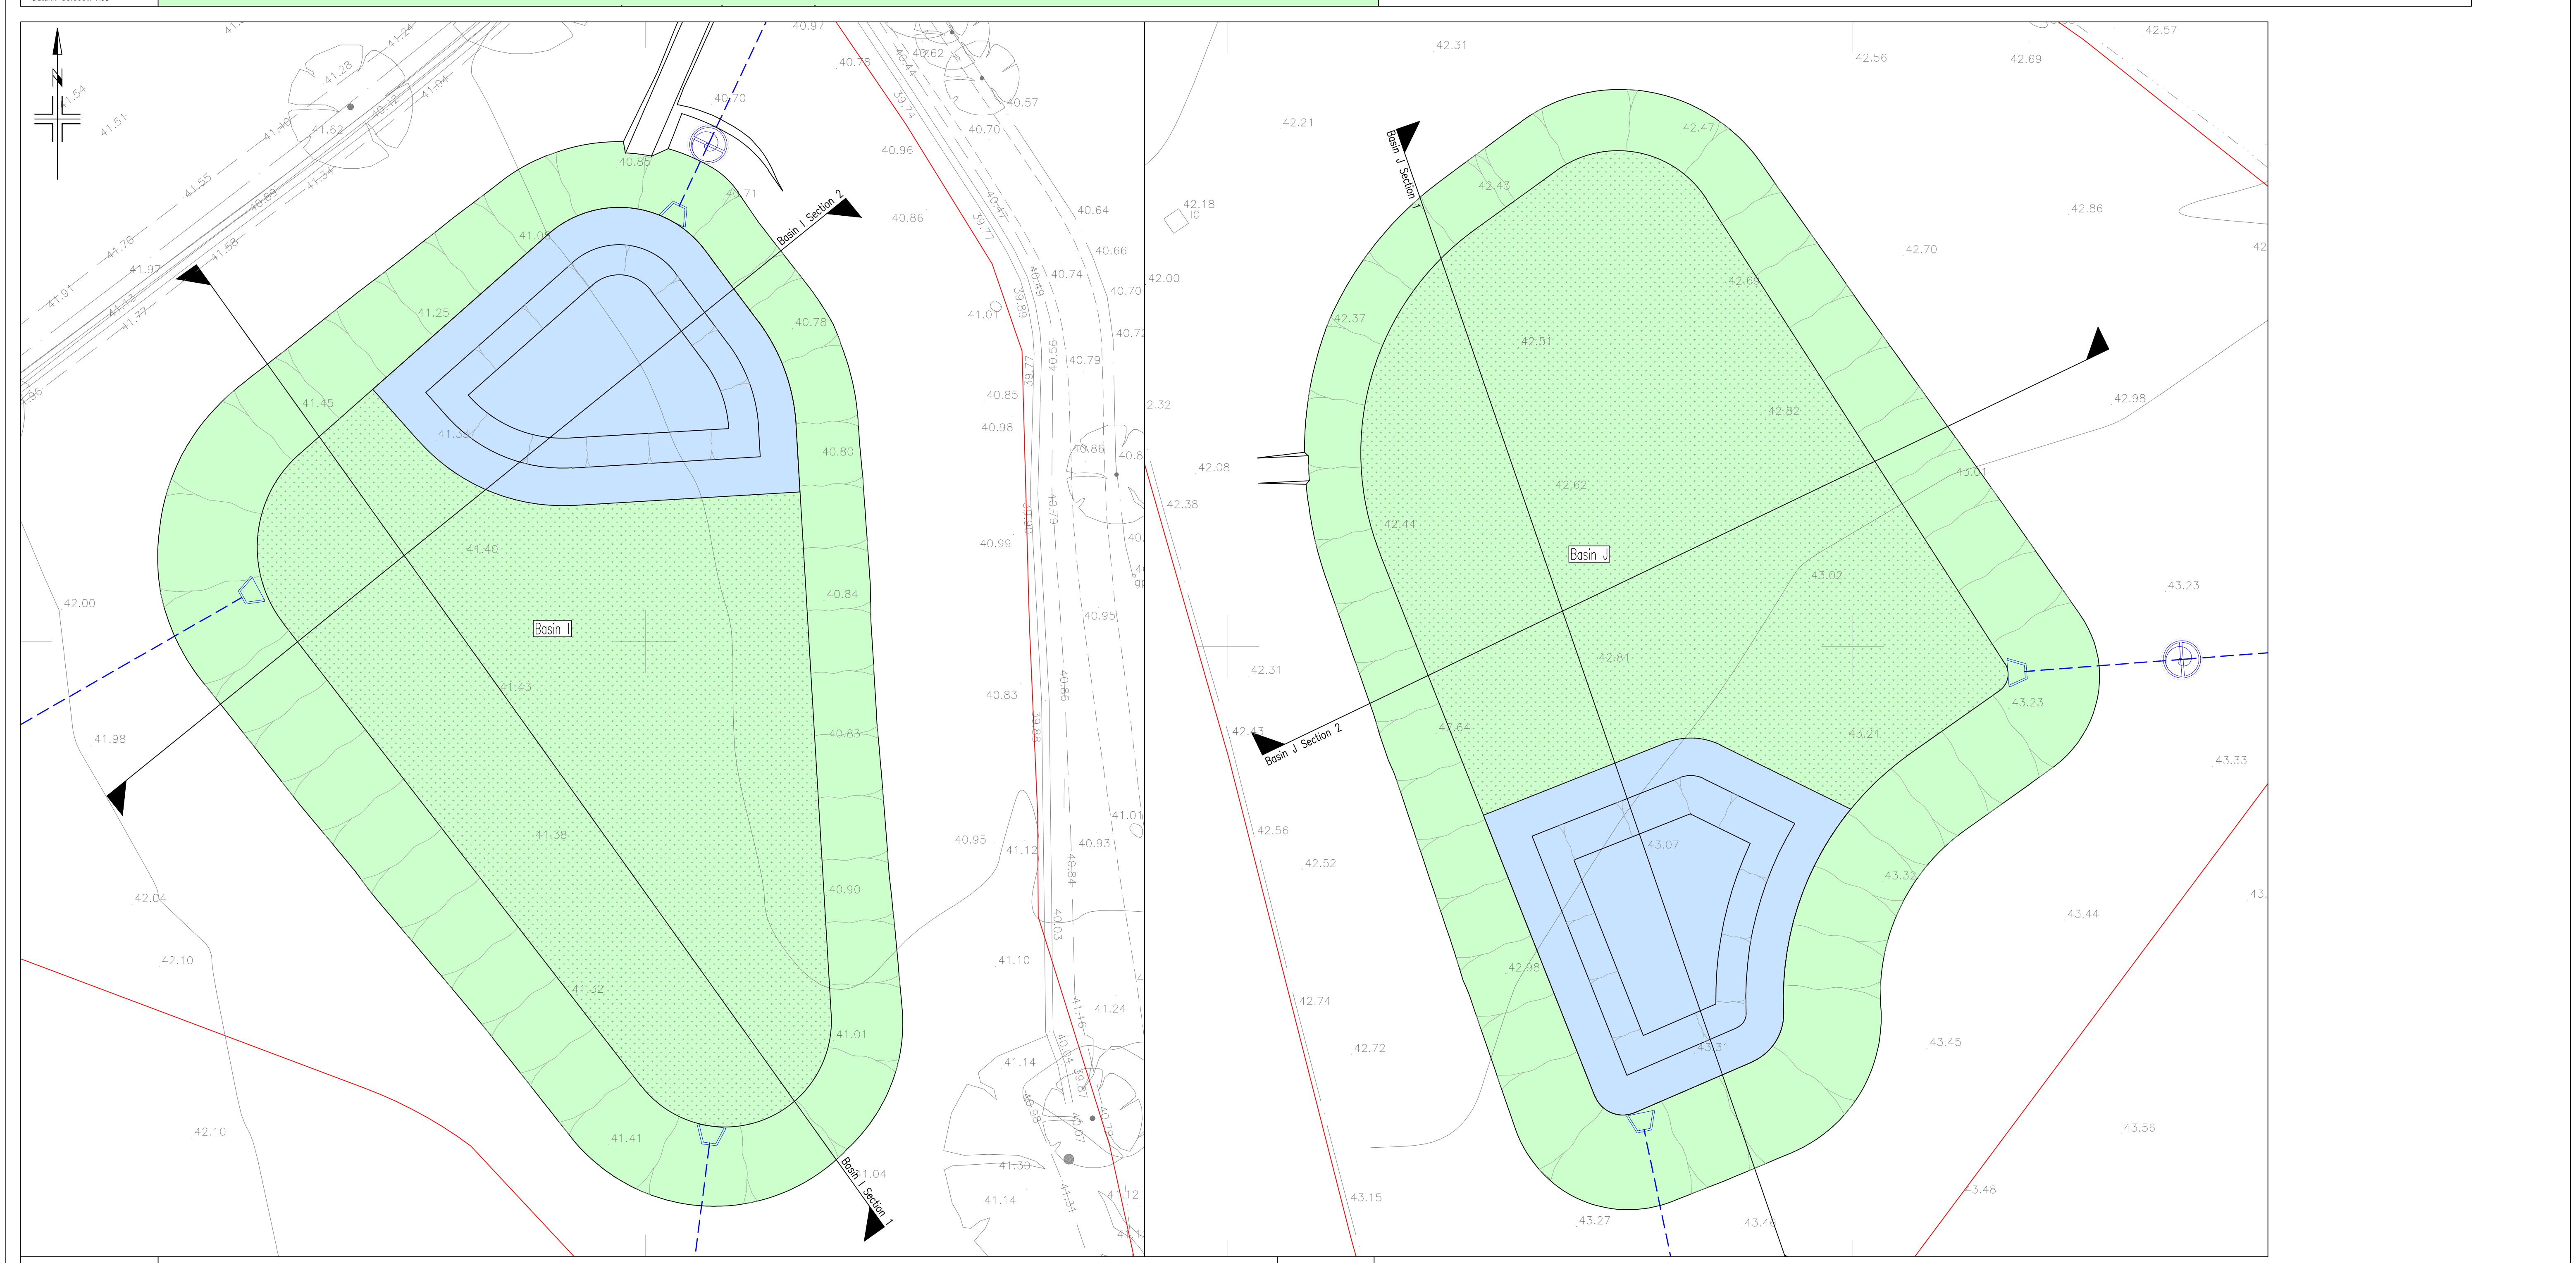
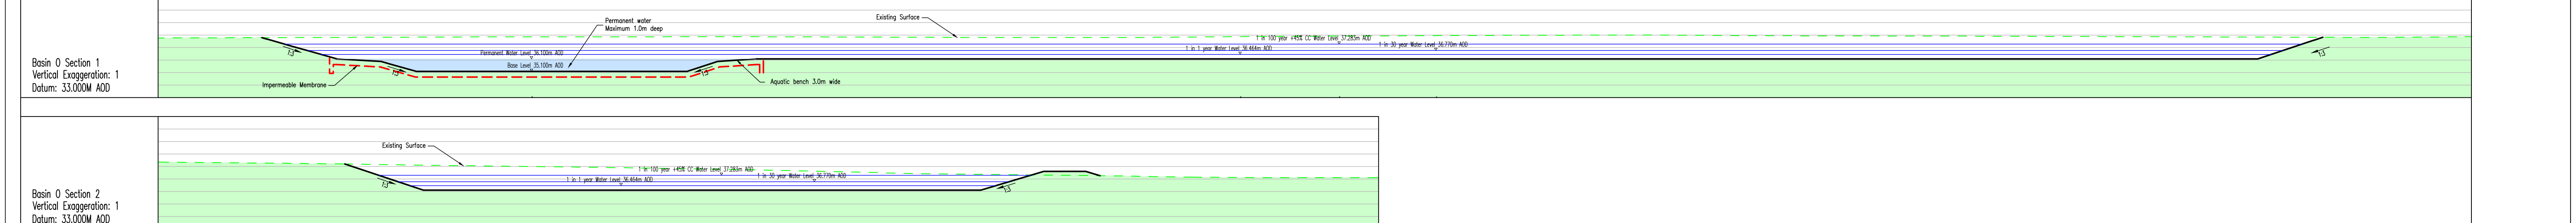
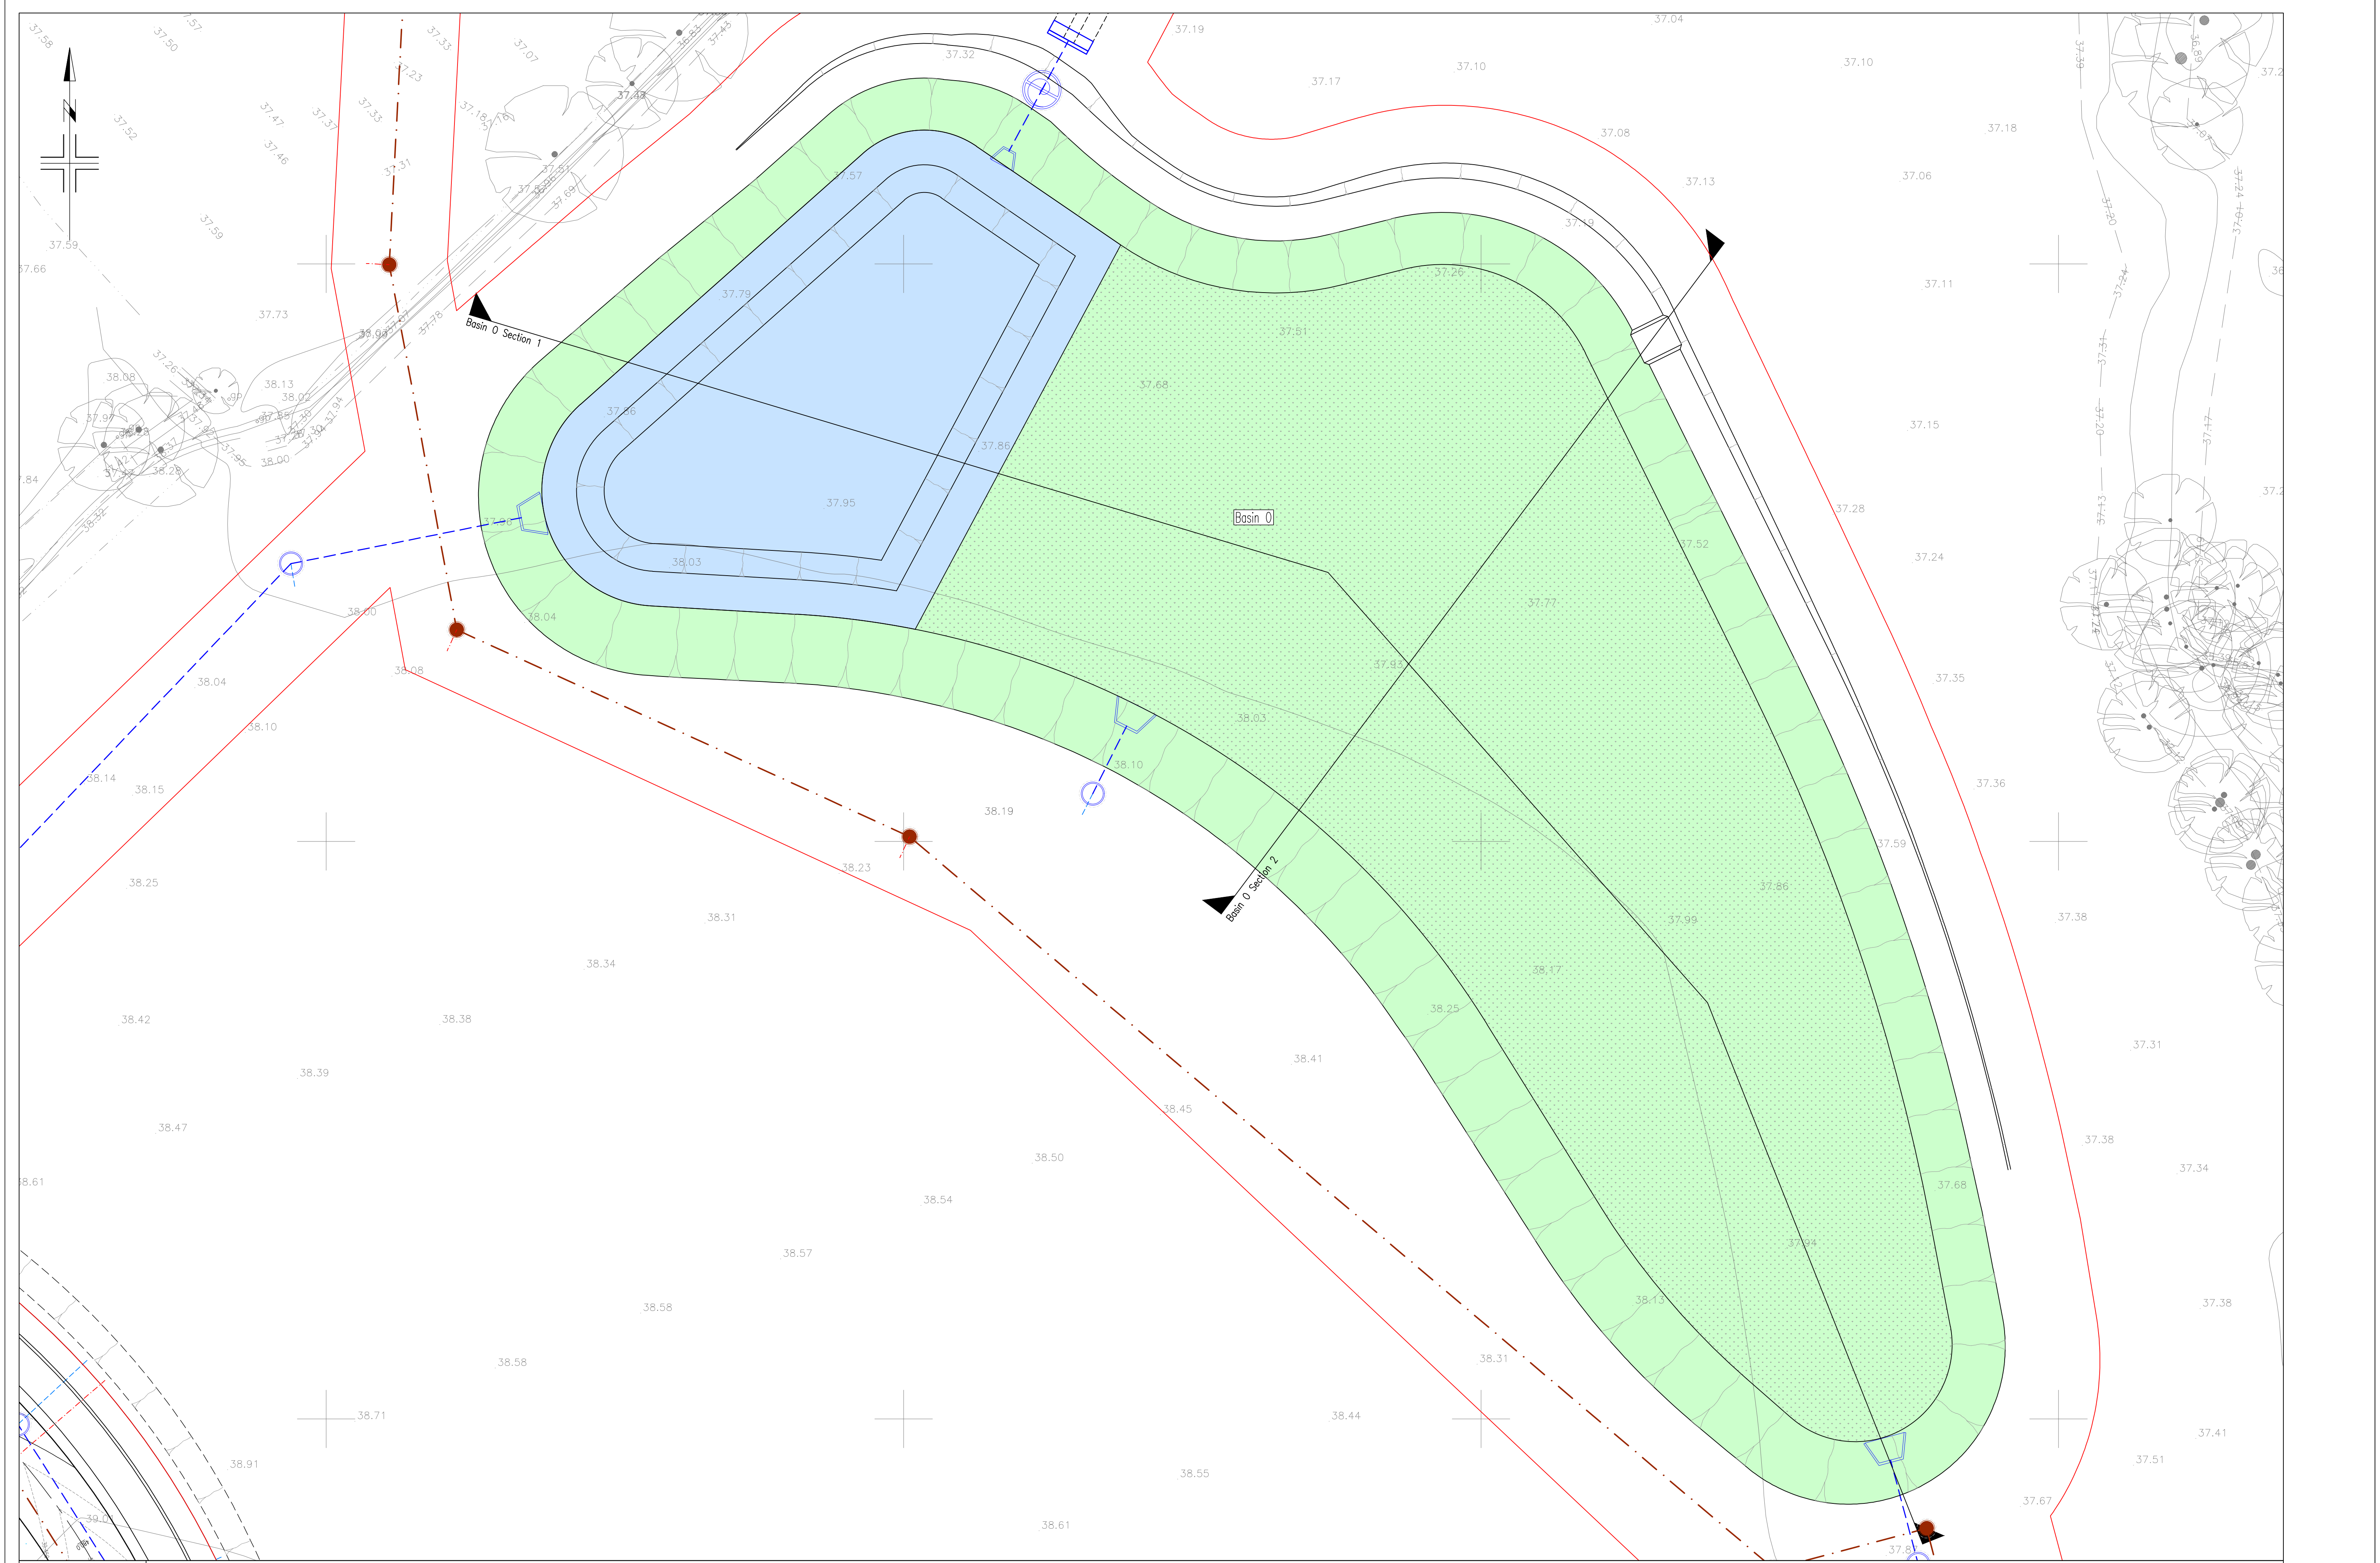


A 10.07.26 Basin 0 revised, permanent water body reduced in size, water levels updated
Revisions

Ashton Park Phase 2 Infrastructure
Attenuation Ponds Sheet 2
DWG: 566-PH1-P-320-02
1:250 @A1
Client: Persimmon and Barratt Redrow

REV. A
January 2026
Drm: acm
App: acm

Phoenix
DESIGN PARTNERSHIP LIMITED

1 Floor Office Suite, The Old School House, South Parade, Brixton Business Park, Upper East, Portsmouth, BAZ 4AF, Tel: 01252 240020 email: enquiries@phoenixdesign.co.uk www.phoenixdesign.co.uk

This drawing is the copyright of Phoenix Design Partnership Ltd. No liability will be accepted for amendments by others to either the printed or digital format.

PLANNING