
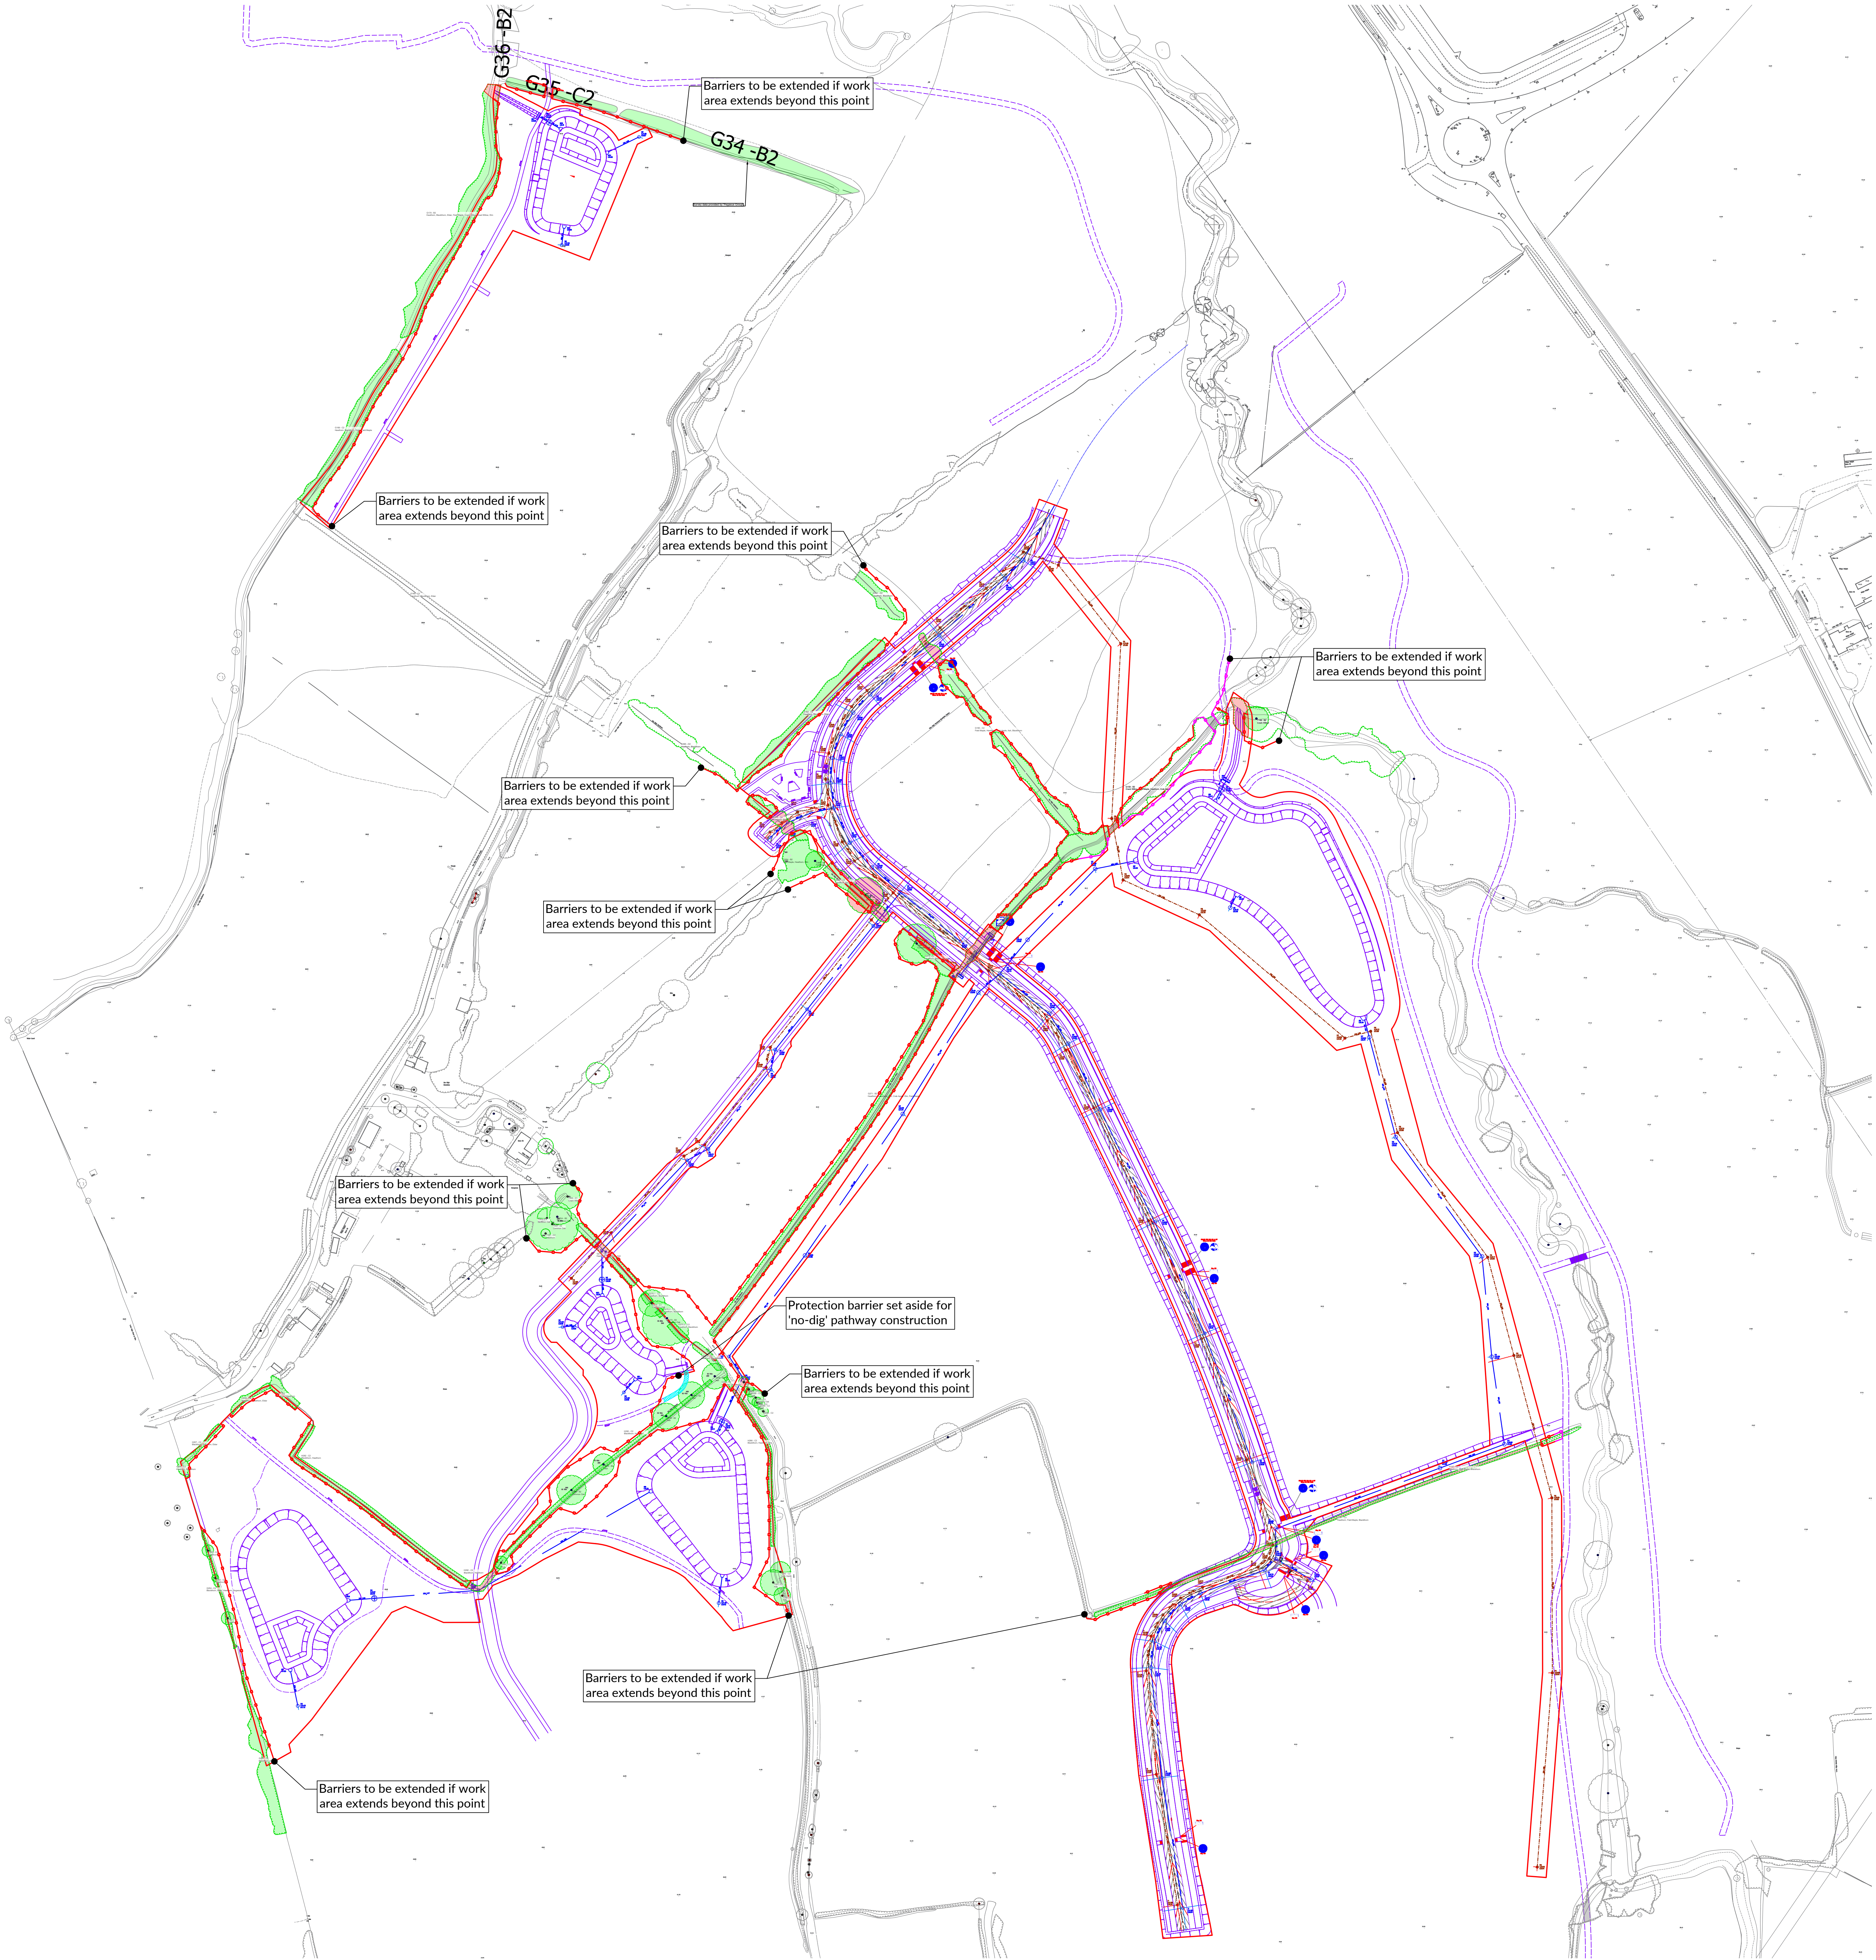
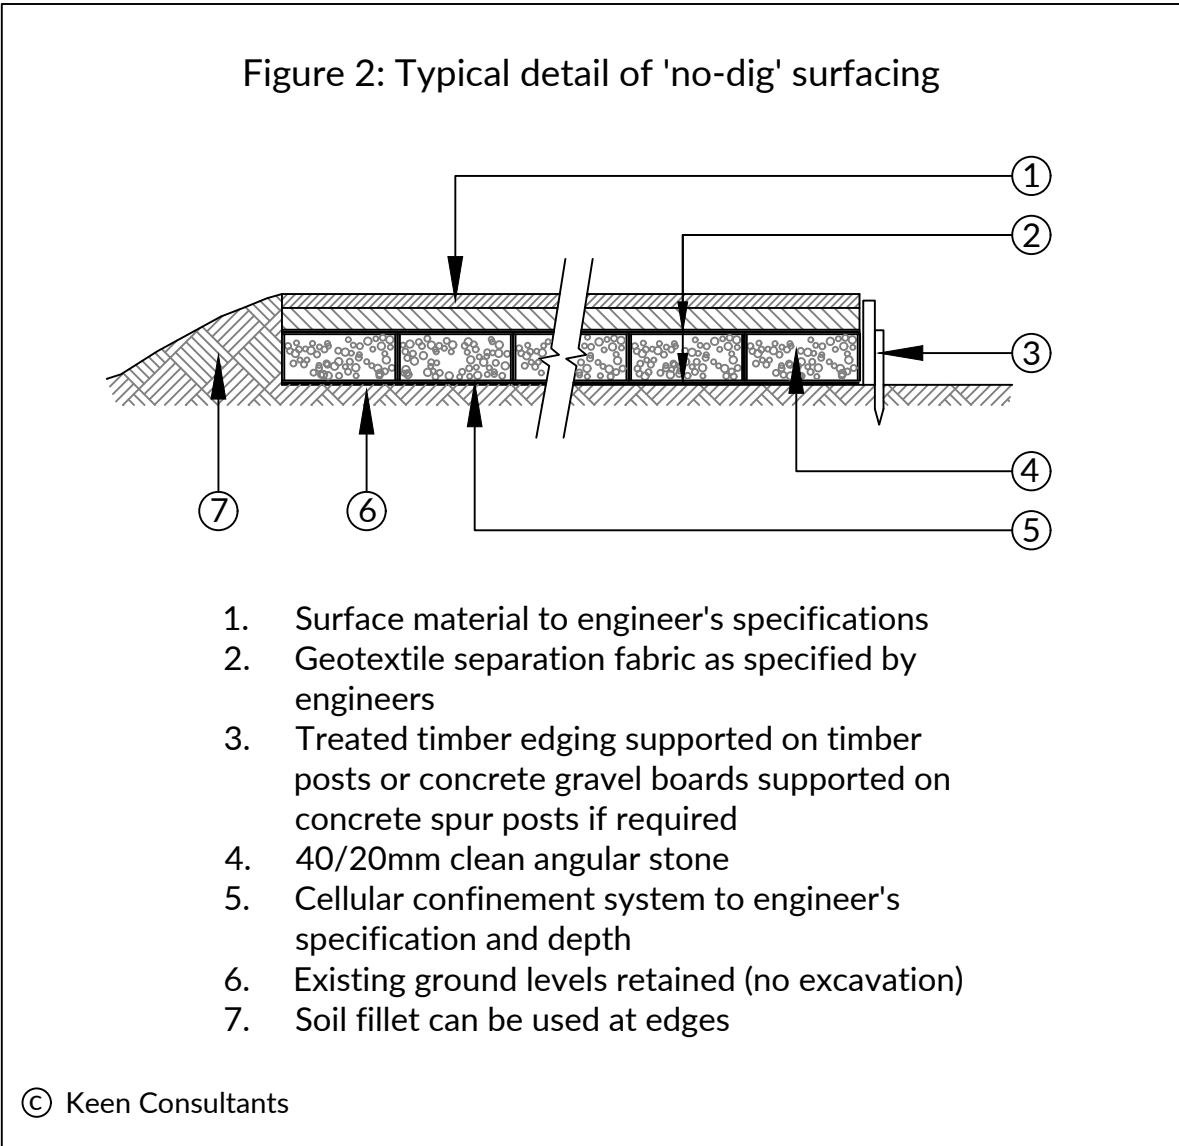


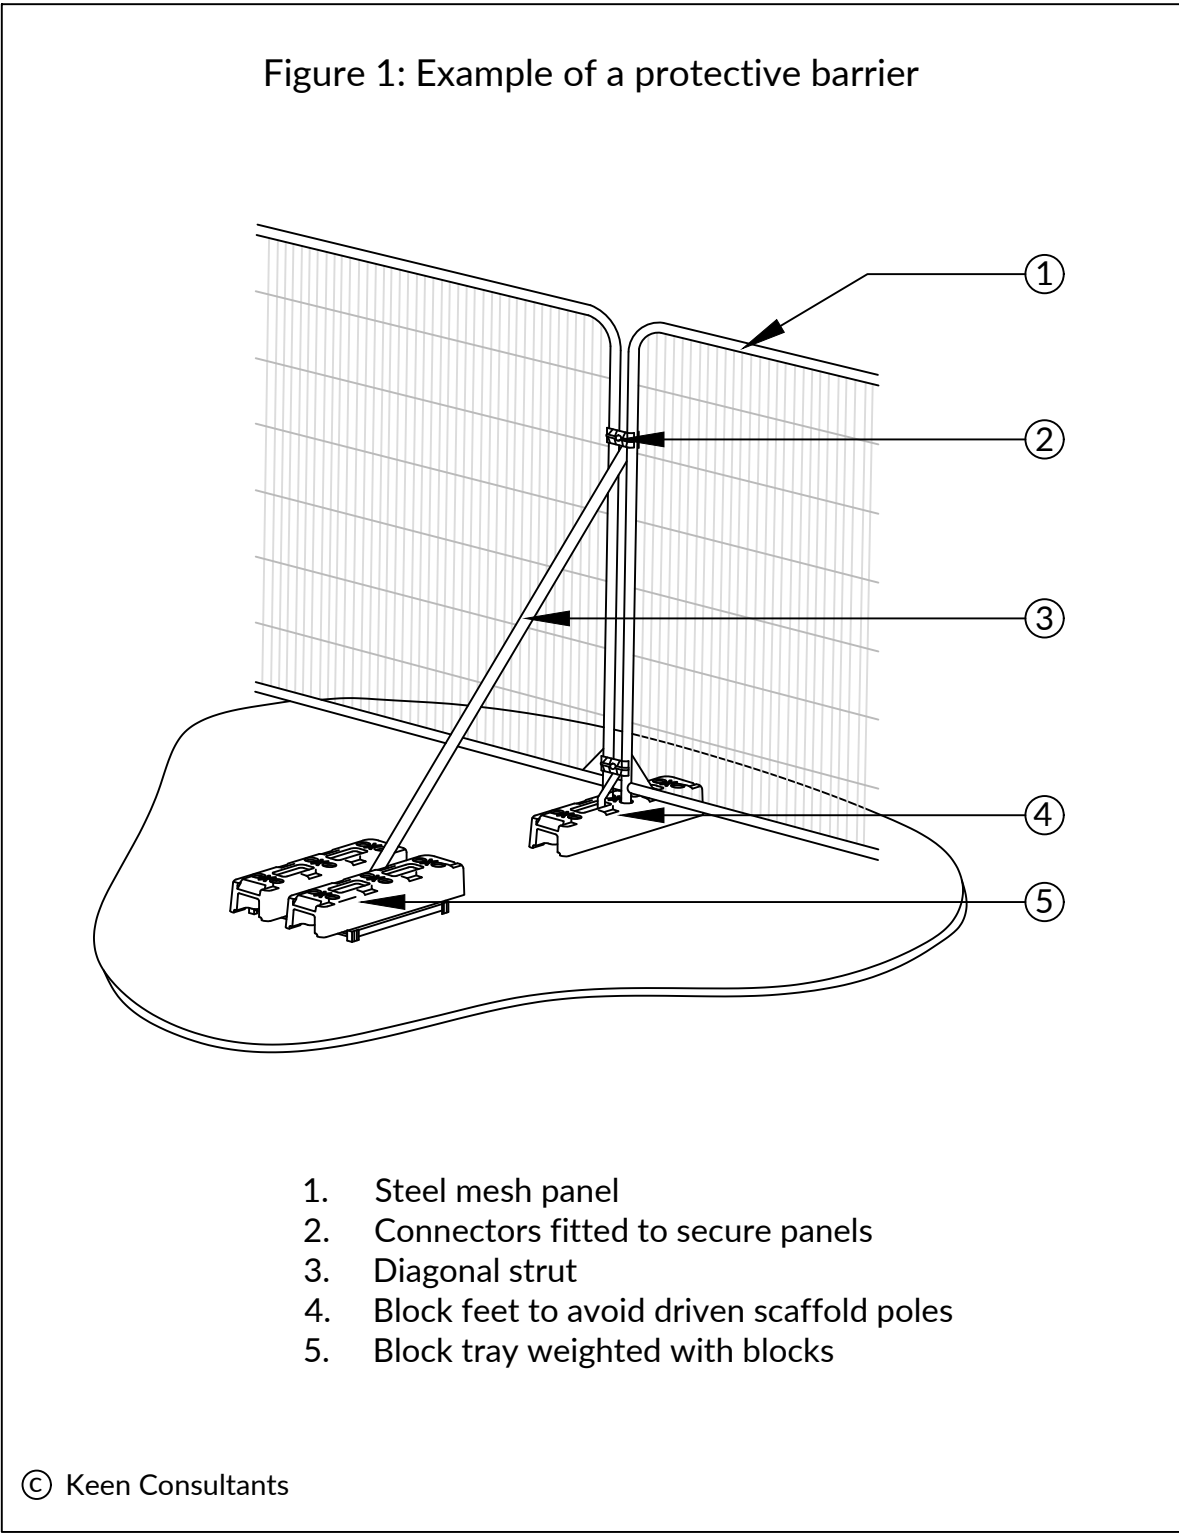

**NORTH**

0 10m 20m 50m 100m

NOTES

1. This tree survey information has been prepared for planning purposes only. Additional detail will be needed for foundation design.
2. The original of this drawing was produced in colour - a monochrome copy should not be relied upon.
3. Scale for planning purposes only.
4. All dimensions to be checked on site.
5. The copyright of this document resides with Keen Consultants unless assigned in writing by the company.
6. Details shown on this drawing are devised with reference to BS5837:2012 Trees in relation to design, demolition and construction - Recommendations.
7. Check if Tree Preservation Order or Conservation Area protection applies to trees before undertaking tree works.
8. Tree Survey Plan based on ACD Environmental drawing number PERW24302-01A.
9. Where trees were not identified on the topographical survey they have been plotted by eye.
10. Proposed layout based on drawing x-566 PH2-P-Infrastructure-F.
11. Proposed Infrastructure Landscape layout based on drawing P22-2219\_EN025C Phase 2 Infrastructure Landscape.

KEY

- Existing site features
- Proposed layout
- Existing trees/hedge retained
- Existing trees/hedge for removal
- Existing trees removed for separate RM application
- 2.0m high barrier as detail in Figure 1 (Temporary, for the duration of works)
- Temporary barrier based on further advanced ecological mitigation tree protection plan (2484-KC-FAE-YTREE-TPP01Rev0)
- Minimum extent of no-dig construction. Actual deployment may be greater. As detail in Figure 2
- T1 Tree number
- C1 BS5837 category

|   |                                            |          |
|---|--------------------------------------------|----------|
| B | Trees and hedgerows shown within Infra Ph2 | 03.08.26 |
| A | Latest layout overlay                      | 28.07.26 |
| 0 | Preliminary issue                          | 10.02.26 |

| Rev | Description                                | Date     |
|-----|--------------------------------------------|----------|
| B   | Trees and hedgerows shown within Infra Ph2 | 03.08.26 |
| A   | Latest layout overlay                      | 28.07.26 |
| 0   | Preliminary issue                          | 10.02.26 |

**KEEN CONSULTANTS**

The Studio, Timbers, Gables Road, Church Crookham, Fleet, Hampshire GU52 6QY  
T 01252 855094  
mail@keenconsultants.co.uk  
keenconsultants.co.uk

Keen Consultants is a trading name of Keen Europe Limited. Registered No. 12601984  
Registered office: The Stables, Monks Farm, Botolph Claydon, Norfolk IP19 6JL

Client  
**PERSIMMON HOMES**

Project  
**PHASE 2, WEST ASHTON, TROWBRIDGE**

Title  
**TREE PROTECTION PLAN**

|                  |                    |
|------------------|--------------------|
| Date<br>FEB 2026 | Scale<br>1:1250@A0 |
| Drawn by<br>ML   | Checked by<br>JTK  |
| Drawing Number   |                    |

**2564-KC-XX-YTREE-TPP01RevB**