



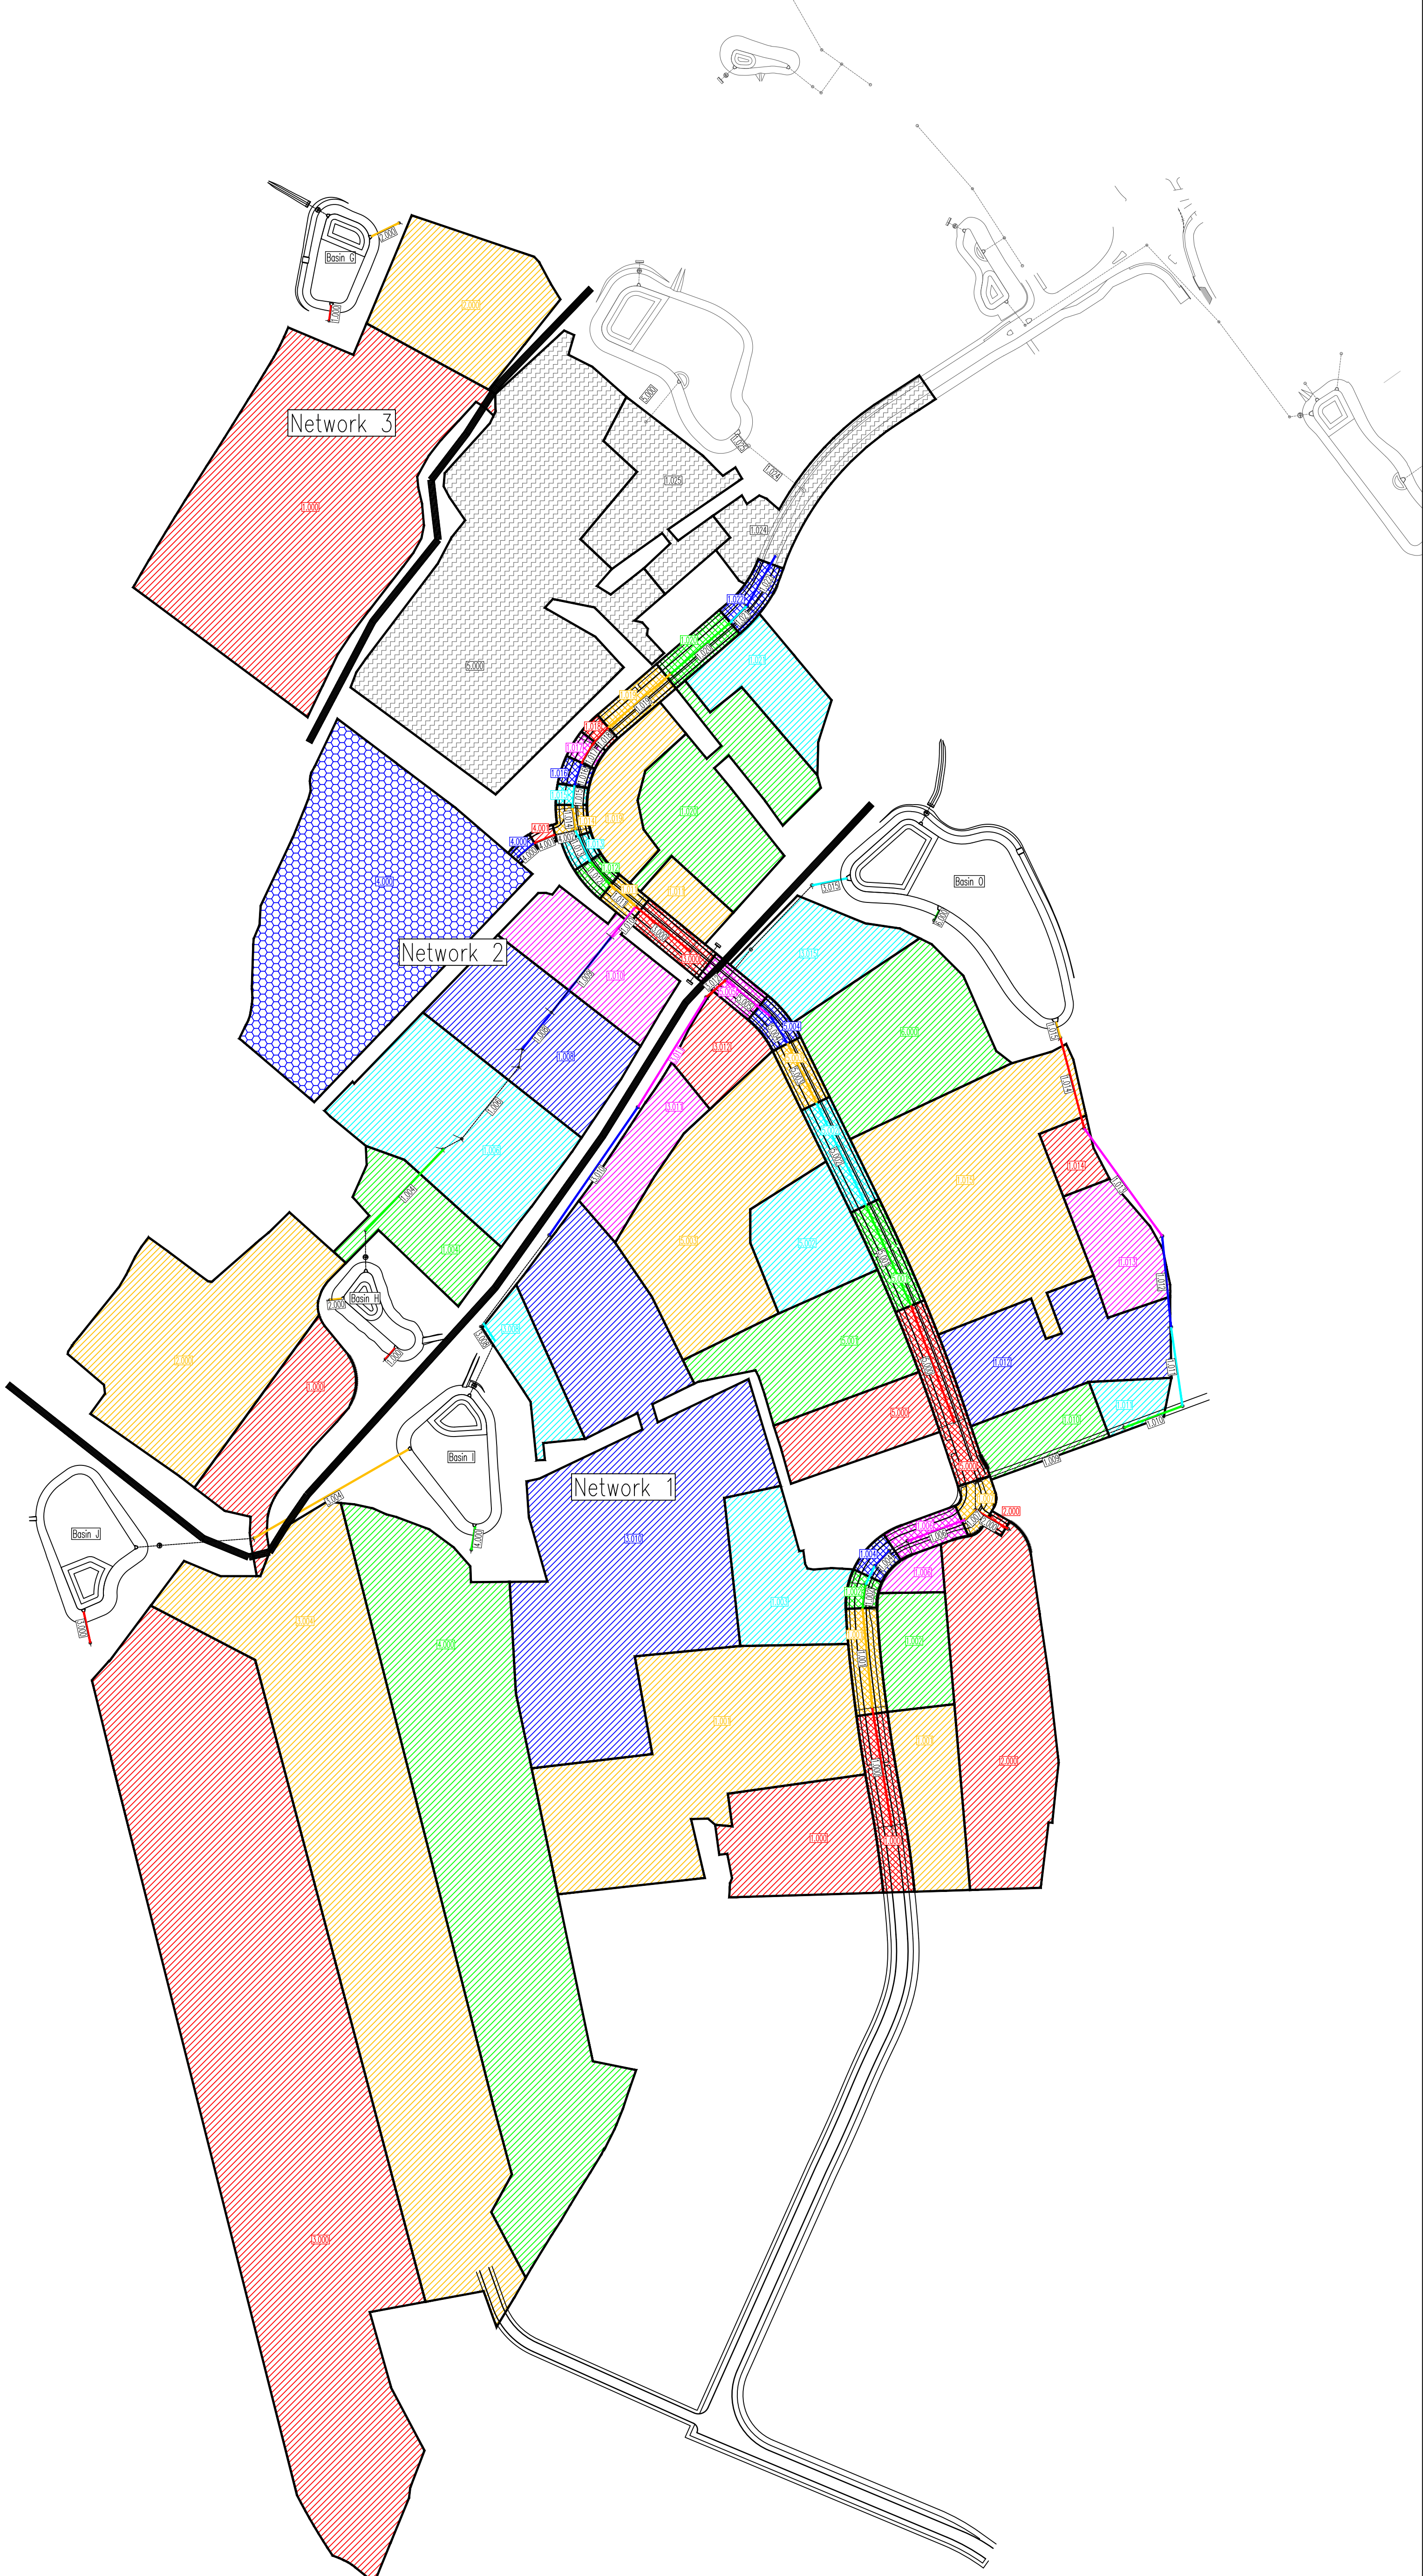

NETWORK: 1		NETWORK: 2		NETWORK: 3	
Pipe No.	Total IMP + UC	Pipe No.	Total IMP + UC	Pipe No.	Total IMP + UC
1.000	5570.275	1.000	3445.548	1.000	16236.971
1.001	14522.903	2.000	8814.523	2.000	4498.937
1.002	2135.757	1.004	2616.104		20735.908
1.003	3073.410	1.006	6542.303		
1.004	385.085	1.008	4685.558		
1.006	1251.637	1.010	2984.613		
1.007	514.682	3.000	874.458		
2.000	7431.473	1.011	1238.671		
1.010	1649.756	1.012	336.023		
1.011	740.936	1.013	284.128		
1.012	4416.437	4.000	9389.501		
1.013	1951.648	4.001	122.929		
1.014	726.813	1.014	346.520		
1.015	9594.431	1.015	194.194		
3.000	32715.940	1.016	248.228		
3.004	21716.824	1.017	250.396		
4.000	19094.499	1.018	205.181		
3.008	1456.731	1.019	2701.368		
3.010	19077.042	1.020	5810.756		
3.011	1890.121	1.021	2153.506		
3.012	1420.075	1.022	679.455		
5.000	4078.437	1.024	2627.994		
5.001	5195.543	1.025	3286.537		
5.002	3769.397	5.000	15995.454		
5.003	7865.519		75833.947		
5.004	469.656				
5.005	665.773				
3.015	2651.068				
6.000	5434.021				
	181465.888				

B 10.07.26 drawing updated
A 15.01.26 Extent revised
Revision


Ashton Park Phase 2 Infrastructure
Surface Water Catchments
DWG: 566-PH1-P-505 REV. B
1:2000 @A1 Nov 2022 Drr: acm App: acm
Client: Persimmon and Barratt Redrow

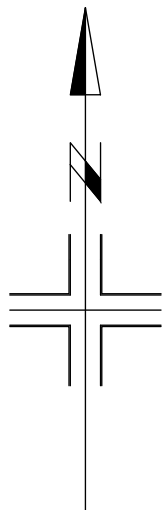

1st Floor Office Suite, The Old School House, South Parade, Bath, BA2 4AF, tel 01225 265020 email: enquiries@phoenixdpl.co.uk
Suite 7, Unit Three, Melin Corrog, Business Parc, Upper Bout, Pontypridd, CF37 5BE, tel 029 2049 0771 www.phoenixdpl.co.uk

This drawing is the copyright of Phoenix Design Partnership Ltd. No liability will be accepted for amendments by others to either the printed or digital format.

PRELIMINARY

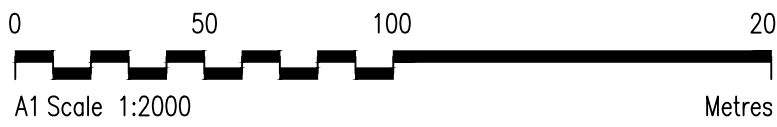

A1 Scale 1:2000

Metres