


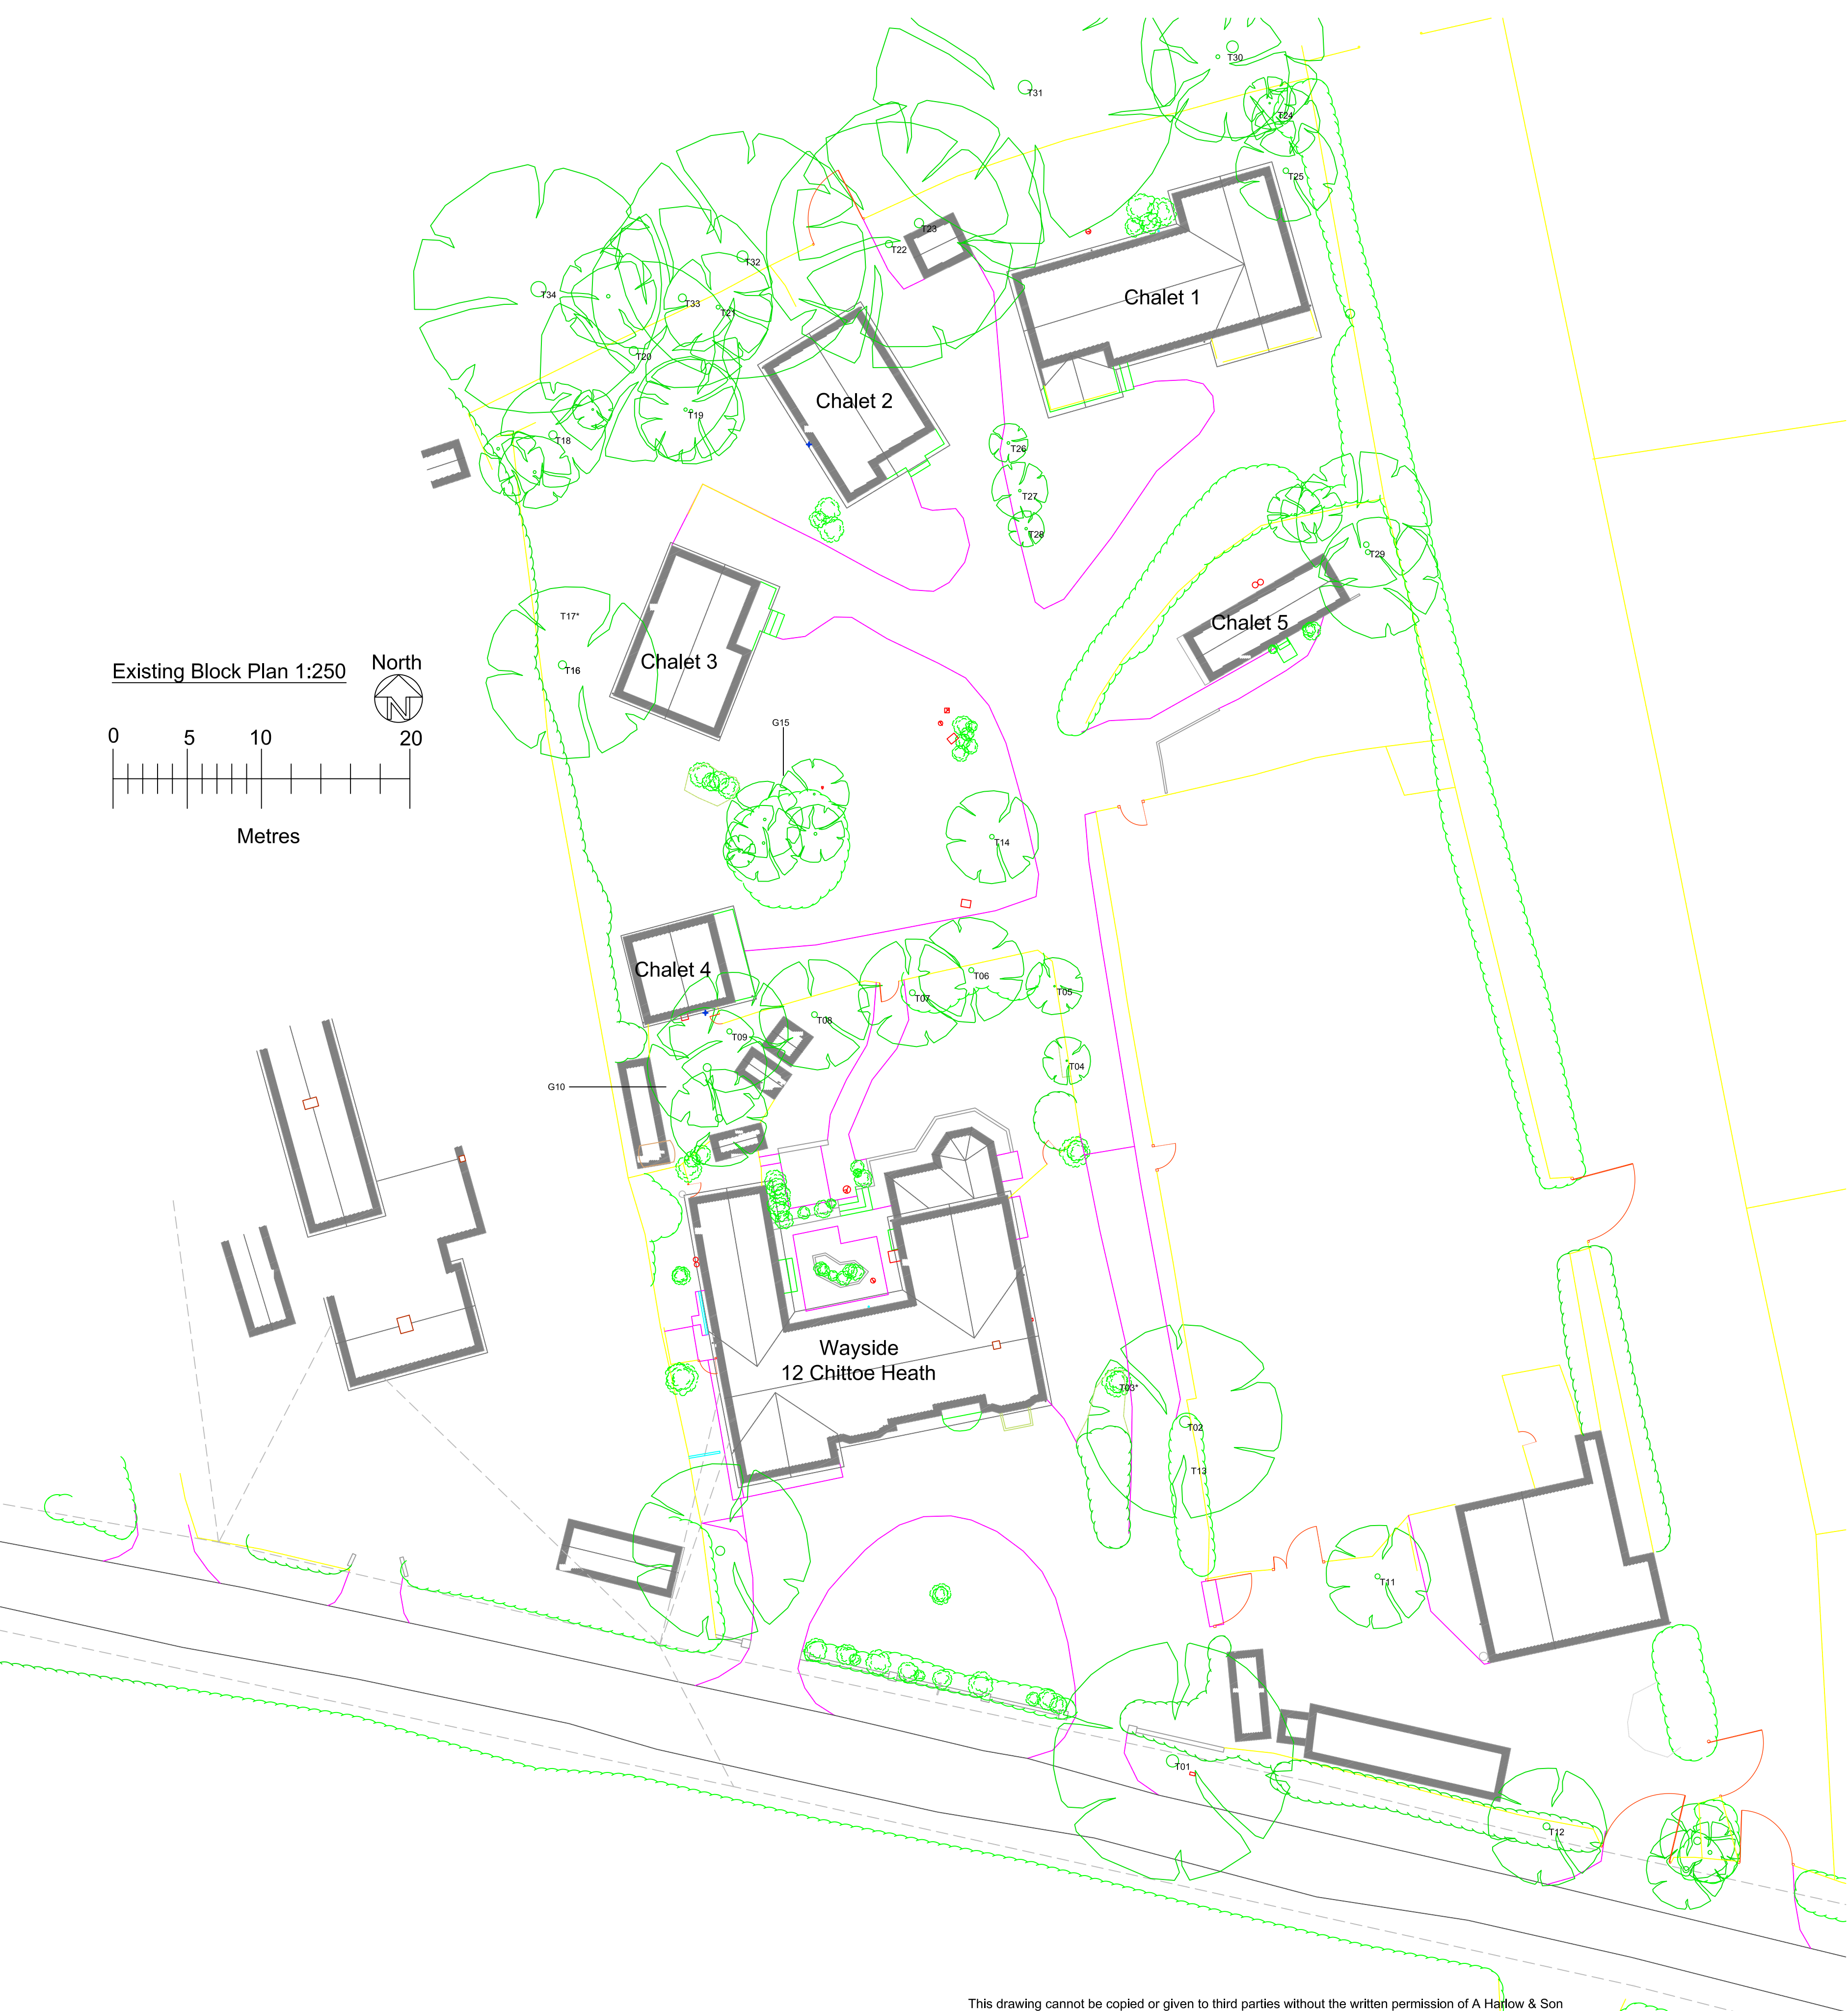

<u>Drawn by</u>	A Harlow & Son 01225 938329	
<u>Proposed Residential Development at</u> <u>Land Adjoining Wayside</u> <u>12 Chittoe Heath</u> <u>Bromham</u> <u>Wiltshire</u> <u>SN15 2EH</u>		
A1 Papersize		
<u>Scale</u>	1:250	<u>Drawing No AH2024/63</u> Sheet 2 of 2
<u>Date</u>	27th July 2026	