
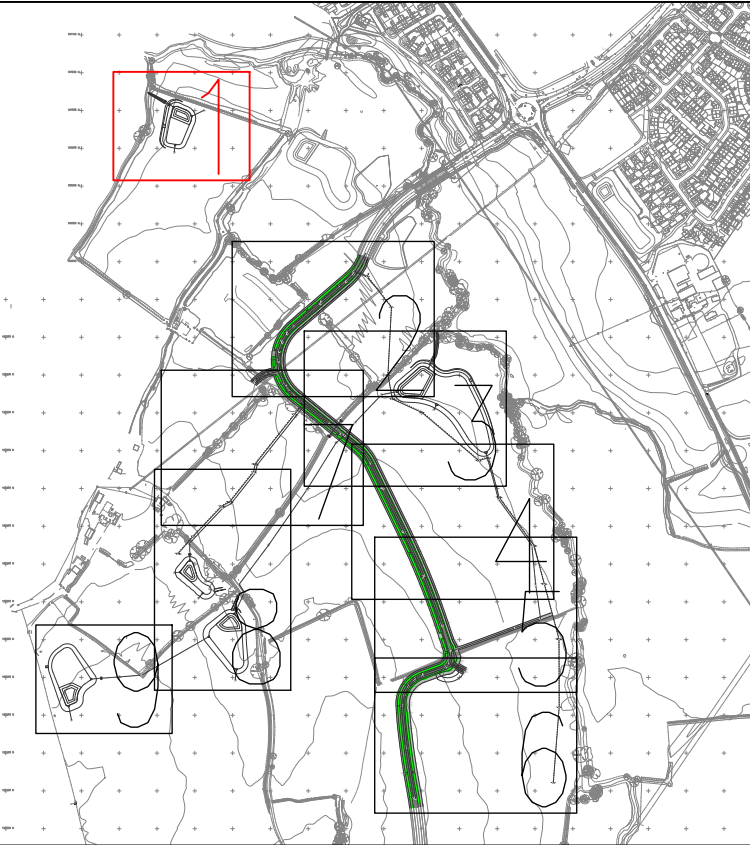
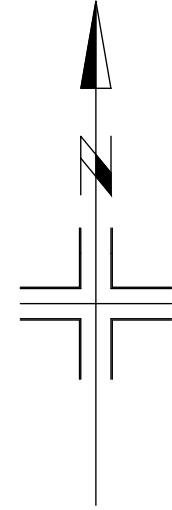


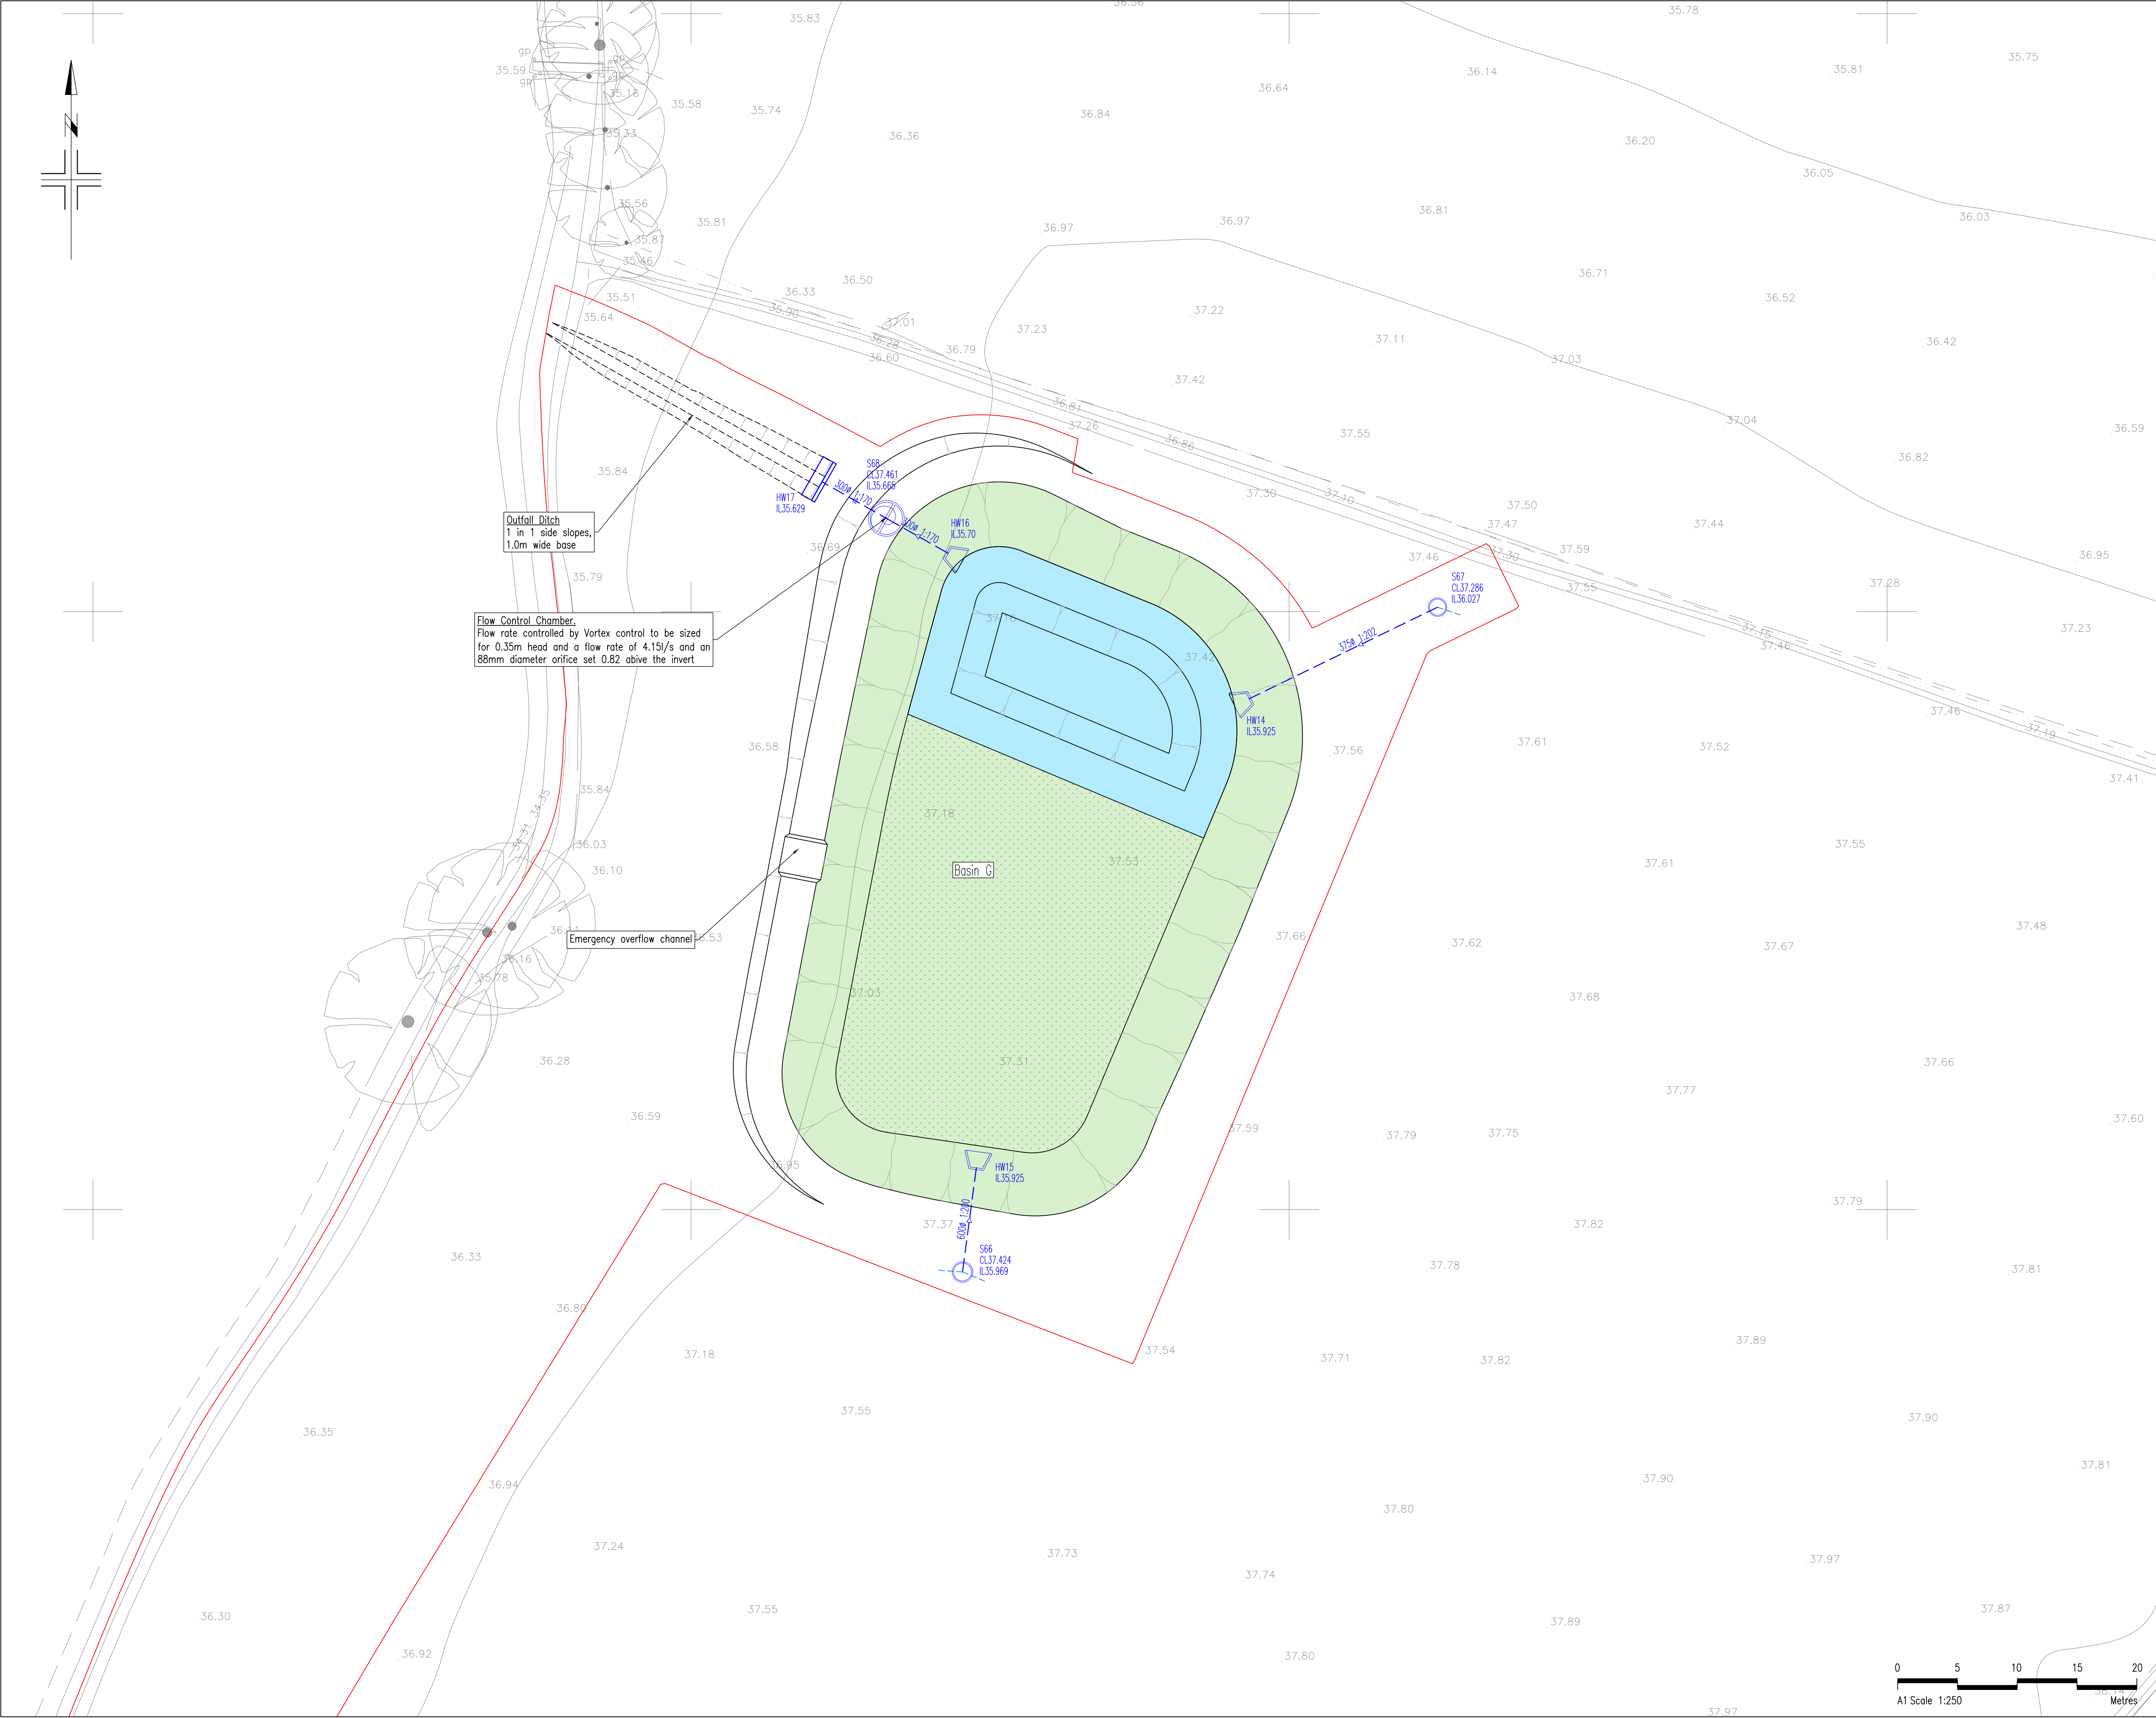

NOTES

- Redline boundary
- Foul Sewer Existing or Future
- Surface Water Sewer Existing or Future
- Foul Sewer
- Surface Water Sewer
- Foul Spur
- Surface Spur
- Butter Slope - 1 in 3 adjacent to highway 1 in 2 elsewhere

Plant

- Bank Slope 1 in 3
- Acoustic Bench
- Vegetated Base
- Permanent Water 1:3 slopes

Signs

- Sign
- Bollard
- Tactile Paving (Blister Style) Colour Buff
- Tactile Paving (Ladder Style) Colour Buff

B 02.07.26 Drawing updated,
A 09.01.25 View repositioned, extent revised.
Revisions

Ashton Park Phase 2 Infrastructure
Detailed Engineering Sheet 1
DWG: 566-PH2-P-150-01 REV. B
1:250 @A1 Nov 2022 Drr: acm App: acm
Client: Persimmon and Barratt Redrow

Phoenix
DESIGN PARTNERSHIP LIMITED
1st Floor Office Suite, The Old School House, South Parade, Bath, BA2 4AF, tel: 01225 253000 CF37 SBE, tel: 029 2049 0771 email: enquiries@phoenixdpl.co.uk www.phoenixdpl.co.uk
This drawing is the copyright of Phoenix Design Partnership Ltd. No liability will be accepted for amendments by others to either the printed or digital format.

PLANNING

