
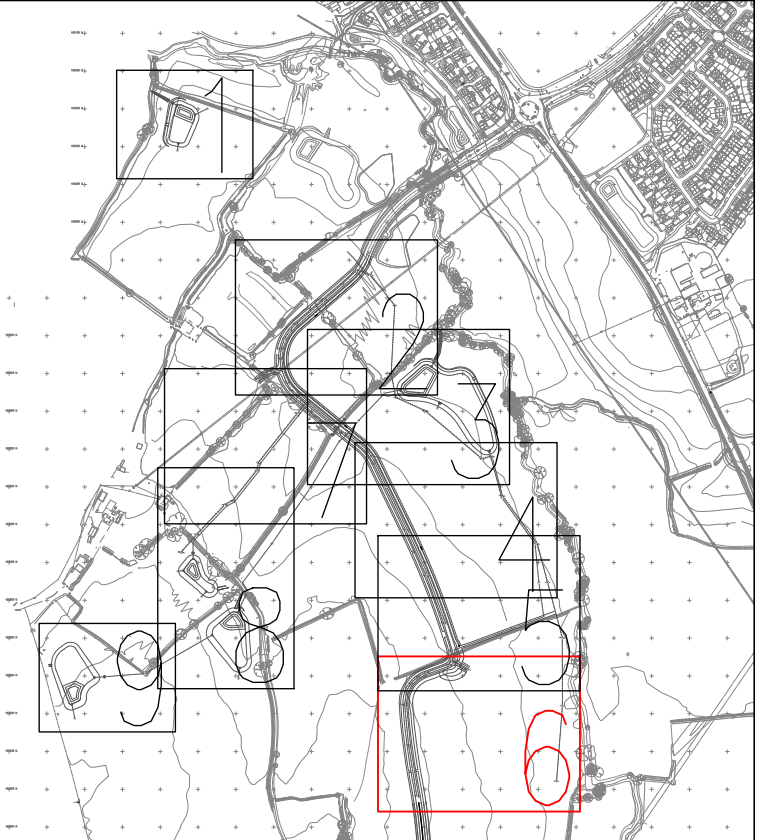


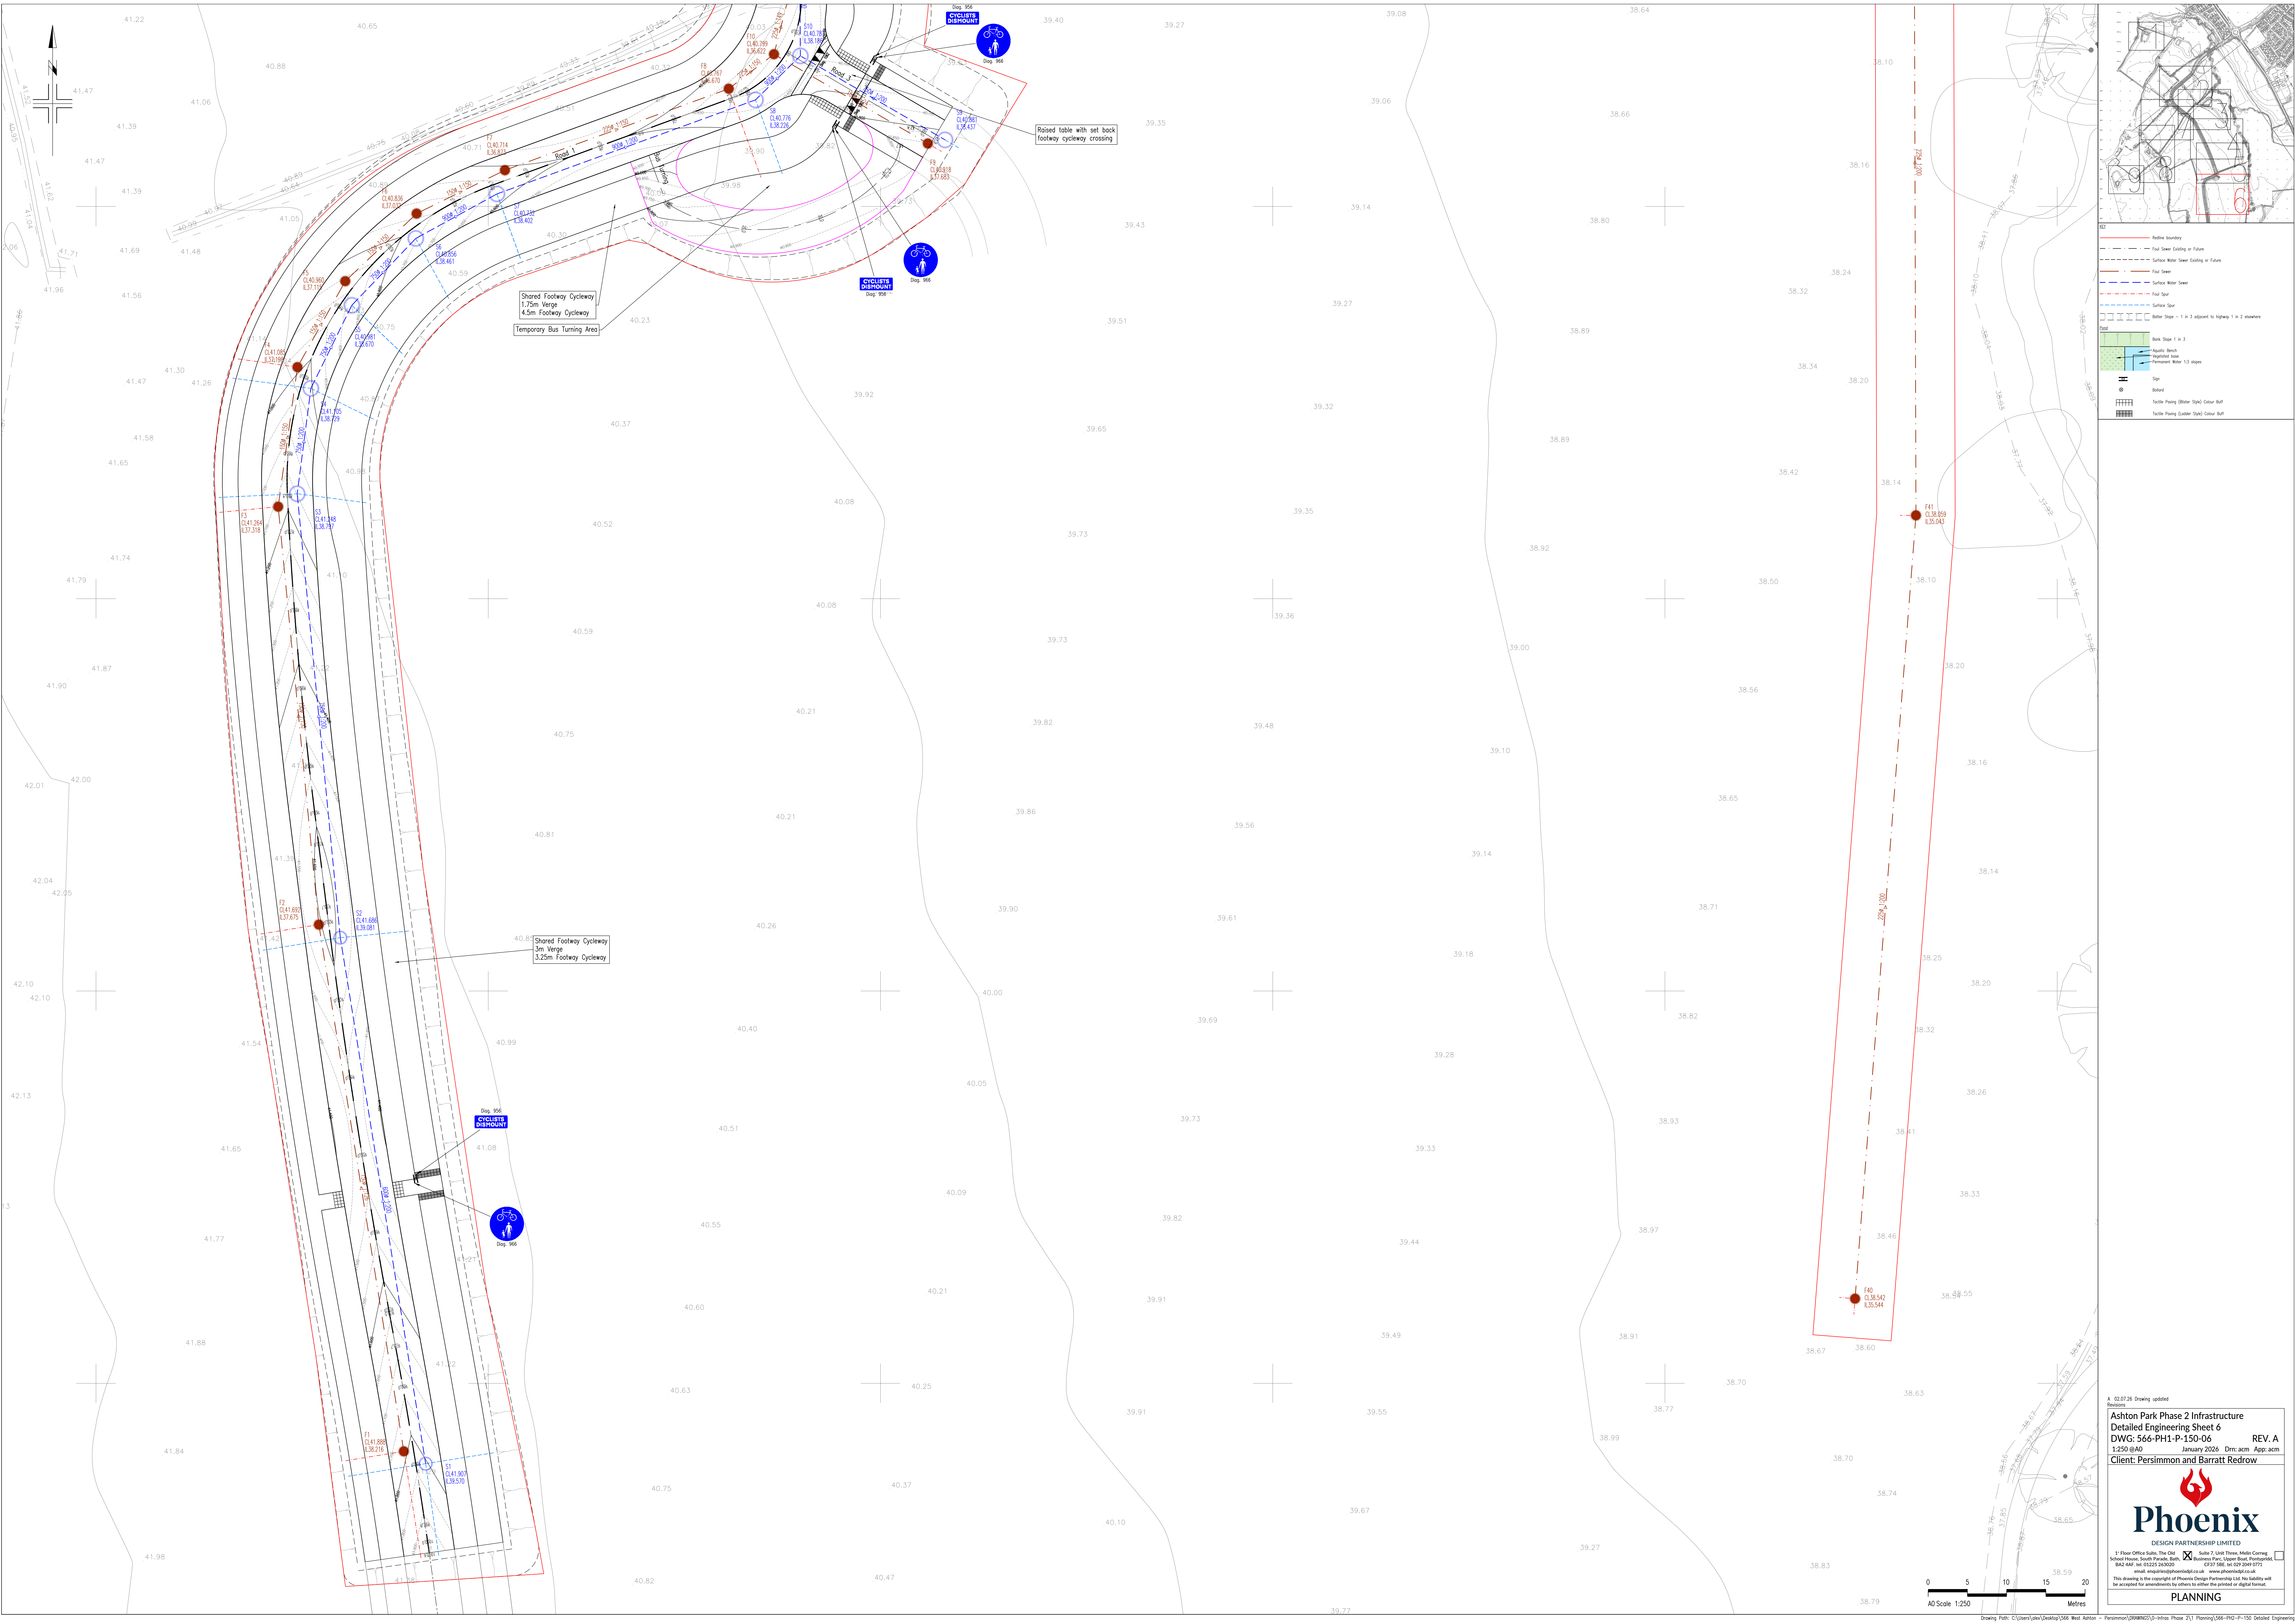

- Legend:

A: 02/01/26 Drawing updated
Revisions

Ashton Park Phase 2 Infrastructure
Detailed Engineering Sheet 6
DWG: 566-PH1-P-150-06
1:250 gld
January 2026
Client: Persimmon and Barratt Redrow

REV. A
Drm: acm
App: acm

Phoenix
DESIGN PARTNERSHIP LIMITED

1 Floor Office Suite, The Old School House, South Parade, Bath, BA2 4AF, Tel: 01225 260020
This drawing is the copyright of Phoenix Design Partnership Ltd. No liability will be accepted for amendments to others in either the printed or digital format.

PLANNING