
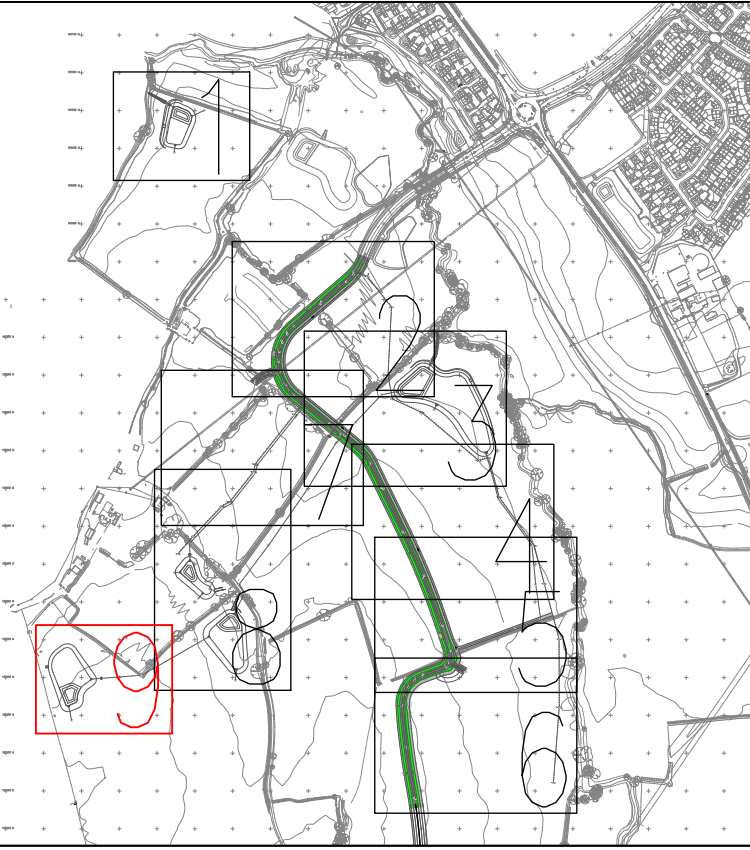


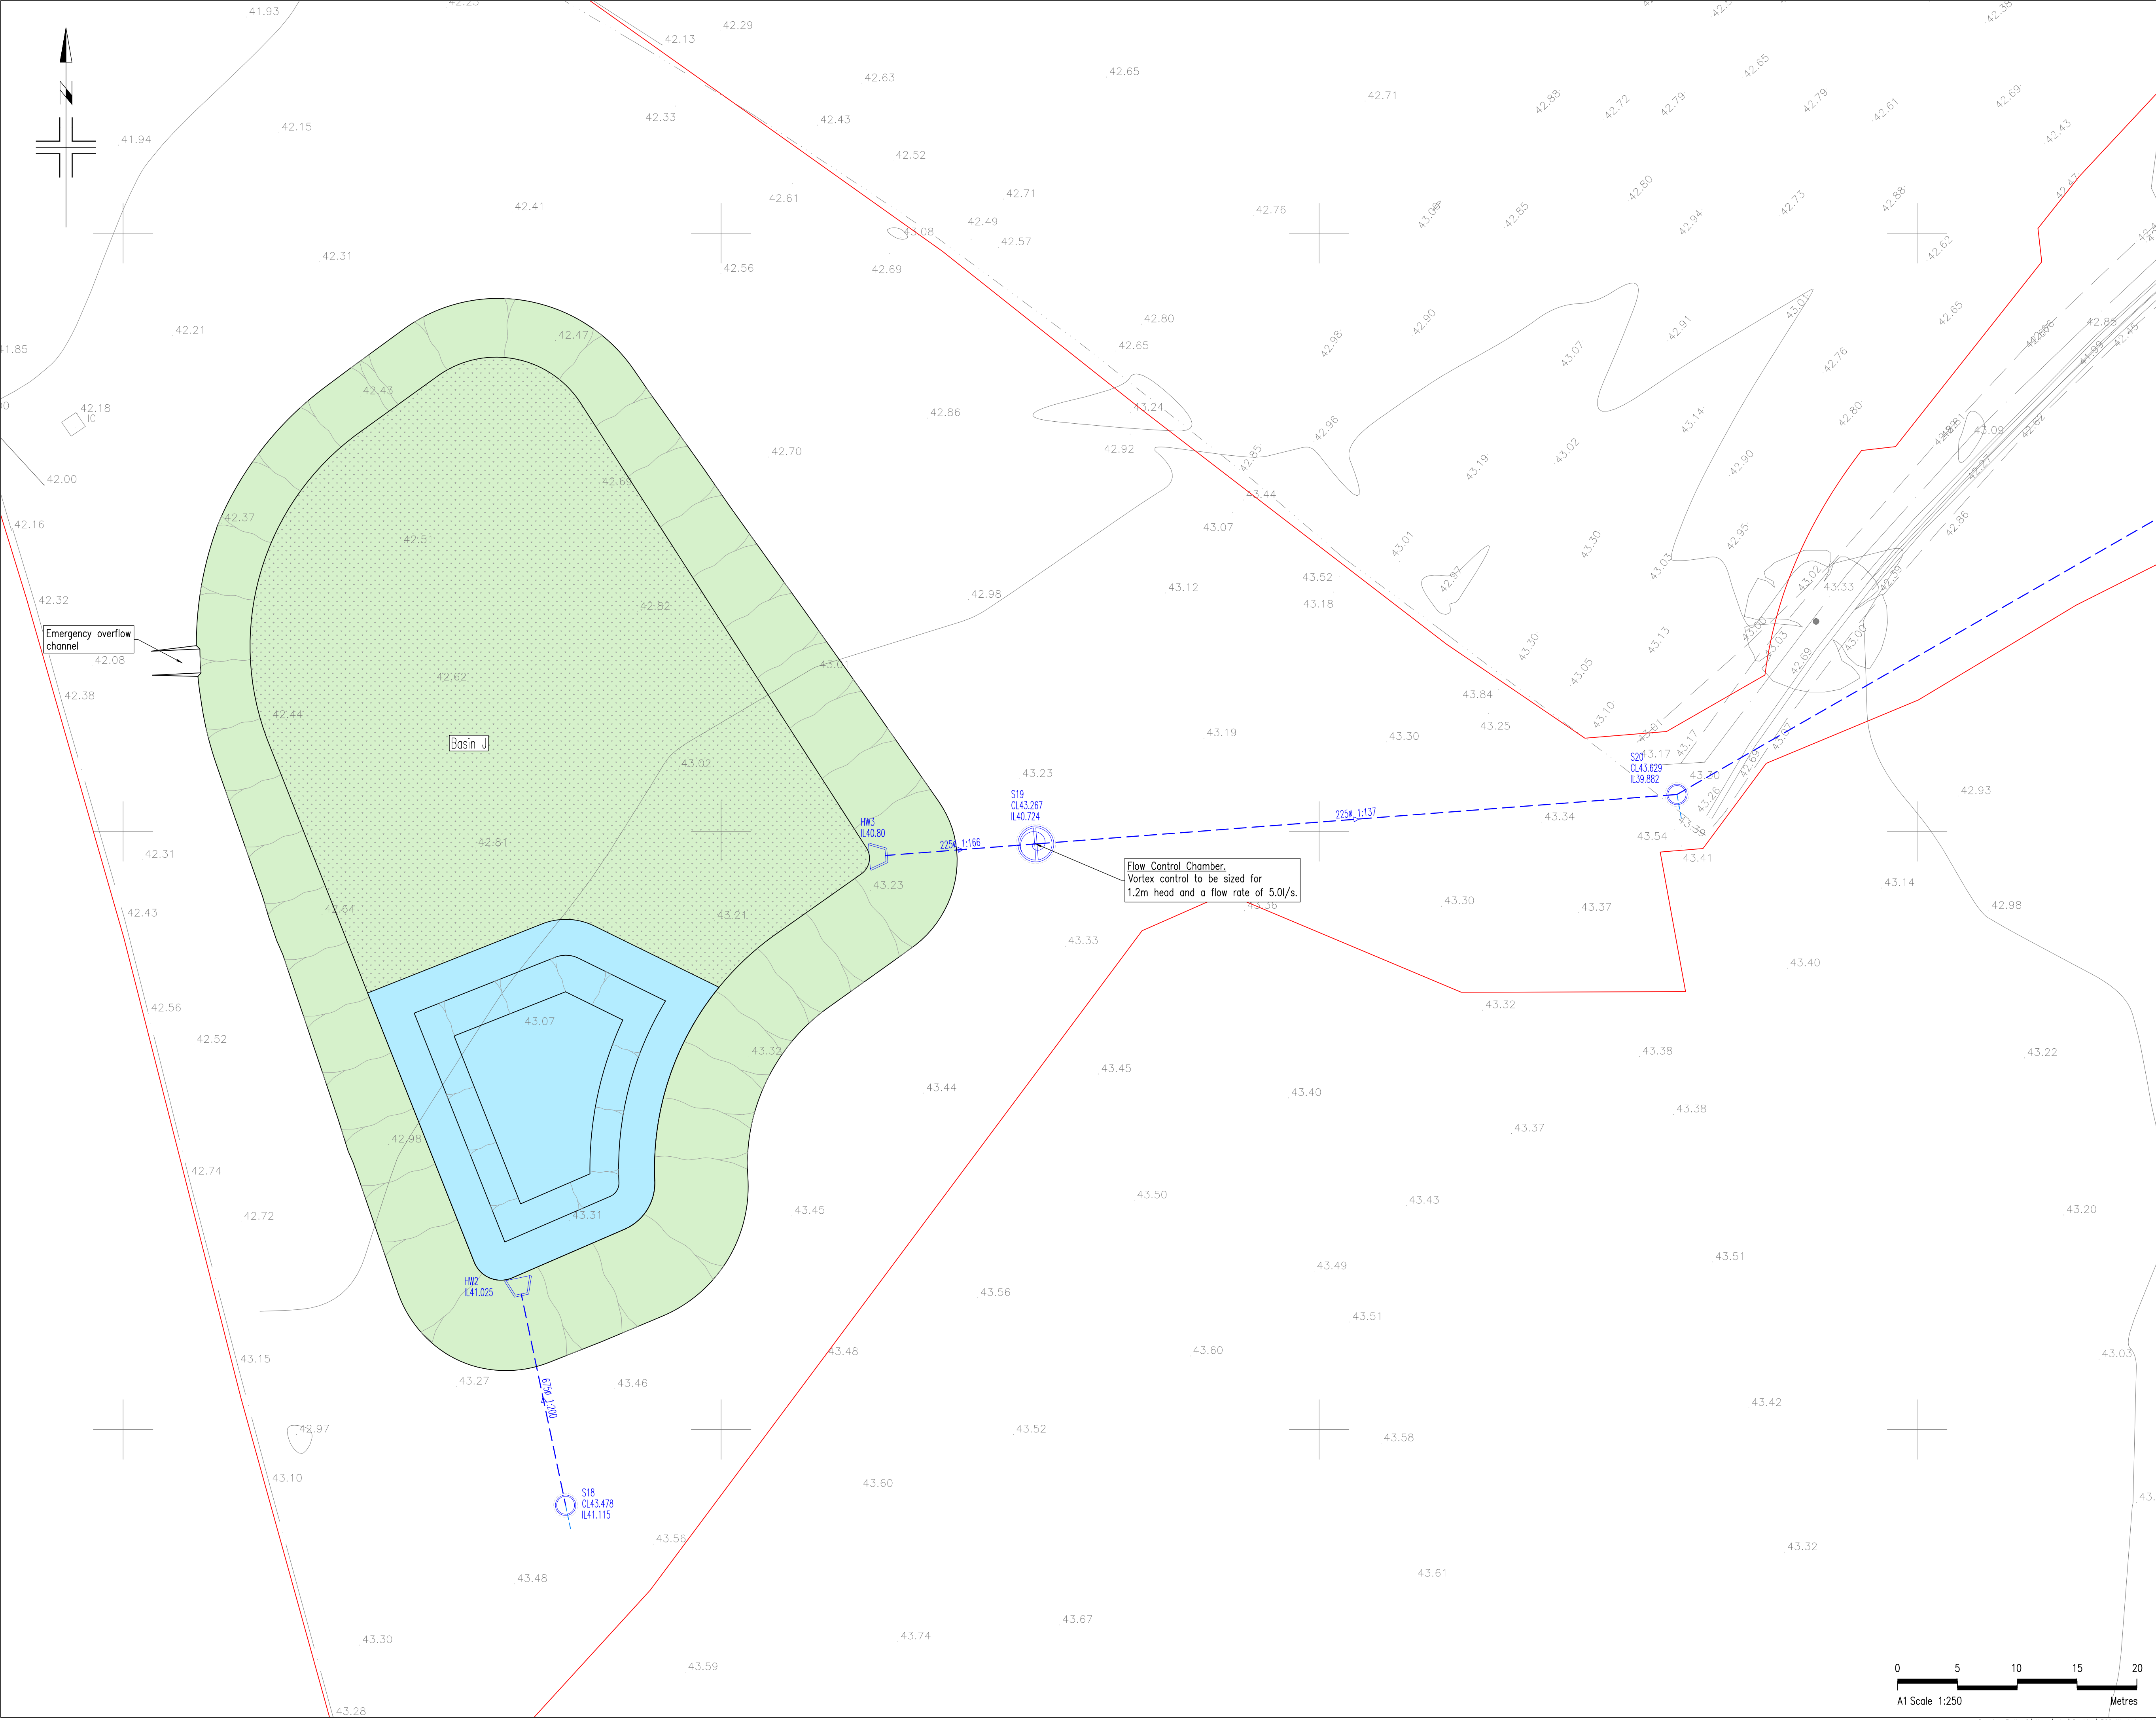

NOTES

- Redline boundary
- Foul Sewer Existing or Future
- Surface Water Sewer Existing or Future
- Foul Sewer
- Surface Water Sewer
- Foul Spur
- Surface Spur
- Butter Slope - 1 in 3 adjacent to highway 1 in 2 elsewhere

Plant

- Bank Slope 1 in 3
- Acoustic Bench
- Vegetated base
- Permanent Water 1:3 slopes

Sign

- Sign
- Bollard
- Tactile Paving (Bilateral Style) Colour Buff
- Tactile Paving (Ladder Style) Colour Buff

A: 02.07.26 Drawing updated
Revisions

Ashton Park Phase 2 Infrastructure
Detailed Engineering Sheet 9
DWG: 566-PH1-P-150-09
1:250 @A1
Client: Persimmon and Barratt Redrow

REV. A
January 2026
Drm: acm
App: acm

Phoenix
DESIGN PARTNERSHIP LIMITED

1st Floor Office Suite, The Old School House, South Parade, Bath, BA2 4AF. Tel: 01225 253000
Suite 7, Unit Three, Melin Cornwg Business Park, Upper Boat, Pontypridd, CF37 5BE. Tel: 029 2049 0771
email: enquiries@phoenixdpl.co.uk www.phoenixdpl.co.uk

This drawing is the copyright of Phoenix Design Partnership Ltd. No liability will be accepted for amendments by others to either the printed or digital format.

PLANNING

