



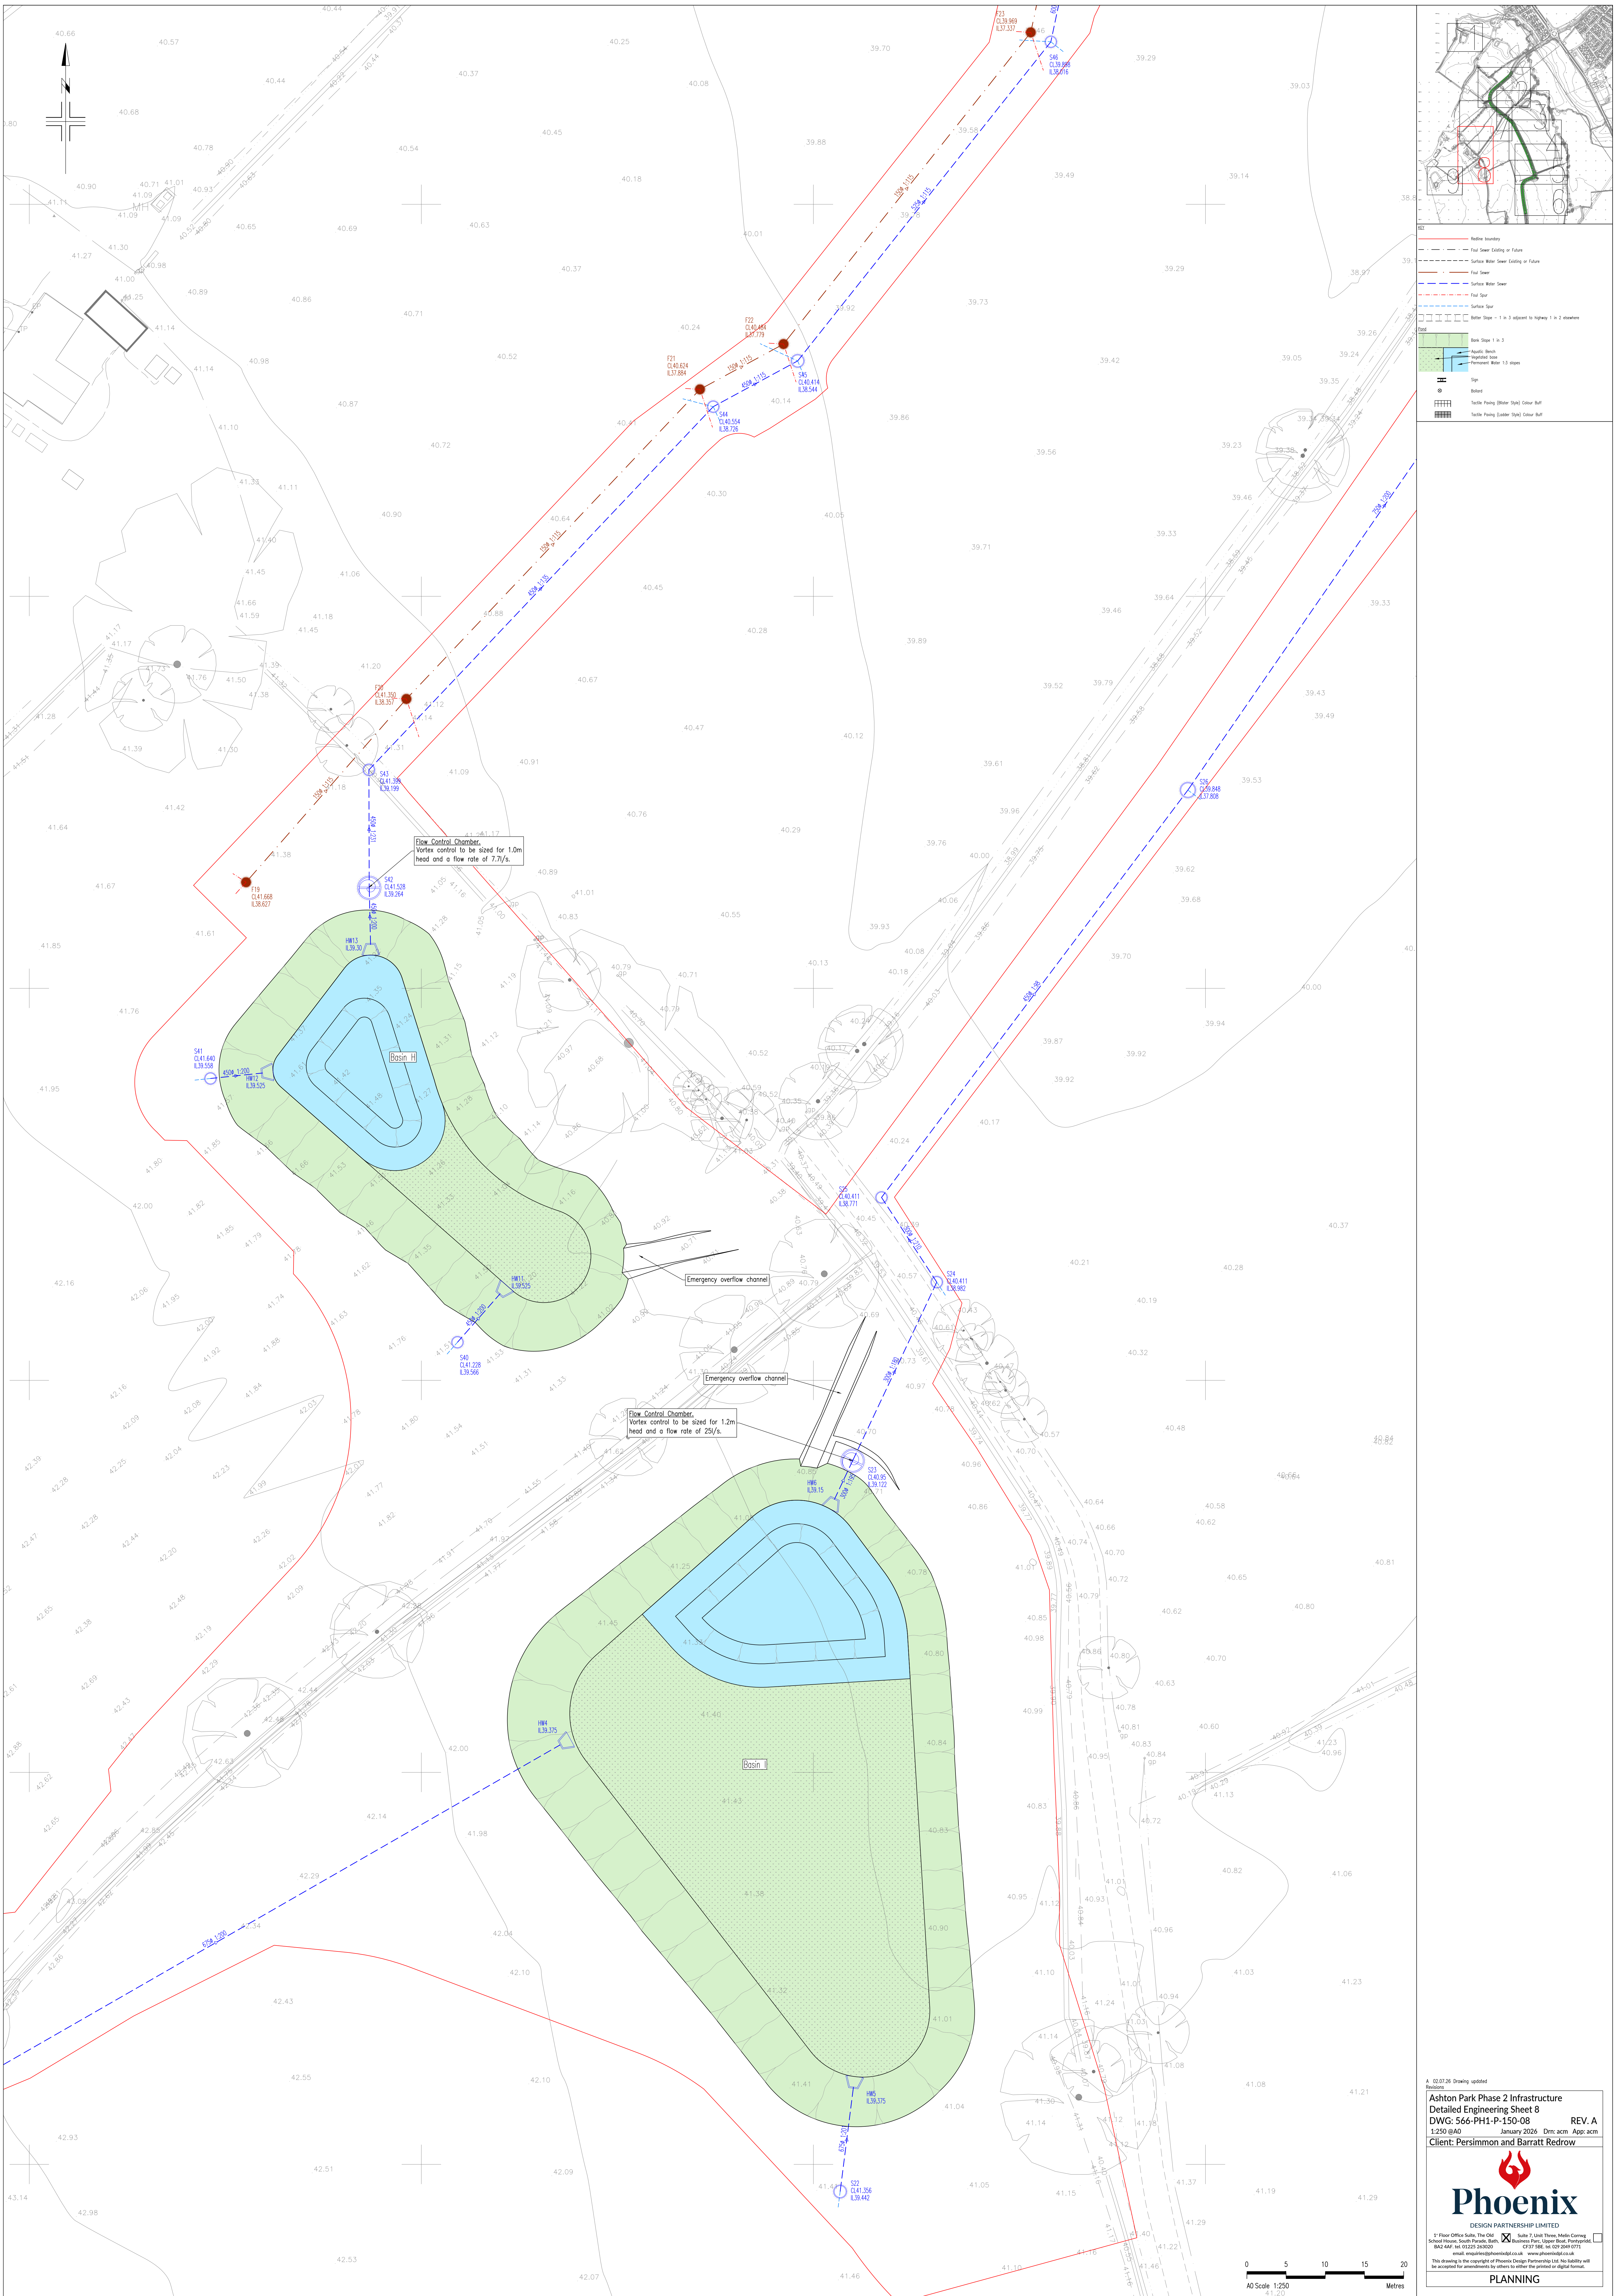

Legend

- Red line: Redline boundary
- Dashed line: Foul Sewer Existing or Future
- Dotted line: Surface Water Sewer Existing or Future
- Red line: Foul Sewer
- Blue dashed line: Surface Water Sewer
- Red dashed line: Foul Spur
- Blue dashed line: Surface Spur
- Red dashed line: Surface Slope - 1 in 3 adjacent to highway 1 in 2 elsewhere
- Green area: Bank Slope 1 in 3
- Blue area: Aquatic Bedrock
- Blue area: Vegetated Area
- Blue area: Permanent Water 1:3 slopes
- Symbol: Sign
- Symbol: Manhole
- Symbol: Silted Pumping (Silted Sign) Colour Buff
- Symbol: Silted Pumping (Silted Sign) Colour Buff

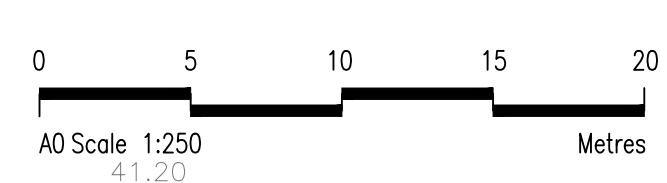

A: 02/07/26 Drawing updated
Revisions

Ashton Park Phase 2 Infrastructure
Detailed Engineering Sheet 8
DWG: 566-PH1-P-150-08
1:250 @A0
Client: Persimmon and Barratt Redrow

REV. A
January 2026
Drm: acm
App: acm

Phoenix
DESIGN PARTNERSHIP LIMITED

21 Floor Office Suite, The Old X
School House, South Parade, Bideford, Devon, PL6 8AA
BA2 8AF Tel: 01252 240020 Email: enquiries@phoenixdesign.co.uk
Phoenix Design Partnership Ltd. No liability will be accepted for amendments to others to either the printed or digital format.

PLANNING