


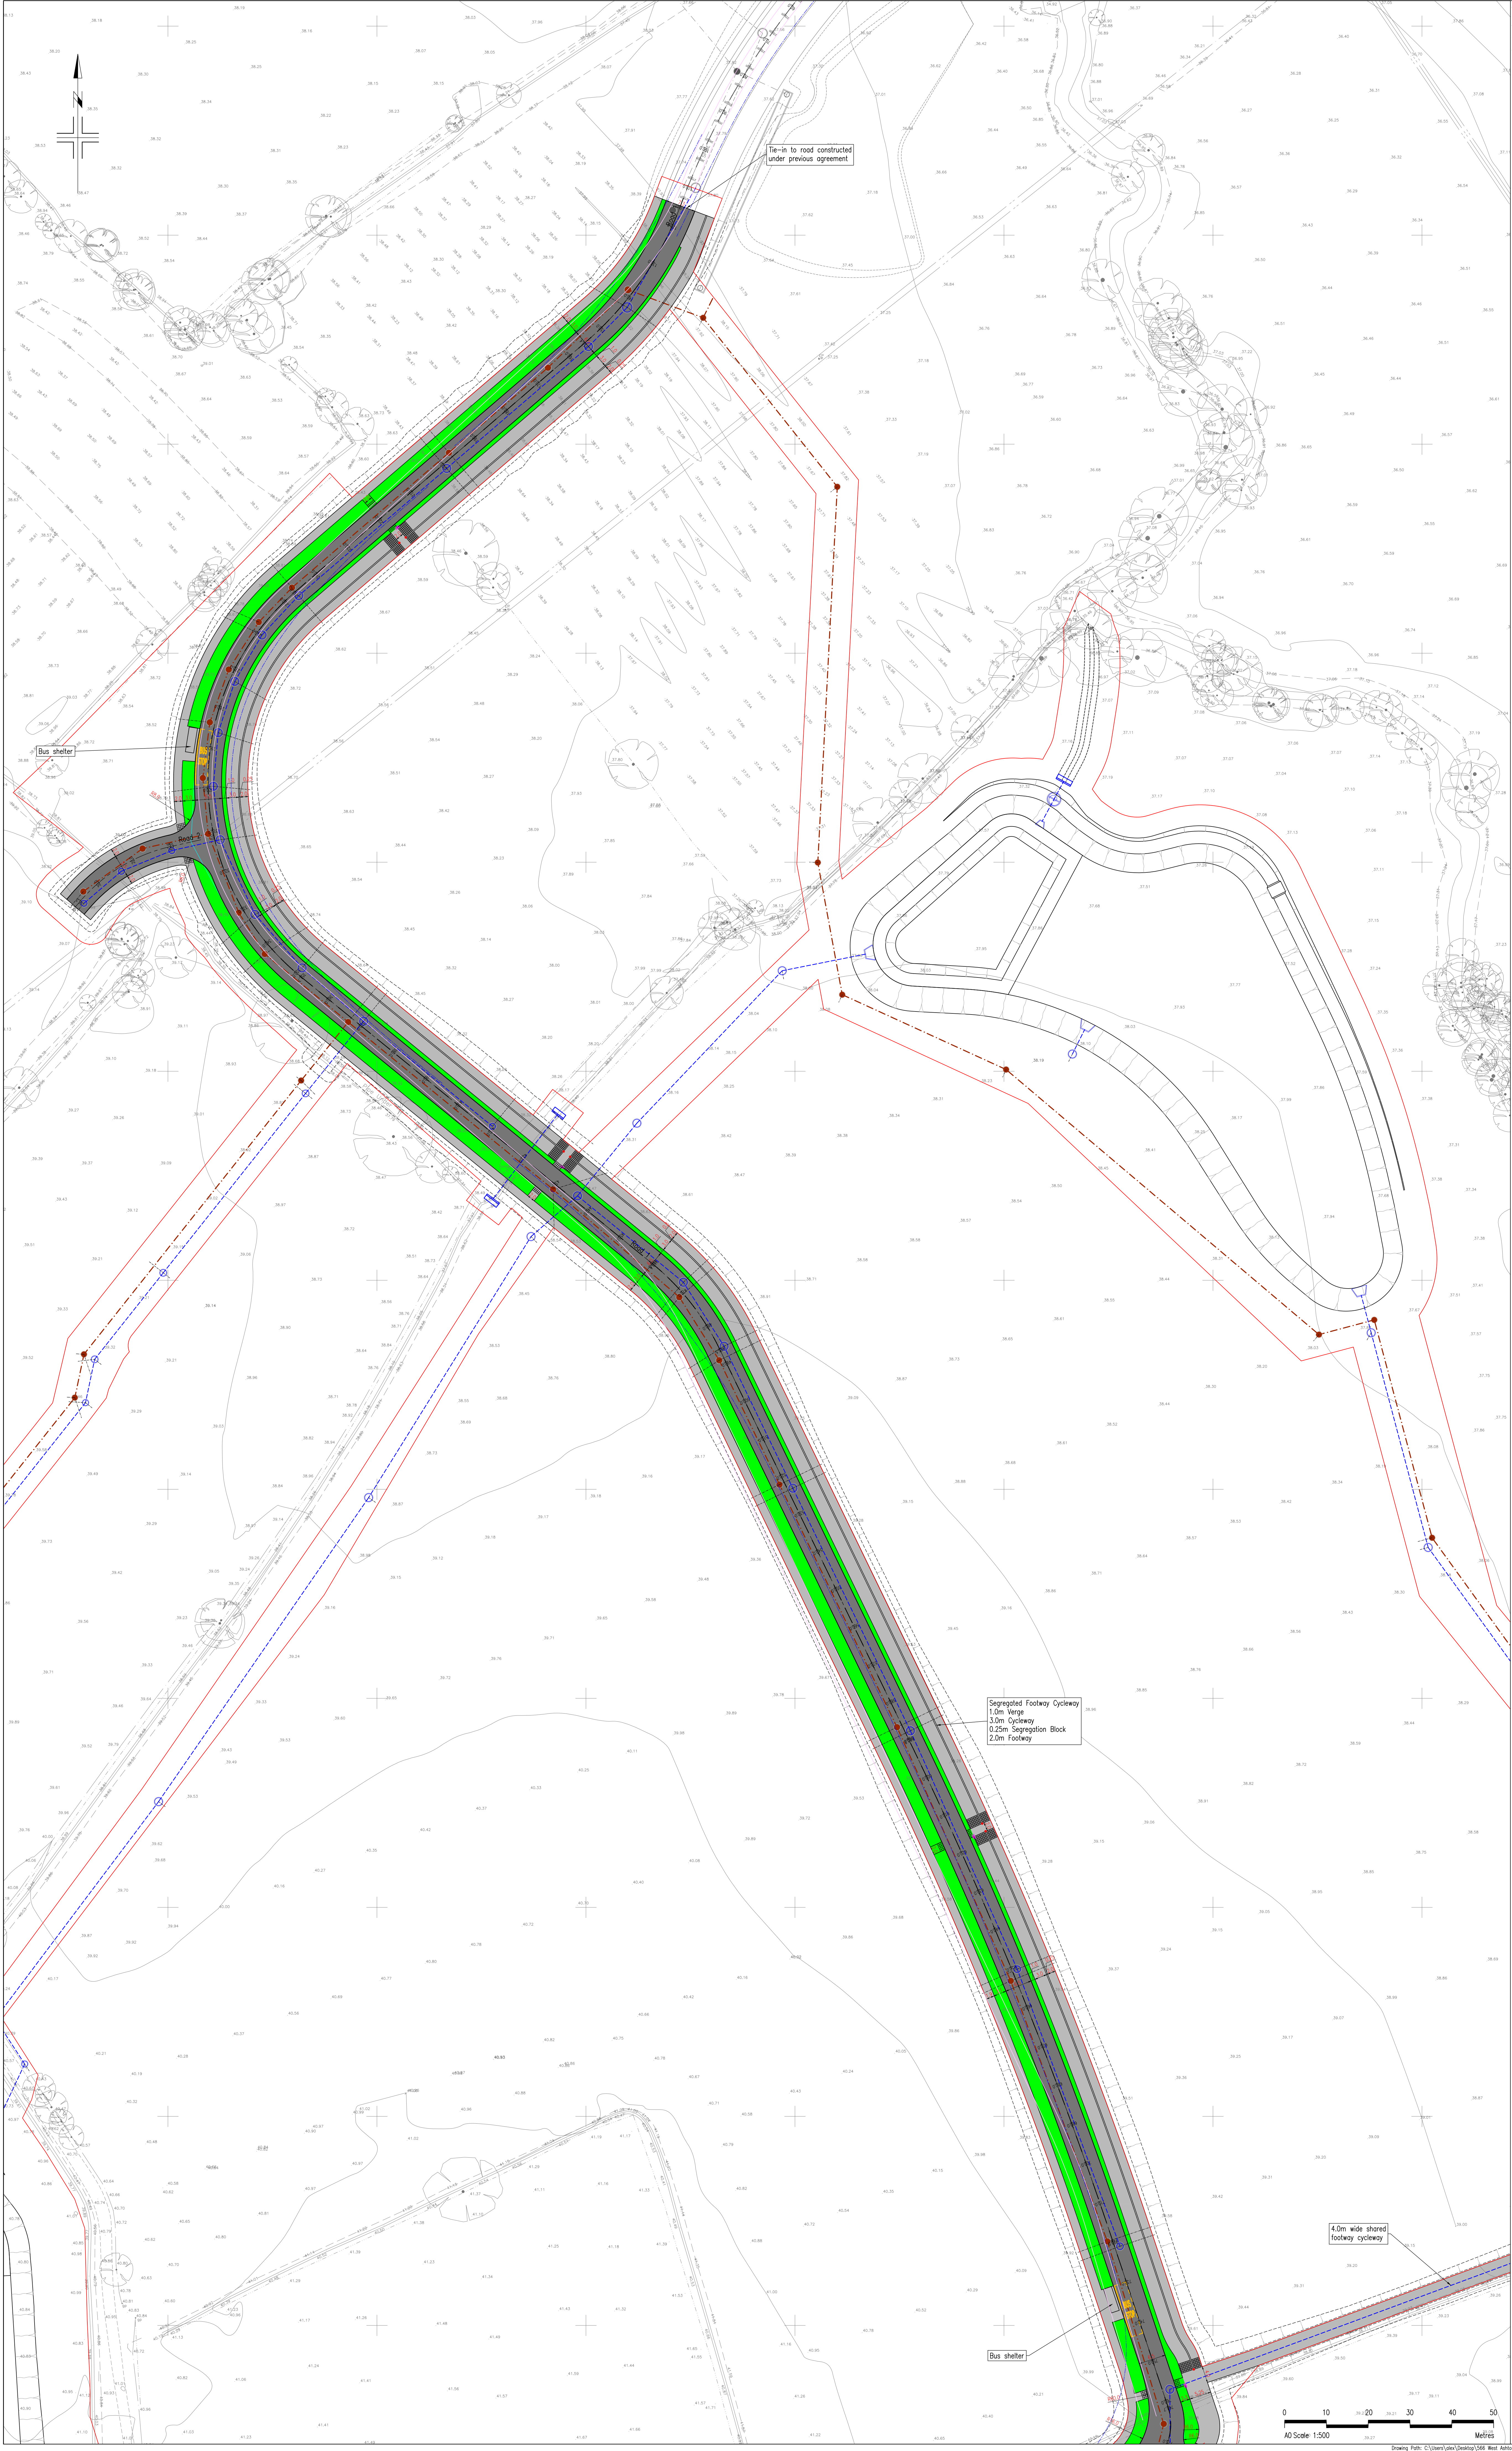

Redline Boundary

Land to be dedicated as carriageway

Land to be dedicated as footway

Land to be dedicated as verge

Proposed Foot Sewer and Manhole

Proposed Surface Water Sewer and Manhole

Tactile paving (Bolder Style)

Tactile paving (Smaller Style)

Road Sign

Forward visibility 45m

Junction visibility 2.4 x 45m

B 02/07/20 Drawing updated

A 19/07/20 New road layout, extent revised

Revisions

Ashton Park Phase 2 Infrastructure

Highway Adoption Sheet 1

DWG: 566-PH2-P-400-01

REV: B

1:500 @A0

Nov 2022

Drn: acm

App: acm

Client: Persimmon and Barratt Redrow

Phoenix

DESIGN PARTNERSHIP LIMITED

17 Floor Office Suite, The Old X Suite 7 Unit Three, Mills Court, School House, South Plaine, Birmingham Business Park, Upper East, Edgbaston, B4A 4AF, Tel: 0121 251 240000 Email: enquiries@phoenixdesign.co.uk Website: phoenixdesign.co.uk

This drawing is the copyright of Phoenix Design Partnership Ltd. No liability will be accepted for amendments by others to either the printed or digital format.

PLANNING

0 10 20 30 40 50

Metres

AD Scale 1:500

Drawing Path: C:\Users\jake\Desktop\566-Redrow - Persimmon\DRAWINGS\0-Infra Phase 2\1 Planning\566-PH2-P-400 Highway Adoption