
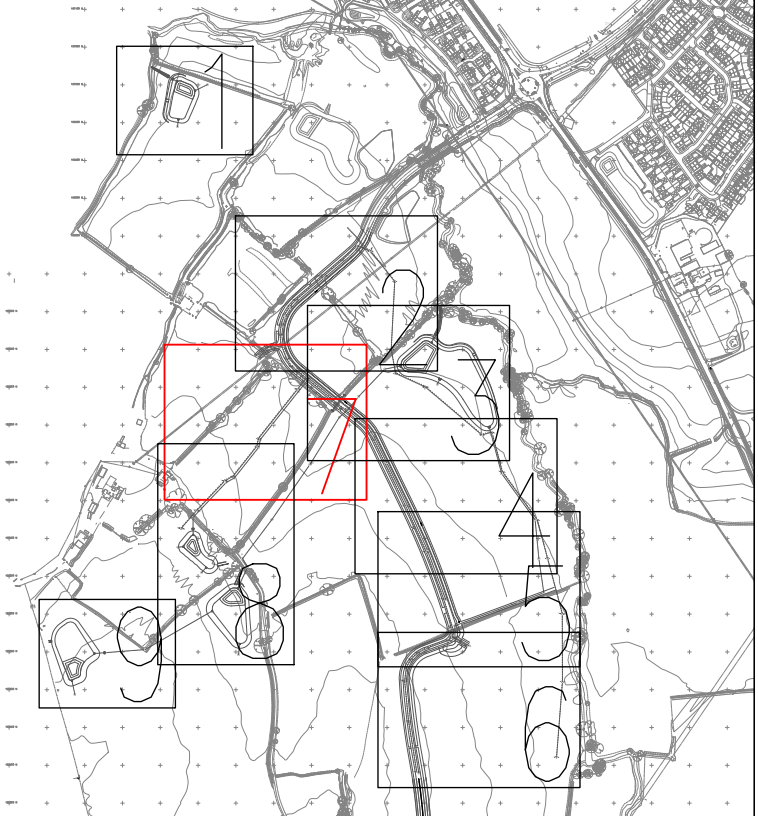


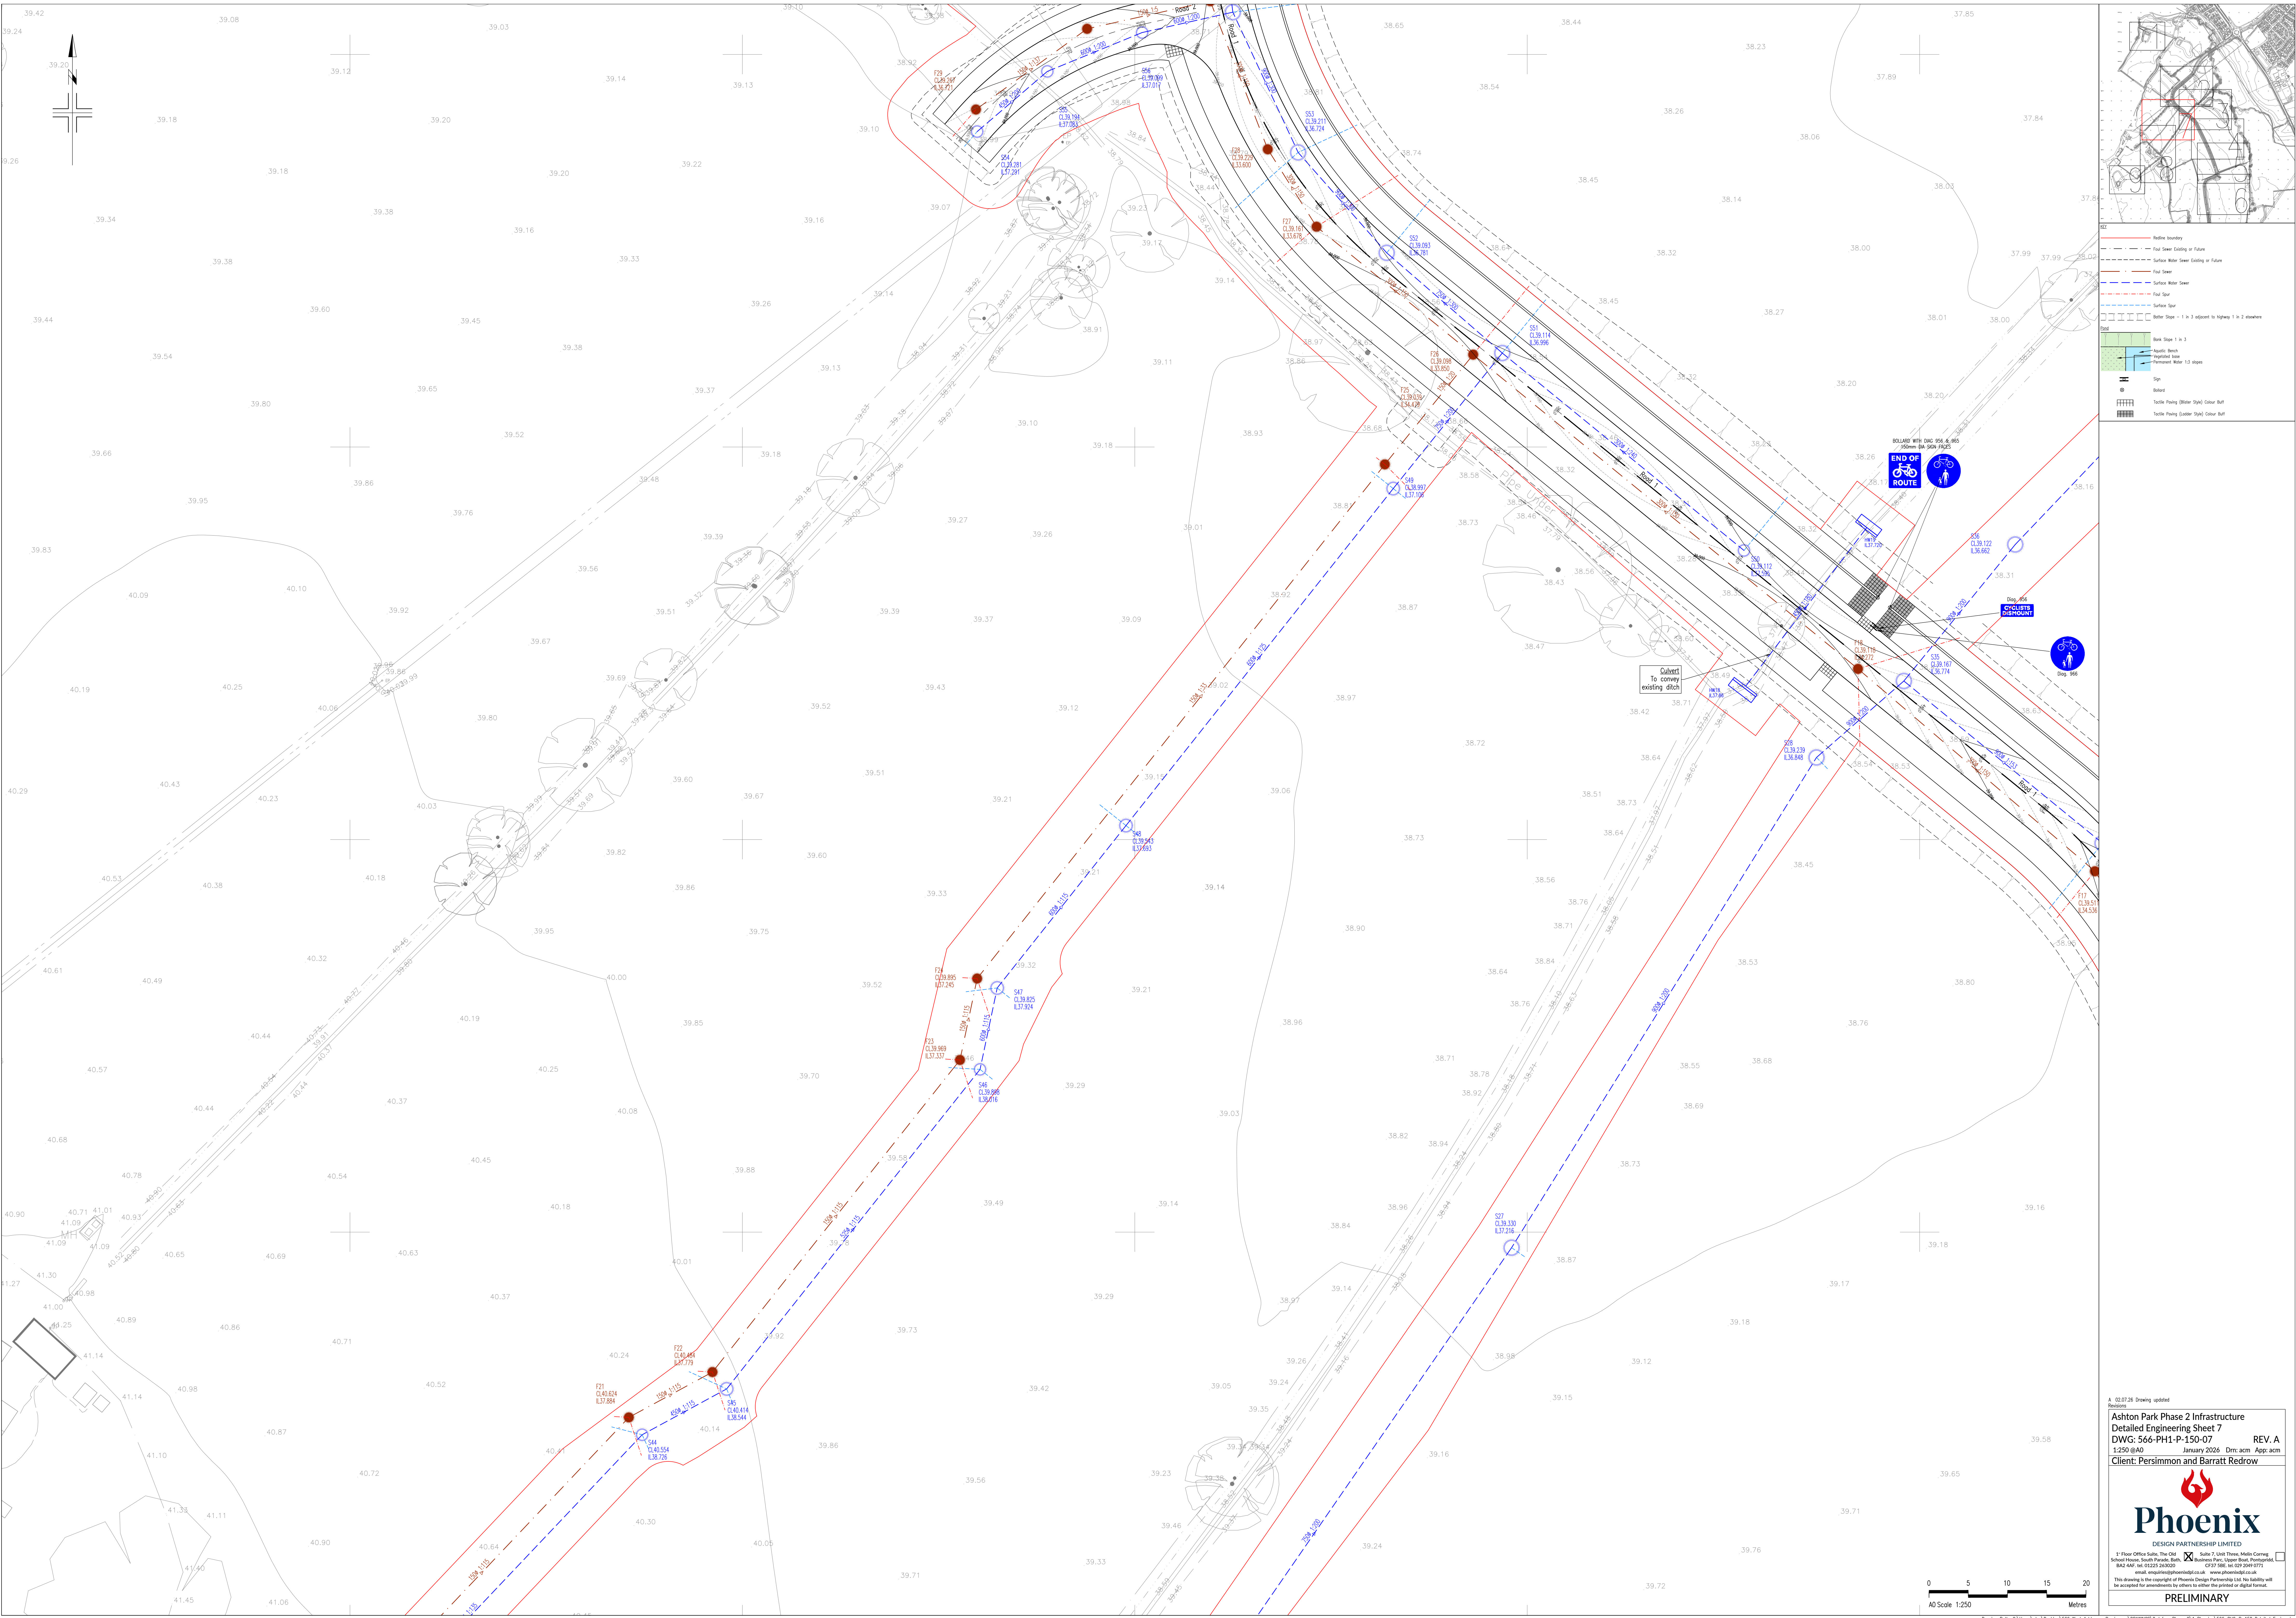


A: 02/01/26 Drawing updated
Reasons

Ashton Park Phase 2 Infrastructure
Detailed Engineering Sheet 7
DWG: 566-PH1-P-150-07
REV. A
1:250 g40
January 2026
Drm: acm
App: acm
Client: Persimmon and Barratt Redrow

Phoenix
DESIGN PARTNERSHIP LIMITED

1 Floor Office Suite, The Old School House, South Parade, Brix

1 Business Park, Upper Road, Portpatrick

BA2 0AF Tel: 01225 260200

email: enquiries@phoenixdesign.co.uk

www.phoenixdesign.co.uk

CP37 SHE: Tel: 020 208 0775

email: enquiries@phoenixdesign.co.uk

www.phoenixdesign.co.uk

This drawing is the copyright of Phoenix Design Partnership Ltd. No liability will be accepted for amendments to others in either the printed or digital format.

PRELIMINARY

0 5 10 15 20
Metres

AD Scale 1:250

Drawing Path: C:\Users\adam\Desktop\566-Redrow\Ashton - Persimmon\566-PH1-P-150-07\566-PH1-P-150-07.dwg
