


All Intellectual Property Rights (including but not limited to copyright) subsisting in or arising out of this drawing and the building works depicted are owned by Pegasus Planning Group Ltd (Pegasus Group) and may not be copied, adapted, disseminated, redistributed, reproduced and/or otherwise used without a written licence. Pegasus Group accepts no liability for any use of this drawing other than for its original purpose and by the original client except in circumstances where approval for use has been provided by Pegasus Group in writing. Use only written dimensions. Drawing prepared for planning application purposes only. Do not scale (or use) for construction, sales or any other purpose. Any queries to be reported to Pegasus Planning Group Limited [2023]. Use of this drawing is subject to the Terms & Conditions available @ pegasusgroup.co.uk

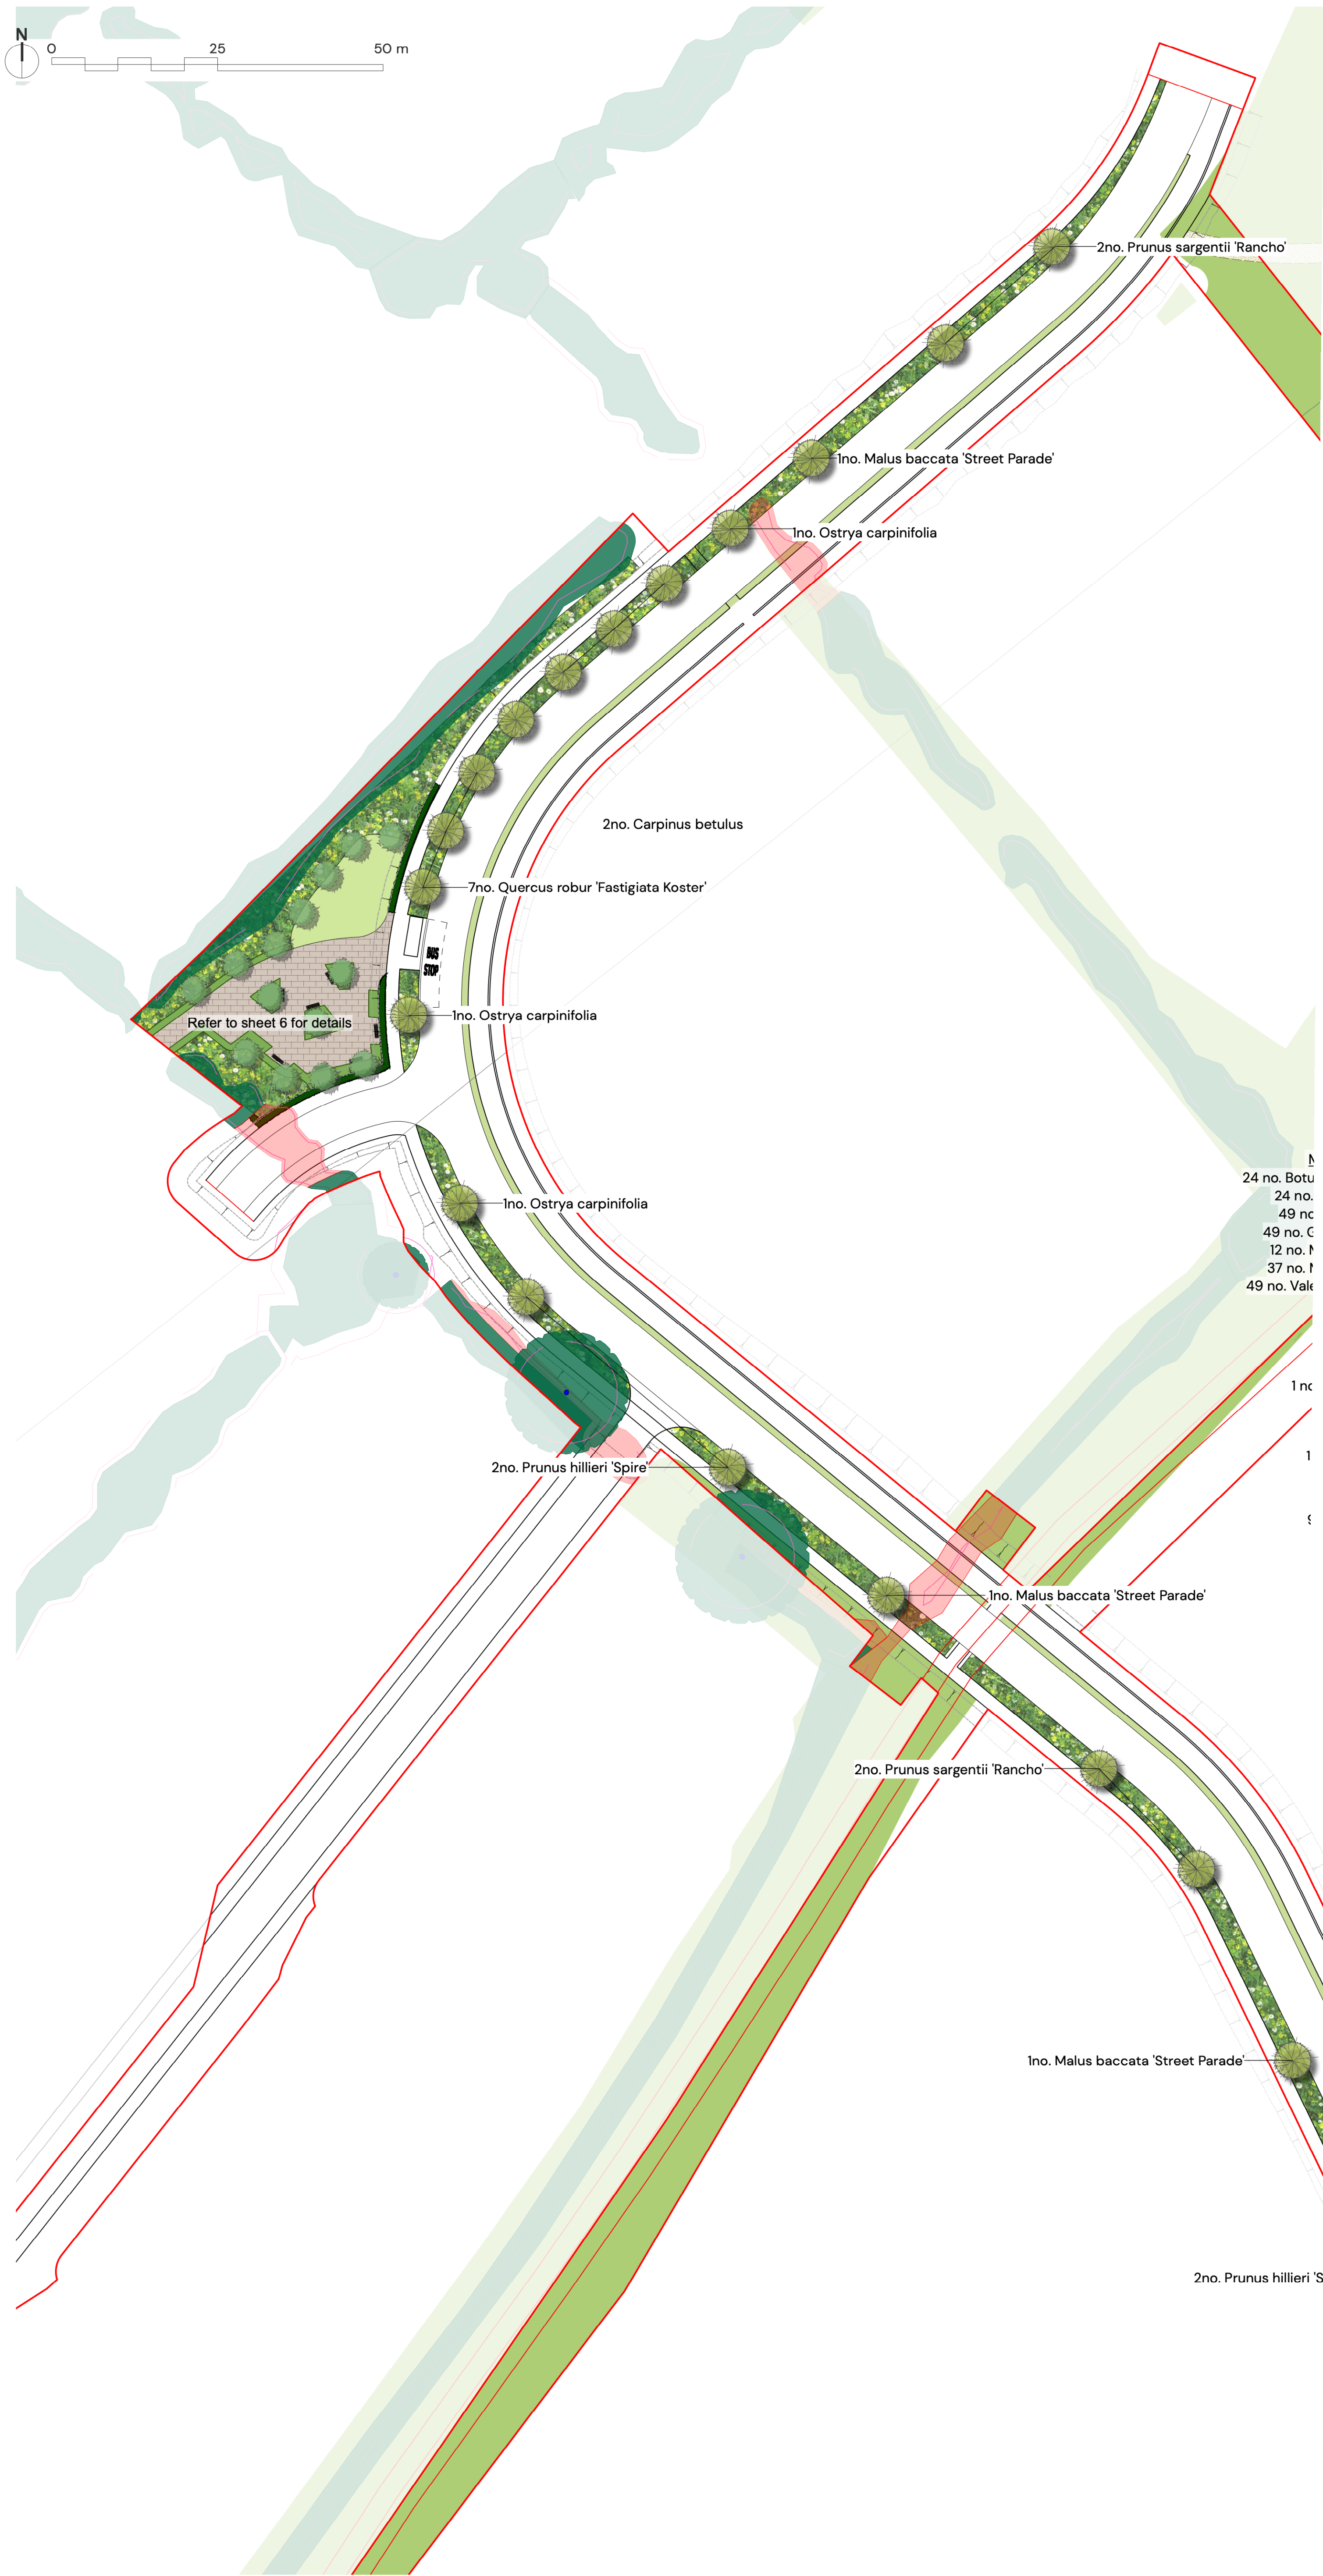

- KEY**
- Existing vegetation with RPA's
 - Existing vegetation to be removed
 - Underground service
 - Proposed Tree Planting
 - Proposed Stree Tree Planting - exact locations are subject to neighbouring RM applications. Quantums and species to remain the same.
 - Proposed Woodland Planting
 - Proposed Native Hedgerow Planting
 - Proposed Hedgerow Planting
 - Proposed semi-ornamental planting
 - Proposed Native Shrub Mix
 - Proposed Wetland Shrub Planting Mix
 - Proposed Marginal Planting
 - Existing grass to be made good following construction work or as required with surrounding POS Proposals
 - Proposed long grassland sown on top of the basin - to be Emorsgate EG10 Tussock Grass Mix to be sown at 5g/m2
 - Proposed flowering lawn to be sown within highway verge - to be Emorsgate EL1 Flowering Lawn Mix to be sown at 4g/m2
 - Proposed basin - to be sown with Emorsgate EM8 Wetland Meadow mix to be sown at 4/g m2 or similar approved
 - Proposed 2m wide hoggin footpath with timber edging
 - Proposed paving area - Brackendale Sandstone Blasted supplied by Marshalls Paving
 - Proposed seat with backrest - Hatton Rustic 4 Slat Seat (BX17 4055) supplied by Broxap (or similar approved)
 - Proposed bench - Wiltshire Bench (BX14 4660/B) supplied by Broxap (or similar approved)
- Refer to P22-2219_EN_025_03 Sheet 3 for detail specification and Sheet 5 for planting schedule.

