
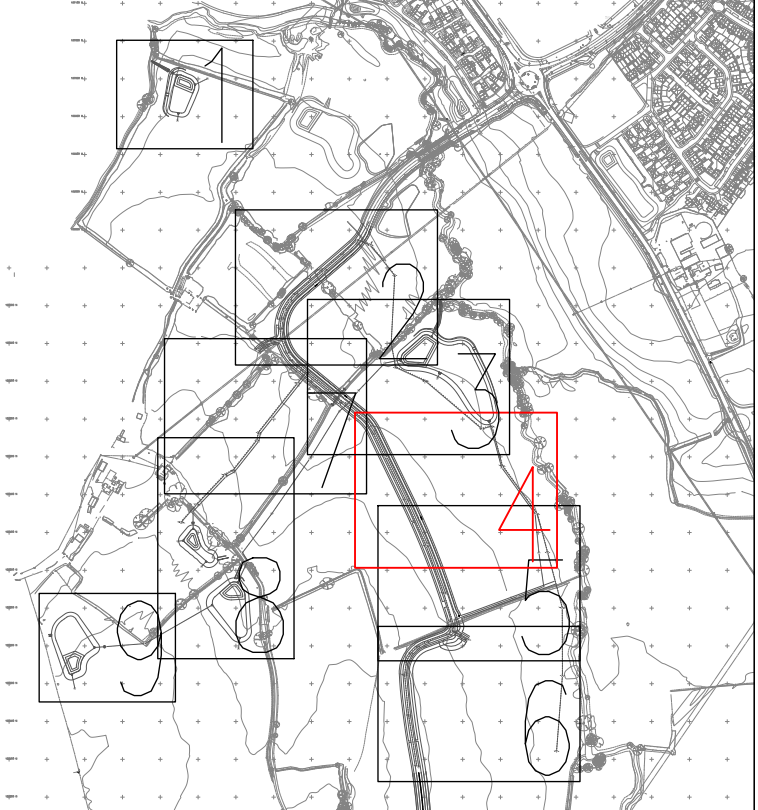


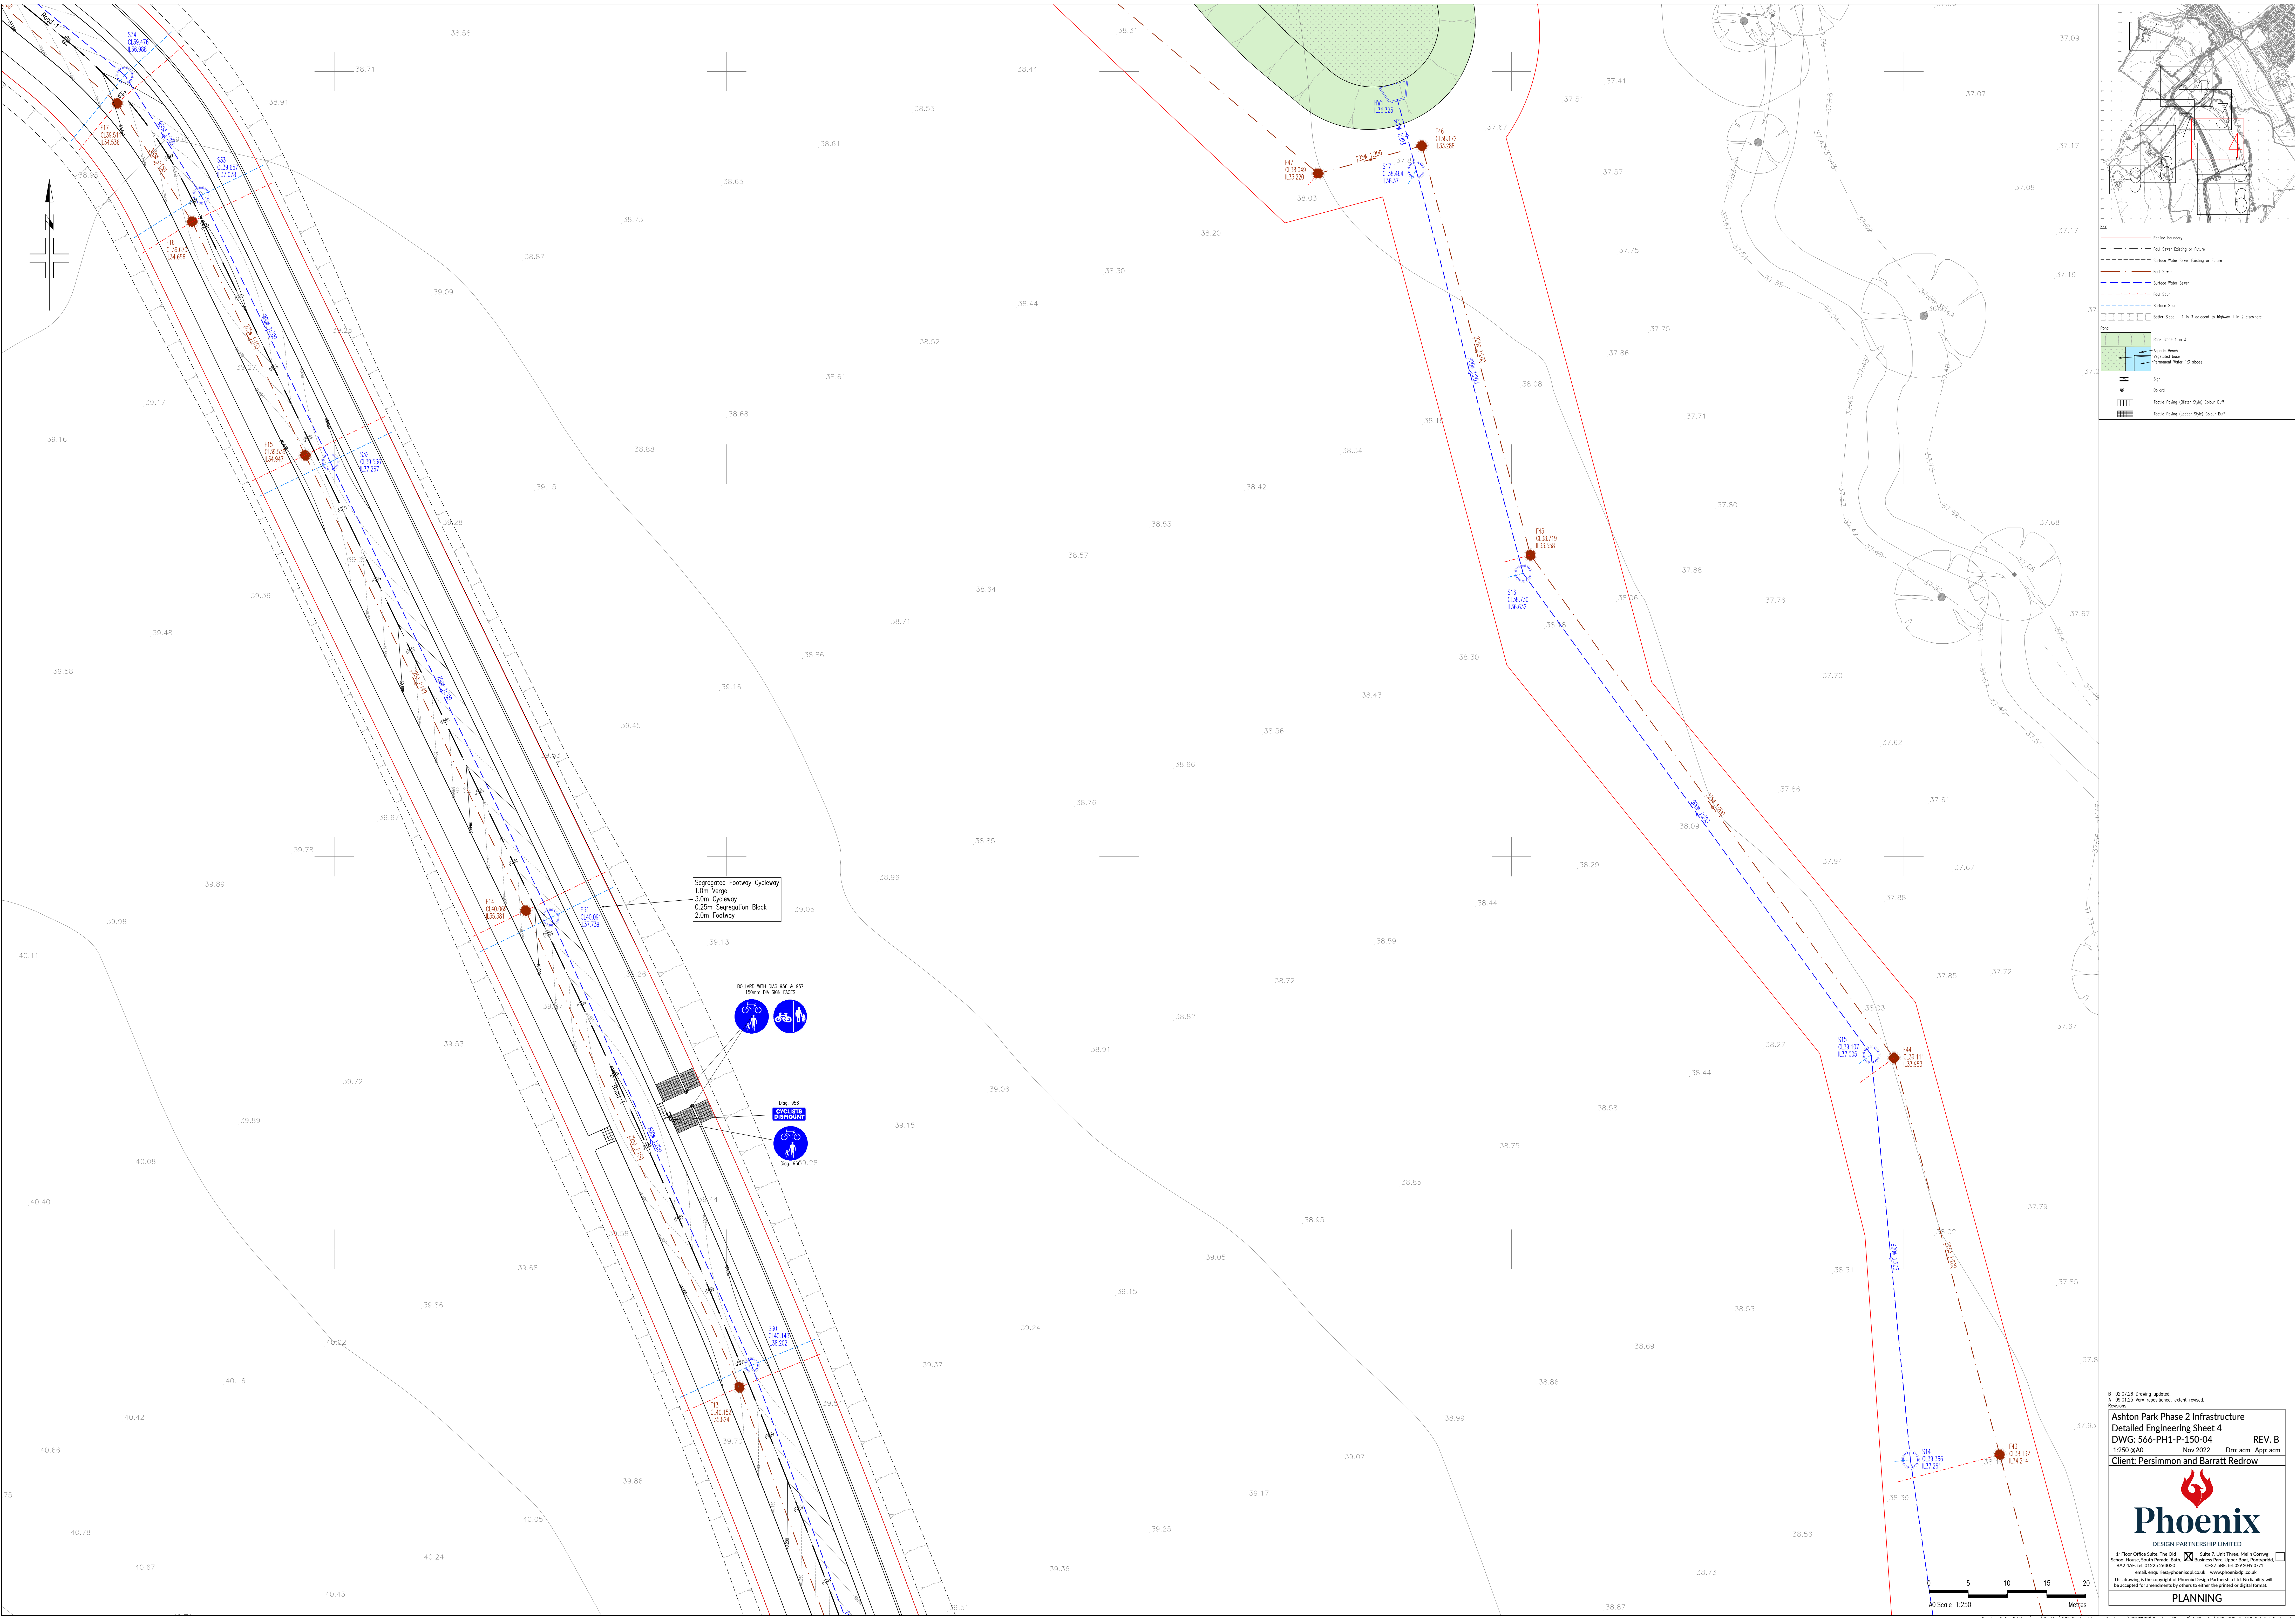




Revisions

Ashton Park Phase 2 Infrastructure

Detailed Engineering Sheet 4

DWG: 566-PH1-P-150-04

1:250 gld

REV. B

Nov 2022

Drm: acm

App: acm

Client: Persimmon and Barratt Redrow

DESIGN PARTNERSHIP LIMITED



This drawing is the copyright of Phoenix Design Partnership Ltd. No liability will be accepted for amendments to reflect the printed or digital format.

PLANNING