


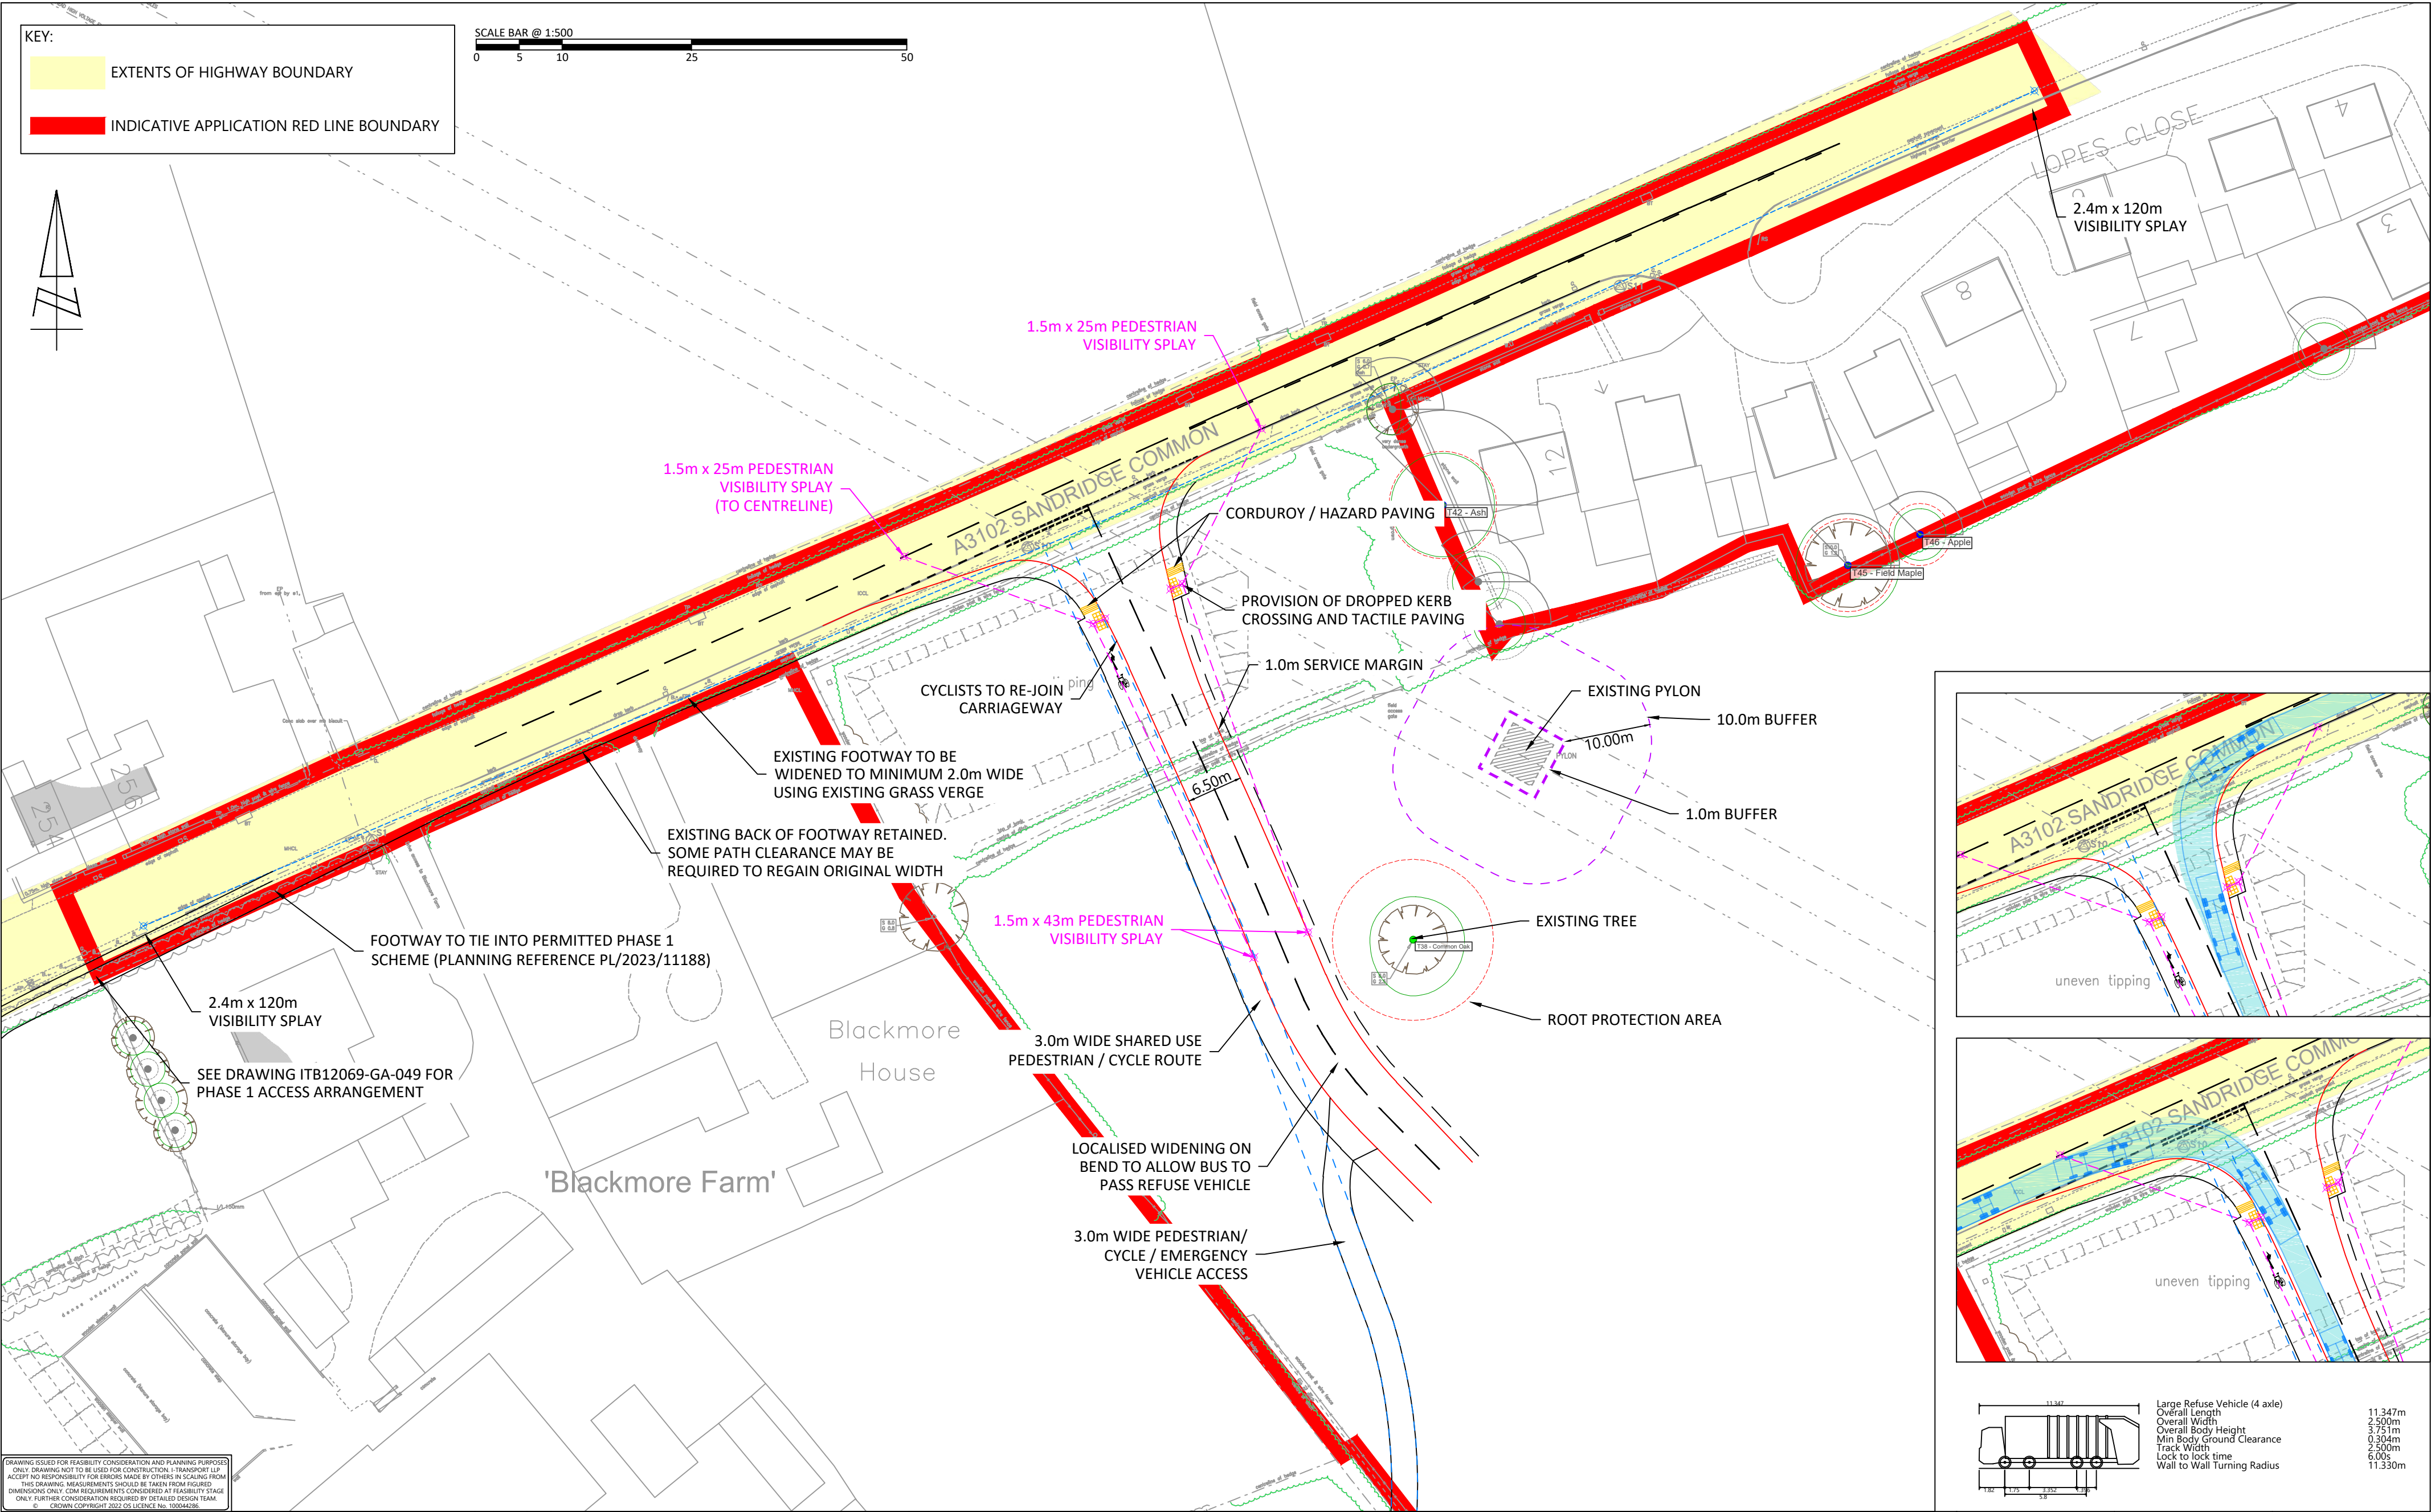

 The Square, Basing View, Basingstoke, Hampshire, RG21 4EB Tel: 01256 898366 www.i-transport.co.uk			<table><tr><td>G</td><td>10.08.26</td><td>SH</td><td>W/C COMMENTS INCORPORATED</td><td>SH</td><td>EP</td></tr><tr><td>F</td><td>03.02.26</td><td>SH</td><td>RSA COMMENTS INCORPORATED</td><td>AI</td><td>EP</td></tr><tr><td>E</td><td>14.01.26</td><td>SH</td><td>ACCESS ALIGNMENT UPDATED</td><td>EP</td><td>EP</td></tr><tr><td>D</td><td>17.12.25</td><td>JD</td><td>ACCESS ALIGNMENT UPDATED</td><td>EP</td><td>EP</td></tr><tr><td>C</td><td>13.11.25</td><td>NMS</td><td>ACCESS ALIGNMENT UPDATED</td><td>SH</td><td>EP</td></tr><tr><td>B</td><td>20.10.25</td><td>SH</td><td>ACCESS ALIGNMENT UPDATED</td><td>AI</td><td>EP</td></tr><tr><td>A</td><td>02.07.25</td><td>SH</td><td>ACCESS ALIGNMENT UPDATED</td><td>AI</td><td>EP</td></tr></table>			G	10.08.26	SH	W/C COMMENTS INCORPORATED	SH	EP	F	03.02.26	SH	RSA COMMENTS INCORPORATED	AI	EP	E	14.01.26	SH	ACCESS ALIGNMENT UPDATED	EP	EP	D	17.12.25	JD	ACCESS ALIGNMENT UPDATED	EP	EP	C	13.11.25	NMS	ACCESS ALIGNMENT UPDATED	SH	EP	B	20.10.25	SH	ACCESS ALIGNMENT UPDATED	AI	EP	A	02.07.25	SH	ACCESS ALIGNMENT UPDATED	AI	EP	<table><tr><td>REV</td><td>DATE</td><td>BY</td><td>DESCRIPTION</td><td>CHK</td><td>APD</td></tr><tr><td colspan="3">STATUS:</td><td>FOR INFORMATION</td><td colspan="2"></td></tr></table>			REV	DATE	BY	DESCRIPTION	CHK	APD	STATUS:			FOR INFORMATION			<table><tr><td>TITLE:</td><td colspan="2">PROPOSED SITE ACCESS</td></tr><tr><td>PROJECT:</td><td>LAND AT BLACKMORE FARM, MELKSHAM - PHASE 2</td><td>CLIENT:</td><td colspan="2">GLEESON LAND</td></tr></table>			TITLE:	PROPOSED SITE ACCESS		PROJECT:	LAND AT BLACKMORE FARM, MELKSHAM - PHASE 2	CLIENT:	GLEESON LAND		<table><tr><td>DRAWN:</td><td>PH</td><td>CHECKED:</td><td>EP</td><td>APPROVED:</td><td>MG</td></tr><tr><td>PROJECT No:</td><td>ITB12069</td><td>SCALE @ A2:</td><td>1:500</td><td>DATE:</td><td>11.06.25</td></tr><tr><td>DRAWING No:</td><td colspan="4">ITB12069-GA-066</td><td>REV:</td><td>G</td></tr></table>			DRAWN:	PH	CHECKED:	EP	APPROVED:	MG	PROJECT No:	ITB12069	SCALE @ A2:	1:500	DATE:	11.06.25	DRAWING No:	ITB12069-GA-066				REV:	G
G	10.08.26	SH	W/C COMMENTS INCORPORATED	SH	EP	
F	03.02.26	SH	RSA COMMENTS INCORPORATED	AI	EP	
E	14.01.26	SH	ACCESS ALIGNMENT UPDATED	EP	EP	
D	17.12.25	JD	ACCESS ALIGNMENT UPDATED	EP	EP	
C	13.11.25	NMS	ACCESS ALIGNMENT UPDATED	SH	EP	
B	20.10.25	SH	ACCESS ALIGNMENT UPDATED	AI	EP	
A	02.07.25	SH	ACCESS ALIGNMENT UPDATED	AI	EP	
REV	DATE	BY	DESCRIPTION	CHK	APD	
STATUS:			FOR INFORMATION	
TITLE:	PROPOSED SITE ACCESS	
PROJECT:	LAND AT BLACKMORE FARM, MELKSHAM - PHASE 2	CLIENT:	GLEESON LAND	
DRAWN:	PH	CHECKED:	EP	APPROVED:	MG	
PROJECT No:	ITB12069	SCALE @ A2:	1:500	DATE:	11.06.25	
DRAWING No:	ITB12069-GA-066				REV:	G	